

INDEX OF SHEETS	
No.	DESCRIPTION
A Sheets	Title Sheets
* A.1	Title Sheet
* A.2	Location Map Sheet
B Sheets	Typical Cross Sections and Details
B.1 - 3	Typical Sections
B.4	Details
C Sheets	Quantities and General Information
C.1 - 7	Estimated Project Quantities and Reference Notes
C.8	Project Description
C.9	Standard Road Plans
C.10	Index of Tabulations
C.11 - 31	Tabulations
C.32 - 33	Standard Notes
CS Sheets	Soils Tabulations
CS.1 - 2	Soils Tabulations
D Sheets	Mainline Plan and Profile Sheets
* D.1	Plan & Profile Legend & Symbol Information Sheet
* D.2	Iowa Highway 3
* D.3	Iowa Highway 3 Overflow Bridge
E Sheets	Side Road Plan and Profile Sheets
* E.1 - 4	Cedar Ave.
ED Sheets	Drainage Plan and Profile Sheets
* ED.1 - 2	RCB Dike
* ED.3 - 4	Low-Flow Ditch
G Sheets	Survey Sheets
G.1 - 4	Survey Information
G.5	Survey Alignments
G.6 - 7	Alignment Coordinates and Curve Data
H Sheets	Right-of-Way Sheets
H.1 - 2	Iowa Highway 3
HE.1	Cedar Ave.
J Sheets	Traffic Control and Staging Sheets
J.1	Traffic Control Plan
J.2	Staging Notes
J.3	Coordinated Operations
J.4	511 Travel Restrictions
* J.5 - 6	Detour Route Details
Q Sheets	Soils Sheets
* Q.1	Soils Legend & Symbol Information Sheet
* Q.2 - 3	Iowa Highway 3 Soils Information
* Q.4 - 11	Cedar Ave. Soils Information
* Q.12 - 15	Low-Flow Ditch Soils Information
* Q.16 - 19	RCB Dike Soils Information
R Sheets	Erosion Control Sheets
RC.1 - 6	Erosion Control Tabulations
RC.7 - 8	Pollution Prevention Plan
* RR.1	Erosion Control Legend and Symbol Information Sheet
* RR.2 - 5	Iowa Highway 3 Erosion Control Plan
* RR.6 - 9	Cedar Ave. Erosion Control Plan
* RR.10 - 13	Drainage Basins
SPS Sheets	Bridge Plan Soils Sheets
SPS.1 - 2	Bridge Plan Soils Sheets
T Sheets	Earthwork Quantity Sheets
T.1 - 4	Earthwork Quantity Sheets
U Sheets	500 Series, Mod.Stds. and Detail Sheets
* U.1 - 2	Iowa Highway 3 Removals
* U.3 - 6	Cedar Ave. Removals
* U.7	Entrance Relocation Plan
* U.8 - 9	Fencing Plan
U.10 - 12	Overflow Pipe Details
* U.13	Dike Grading Details



PLANS OF PROPOSED IMPROVEMENT ON THE

PRIMARY ROAD SYSTEM

BUTLER COUNTY

RCB CULVERT NEW - TRIPLE BOX

Hartgrave Creek Overflow
0.5 mi W of Co Rd T16

SCALES: As Noted

Refer to the Proposal Form for list of applicable specifications.

Value Engineering Saves. Refer to Article 1105.14 of the Specifications.

MILEAGE SUMMARY			
		105-1	
		09-27-94	
Div.	Location	Lin. Ft.	Miles
1	IA Highway 3		
	Sta. 104+55.00 to 109+50.00	495.00	0.094
	Sta. 118+64.64 to 120+39.63	175.00	0.033
1	Cedar Ave.		
	Sta. 1107+53.72 to 1128+90.00	2,136.28	0.405
Total Length		2,694.29	0.532

IA 3			
DESIGN DATA RURAL			
2019	AADT	2000	V.P.D.
2039	AADT	2100	V.P.D.
20--	DHV	--	V.P.H.
TRUCKS		19	%
Total			
Design	ESALs	--	



Cedar Ave			
DESIGN DATA RURAL			
2019	AADT	100	V.P.D.
2039	AADT	100	V.P.D.
20--	DHV	--	V.P.H.
TRUCKS		N/A	%
Total			
Design	ESALs	--	


INDEX OF SEALS			
SHEET NO.	NAME	TYPE	BID QUANTITY SHEETS
A.1	Chase A. Holien	Primary Signature Block	C.1-C.32
CS.1	Andrew W. Schweizer	Geotechnical Signature Block	CS.1-CS.2
V.1	Jacob J. Shaw	Structural Signature Block	V.1

ROADWAY DESIGN	
	I hereby certify that this engineering document was prepared by me or under my direct personal supervision and that I am a duly licensed Professional Engineer under the laws of the State of Iowa. Signature _____ Date _____ Chase A. Holien Printed or Typed Name My license renewal date is December 31, 2025
Pages or sheets covered by this seal: A.1-A.2, B.1-B.4, C.1-C.33, D.1-D.3, E.1-E.4, ED.1-ED.4, G.1-G.7, J.1-J.6, RC.1-RC.8, RR.1-RR.13, T.1-T.4, U.1-U.13, W.1-W.7, X.1-X.19, Y.1-Y.6, Y.100-Y.108	

REVISIONS	
	TOTAL 173
PROJECT IDENTIFICATION NUMBER	
19-12-003-010	
PROJECT NUMBER	
BRFN-003-5(83)--39-12	
R.O.W. PROJECT NUMBER	
NHSN-003-5(84)--2R-12	

INDEX OF SHEETS	
No.	DESCRIPTION
V Sheets	Bridge and Culvert Situation Plans
* V.1 - 5	IA 3 Triple RCB Plans
W Sheets	Mainline Cross Sections
* W.1	Cross Sections Legend & Symbol Information Sheet
* W.2 - 7	Iowa Highway 3 Cross Sections
X Sheets	Side Road Cross Sections
* X.1 - 19	Cedar Ave. Cross Sections
Y Sheets	Drainage Channel and Dike Cross Sections
* Y.1 - 6	RCB Dike Cross Sections
* Y.100 - 108	IA 3 Low-Flow Ditch Cross Sections
* Color Plan Sheets	

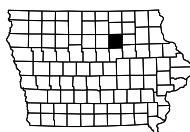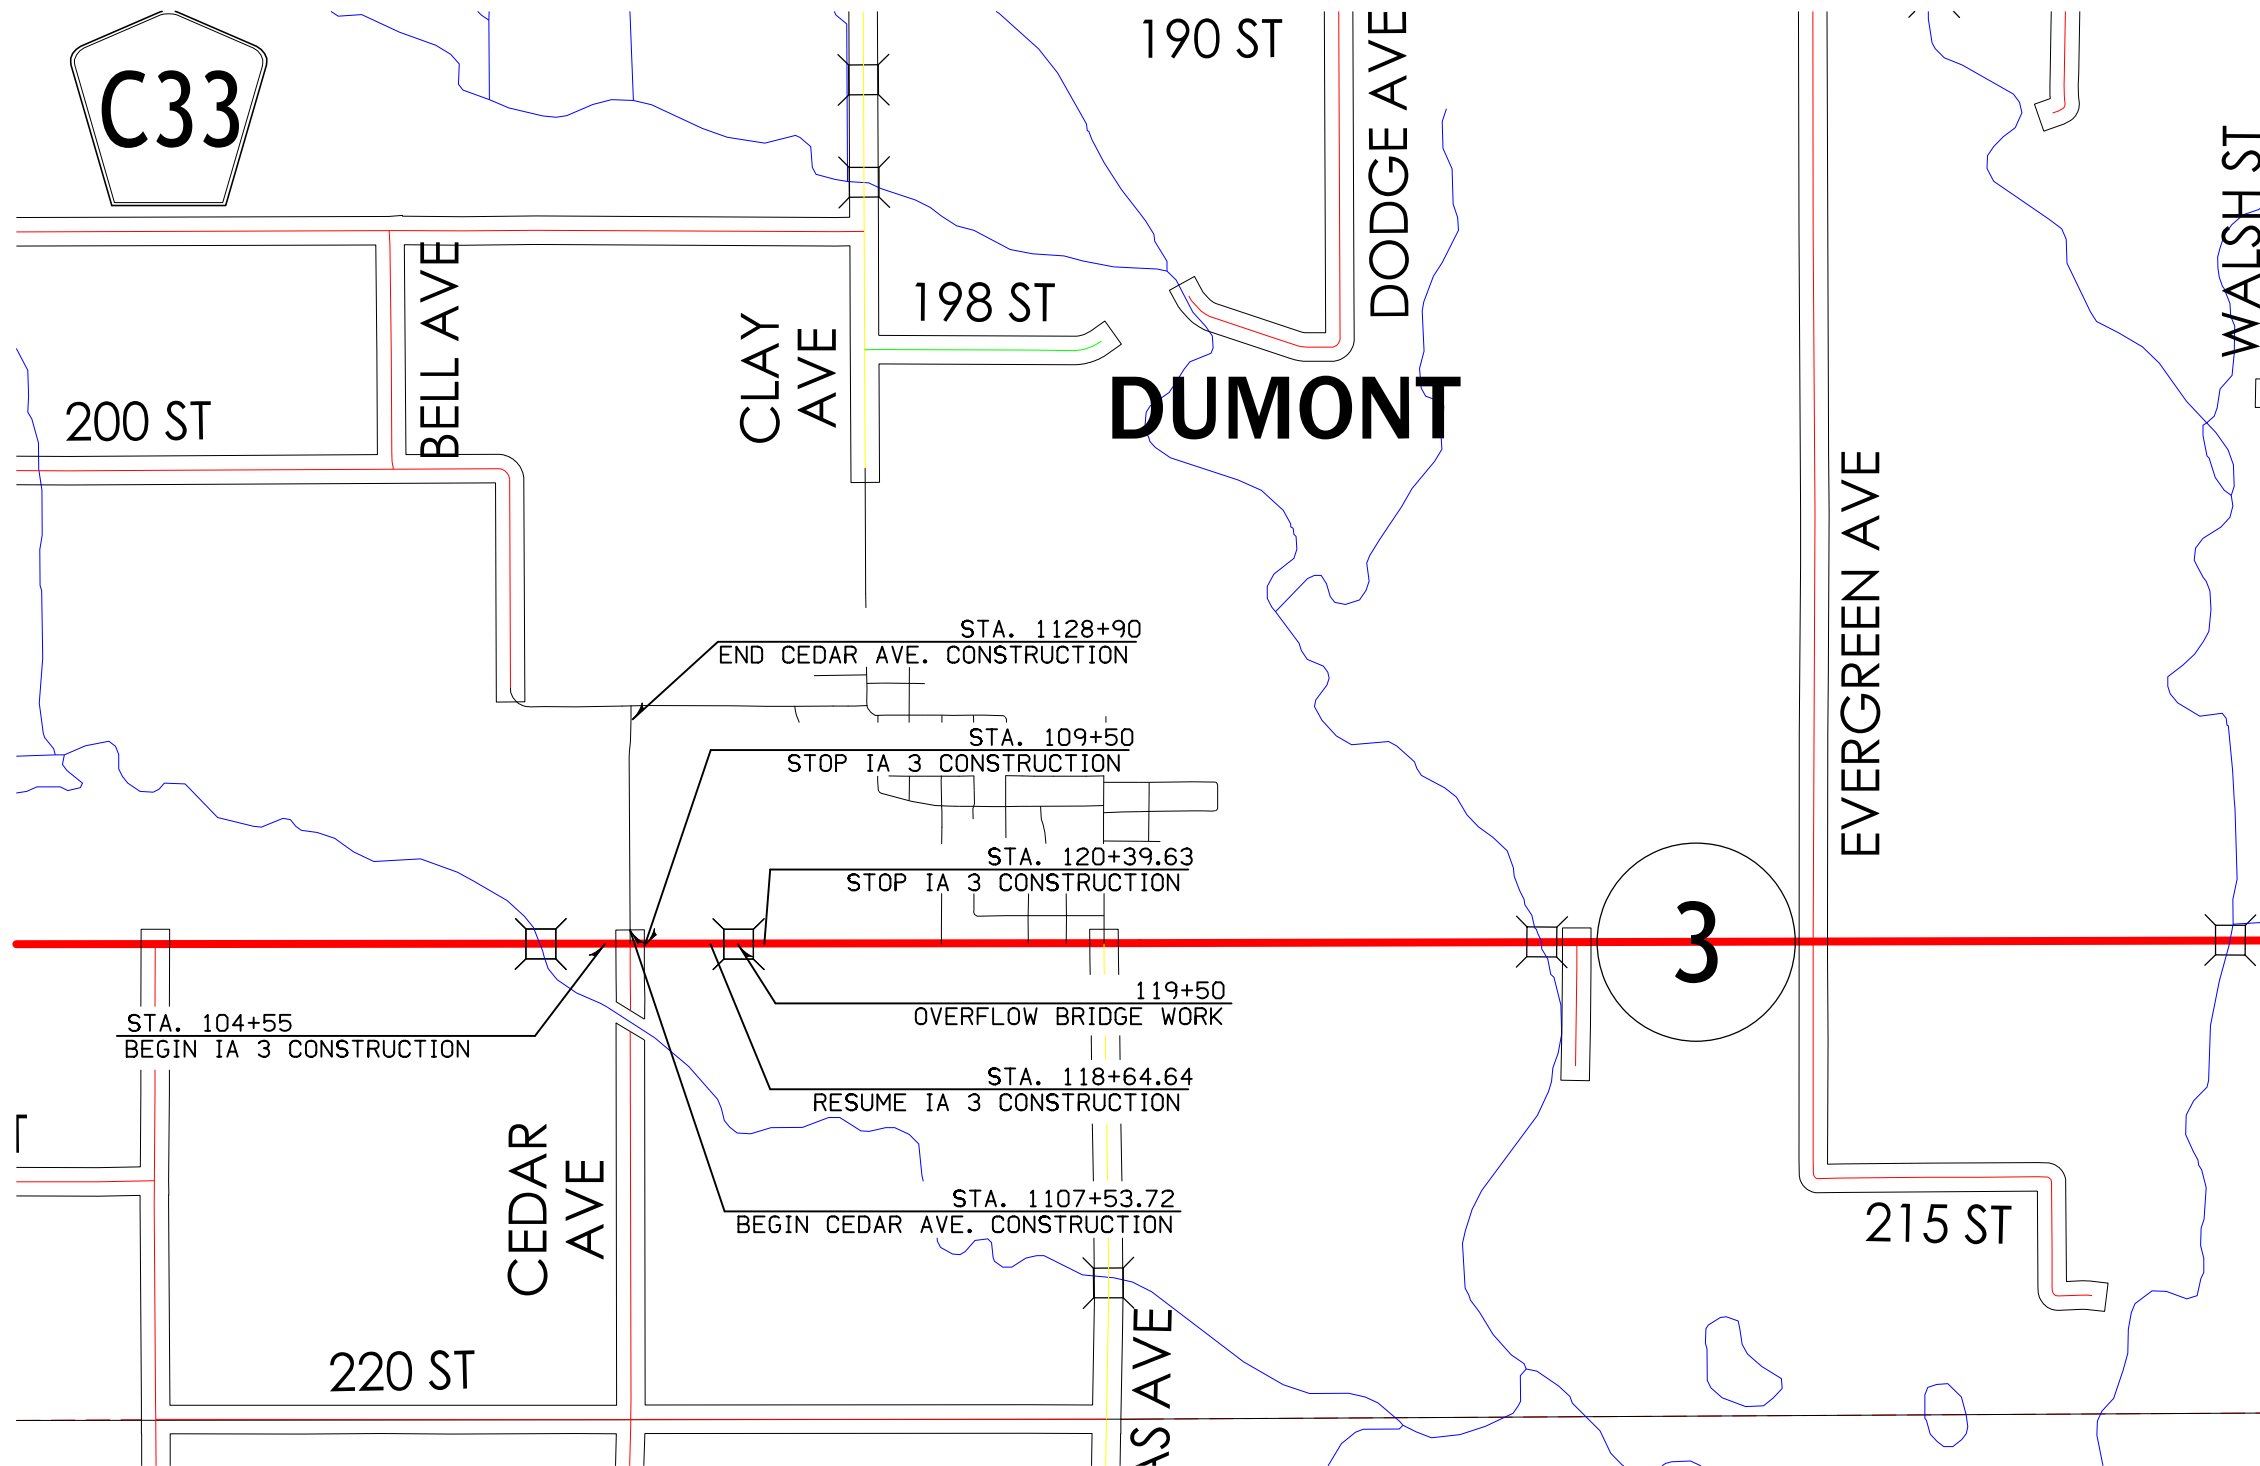

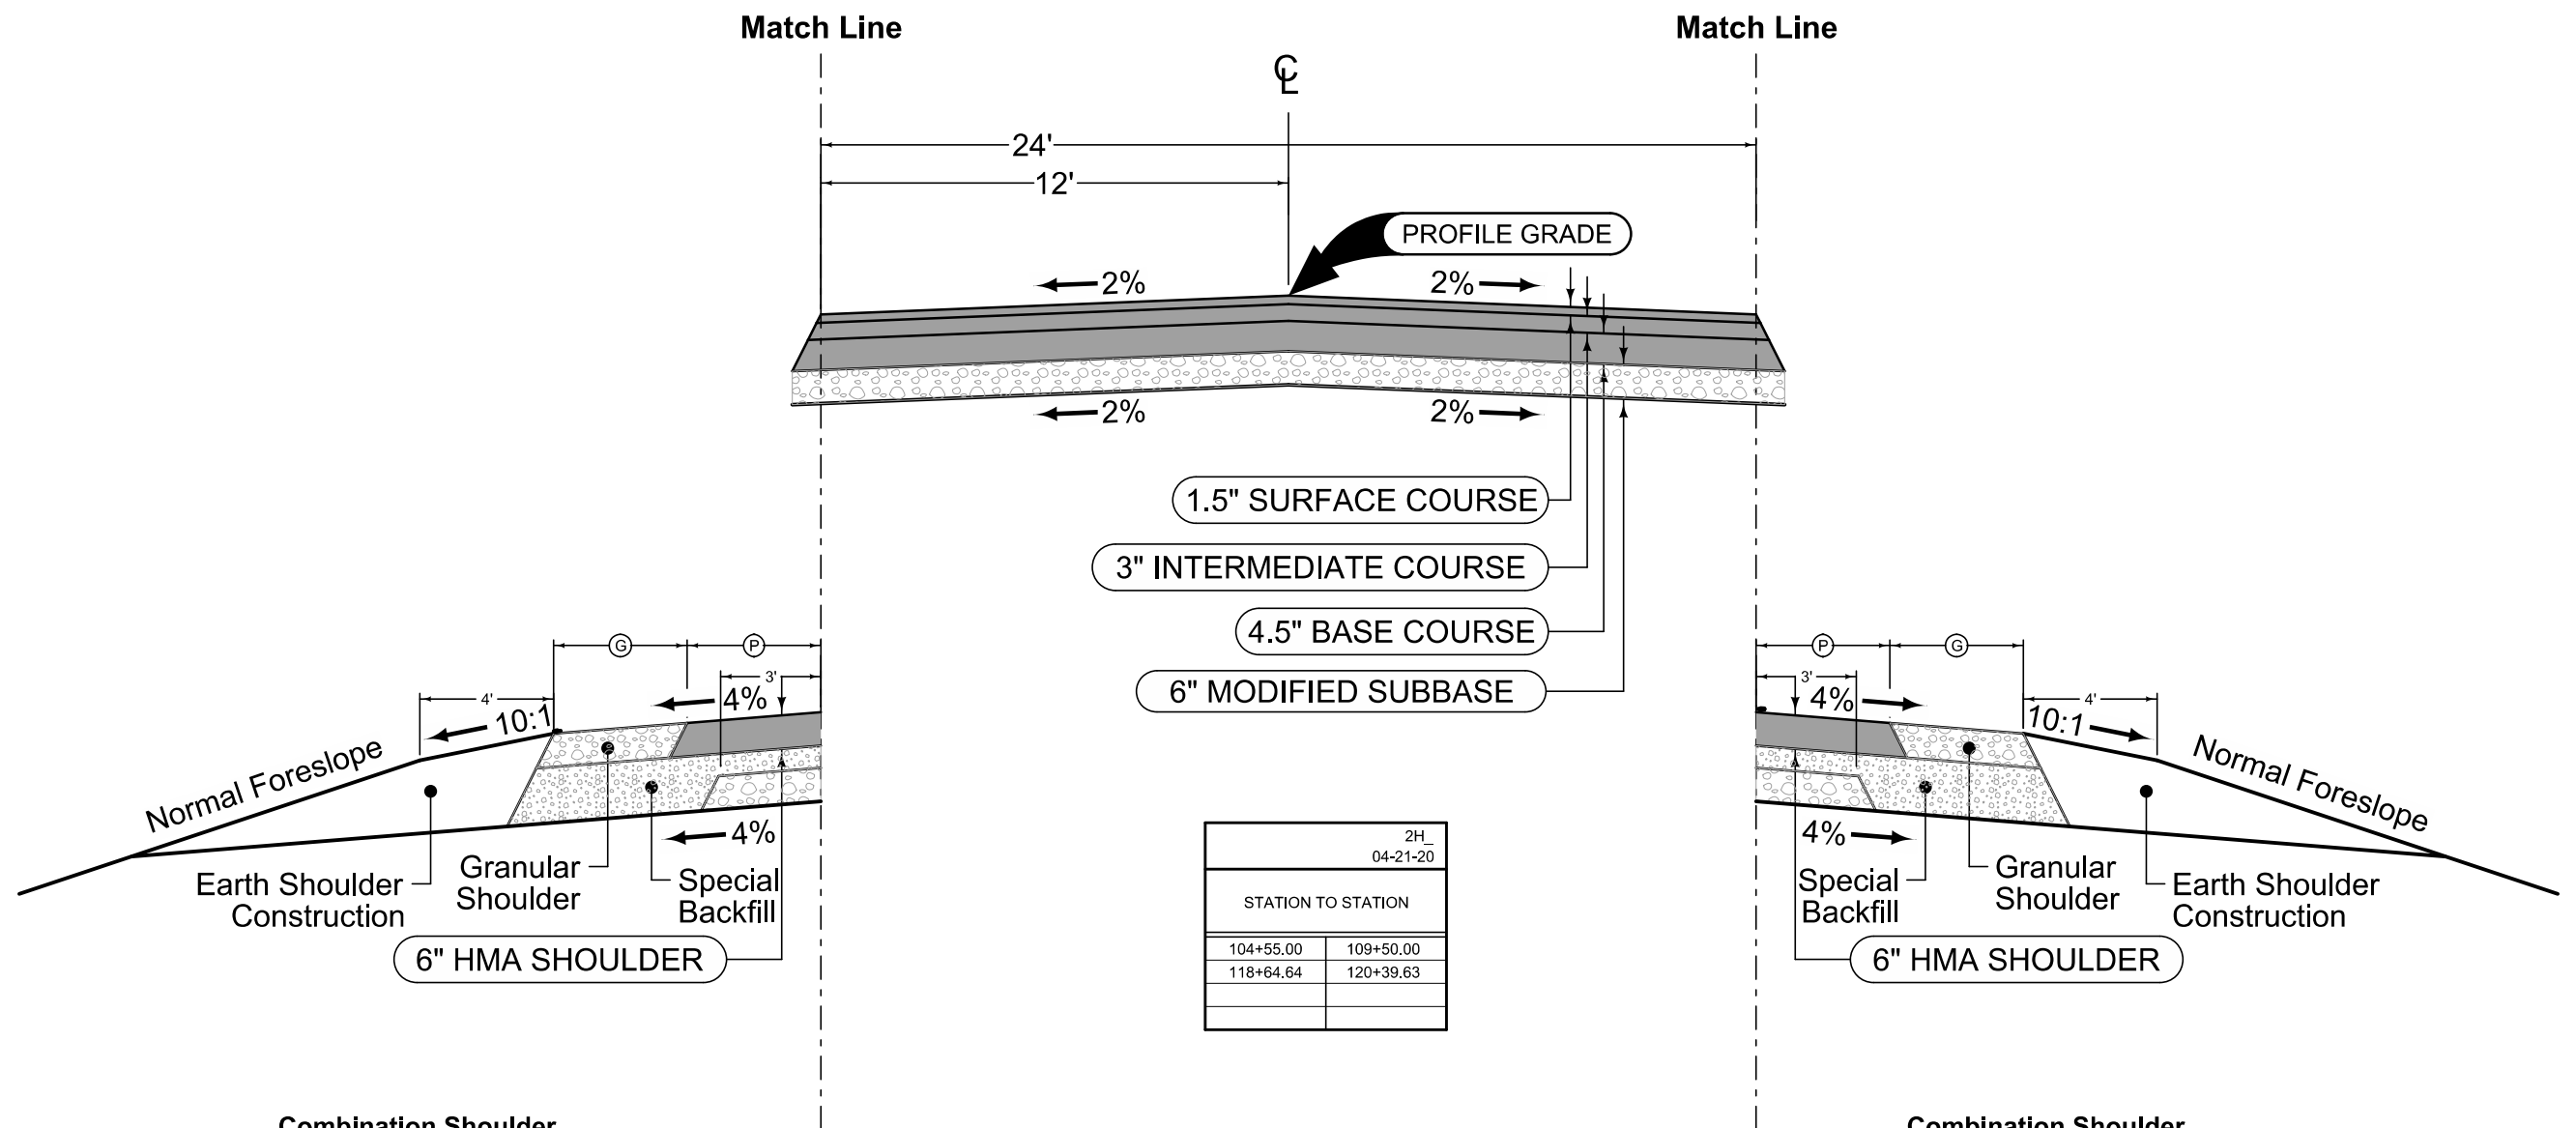

2H_04-21-20	
STATION TO STATION	
104+55.00	109+50.00
118+64.64	120+39.63

Combination Shoulder

2_C_04-21-20			
STATION TO STATION		(P) Feet	(G) Feet
104+55.00	106+44.92	4	9
108+05.53	109+50.00	4	6
117+98.42	121+01.62	4	5

Iowa Highway 3

Combination Shoulder

2_C_04-21-20			
STATION TO STATION		(P) Feet	(G) Feet
104+55.00	106+71.35	4	6
108+06.62	109+50.00	4	5
117+93.16	120+97.56	4	5


2H 04-21-20	
STATION TO STATION	
1108+25.71	1128+90.00

Cedar Ave.

Notes:

Section shown looking North

- ② Refer to EW-101 for overexcavation details. Depth of 3'.
Overexcavated area shall be filled with Cohesive Material.
- ③ Nominal Ditch Depth. Refer to Plan and Profile sheets for Ditch Grades.

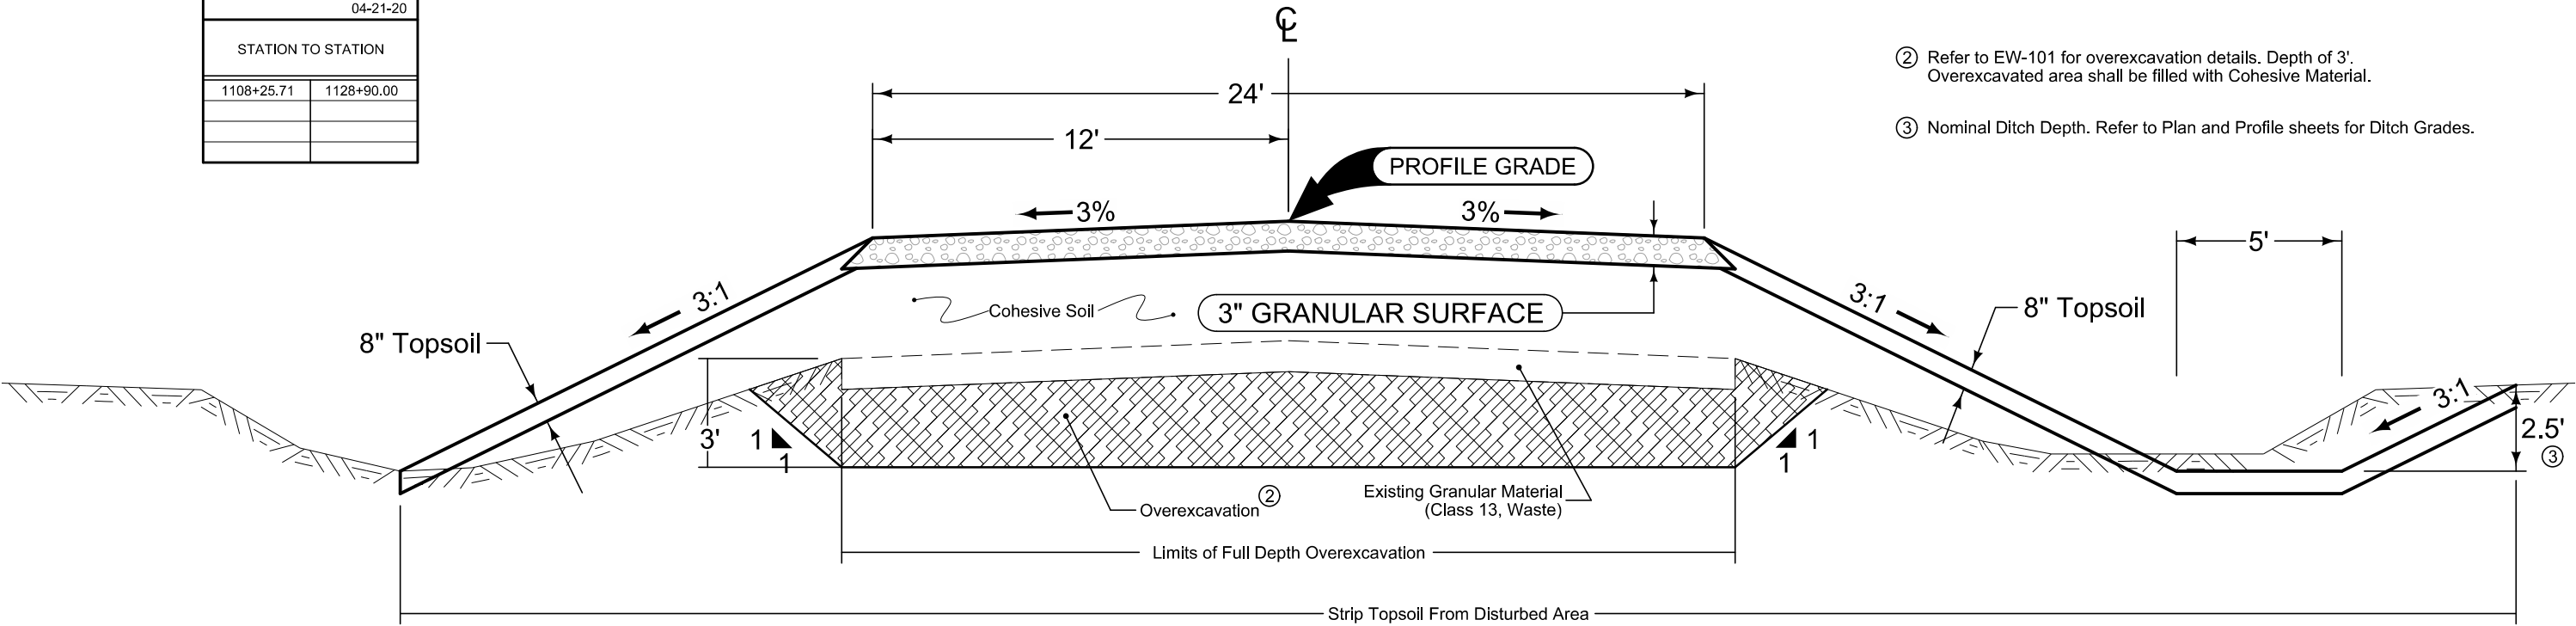


RCB Dike


Notes:

Section shown looking East (Upstation)

- ① Refer to EW-101 for overexcavation details. Depth of 3'.
Overexcavated area shall be filled with Cohesive Material.

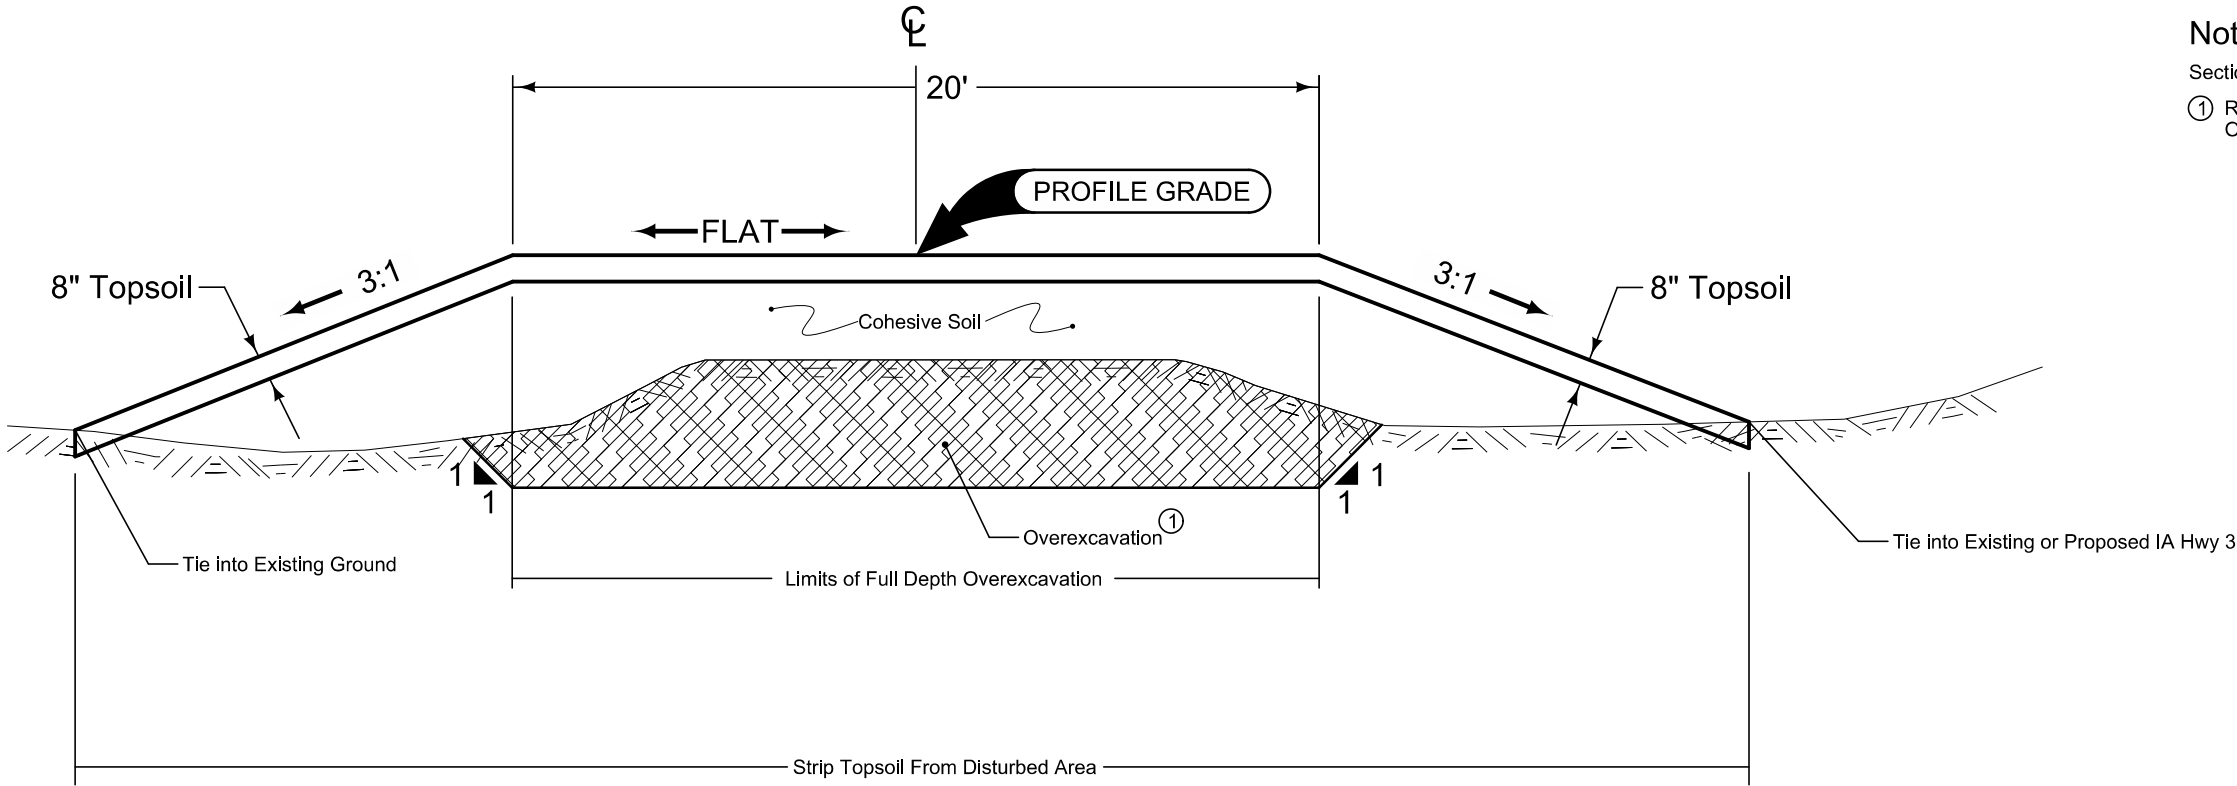



Low-Flow Ditch
(IA HWY 3)

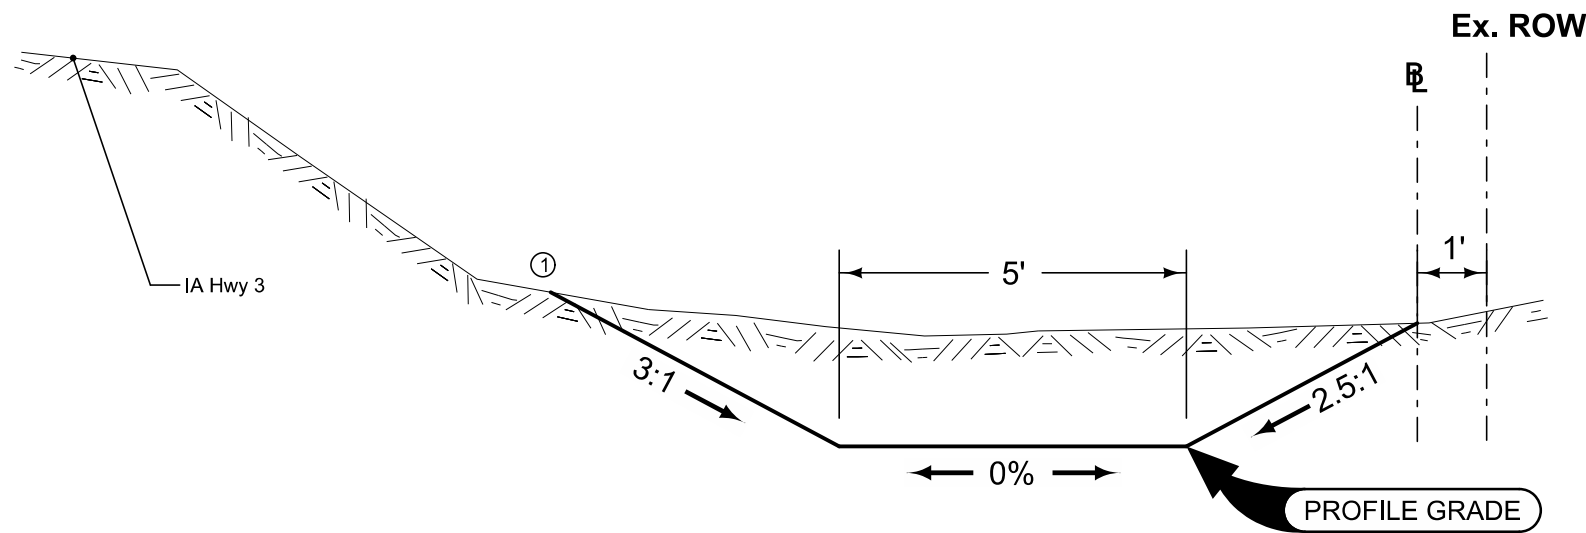

Notes:

Section shown looking East

① Tie into existing IA 3

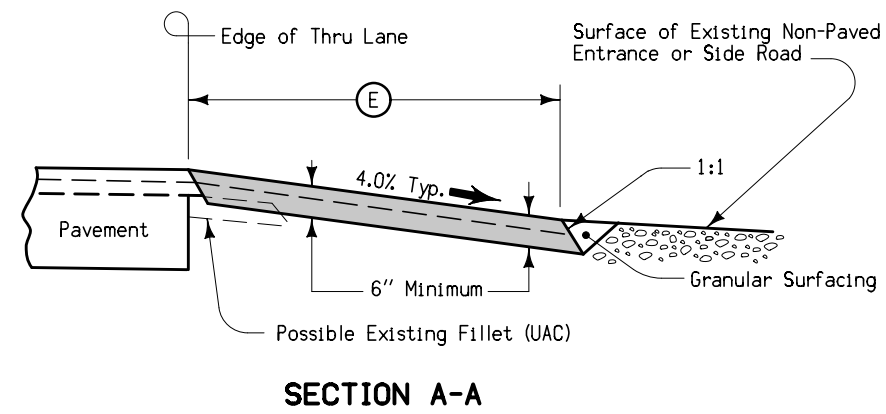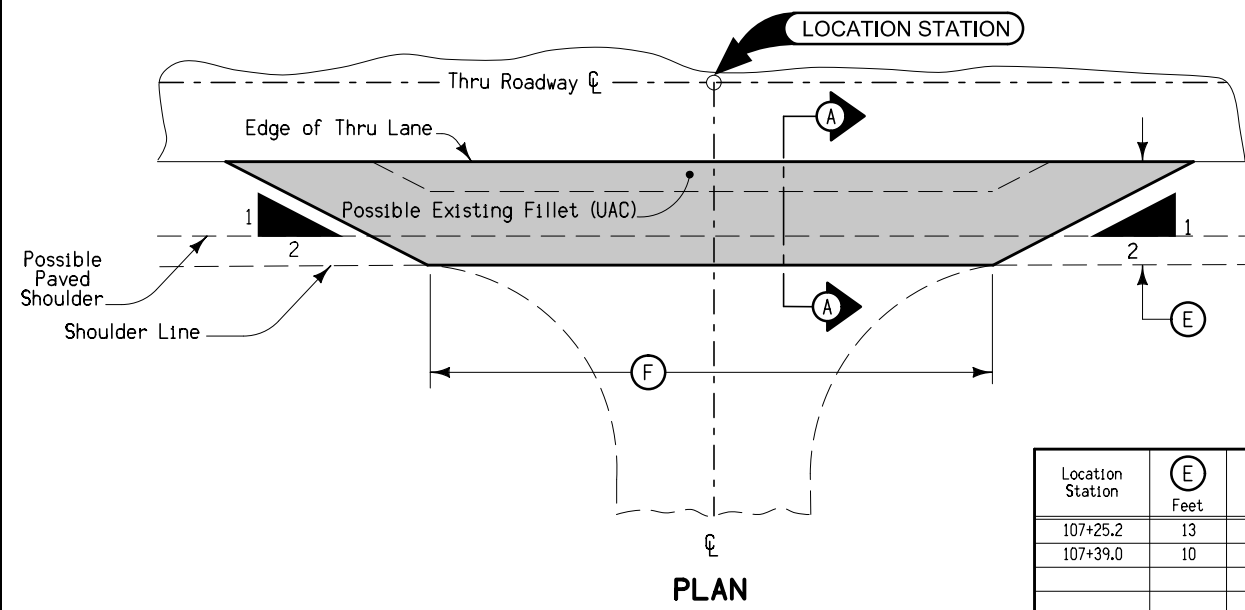

Special shaping of existing surface prior to placement of fillet may be required by the Engineer and is incidental to other work on the project.

Quantities included with mainline quantities.

FILLET FOR NON-PAVED ENTRANCES OR SIDE ROADS

ESTIMATED PROJECT QUANTITIES AND REFERENCE NOTES

Roadway Items : Roadway Items

Item no.	Item Code	Item	Unit	Quantities	Estimate Reference Notes
				Estimated	
				Roadway Items	
1	2101-0850001	CLEARING AND GRUBBING	ACRE	1.078	Refer to Tab. 110-17 on Sheet No. C.23 for additional information. This item will not be measured, and the bid quantity will be paid. All material generated as a result of Clearing and Grubbing shall become the property of the contractor and must be disposed off site. All wood material must be disposed of according to Iowa Department of Agriculture and Land Stewardship Emerald Ash Borer Quarantine Order. For more information see www.iowatreepests.com.
2	2102-0425070	SPECIAL BACKFILL	TON	530.632	Refer to Tab. 112-9 on Sheet No. C.24 for additional information. Existing HMA and PCC from Pavement removal may be used on the project as special backfill.
3	2102-2710070	EXCAVATION, CLASS 10, ROADWAY AND BORROW	CY	1,758	Item is for the fill required to build the IA 3 embankments at the overflow bridge removal. Refer to T Sheets and Cross Sections for additional information.
4	2102-2710090	EXCAVATION, CLASS 10, WASTE	CY	10,526	Item is for removing extra material from over-excavation and grading of the low flow ditch. All waste must be removed from the project site. Contractor is notified that the excavation area may be excessively wet and specialized equipment, blocking or mats may be required to complete the work as shown on the plans. Refer to T Sheets.
5	2102-2713090	EXCAVATION, CLASS 13, WASTE	CY	878	Refer to Tab. 300-99 on Sheet No. C.29 for additional information. Item is for the removal of existing gravel material on Cedar Ave., the existing parking lot south of Iowa Highway 3, and other miscellaneous gravel surfaces required to complete the construction. Refer to the U Sheets for locations.
6	2105-8425005	TOPSOIL, FURNISH AND SPREAD	CY	3,190	Refer to Tab. 103-10 on Sheet No. CS.1 and the T Sheets. Quantity includes an additional 614 CY to account for areas outside of cross sections.
7	2105-8425015	TOPSOIL, STRIP, SALVAGE AND SPREAD	CY	5,345	Refer to Tab. 103-10 on Sheet No. CS.1 and the T Sheets.
8	2107-0425020	COMPACTING BACKFILL ADJACENT TO BRIDGES, CULVERTS OR STRUCTURES	CY	232.1	Refer to Tab.104-4 on Sheet C.18 for additional information.
9	2107-0875000	COMPACTION WITH MOISTURE AND DENSITY CONTROL	CY	37,448	Refer to Tab. 103-1 on Sheet No. CS.1. Item is for all Dike and Cedar Ave. embankments.
10	2107-0875100	COMPACTION WITH MOISTURE CONTROL	CY	1,512	Refer to Tab. 104-4 on Sheet No. C.18 for additional information.

Item no.	Item Code	Item	Unit	Quantities	Estimate Reference Notes
				Estimated	
				Roadway Items	
11	2115-0100000	MODIFIED SUBBASE	CY	430.94	Refer to Tab. 100-25 on Sheet No. C.14 for additional information.
12	2121-7425020	GRANULAR SHOULDERS, TYPE B	TON	288.319	Refer to Tab. 112-9 on Sheet No. C.24 for additional information.
13	2122-5500060	PAVED SHOULDER, HOT MIX ASPHALT MIXTURE, 6 IN.	SY	497.8	Refer to Tab. 112-9 on Sheet No. C.24 for additional information.
14	2123-7450000	SHOULDER CONSTRUCTION, EARTH	STA	58	Refer to Tab. 112-9 on Sheet No. C.24 for additional information. Bid quantity includes 44.08 Stations for Cedar Ave.
15	2303-1031750	HOT MIX ASPHALT STANDARD TRAFFIC, BASE COURSE, 3/4 IN. MIX	TON	516.015	Refer to Tab. 100-25 on Sheet No. C.14 and the B Sheets for additional information.
16	2303-1032500	HOT MIX ASPHALT STANDARD TRAFFIC, INTERMEDIATE COURSE, 1/2 IN. MIX	TON	348.754	
17	2303-1033500	HOT MIX ASPHALT STANDARD TRAFFIC, SURFACE COURSE, 1/2 IN. MIX, NO SPECIAL FRICTION REQUIREMENT	TON	174.377	
18	2303-1258343	ASPHALT BINDER, PG 58-34S, STANDARD TRAFFIC	TON	62.349	
19	2312-8260051	GRANULAR SURFACING ON ROAD, CLASS A CRUSHED STONE	TON	921.12	Refer to Tab. 301-99 on Sheet No. C.30 and the B Sheets for additional information. Spreading and compacting the material to the plan roadway grades shall be included in the price bid for this item.
20	2315-8275025	SURFACING, DRIVEWAY, CLASS A CRUSHED STONE	TON	257.343	Refer to Tab. 102-3 on Sheet No. C.15 for additional information.
21	2401-6745625	REMOVAL OF EXISTING BRIDGE	LS	1	Includes all work for removal and off-site disposal of the existing bridge in these plans (IA 3 Hartgraves Creek overflow bridge). Removal shall be in accordance with Section 2401 of the Standard Specifications. Any damage to material not to be removed shall be the responsibility of the Contractor and shall be repaired at no extra cost to the State.
22	2401-6750001	REMOVALS, AS PER PLAN	LS	1	Includes all work for removal and off-site disposal of the dual 72" Pipes under Iowa Highway 3. Removal of scheduled items shall be in accordance with Section 2401, of the Standard Specifications. Any damage to material not to be removed shall be the responsibility of the Contractor and repaired at no extra cost to the state. Existing plans can be downloaded for the Iowa Department of Transportation website.
23	2402-0425040	FLOODED BACKFILL	CY	606.1	Refer to Tab. 100-21 on Sheet No. C.13 and Tab. 104-4 on Sheet No. C.18 for additional information. Item is for backfilling removed Hartgraves Creek Overflow Bridge and backfilling triple RCB under IA 3. Refer to U Sheets for additional details.
24	2416-0100024	APRONS, CONCRETE, 24 IN. DIA.	EACH	2	Refer to Tab. 104-3 on Sheet No. C.17 for additional information.
25	2416-0100042	APRONS, CONCRETE, 42 IN. DIA.	EACH	1	
26	2416-1180024	CULVERT, CONCRETE ROADWAY PIPE, 24 IN. DIA.	LF	116	
27	2416-1180042	CULVERT, CONCRETE ROADWAY PIPE, 42 IN. DIA.	LF	81	

Item no.	Item Code	Item	Unit	Quantities	Estimate Reference Notes
				Estimated	
				Roadway Items	
28	2417-0225018	APRONS, METAL, 18 IN. DIA.	EACH	2	
29	2417-1040018	CULVERT, CORRUGATED METAL ENTRANCE PIPE, 18 IN. DIA.	LF	55.6	
30	2422-0360018	APRONS, UNCLASSIFIED, 18 IN. DIA.	EACH	4	
31	2422-1722018	CULVERT, UNCLASSIFIED ENTRANCE PIPE, 18 IN. DIA.	LF	200	
32	2435-0140210	MANHOLE, STORM SEWER, SW-402 MODIFIED	EACH	1	Item is for constructing a headwall at the culvert flap gate outlet. Refer to Tab. 104-3 on Sheet No. C.17 and the U Sheets for additional information.
33	2435-0251230	INTAKE, SW-512, 30 IN.	EACH	2	Refer to Tab. 104-3 on Sheet No. C.17 for additional information.
34	2502-8212034	SUBDRAIN, LONGITUDINAL, (SHOULDER) 4 IN. DIA.	LF	1,350	Refer to Tab. 104-9 on Sheet No. CS.2 for additional information.
35	2502-8221305	SUBDRAIN OUTLET, DR-305	EACH	2	
36	2502-8221306	SUBDRAIN OUTLET, DR-306	EACH	14	
37	2503-3775042	GATE, OUTLET CONTROL, FLAP, 42 IN.	EACH	1	Refer to Tab. 104-3 on Sheet No. C.17 for additional information. Furnish and install automatic drainage gate at locations shown in the plans and as specified herein. The drainage gate shall be designed to open and close under a differential head of 0.3 feet maximum. The gate shall be designed to prevent backflow for a minimum 10 feet or hydraulic head above centerline of the gate. The frame and cover material shall be cast iron. The arm (linkage) material shall be cast iron, ductile iron or structural steel. Assembly hardware shall be steel. The drainage gate shall have a frame and cover providing a circular opening of the sizes included. The cover shall be hung with two arms (linkages) located each side of the cover. The linkage system shall be of the double pivoted type attached to fixed, bronze bushed, pivot points on cover and frame using stainless steel hinge pins. The linkage system shall be designed to limit the double hinge action to prevent the cover from rotating sufficiently to become wedged in the open position. Cast iron components shall meet the requirements of ASTM A-126, Class B. Cast iron frame and cover shall be coated with manufacturer's standard shop coat paint. Ductile iron components shall meet the requirements of ASTM A-536, Gr. 65-45-12. Structural steel components shall meet the requirements of ASTM A-36, Galvanized per ASTM A-123. Steel components shall meet the requirements of ASTM A-307, Galvanized per ASTM A-153. Stainless steel components shall be 18-8 Stainless Steel (Type 304). The gate shall include all anchor devices and assembly hardware as required to install the gate per manufacturer's recommendations to the drainage structure type (headwall) as indicated in the plans. Measurement will be the quantity shown in the contract documents of the size indicated per each gate. Payment will be the contract unit price per each gate installed and will include all labor, materials and equipment necessary to install the gate in accordance with the plans and specifications.
38	2505-4008120	REMOVAL OF STEEL BEAM GUARDRAIL	LF	492	Refer to Tab. 110-07A on Sheet No. C.22 for additional information.

Item no.	Item Code	Item	Unit	Quantities	Estimate Reference Notes
				Estimated	
				Roadway Items	
39	2506-4984000	FLOWABLE MORTAR	CY	22.5	Refer to Tab. 104-3 on Sheet No. C.17 for additional information. Item is for bedding adjacent to the modified headwall. Flowable mortar length shall be 24'. Refer to U Sheets for additional information.
40	2507-3250005	ENGINEERING FABRIC	SY	1,761.2	Refer to Tab. 100-23 on Sheet No. RC.4 for additional information. Refer to V Sheets for additional information. Use material specified for embankment erosion control according to Article 4196.01, B, 3. Material will be measured in sq. yds. of actual area covered.
41	2507-6800032	REVETMENT, CLASS C	TON	1,080	Refer to V Sheets for additional information. Class C revetment shall meet the requirements of Article 4130. Broken Concrete and granite is not allowed.
42	2507-6800061	REVETMENT, CLASS E	TON	612.8	Refer to Tab. 100-23 on Sheet No. RC.4 for additional information. Refer to V Sheets for additional information. Estimated at 1.6 ton/cu yd. Class E revetment shall meet requirements of Article 4130. Broken Concrete and granite is not allowed.
43	2510-6745850	REMOVAL OF PAVEMENT	SY	1,983	Refer to Tab. 110-1 on Sheet No. C.20 and Tab. 102-5 on Sheet No. C.16 for additional information.
44	2519-3280000	FENCE, FIELD	LF	1,521.2	Refer to Tab. 100-07 on Sheet No. C.11 and the U Sheets for additional information.
45	2519-3300400	FIELD FENCE BRACE PANELS	EACH	18	
46	2519-4200140	REMOVAL OF FENCE, FIELD	LF	1,539	Refer to Tab. 100-08 on Sheet No. C.12 and the U Sheets for additional information.
47	2520-3350010	FIELD LABORATORY	EACH	1	

Item no.	Item Code	Item	Unit	Quantities	Estimate Reference Notes
				Estimated	
				Roadway Items	
48	2524-6765010	REMOVE AND REINSTALL SIGN AS PER PLAN	EACH	4	Refer to Tabs. 190-51 on Sheet No. C.27 and 190-61 on Sheet No. C.28 for additional information. The Contractor shall remove each sign and the hardware used to secure the sign to another sign, posts, or sign support structure. For signs mounted directly to posts, removal of the sign shall include removal of the posts. Posts may be either wood posts or steel breakaway sign posts. The removal of concrete footings for steel breakaway sign posts will be measured and paid for separately. Holes remaining from the removal of wood posts shall be backfilled with suitable earth to the original level or to the natural ground surface in accordance with Article 2402.09 of the Standard Specifications. All steel posts removed shall become the property of the Contractor. Unless otherwise noted, wood posts removed shall remain the property of DOT. The Contractor shall deliver the wood posts to a DOT storage area within 50 miles, as designated by the Engineer. **The existing sign shall be removed and stored. The Contractor shall remove the sign and transport it to a DOT storage area within 50 miles, as designated by the Engineer. The Contractor shall transport the sign back to the job site when ready for reinstallation. The Contractor shall furnish all necessary hardware to install the signs. When the new installation is similar to the original installation, unless otherwise noted, the existing hardware may be used to reinstall the sign. Signs damaged by the Contractor's activities shall be replaced at the Contractor's expense. Replacement materials shall be new. The DOT will furnish all details necessary for fabrication of the replacement materials. METHOD OF MEASUREMENT: The Engineer will count each sign removed and reinstalled. BASIS OF PAYMENT: For each sign removed and reinstalled, the Contractor shall be paid the contract unit price.
49	2524-6765016	REMOVE AND REINSTALL REFERENCE LOCATION SIGN	EACH	1	Refer to Tab. 190-25 on Sheet No. C.26 for additional information.
50	2524-9089100	DELINEATOR, RIGID - TYPE I	EACH	5	Refer to Tab. 190-25 on Sheet No. C.26 for locations and details. Removal of existing delineators and mileposts shall be incidental.
51	2524-9276010	PERFORATED SQUARE STEEL TUBE POSTS	LF	51	Refer to Tab. 190-51 on Sheet No. C.27 for locations and details.
52	2524-9276021	PERFORATED SQUARE STEEL TUBE POST ANCHOR, BREAK-AWAY SOIL INSTALLATION	EACH	4	
53	2526-8285010	CONSTRUCTION SURVEY, MONUMENT PRESERVATION	LS	1	
54	2526-8285020	CONSTRUCTION SURVEY, CONTROL POINT SURVEY	LS	1	
55	2526-8285030	CONSTRUCTION SURVEY, RIGHT OF WAY	LS	1	
56	2526-8285040	CONSTRUCTION SURVEY, LOCATION SURVEY	LS	1	
57	2527-9263209	PAINTED PAVEMENT MARKINGS, WATERBORNE OR SOLVENT-BASED	STA	13.07	Refer to Tab. 108-22 on Sheet No. C.19 for additional information.
58	2528-2518000	SAFETY CLOSURE	EACH	3	Refer to Tab. 108-13A on Sheet No. C.18 for additional information.
59	2528-8445110	TRAFFIC CONTROL	LS	1	Refer to Traffic Control Plan on Sheet No. J.1.
60	2533-4980005	MOBILIZATION	LS	1	- -
61	2548-0000100	MILLED SHOULDER RUMBLE STRIPS, HMA SURFACE	STA	9.62	Refer to Tab. 112-10 on Sheet No. C.25 for additional information.

Item no.	Item Code	Item	Unit	Quantities	Estimate Reference Notes
				Estimated	
				Roadway Items	
62	2548-0000115	ENGINEERED EMULSION FOR FOG SEAL (SHOULDER RUMBLE STRIPS)	GAL	10.4	
63	2599-9999003	('CUBIC YARDS' ITEM) EMBANKMENT-IN-PLACE, CONTRACTOR FURNISHED, COHESIVE	CY	37,450	Item is for building the dike and Cedar Ave. embankments, with Cohesive Fill Material. Refer to B Sheets, T Sheets, X Sheets and Y Sheets. Refer to the Special Provisions for Dike and Cedar Ave. Embankment Construction for additional information and details. Measurement for Embankment-in-Place, Contractor Furnished, Cohesive, in Cubic Yards, will be the quantity shown in the contract documents. Payment for Embankment-in-Place, Contractor Furnished, Cohesive will be at the contract unit price per cubic yard.
64	2601-2634100	MULCHING	ACRE	11.34	Perform mulching according to Article 2601.03, E, 2, of the Standard Specifications. Anchor mulch into the soil using mulch anchoring equipment with a minimum of two passes. Item is included for areas requiring reshaping and seedbed preparation. Use mulch that is Certified Noxious Weed Seed Free Mulch as certified by the Iowa Crop Improvement Association or adjacent states Crop Improvement Associations. Mulch Rate: 1 1/2 tons of dry cereal straw or native grass straw per acre. Mulching shall be applied as described in standard specification section 2601. After seeding, mulch all areas disturbed by grading except where slope protection has been applied.
65	2601-2636015	NATIVE GRASS SEEDING	ACRE	4.52	Seed all areas outside eight feet adjacent to outside shoulder along mainline, side roads, and infield areas at interchanges with "Native Grass Seeding". Supply all seed for "Native Grass Seeding". Apply all forb seed through the native grass drill wildflower or small seed box. Do not mix and apply Forb seed with the native grass seed. Apply cover crop through the cool season or through cover crop seed box. Do not mix and apply cover crop seed with the native grass seed. Remove seed remaining in the drill at the end of each day. At the completion of all seeding, remove remaining seed from the drill by vacuum or other means. Hand broadcast remaining seed on the project. The Engineer will review the limits with the Contractor prior to seeding. Seeding and seed bed preparation shall be as described in the Standard Specifications Section 2601 and as shown on the plans. See RR sheets for details. Only source identified seeds from Minnesota, Wisconsin, South Dakota, Nebraska, Missouri, Illinois or Iowa growers and previous year harvest shall be used on this project. Seed mixtures for this mitigation plan are subject to the availability of seeds. Any seed substitutions will need the approval of the Engineer. The Contractor shall flag the seeding limits and obtain the Engineers review of the limits prior to seeding. No fertilizer shall be required for any of the seed mixtures associated with this Mitigation Plan. All seed weights are shown as Pure Live Seed(PLS).
66	2601-2636043	SEEDING AND FERTILIZING (RURAL)	ACRE	1.15	Seed and fertilize all areas 8 foot adjacent to the shoulder mainline, medians, and side according to Article 2601.03, C, 3, of the Standard Specifications. Use ground driven equipment.

Item no.	Item Code	Item	Unit	Quantities	Estimate Reference Notes
				Estimated	
				Roadway Items	
67	2601-2638352	SLOPE PROTECTION, WOOD EXCELSIOR MAT	SQ	207	Refer to Tab. 100-22 on Sheet No. RC.3 for additional information. Refer to Standard Road Plan EC-103 Prepare seedbed according to Article 2601.03, B, 4, of the Standard Specifications prior to seeding and fertilizing under the slope protection.
68	2601-2642100	STABILIZING CROP - SEEDING AND FERTILIZING	ACRE	5.67	Item is included for disturbed areas. Seed and fertilize all disturbed areas according to Article 2601.03, C, 1, of the Standard Specifications. If permanent seeding cannot be placed due to the restrictive planting dates, stabilizing crop will need to be placed on all disturbed areas as temporary erosion control. Preparation and seeding shall be performed in accordance with Section 2601. Stabilizing crop will not be used when the application dates in Section 2601 allows permanent seeding. If stabilizing crop must be used, place immediately following completions of finished grading. Reseeding of these areas will be required at contractors expense if damage occurs due to contractors negligence during the contract period. It is not necessary to place stabilizing crop in locations that have be covered by Wood Excelsior Mat.
69	2602-0000020	SILT FENCE	LF	2,093	Refer to Tab. 100-17 on Sheet No. RC.1 for additional information. The tabulation includes estimated locations for placement of "Silt Fence" to address erosion to be encountered during construction. Verify the specific locations with the Engineer prior to beginning placement. Bid item includes 25% additional quantity for field adjustments and replacements.
70	2602-0000030	SILT FENCE FOR DITCH CHECKS	LF	773	Refer to Tab 100-18 on Sheet No. RC.2 for additional information. The tabulation includes estimated locations for placement of "Silt Fence for Ditch Checks" to address erosion to be encountered during construction. Verify the specific locations with the Engineer prior to beginning placement. Bid item includes 50% additional quantity for field adjustments and replacements.
71	2602-0000071	REMOVAL OF SILT FENCE OR SILT FENCE FOR DITCH CHECKS	LF	2,866	This item is included for silt fence and silt fence for ditch check removal required for staging reasons, removal to allow for replacement (replacement to be paid separately), or for areas that have achieved 70% permanent growth.This item is included for silt fence and silt fence for ditch check removal. Remove silt fence and posts after mulching or vegetation is established and approved by the engineer.
72	2602-0000101	MAINTENANCE OF SILT FENCE OR SILT FENCE FOR DITCH CHECK	LF	287	This item is included for clean-out and repair of the silt fence and silt fence for ditch checks during the project.
73	2602-0000130	TEMPORARY SEDIMENT CONTROL BASIN	EACH	1	Refer to Tab. 100-33 on Sheet No. RC.5 for additional information.
74	2602-0000135	REMOVAL OF TEMPORARY SEDIMENT CONTROL BASIN	EACH	1	
75	2602-0000140	MAINTENANCE OF TEMPORARY SEDIMENT CONTROL BASIN	EACH	3	
76	2602-0010010	MOBILIZATIONS, EROSION CONTROL	EACH	1	
77	2602-0010020	MOBILIZATIONS, EMERGENCY EROSION CONTROL	EACH	1	

PROJECT DESCRIPTION This project is for hydraulic and drainage improvements on Iowa Highway 3 at the Hartgraves Creek Overflow bridge and the surrounding area. Included in the project are the following: Remove existing IA 3 Hartgraves Creek Overflow Bridge and replace with a culvert and flap gate Construct a triple 12' x 10' x 290' reinforced concrete box (RCB) culvert diagonally under the intersection of IA 3 and Cedar Avenue Raise the grade of Cedar Ave. north of IA 3 Construct a closure dike in the NW quadrant of the IA 3 and Cedar Avenue intersection Remove twin 72" reinforced concrete pipes (RCP's) crossing IA 3 immediately west of Cedar Avenue 100_01D 8/15/22										
FILE NO.	32181	ENGLISH	DESIGN TEAM	WHKS & Co.	BUTLER COUNTY	PROJECT NUMBER	BRFN-003-5(83)--39-12	SHEET NUMBER	C.8	

105_04 4/21/26 STANDARDS The following Standards apply to construction work on this project.		
Number	Date	Title
DR-101	04-18-17	Pipe Culvert (Bedding and Backfill)
DR-102	04-21-15	Pipe Culvert (Cover and Camber)
DR-103	04-21-15	Pipe Culvert (Installation Details)
DR-104	04-19-16	Depth of Cover Tables for Concrete and Corrugated Pipe
DR-111	04-17-18	Box Culvert (Backfill)
DR-121	04-18-23	Connected Pipe Joints
DR-122	10-18-16	Construction of Type 'C' Concrete Adaptors for Pipe Culvert Connections
DR-201	10-17-23	Concrete Aprons
DR-301	04-19-22	Subdrains for Fill or Foundation Drainage (Standard)
DR-303	10-17-17	Subdrains (Longitudinal)
DR-305	04-19-22	Subdrain Outlets (Standard Subdrain, Pressure Release and Special)
DR-306	10-17-23	Precast Concrete Headwall for Subdrain Outlets
DR-601	04-18-17	Reinforced Concrete Pipe Culvert
DR-621	04-18-17	Pipe Extension
DR-651	04-18-17	Unclassified Pipe Culvert
EC-201	04-20-21	Silt Fence
EC-301	10-18-22	Rock Erosion Control (REC)
EC-303	10-19-21	Stabilized Construction Entrance
EC-502	04-21-15	Seeding in Rural Areas
EC-603	10-17-23	Erosion Control for Intake or Manhole Well
EW-101	10-17-17	Embankment and Rebuilding Embankments
EW-403	04-18-17	Temporary Erosion Control Measures
EW-501	10-17-23	Rural Entrance
MI-101	10-20-15	Fencing Layout
MI-103	10-20-15	Deer Fence and Field Fence Construction
PM-110	10-15-24	Line Types
PV-12	04-16-24	Milled Shoulder Rumble Strips
SI-101	04-19-16	Locations - Type 'A' Signs
SI-112	04-19-16	Footings For Steel Breakaway Posts
SI-131	10-18-16	Installation - Type 'A' Signs
SW-512	10-21-25	Circular Area Intake
SW-604	10-21-25	Castings for Area Intakes
TC-1	10-15-19	Work Not Affecting Traffic (Two-Lane or Multi-Lane)
TC-252	10-21-25	Routes Closed to Traffic

111_25 4/21/26			
INDEX OF TABULATIONS			
Line No.	Tabulation	Tabulation Title	Sheet No.
1.0	100_01D	PROJECT DESCRIPTION	C.8
2.0	100_07	FENCING	C.11
3.0	100_08	REMOVAL OF FENCE	C.12
4.0	100_17	TABULATION OF SILT FENCES	RC.1
5.0	100_18	SILT FENCES FOR DITCH CHECKS	RC.2
6.0	100_21	FILL FOR CULVERTS USED IN BRIDGE REPLACEMENTS	C.13
7.0	100_22	ROLLED EROSION CONTROL	RC.3
8.0	100_23	ROCK EROSION CONTROL	RC.4
9.0	100_25	HMA PAVEMENT	C.14
10.0	100_33	TEMPORARY SEDIMENT CONTROL BASIN	RC.5
11.0	100_34	STORMWATER DRAINAGE BASIN	RC.6
12.0	101_16	ALIGNMENT COORDINATES	G.6
13.0	101_17	SPIRAL OR CIRCULAR CURVE DATA	G.7
14.0	102_03	ACCESS POINTS AND SAFETY RAMPS	C.15
15.0	102_05	EXISTING PAVEMENT	C.16
16.0	104_03	DRAINAGE STRUCTURE BY ROAD CONTRACTOR	C.17
17.0	104_04	ROADWAY ITEMS FOR DRAINAGE STRUCTURES INSTALLED BY CULVERT CONTRACTOR	C.18
18.0	105_04	STANDARD ROAD PLANS	C.9
19.0	108_13A	SAFETY CLOSURES	C.19
20.0	108_22	PAVEMENT MARKING LINE TYPES	C.20
21.0	108_23A	TRAFFIC CONTROL PLAN	J.1
22.0	108_25	511 TRAVEL RESTRICTIONS	J.4
23.0	108_26A	STAGING NOTES	J.2
24.0	110_01	REMOVAL OF PAVEMENT	C.21
25.0	110_02	REMOVAL OF EXISTING STRUCTURES	C.22
26.0	110_07A	REMOVAL OF STEEL BEAM GUARDRAIL	C.23
27.0	110_12	POLLUTION PREVENTION PLAN	RC.7-RC.8
28.0	110_17	CLEARING AND GRUBBING	C.24
29.0	111_01	COORDINATED OPERATIONS	J.3
30.0	112_09	SHOULDERS	C.25
31.0	112_10	MILLED RUMBLE STRIPS	C.26
32.0	190_25	REFERENCE LOCATION SIGNS AND DELINEATORS	C.27
33.0	190_51	MATERIALS FOR TYPE A SIGNS	C.28
34.0	190_61	EXISTING SIGNS TO BE REINSTALLED	C.29
35.0	259_01	SIGNING NOTES	C.32-C.33
36.0	262_06	UTILITIES (NOT A POINT 25 PROJECT)	C.33
37.0	281_01	SECTION 404 PERMIT AND CONDITIONS	C.33
38.0	281_03	STORM WATER BEST MANAGEMENT PRACTICES	C.33
39.0	300_99	CLASS 13 EXCAVATION	C.30
40.0	301_99	GRANULAR SURFACING ON ROAD	C.31

FENCING											100_07 1/13/23
* Bid Item											
Line No.	Station From	Offset	Station To	Offset	Side	Fence Type	Fence Feature	Height (FT)	Quantity (EA) *	Length (LF) *	Remarks
1.0	1108+46.03	43.8	1109+37.51	55.7	Right	Field	Brace Panel	4.0	3	92.3	
2.0	110+37.51	55.7	1113+50.23	58.2	Right	Field	Brace Panel	4.0	6	412.6	
3.0	1113+50.23	58.2	1122+20.28	59.0	Right	Field	Brace Panel	4.0	6	870.0	
4.0	1122+20.28	59.0	1123+66.44	53.7	Right	Field	Brace Panel	4.0	3	146.3	
Total:								18	1521.2		



REMOVAL OF FENCE								100_08 8/15/22
Removal of Field Fence is incidental to Clearing and Grubbing.								
Line No.	Station From	Offset	Station To	Offset	Side	Type	Length (LF)	Remarks
1.0	1108+47.46	43.9	1120+48.14	30.5	Right	Field	1207.6	
2.0	1121+00.72	32.1	1124+13.47	52.0	Right	Field	331.4	
Total:							1539	

$$\begin{array}{r} 100 \ 21 \\ 8/15 \overline{)22} \end{array}$$

Possible Details: 4317 and 4318

[illegible]

HMA PAVEMENT

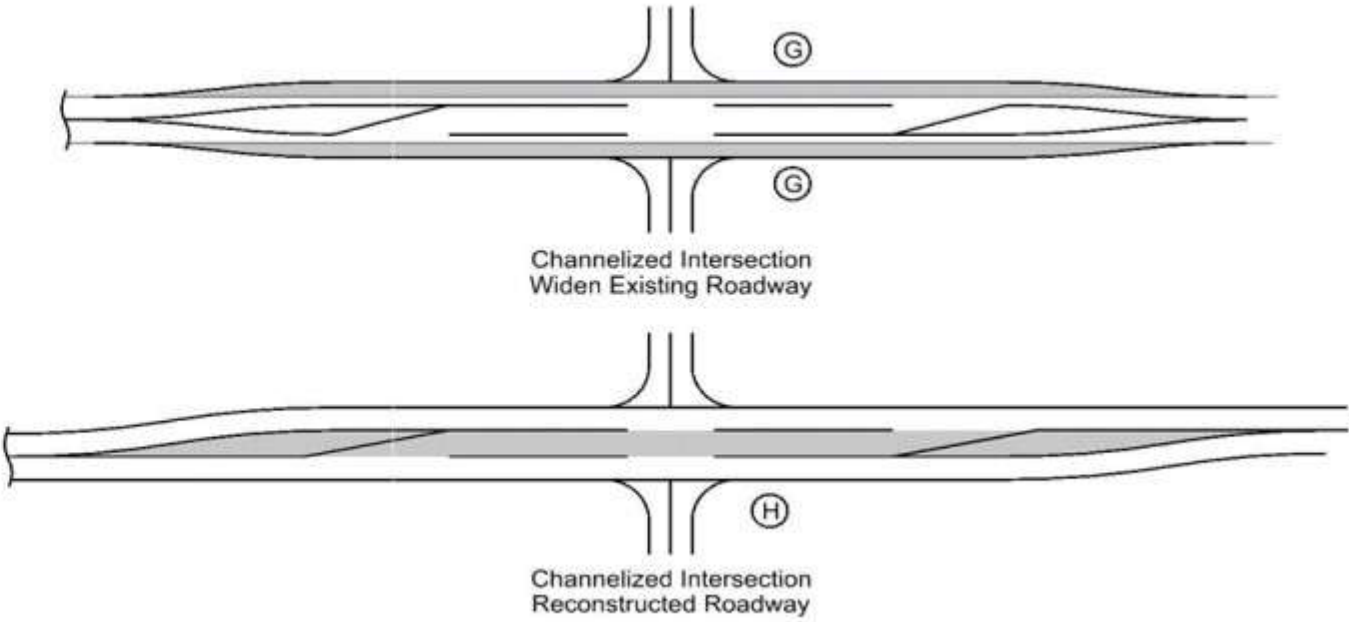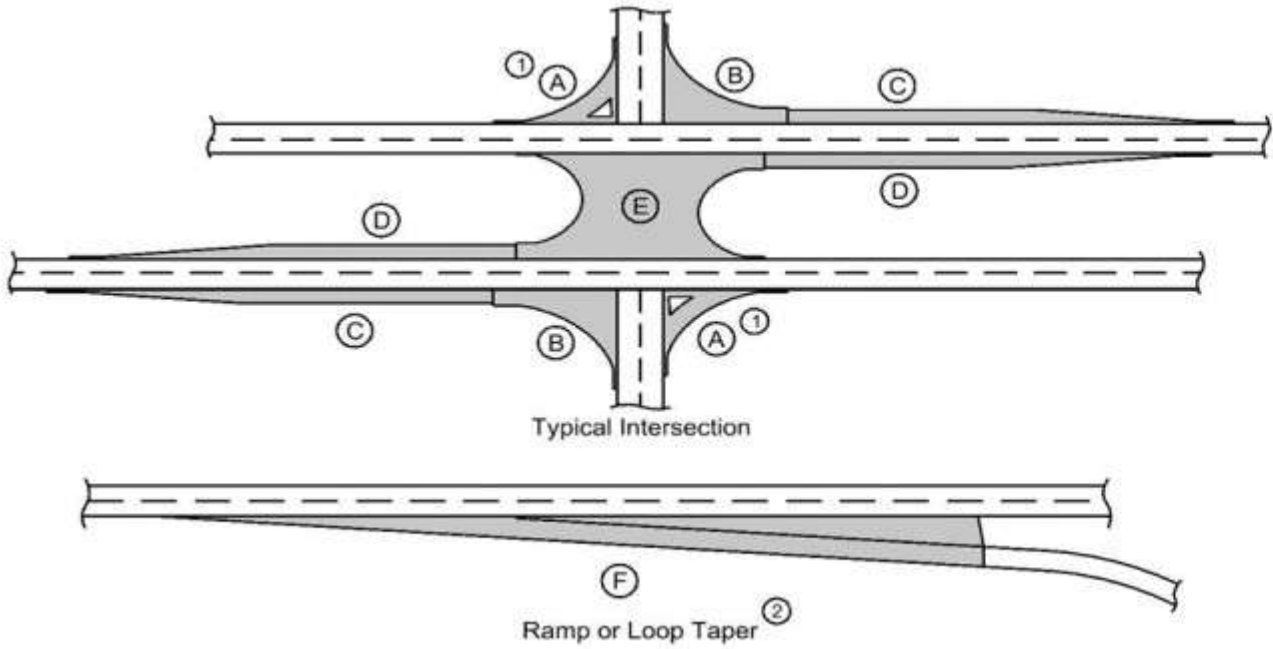

(1) Does not include raised island area or curb. Refer to tabulation 112-4 for quantities.
(2) Refer to PV-410, PV-411, PV-412, and PV-414.
(3) Quantity includes Pavement Header.

Line No.	Road Identification	Direction of Travel	Station From	Station To	Width (FT)	Length (FT)	Area (SY)	Area A(1) (SY) (3)	Area B (SY) (3)	Area C (SY) (3)	Area D (SY) (3)	Area E(2) (SY) (3)	Area F (SY) (3)	Area G (SY) (3)	Area H (SY) (3)	HMA Pavement Surface (TONS)	HMA Pavement Surface (SY)	HMA Pavement Intermediate (TONS)	HMA Pavement Intermediate (SY)	HMA Pavement Base (TONS)	HMA Pavement Base (SY)	Binder Surface (TONS)	Binder Intermediate (TONS)	Binder Base (TONS)	Polymer Grid (SY)	Special Backfill (TONS)	Modified Subbase (CY)	Granular Subbase (SY)	Pavement Scarification (SY)	Hot In-Place Recycling (SY)	Asphalt Rejuvenating Agent 0.175 GAL/SY/IN	Remarks
1.0	IA 3	Both	104+55.00	109+50.00	24.0	495.00	1320.00									109.147	1320.00	218.295	1320.00	322.988	1320.00	6.549	13.098	19.379			279.68					
2.0	IA 3	WB	106+44.92	108+05.53	13.0	160.61	194.39									16.074	194.39	32.147	194.39	47.565	194.39	0.964	1.929	2.854			32.40					Fillet
3.0	IA 3	EB	106+71.32	108+06.62	10.0	135.30	127.85									10.572	127.85	21.143	127.85	31.283	127.85	0.634	1.269	1.877			21.31					Fillet
4.0	IA 3	Both	118+64.64	120+39.63	24.0	174.99	466.63									38.584	466.63	77.169	466.63	114.179	466.63	2.315	4.630	6.851			97.55					
Total:																174.377		348.754		516.015		10.462	20.926	30.961			430.94					

102_03
10/15/24

ACCESS POINTS AND SAFETY RAMPS
Refer to Cross-Sections

Length of Unclassified Pipe calculated is based on using Corrugated Metal Pipe.
(1) Refer to MI-210.
(2) Refer to EW-501.
(3) Refer to EW-501 or EW-502.
*Predetermined for access point not constructed with this project.

Line No.	Station	Side	Access Type	Descriptor	Case	Curb Type	Curb Length (1) (LF)	Width (FT)	PR (1) (2) (FT)	SR (2) (FT)	Pipe Culvert (H) (3) (FT)	Pipe Culvert Size (3) (IN)	Culvert Length (3) (LF)	Pipe Culvert Lt. (3) (LF)	Pipe Culvert Rt. (3) (LF)	Culvert Aprons (3) (No.)	Driveway Surface Type	Driveway Surface Area (SY)	Driveway Surfacing Material (TON)	Remarks
1.0	1120+65.00	Left	D	Joint	1			40.0		10.0		18.0	100.0	53.30	46.70	2	Granular		99.293	
2.0	1123+91.44	Right	D		1			22.0		10.0		18.0	99.3	52.10	47.20	2	Granular		51.152	
3.0	1126+15.56	Right	D		1			17.0		10.0		18.0	4.2	4.20		1	Granular		24.796	
4.0	1126+69.62	Right	C		1			12.0		10.0		18.0	51.2	38.20	13.00	1	Granular		26.341	
5.0	1127+83.20	Left	D		1			18.0		10.0							Granular		32.899	
6.0																			22.862	Access South of IA 3; Refer to U Sheets
Total:																			257.343	

EXISTING PAVEMENT																					102_05 9/29/23
Line No.	County	Route	Direction of Travel	Begin Ref. Location Sign	End Ref. Location Sign	Year	Type	Project Number	Surface Type	Surface Depth (IN)	Base Type	Base Depth (IN)	Subbase Type	Subbase Depth (IN)	Removal Type	Removal Depth (IN)	Coarse Aggregate Source	Coarse Aggregate Type	Course Aggregate Durability Class	Reinforcement Type	Remarks
1.0	Butler	IA 3	Both	191.81	202.77	2021		MP-003-2(710)192--76-12													HMA Crack Filling
2.0	Butler	IA 3	Both	191.81	202.77	2004		STPN-3-5(66)--2J-12	AAC	1.5	AAC	2.5									
3.0	Butler	IA 3	Both	191.81	202.77	1985		FN-3-5(38)--21-12	AAC	1.5	TBB	1.5			Mil		Jensen	Gravel			
4.0	Butler	IA 3	Both	191.81	202.77	1961		FN-502*<2>	AAC	3.0							Lillybridge	C. LST.			
5.0	Butler	IA 3	Both	191.81	202.77	1928		P-558	PC7	7.0							Alden	C. LST.	1		

DRAINAGE STRUCTURE BY ROAD CONTRACTOR

104_03
3/18/24

Length of unclassified pipe calculated is based on using Reinforced Concrete Pipe.
* Not a bid item
(1) Diameter or equivalent diameter
(2) UNCL = Unclassified Pipe CMP = Corrugated Metal Pipe RCP = Reinforced Concrete Pipe LCP = Arch or Elliptical Low Clearance Pipe SARC = Steel Arch Pipe
(3) Backfill according to DR-101

Drainage Area (ACRE)	Location	Type	Size (IN) (1)	Pipe Classification	Kind of Pipe (2)	Length New Const. (LF)	Length of total that is Trenchless	Bedding Class	Design Cover (H) (FT)	Camber* (DR-102) (FT)	Apron No. (IN)	Apron No. (OUT)	Apron Guard* (DR-213) (No.)	Elbow* (DR-141) (No.)	Diaphragm* (DR-501) (No.)	Tee Section* (DR-142) (No.)	"D" Section* (DR-141) (No.)	Reducer* (No.)	Type 'C' Conn.* (DR-122)	Type 'C' Conn.* (No.)	Connected Pipe Joint* (DR-121)	4" Perforated Subdrain* (FT)	Flow Line Elevation LT.	Flow Line Elevation RT.	Flow Line Elevation Other	Flow Line Elevation Other	Dimensions Lineal Feet Total (Left)	Dimensions Lineal Feet Total (Right)	Dimensions Lineal Feet Extensions	Dimensions Lineal Feet Extensions	Skew Ahead Degrees (Left)	Skew Ahead Degrees (Right)	Dike Location	Dike Station	Dike Elevation	Dike Type	Class 20 (CY)	Flowable Mortar	Floodable Backfill* (A)	Porous Backfill* (B)	Flooded Backfill(A+B)	Remarks		
Overflow	119+50.79	DR-601	42.0	1500D	RCP	81.0		B	3.90		1		1								Type 3		972.10	972.00			36.00	45.00										22.5	522.6		522.6	Note 1		
	1120+65.90	DR-651	18.0		UNCL	100.0		C	7.65		1	1									Type 3		977.35	977.90			53.30	46.70																
	1123+91.44	DR-651	18.0		UNCL	100.0		C	7.10		1	1									Type 3		976.97	976.22			52.80	47.20																
	1126+13.79	DR-621	18.0		CMP	55.6		c	3.80		1	1									Type 3		980.65	979.67			51.20	4.20																
	9106+00.00	DR-601	24.0	1500D	RCP	52.7		C	15.00			1									Type 3		969.00	970.06																		Note 2		
	9106+99.90	DR-601	24.0	1500D	RCP	63.3		C	15.00			1									Type 3		969.00	970.27																				Note 3

Note 1 - Install Flap Gate on South end of Culvert. Refer to U Sheets for additional information.
Note 2 - Culvert inlet ties into Proposed SW-512 (30") structure. Form Grade = 977.2, Bottom Well = 969.56. 24" RCP slope = 2.0% -- Refer to Sheet ED.2 for additional information.
Note 3 - Culvert inlet ties into Proposed SW-512 (30") structure. Form Grade = 975.63, Bottom Well = 969.77. 24" RCP slope = 2.0% -- Refer to Sheet ED.2 for additional information.

104_04

8/15/22

ROADWAY ITEMS FOR DRAINAGE STRUCTURES INSTALLED BY CULVERT CONTRACTOR

* Not a Bid Item

(1) Backfill according to DR-111

Location	Design No.	Size	Kind	Dike Lt.	Dike Rt.	Dike Station	Dike Top Elevation	Dike Type	Compacting Backfill Adjacent (CY)	Compaction w/ Moisture Control (CY)	Compaction w/ Moisture and Density (CY)	Floodable Backfill* (A) (CY)	Porous Backfill* (B) (CY)	Flooded Backfill (1) (A+B) (CY)	Excavation Type	Excavation Quantity (CY)	Revetment Type	Revetment Quantity (TONS)	Engineering Fabric (SY)	Remarks
107+41.72	124	12'x10'x235'	RCB						232.1	1512.0		75.8	7.7	83.5						Triple RCB

SAFETY CLOSURES			
Station	Road Closure Qty.	Hazard Closure Qty.	Remarks
99+50.00	1		
121+50.00	1		
1129+00.00	1		
Total:	3		

108_13A
3/27/25

108_22
11/25/25

PAVEMENT MARKING LINE TYPES

Line factors based on 6-inch wide continuous line.

*BCY4 - Place on the same side of the roadway to match existing markings near the project.

**NPY4 - Estimating purposes only. No Passing Zone Lines will be located in the field.

***MNY6 - Factor of 1.00 includes number of 6-inch passes to cover median nose area.

BCY4: Broken Centerline (Yellow) @ 0.17

CBW6: Crosswalk Bar (White) @ 10.00

CLW6: Crosswalk Line (White) @ 2.00

DLW4: Dotted Line (White) @ 0.22

ELW6: Edge Line Right (White) @ 1.00

MNY6: Median Nose (Yellow) @ 1.00

RLY4: Ramp Edge Line Left (Yellow) @ 0.67

SPW4: Sloped Curb 4" (White) @ 2.16

STY6: Standard Curb 6" (Yellow) @ 2.03

BCY6: Broken Centerline (Yellow) @ 0.25

CHW8: Channelizing Line (White) @ 1.33

DCY4: Double Centerline (Yellow) @ 1.34

DLW6: Dotted Line (White) @ 0.33

ELY4: Edge Line Left (Yellow) @ 0.67

NPY4: No Passing Zone Line (Yellow) @ 0.84

RLY6: Ramp Edge Line Left (Yellow) @ 1.00

SPW6: Sloped Curb 6" (White) @ 2.28

YLW2: Yield Line (White) @ 1.15

BLC6: Broken Line Contrast (White/Black) @ 0.50

CHW10: Channelizing Line (White) @ 1.67

DCY6: Double Centerline (Yellow) @ 2.00

DLY4: Dotted Line (Yellow) @ 0.22

ELY6: Edge Line Left (Yellow) @ 1.00

NPY6: No Passing Zone Line (Yellow) @ 1.25

SLW2: Stop Line (White) @ 4.00

SPY4: Sloped Curb 4" (Yellow) @ 2.16

BLW4: Broken Lane Line (White) @ 0.17

CHY8: Channelizing Line (Yellow) @ 1.33

DDY4: Double Dotted Line (Yellow) @ 0.44

DLY6: Dotted Line (Yellow) @ 0.33

LDW8: Lane Drop (White) @ 0.33

RLW4: Ramp Edge Line Right (White) @ 0.67

SLW4: Solid Lane Line (White) @ 0.67

SPY6: Sloped Curb 6" (Yellow) @ 2.28

BLW6: Broken Lane Line (White) @ 0.25

CHY10: Channelizing Line (Yellow) @ 1.67

DDY6: Double Dotted Line (Yellow) @ 0.67

ELW4: Edge Line Right (White) @ 0.67

LDW10: Lane Drop (White) @ 0.42

RLW6: Ramp Edge Line Right (White) @ 1.00

SLW6: Solid Lane Line (White) @ 1.00

STW6: Standard Curb 6" (Yellow) @ 2.03

Line No.	Road ID	Station From	Station To	Lane	Marking Type	Left	Center	Right	Groove Marking Needed?	Groove Qty. (STA)	BCY4* Factored (STA)	BCY6 Factored (STA)	BLW4 Factored (STA)	DCY4 Factored (STA)	ELW6 Factored (STA)	ELY4 Factored (STA)	Remarks
1.0	IA 3	104+55.00	109+50.00	EB	Waterborne/Solvent Paint			X	No						4.95		
2.0	IA 3	104+55.00	109+50.00	Center	Waterborne/Solvent Paint		X		No			1.24					
3.0	IA 3	104+55.00	109+50.00	WB	Waterborne/Solvent Paint	X			No						4.95		
4.0	IA 3	119+09.06	119+95.42	EB	Waterborne/Solvent Paint			X	No						0.86		
5.0	IA 3	119+09.06	119+95.42	Center	Waterborne/Solvent Paint		X		No			0.21					
6.0	IA 3	119+09.06	119+95.42	WB	Waterborne/Solvent Paint	X			No						0.86		

Waterborne/Solvent Paint = 13.07 Sta

REMOVAL OF PAVEMENT Refer to Tabulation 102-5.							110_01 4/5/24
* Not a bid item.							
Line No.	Station From	Station To	Side	Pavement Type	Area (SY)	Saw Cut* (LF)	Remarks
1.0	104+55.00	109+50.00	Both	Composite	1804.6	63.6	
2.0	119+09.06	119+35.91	Both	PCC	88.4	32.3	
3.0	119+68.32	119+95.42	Both	PCC	90.0	33.1	
Total:					1983	129	

REMOVAL OF EXISTING STRUCTURES			
Line No.	Location	Description	Remarks
1.0	119+52.24	33' x 30' Concrete Slab Bridge	
2.0	106+90	Twin 72" Concrete Pipes	

110_02
8/15/22

REMOVAL OF STEEL BEAM GUARDRAIL (1) Lane(s) to which the installation is adjacent. (2) Includes length of End Terminals and End Anchors.						110_07A 8/15/22
Line No.	No.	Direction of Traffic (1)	Station From	Station To	Side	Removal of Guardrail (2) (LF)
1.0	1	EB	118+13.74	119+35.91	Right	123.0
2.0	2	EB	119+68.32	120+90.62	Right	123.0
3.0	3	WB	118+13.80	119+35.65	Left	123.0
4.0	4	WB	119+68.35	120+90.66	Left	123.0
Total:						492

CLEARING AND GRUBBING																							110_17 1/27/25	
Line No.	Station From	Station To	Direction of Traffic	Work and Material Type	>3"-6"	>6"-9"	>9"-12"	>12"-15"	>15"-18"	>18"-24"	>24"-30"	>30"-36"	>36"-42"	>42"-48"	>48"-60"	>60"-72"	>72"	Other Materials Length (FT)	Other Materials Width (FT)	Estimated Units	Estimated Area (Acres)	Estimated Herbicide Application (EA)	Remarks	
1.0	107+65.00	116+30.00	EB	Trees - Clearing and Grubbing																	0.270			
2.0	1108+10.00	1110+55.00	SB	Trees - Clearing and Grubbing																	0.494			
3.0	1109+60.00	1118+70.00	NB	Trees - Clearing and Grubbing																	0.314			
Total:																					1.078			

SHOULDERS																												112_09 4/21/26
(1) Lane(s) to which the shoulder is adjacent. (2) See Typ. 7156, 7157, or 7158. (3) Bid Item. (4) Applies only for Paved Shoulders constructed on project with existing granular shoulders. (5) Bid Item. Typ. 7156, 7157, or 7158. (6) Does not include shrink. (7) Paved shoulder thickness specified in Remarks. (8) Subbase type specified in Remarks.																												
Roadway Identification	Direction of Travel (1)	Station From	Station To	Side	P Width (FT)	P SG Width (2) (FT)	G Width (FT)	L Length (FT)	Class 13 Excavation (CY)(3)(4)	HMA (TON)	HMA (TON/STA)	Binder (TONS)	Paved Shoulder (3) (SY)	Shoulder at Grd rail (5)(7)	Reinforced Paved Shoulder(3) (SY)	Special Backfill HMA Alt. (3) (TON)	Special Backfill HMA Alt. (TON/STA)	Special Backfill PCC Alt. (3) (TON)	Special Backfill PCC Alt. (TON/STA)	Pavement Scarification (SY)	Polymer Grid (SY)	Subbase (3) (8) (CY)	Granular Shoulder (3) (TON)	Granular Shoulder (TON/STA)	Shoulder Const. Alt (3) (STA)	Shoulder Const. Alt HMA (6) (CY)	Shoulder Const. Alt PCC (6) (CY)	Remarks
IA 3	EB	104+55.00	106+91.35	Right	4		6	236.35		37.002	15.655	2.220	97.9			108.366	45.850						49.634	21.000	2.36	47.71		
IA 3	EB	107+86.91	109+50.00	Right	4		5	163.09		25.533	15.655	1.532	72.5			66.215	40.600						28.541	17.500	1.63	32.92		
IA 3	WB	104+55.00	106+70.92	Left	4		9	215.92		33.803	15.655	2.028	96.0			133.007	61.600						68.015	31.500	2.16	43.58		
IA 3	WB	107+79.53	109+50.00	Left	4		6	170.47		26.688	15.655	1.601	75.8			80.952	47.487						35.799	21.000	1.70	34.41		
IA 3	EB	117+93.16	120+97.56	Right			5	304.40															53.270	17.500	3.04	61.44		
IA 3	EB	118+64.64	120+39.63	Right	4			174.99		27.396	15.655	1.644	77.8			71.046	40.600											
IA 3	WB	117+98.42	121+01.62	Left			5	303.20															53.060	17.500	3.03	61.20		
IA 3	WB	118+64.64	120+39.63	Left	4			174.99		27.396	15.655	1.644	77.8			71.046	40.600											
Total:													497.8			530.632						288.319			13.92			

REFERENCE LOCATION SIGNS AND DELINEATORS																						190_25 2/10/23
Refer to SI-171, SI-172 and SI-173.																						
Line No.	Station From	Station To	Location	Reference Location Sign Type	Quantity (EA)	Enhanced Reference Location Sign Type	Quantity (EA)	Intermediate Reference Location Sign Type	Quantity (EA)	Type I Delineator White (EA)	Type I Delineator Yellow (EA)	Type IA Delineator White (EA)	Type IA Delineator Yellow (EA)	Type II Delineator White (EA)	Type II Delineator Yellow (EA)	Type III Delineator White (EA)	Type III Delineator Yellow (EA)	Object Marker Type 1 (EA)	Object Marker Type 2 (EA)	Object Marker Type 3 (EA)	Installation Type	Installation Offset
1.0	109+25.00	121+00.00	Right							5												
2.0	115+63.14		Right	D10-3	1																1	14.0

190_51
2/10/23

MATERIALS FOR TYPE 'A' SIGNS

Refer to SI-101, SI-111, SI-119 and N Sheets.

Line No.	Type A Signing Typicals	Sign Number	Dir. of Travel	Sign Location Station	Wood Posts (No.)	4 x 6 Leg 1 (FT)	4 x 6 Leg 2 (FT)	Perf. Sq. Steel Leg 1 (FT)	Perf. Sq. Steel Leg 2 (FT)	Perf. Sq. Steel Leg 3 (FT)	Perf. Sq. Anchor Type	Anchor Quantity (EA)	Steel Rect. Tube (No)	Steel Rect. Tube (FT)	Rect. Tube Anchors (EA)	Type A Bracket One Post	Type A Bracket Two Post	Type A Bracket Auxiliary	Type A Bracket (H)	Type A Bracket (F)	Type A Bracket (F1)	Install. Type	Install. Dim X (FT)	Install. Signing Notes	Remarks
1.0		Stop Sign, R1-1	NB	107+65.66				12.0			Soil	1										1	44.0	PP & RR	
2.0		IA 3 Placard	EB	108+22.27				12.0			Soil	1										1	16.0	PP & RR	
3.0		Street Sign	NB	1108+05.79				15.0			Soil	1										1	17.0	PP & RR	
4.0		Stop Sign, R1-1	SB	1108+07.03				12.0			Soil	1										1	12.0	PP & RR	
Total:								51				4													

EXISTING SIGNS TO BE REINSTALLED										
Line No.	Sign Description	Direction of Travel	Location Station	Number of Posts	Square Tube Steel Posts	Wood Posts 4"x4" (L F)	Wood Posts 4"x6" (L F)	Installation Type	Installation Dim 'X'	See Signing Notes
1.0	Stop Sign	NB	107+65.66	1	1			1	44.0	PP & RR
2.0	IA 3 Placard	EB	108+22.27	1	1			1	16.0	PP & RR
3.0	Mile Marker 194	EB	115+63.14	1	1			1	24.0	PP & RR
4.0	Street Sign	Both	1108+05.79	1	1			1	17.0	PP & RR
5.0	Stop Sign	SB	1108+07.03	1	1			1	12.0	PP & RR

190_61
2/10/23

CLASS 13 EXCAVATION General Tabulation SubTitle							
300.99 Modified							
Line No.	Station From	Station To	Side	Area (SF)	Depth (In.)	Volume (CY)	Remarks
1	104+55	109+50	Right	5079.85	6	94	Includes Cedar Ave. South of IA 3
2	104+55	109+50	Left	5611.83	6	104	
3	107+50.64	108+69.52	Right	4925.28	6	91	Exisitng Entrance and Parking Area South of IA 3
4	117+93.15	119+34.60	Right	1069.8	6	20	
5	117+98.42	119+34.79	Left	1017.9	6	19	
6	119+69.71	120+97.56	Right	820.9	6	15	
7	119+69.83	121+01.62	Left	1008.3	6	19	
8	1108+09.52	1128+50.00	Both	51648.11	3	478	Cedar Ave.
9	1109+37.62		Left	594.31	3	6	Entrance
10	1120+66.94		Left	858	3	8	Entrance
11	1120+67.29		Right	410	3	4	Entrance
12	1126+16.10		Right	989	3	9	Entrance
13	1126+69.94		Right	766.9	3	7	Entrance
14	1127+16.84		Left	450.4	3	4	Entrance
Total:						878	

All Depths are assumed.

301_99 Modified GRANULAR SURFACING ON ROAD General Tabulation SubTitle				
Line No.	Station From	Station To	Weight (Tons)	Remarks
1	1106+79.75	1107+19.77	28.43	Cedar Ave. South of IA 3
2	1107+66.72	1108+25.20	42.49	Cedar Ave. Return Area North of IA 3
3	1108+25.20	1128+50.00	850.20	Cedar Ave.
Total:			921.12	

259_01 10/15/25 SIGNING NOTES		259_01 10/15/25 SIGNING NOTES		259_01 10/15/25 SIGNING NOTES		259_01 10/15/25 SIGNING NOTES										
The following tolerances will be allowed on all signs: Accumulation error of not greater than +/-0.50" per line of copy, not greater than +/-0.50" for spacing between lines of copy, and the margin between lines of copy and the inside edge of the sign border. The following tolerances will be allowed on each letter or numeral: <table><tr><td>nominal height</td><td>variation in height</td><td>variation in width</td></tr><tr><td>4" thru 12"</td><td>-1/8" to +3/8"</td><td>-1/4" to +1/4"</td></tr><tr><td>over 12"</td><td>-1/8" to +3/8"</td><td>-3/8" to +3/8"</td></tr></table> ----- Type B signs can be separated into two categories: - Major Guide Signs. - Minor Guide Signs. Major Guide Signs include the advance and exit direction guide signs for an interchange or intersection. Minor Guide Signs include all other guide signs such as NEXT EXIT signs, supplemental guide signs, logo signs, exit gore signs, post-interchange mileage signs, ramp destination signs, and ramp logo signs for an interchange, as well as destination signs along sideroads. Type A signs are not separated into categories, but special consideration should be given to regulatory signs. Do not remove Type B signs until replacement signs have been installed. If construction activities require the removal of a sign, the existing sign may be relocated to temporary posts, or a temporary plywood sign may be installed to replace the existing sign. Existing non-regulatory Type A signs are NOT required to remain in place until installation of replacement signs. Existing regulatory Type A signs, particularly Stop signs, should not be removed until replacement signs are installed. Where a staged traffic control plan is contrary to this guidance, follow the direction of the traffic control plan. Apply the following during the replacement or modification of signs: - No more than one of the major guide signs for each direction of travel at an interchange out of service at any one time. - No major guide sign out of service for more than 8 hours. - No minor guide out of service for more than 24 hours. Remove existing signs and posts within 24 hours following the installation of a new replacement sign. In any case where the plans call for a new sign and posts to be installed at the same station location and offset as an existing sign, install the new posts at a minimum of either 5 ft ahead or behind the existing sign installation. Signs shall not be installed more than 25 ft ahead or behind the existing sign installation. Whenever posts for a replacement sign are erected directly in front of an existing sign, install the new replacement sign and remove the existing sign installation within 24 hours of the time that the new posts are erected. Where signs are located behind guardrail, locate the near edge of the sign a minimum of 3 ft behind the guardrail posts.		nominal height	variation in height	variation in width	4" thru 12"	-1/8" to +3/8"	-1/4" to +1/4"	over 12"	-1/8" to +3/8"	-3/8" to +3/8"	Unless noted otherwise, leave auxiliary panels, such as exit number panels, in place or reattach to the sign using the existing mounting hardware. Also, when replacing an existing logo sign with a new logo sign, remove the business logo panel(s) from the existing sign and attach to the new sign as directed by the Engineer. Do not damage the auxiliary or logo panels when removing and reattaching them. This work is incidental to other work and no separate payment will be made. The following notes apply to the corresponding sign installations shown on the plan sheets and listed in the tabulations. IB INSTALL NEW TYPE B SIGN IA INSTALL NEW TYPE A SIGN Install new signs at the location identified in the plans. For installation of new signs on an existing sign support structure, refer to note (L). For installation of new signs on existing posts: - if the new sign is taller than the existing sign, furnish the necessary hardware to extend the sign above the posts. Refer to Standard Road Plan SI-132. - if the new sign is shorter than the existing sign: - for wood posts and perforated square tube posts, install the sign at the proper height and cut off the excess post length. - for MASSH-400 and steel breakaway posts, install the sign at the top of the posts. For plywood signs, no vertical splices are allowed in signs less than or equal to 10 ft wide. No horizontal splices are allowed in signs less than or equal to 4 ft tall. Each new sign installed shall have a sticker applied to the back of the sign that shows the date the sign was installed. The Contractor shall supply the sticker for all contractor supplied signs. The DOT will supply date stickers on any signs supplied by the department. Payment for installing Type A signs or Type B signs includes furnishing hardware for mounting, extending signs above existing posts, and cutting posts to length. MS MODIFICATION OF EXISTING SIGNS For removal and/or installation of logo panels, and other sign modifications. Refer to the project plans and typical details for additional information. SC SIGN COVER For the installation or removal of temporary sign covers for the purposes of temporary traffic control. Sign covers shall completely cover the existing Sign. Care should be taken so that covers, fasteners, and installation practices do not damage the existing sign. Tape of any type shall not be applied to the sheeted face of the existing sign under any circumstances. Repair of damage to the existing sign caused by sign covers will be the responsibility of the Contractor. SO OVERLAY TYPE B GUIDE SIGNS MB INSTALL SPECIAL MOUNTING BRACKET Install special mounting brackets at the locations identified in the plans. Refer to Tabulations 190-51 and/or 190-65.		PB INSTALL NEW BREAKAWAY STEEL POSTS AND FOOTING PP INSTALL NEW PERFORATED SQUARE TUBE POSTS AND ANCHORS PM INSTALL NEW MASSH-400 POSTS AND ANCHORS Install new breakaway steel posts and footings, perforated square tube posts and anchors, or MASSH-400 posts and anchors at the locations identified in the plans. Refer to the Standard Road Plans, Typicals, and Tabulations 190-51 and 190-50 for post size and footing information. New posts shall be installed in undisturbed soil. The new posts shall not be placed in the hole of removed posts. Remove excess soil from footing hole. Do not spread soil on adjacent seeded or vegetated areas. If note (RR) accompanies (PB), (PP), or (PM), install an existing sign on the new posts. RR REMOVE AND REINSTALL SIGN AS PER PLAN Do not remove existing major Type B guide signs on posts until the new posts are installed. Promptly remove sign and install at the new location. Existing major Type B guide signs on overhead support structures, minor Type B guide signs, plywood signs, and Type A signs may be removed and stored. Transport the signs to a DOT storage area as designated by the Engineer. Transport the signs back to the job site when ready for installation at the new location. Signs to be reinstalled shall not be stored for any length of time with the sheeted face in contact with the ground. Replace signs damaged by the Contractor's activities at no additional cost to the Contracting Authority. Payment for Remove and Reinstall Sign includes sign removal, delivery to and from the DOT storage area (if applicable), and reinstallation, including any hardware required for reinstallation. When noted in the plans, payment for delivery and stockpile of existing signs will be separate from the payment for Remove and Reinstall Sign. RA REMOVAL OF TYPE A SIGN ASSEMBLY RB REMOVAL OF TYPE B SIGN ASSEMBLY Type A Sign Assembly consists of one or more signs installed on one or more posts, either directly mounted to the post or mounted to the post with special sign mounting brackets. Type B Sign Assembly consists of the main sign, all auxiliary signs and brackets, and posts. Unless stated otherwise in the plans, remove all posts with the signs and brackets. Remove each sign assembly identified in the plans. Sign posts removed become the property of the Contractor. All other materials removed remain the property of the DOT. For each sign assembly removed, disassemble each assembly before delivering to the DOT. * For Type A sign assemblies, unbolt all signs,		special mounting brackets, and posts from each other. * For Type B assemblies, unbolt all extruded aluminum panels, brackets, and posts from each other. Do not damage the disassembled materials. When the plans call for the removal of posts, the entire existing post shall be removed. The post shall not be broken off or cut off at the ground line. Place backfill in holes remaining from the removal of posts and restore to the surrounding conditions. Deliver the removed signs, special sign mounting brackets, and extruded aluminum panels to a DOT storage area, as designated by the Engineer. The concrete footings for steel posts are not considered part of the sign assembly. Refer to note RF for concrete footing removal. Payment for Removal of Type A Sign Assembly or Removal of Type B Sign Assembly includes sign assembly removal and disassembly, post removal (if applicable), delivery to the DOT storage area, placing backfill in holes, and restoration of the surrounding conditions. RF REMOVE EXISTING CONCRETE FOOTING FOR STEEL POST Remove existing concrete footings to a depth of at least 1 ft below the natural groundline. Place backfill in holes remaining from removal and restore to the normal surrounding conditions. This work is incidental to other work and no separate payment will be made. RS REMOVE EXISTING TYPE B SIGN SUPPORT STRUCTURE The following are considered Type B Sign Support Structures: - Overhead sign trusses and foundations - Cantilever sign trusses and foundations - Bridge-mounted brackets Unless stated otherwise in the plans, existing overhead trusses, cantilever trusses, and bridge brackets which are removed become the property of the Contractor. If stated in the plans, deliver overhead trusses, cantilever trusses, and bridge brackets to a DOT storage area, as designated by the Engineer. Payment for Removal of Sign Support Structure and Foundation includes sign support structure removal, delivery to the DOT storage area (if applicable), and restoration of the surrounding conditions. Removal of the foundation includes removal of the stem to a minimum of 1 ft below the natural groundline. L MODIFY SIGN SUPPORT ANGLES NEEDED TO INSTALL SIGNS ON EXISTING SIGN SUPPORT STRUCTURES Refer to the sign support structure details for information on the required angle brackets. Provided all specifications are met, the existing sign support angles may be reused. Install existing sign support angles to be reused only on the sign support structure from which they were removed. Sign support angles removed and not reused become the property of the Contractor.	
nominal height	variation in height	variation in width														
4" thru 12"	-1/8" to +3/8"	-1/4" to +1/4"														
over 12"	-1/8" to +3/8"	-3/8" to +3/8"														
FILE NO.	32181	ENGLISH	DESIGN TEAM	WHKS & Co.	BUTLER COUNTY	PROJECT NUMBER	BRFN-003-5(83)--39-12	SHEET NUMBER	C.32							

259_01 10/15/25	
SIGNING NOTES	
When reusing the existing sign support angles with a shorter replacement sign, the sign support angles may need to be trimmed. Refer to the sign support details to determine if and where to trim the sign support angles. Do not use existing fasteners. Use new U-Bolts, stainless steel bolts and nuts to install the existing or new sign support angles to the sign support structure. Removal of existing sign support angles is incidental to removal of the sign. Reinstalling and/or modifying existing sign support angles; furnishing and installing new sign support angles (if required); and furnishing and installing new fasteners is incidental to work associated with Type B signs. SIGN INSTALLATION QUALITY CONTROL NOTES Post lengths have been derived from the proposed grading cross sections. Verify post lengths in the field prior to ordering or fabrication. Slight differences between the design template and the actual conditions should be expected. These variations should be resolved by doing some localized shaping and grading. Obtain material needed to meet the site requirements of SI-112 from the excavation and/or the area immediately adjacent to the work. Ensure reshaping work does not substantially change foreslopes or the drainage in the vicinity of the sign. Significant differences between the plan design and the actual field conditions shall be resolved in this manner: Survey the location and draw the actual template on the cross section. Recalculate each post length and compare to the maximum allowable leg length. If all of the maximum leg lengths are less than or equal to the maximum allowable leg length, then the proposed post design will be sufficient. If any leg is greater than the maximum allowable leg length, then submit the cross section with the actual template drawn (including offsets and elevation from the survey shown) to the Engineer. The Engineer may forward this information to the Engineer of Record in order to complete a new post design. Install the footings, stub posts, and posts according to the tolerances shown on the applicable SI Series Standard Road Plans. Footing construction is the controlling activity that substantially affects the quality of the site installation. Verify the elevation difference between the stubs is exactly the same as the elevation difference between the post lengths. If the Engineer requests, submit documentation detailing the site cross section in order to verify site installation.	

262_06 9/28/22	
UTILITIES (NOT A POINT 25 PROJECT)	
This is NOT a POINT 25 project and is not subject to the provisions of IAC 761-115.25.	

281_01 9/28/22	
SECTION 404 PERMIT AND CONDITIONS	
Construct this project according to the requirements of U.S. Army Corps of Engineers Nationwide Permit 14, Permit No. 2023-1093. A copy of this permit is available from the Iowa DOT website (http://www.envpermits.iowadot.gov/). The U.S. Army Corps of Engineers reserves the right to visit the site without prior notice.	

281_03 11/9/23	
STORM WATER BEST MANAGEMENT PRACTICES	
When the following best management practices are used, they are intended to account for disturbed areas where storage volume cannot be provided:	

* Not a bid item. Bridge berm quantities assume a trench depth of 24 inches.

FILE NO.	ENGLISH	DESIGN TEAM	WHKS & CO. \ BRAUN INTERTEC	BUTLER COUNTY	PROJECT NUMBER	BRFN-003-5(083) - -39-12	SHEET NUMBER	CS.2
11/11/2025	11:03:36 AM	LCripe	https://braunintertec.sharepoint.com/sites/BicDrive_W02389/Projects/B2207799 Hartgraves Creek Overflow - BRFN-003-5(8/S3/CS Sheets\ExcelTabulations Butler County 11-11-25.xlsm					

	Interstate Highway Symbol
	U.S. Highway Symbol
	Iowa Highway Symbol
	County Road Highway Symbol
	Evergreen Tree
	Deciduous Tree
	Fruit Tree
	Shrub (Bushes)
	Timber
	Hedge
	Stump
	Swamp
	Rock Outcrop
	Broken Concrete
	Revetment (Rip Rap)
	Cemetery
	Grave
	Cave
	Sink Hole
	Board Fence
	Chain Link or Security Fence
	Wire Fence
	Terrace
	Earth Dam or Dike (Existing)
	Tile Outlet
	Edge of Water
	Existing Drainage
	Right of Way Rail or Lot Corner
	Concrete Monument
	Well
	Windmill
	Beehive Intake
	Existing Intake
	Existing Utility Access (Manhole)
	Fire Hydrant
	Water Hydrant (Rural)

	Septic Tank
	Cistern
	L.P. Gas Tank (No Footing)
	Underground Storage Tank
	Latrine
	Satellite TV Dish
	Water Hook Up
	Radio Tower
	Tower Anchor
	Guardrail (Beam or Cable)
	Guard Post (one or two)
	Guard Post (over two)
	Filler Pipe
	Gas Valve
	Water Valve
	Speed Limit Sign
	Mile Marker Post
	Sign
	Traffic Signal Control Box
	Rail Road Signal Control Box
	Telephone Switch Box
	Electric Box

— E1 —
Jordyn Weber
319-291-4728
jlweber@midamerican.com

— G —
MidAmerican Gas
Jordyn Weber
319-291-4728
jlweber@midamerican.com

— SAN. —
City of Dumont
Rhonda Schmidt
641-857-3441



— T1 —
Dumont Telephone
Roger Kregel
641-857-3211
dumontel@netins.net


LINEWORK		Design Color No.
Green	(2)	Existing Topographic Features and Labels
Blue	(1)	Proposed Alignment, Stationing, Tic Marks, and Alignment Annotation
Magenta	(5)	Existing Utilities
SHADING		Design Color No.
Lavender	(9)	Temporary Pavement Shading
Yellow	(4)	Proposed Pavement Shading
Orange	(6)	Proposed Granular Shading
Orange	(70)	Proposed Shoulder Granular Shading
Yellow	(68)	Proposed Shoulder Paved Full Depth Shading
Yellow	(132)	Proposed Shoulder Paved Partial Depth Shading
Gray, Dark	(112)	Proposed Grade and Pave Shading "In conjunction with a paving project"
Brown, Light	(236)	Grading Shading
Orange, Light	(134)	Proposed Granular Entrance Shading
Yellow	(220)	Proposed Paved Entrance Shading
Tan	(8)	Proposed Sidewalk Shading
Blue, Light	(230)	Proposed Sidewalk Landing Shading
Pink	(11)	Proposed Sidewalk Ramp Shading
Green, Light	(225)	Existing Pavement Shading
Red	(3)	Proposed Structure Shading
Red	(3)	Delineates Restricted Areas



LINEWORK	Design Color No.
Green	(2) Existing Ground Line Profile
Blue	(1) Proposed Profile and Annotation
Magenta	(5) Existing Utilities
Blue, Light	(230) Proposed Ditch Grades, Left
Black	(0) Proposed Ditch Grades, Median
Rust	(14) Proposed Ditch Grades, Right



- Proposed Right-of-Way
- Existing Right of Way
- Existing and Proposed Right-of-Way
- Easement and Existing Right-of-Way
- Easement (Temporary)
- Easement
- Access Control
- Property Line

(COVERS SHEET SERIES D, E, F, & K)

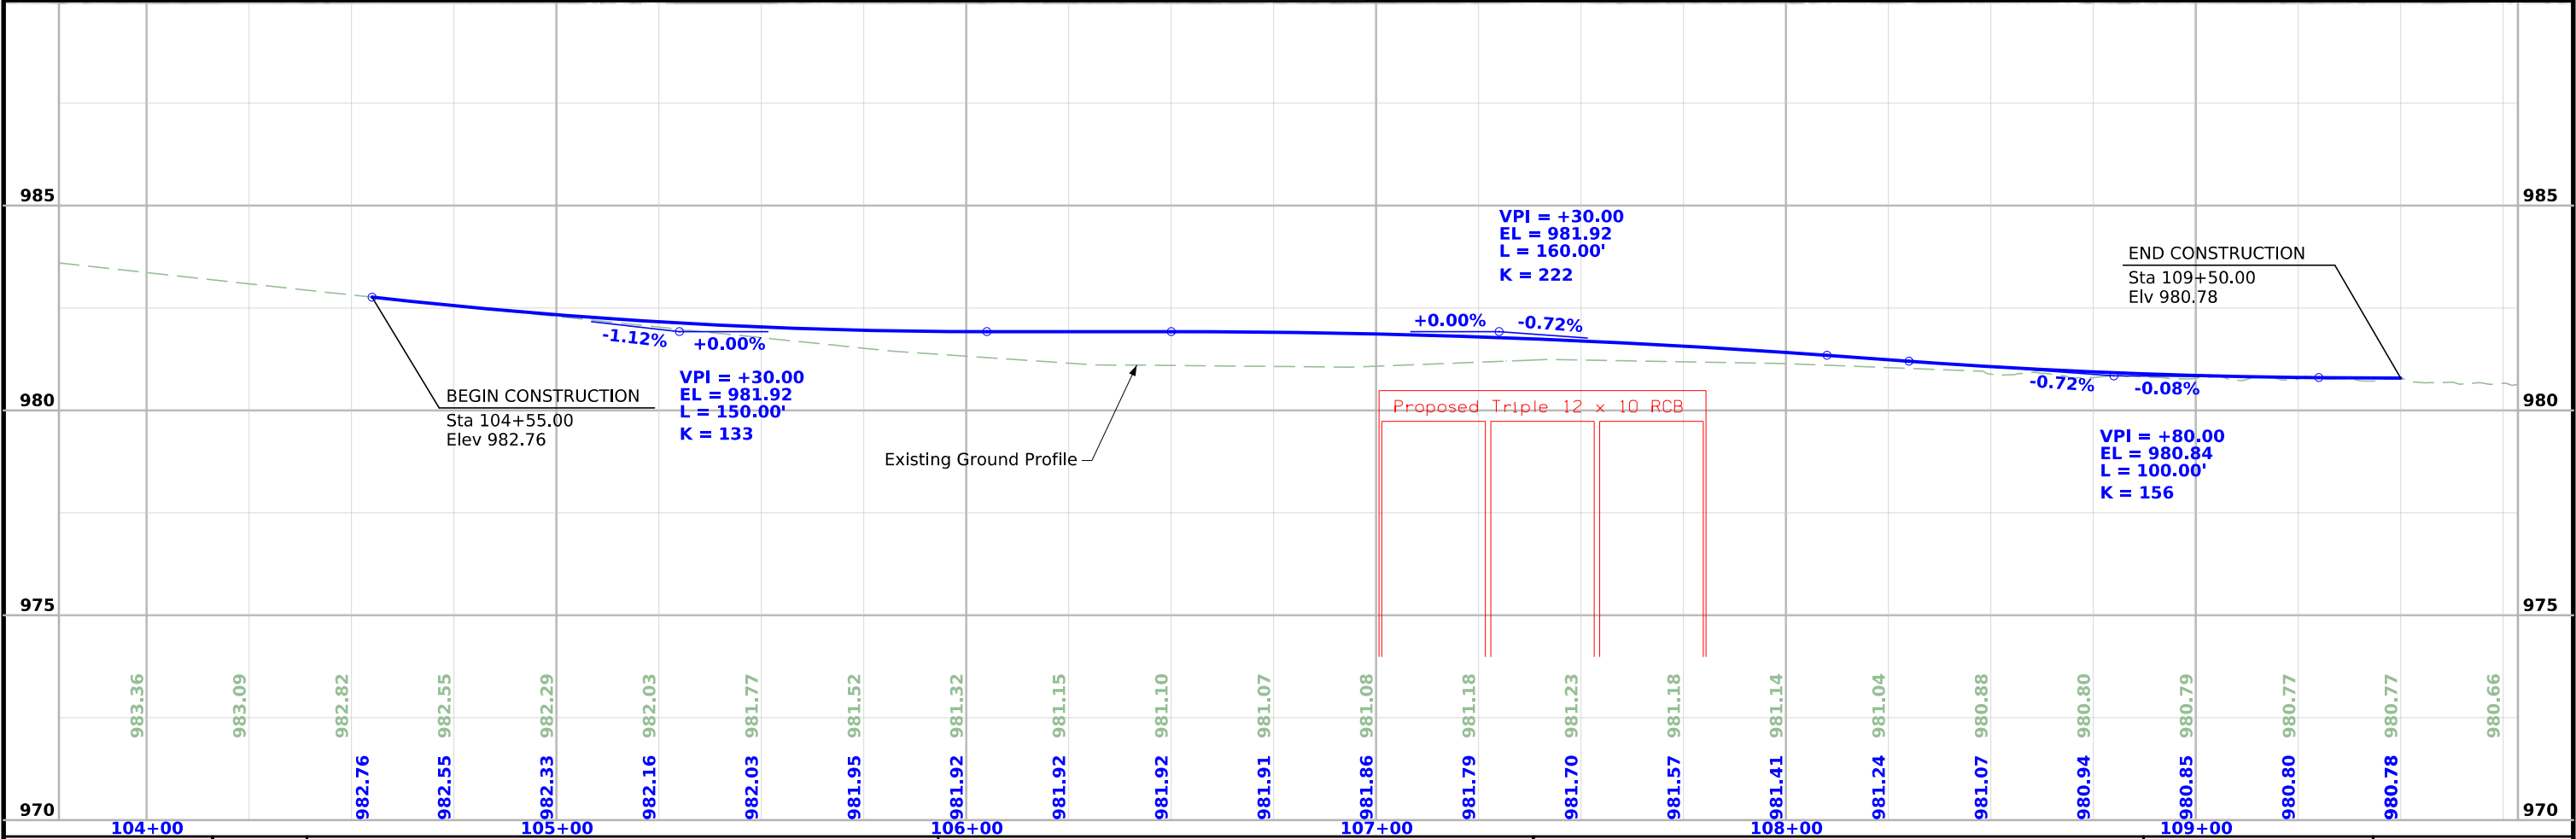
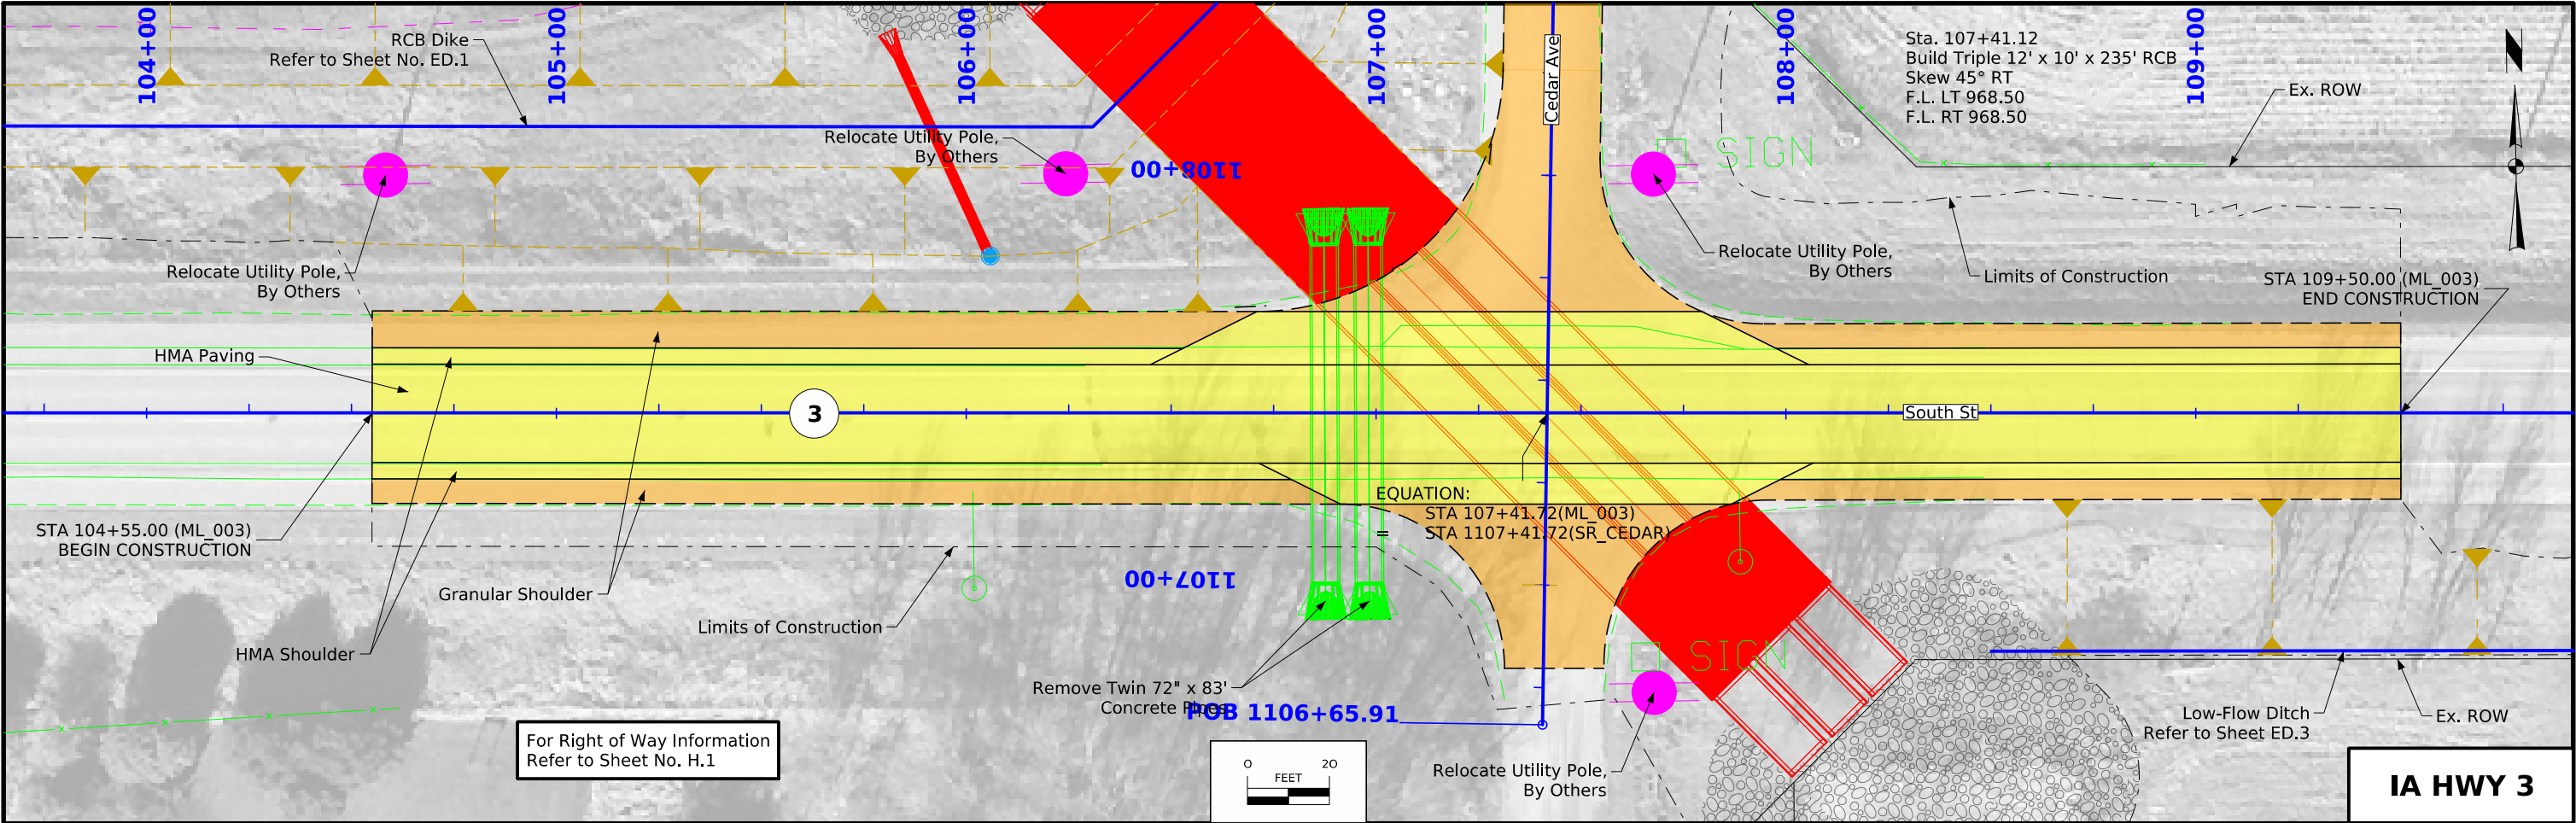


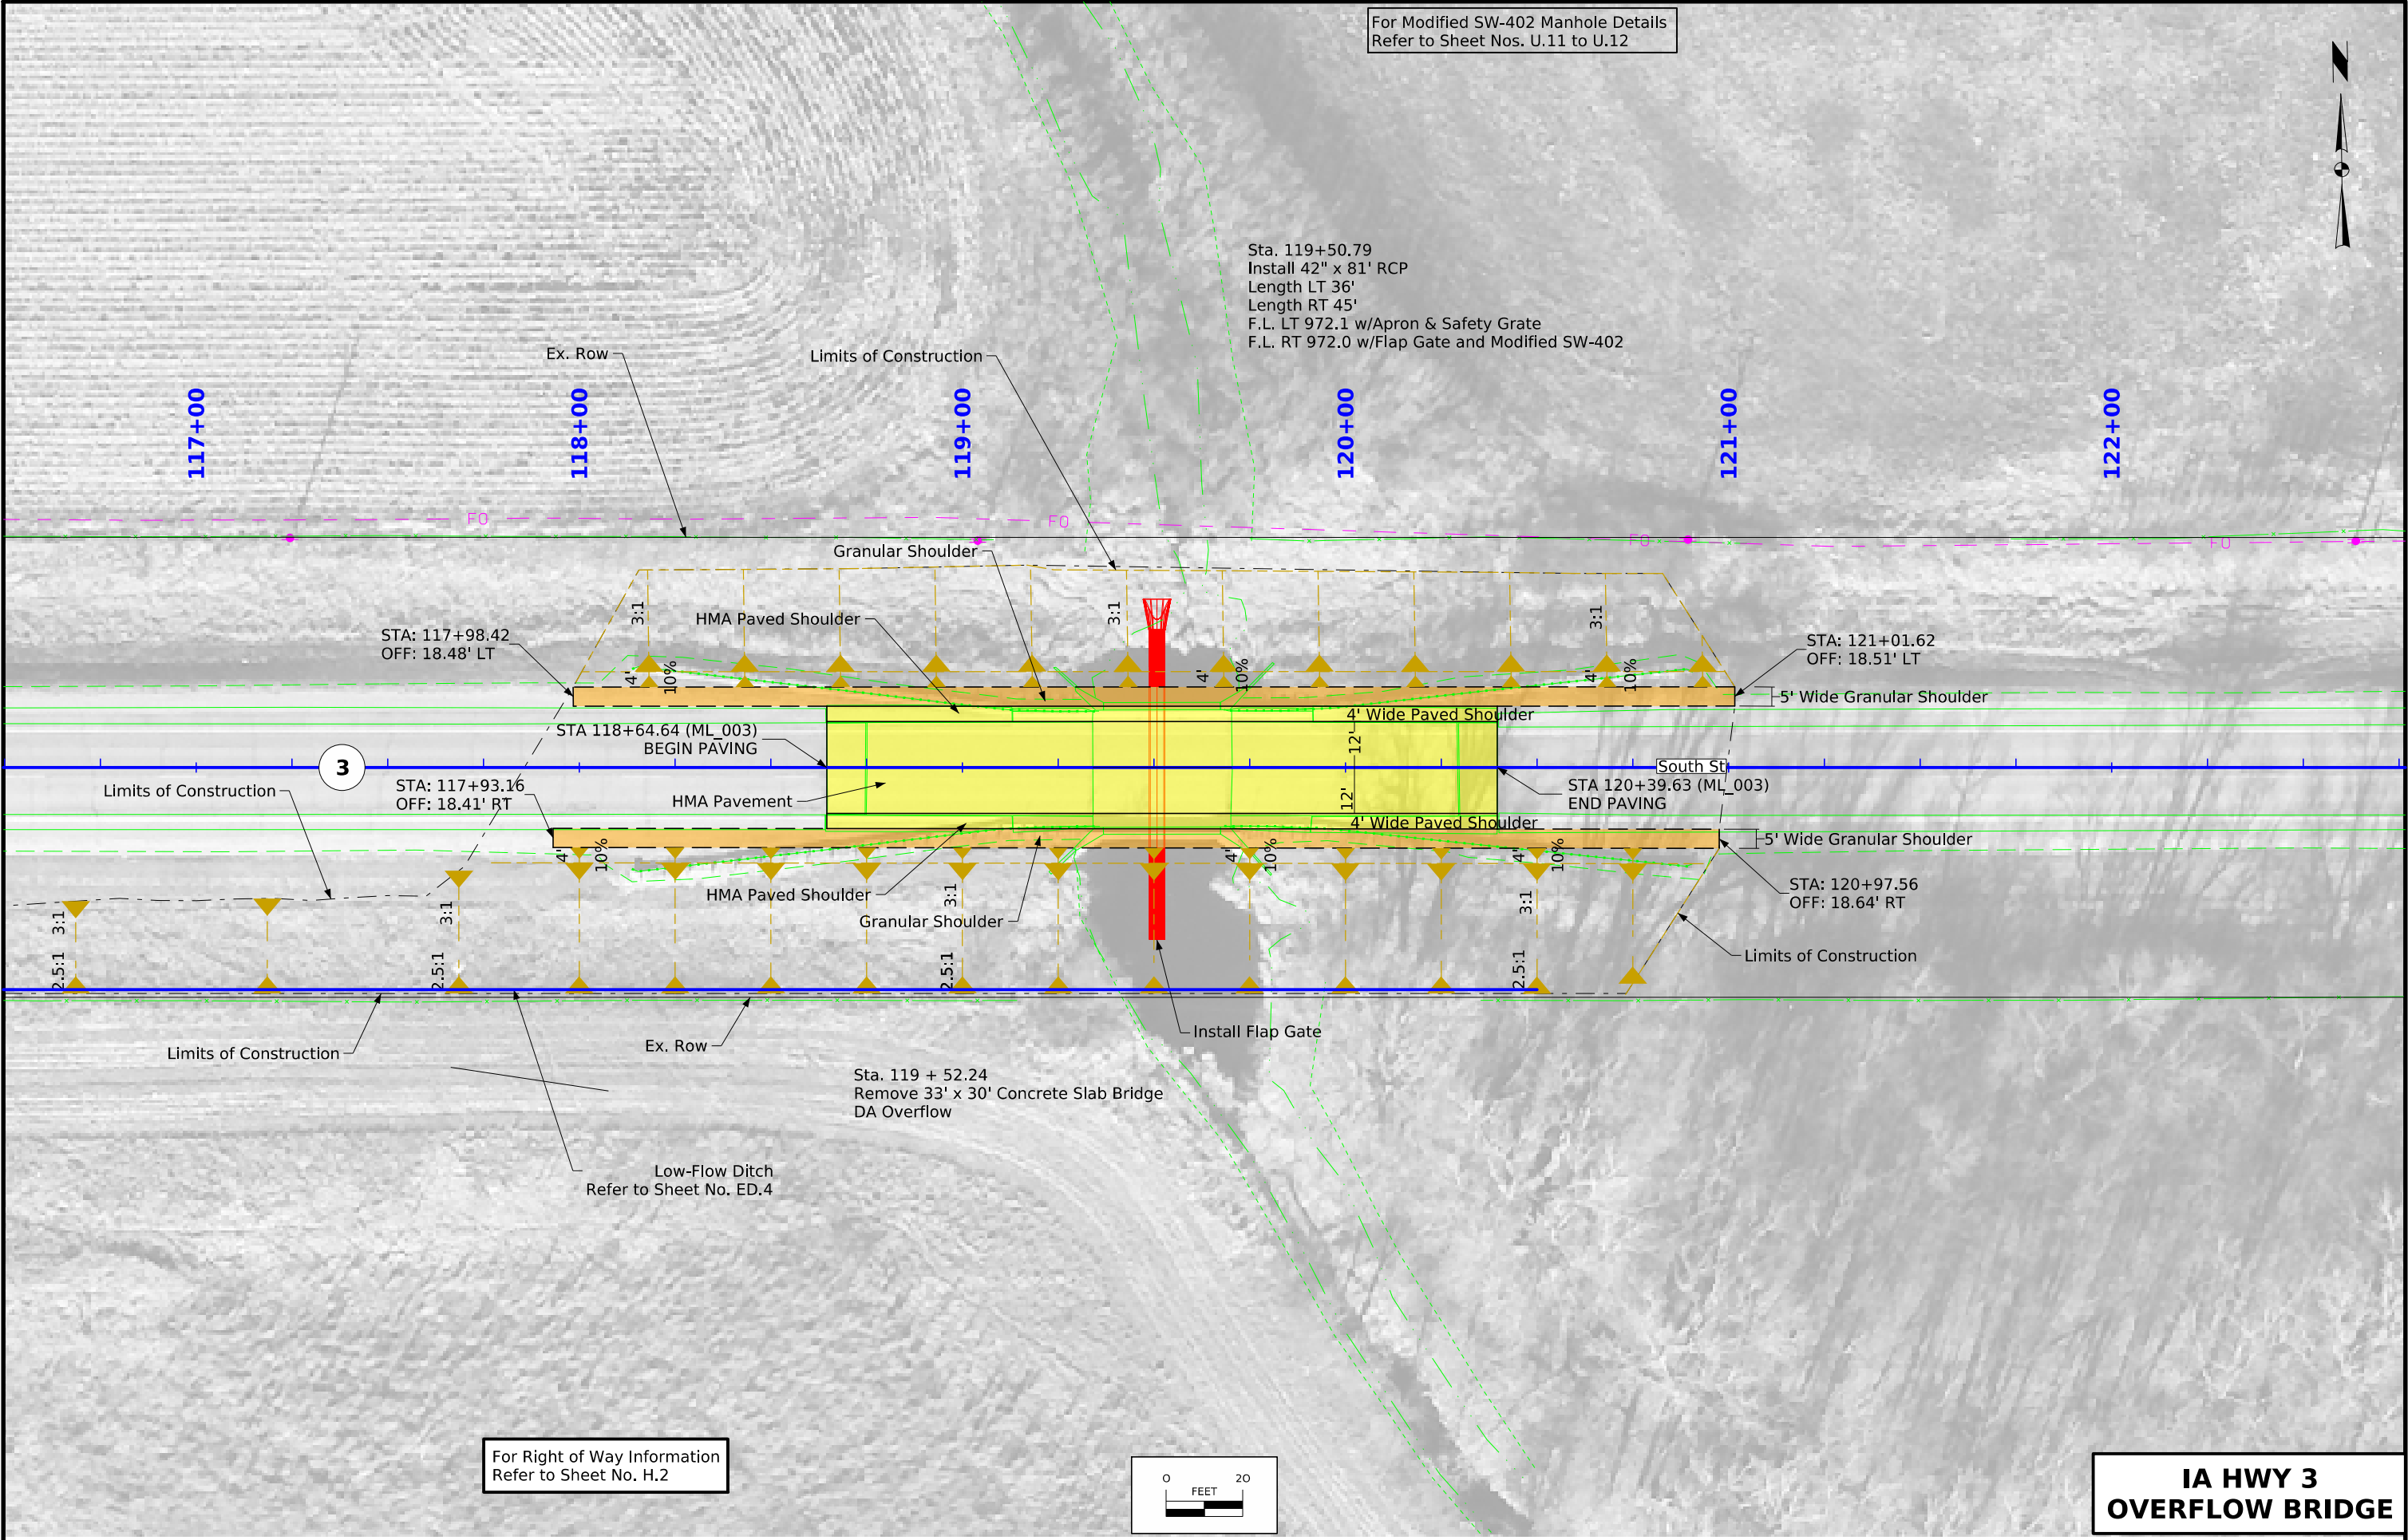

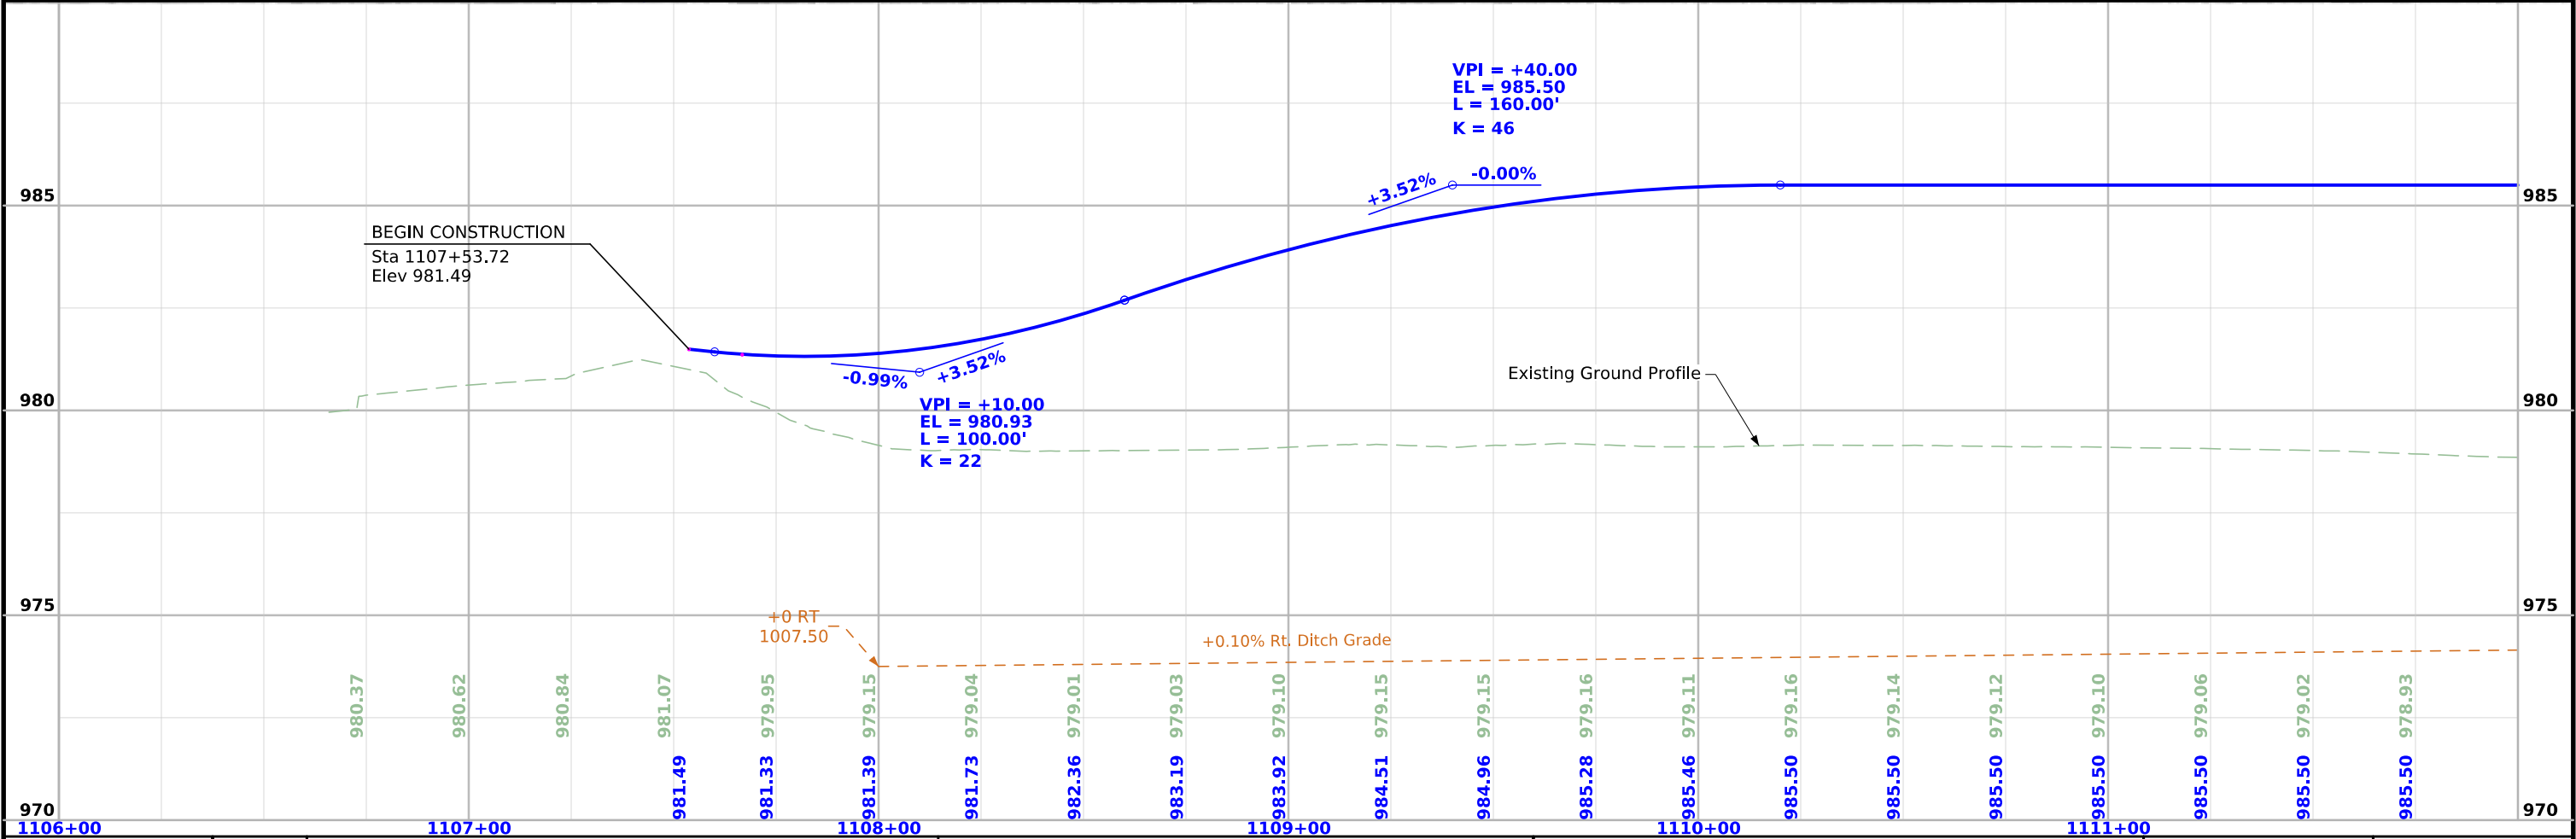
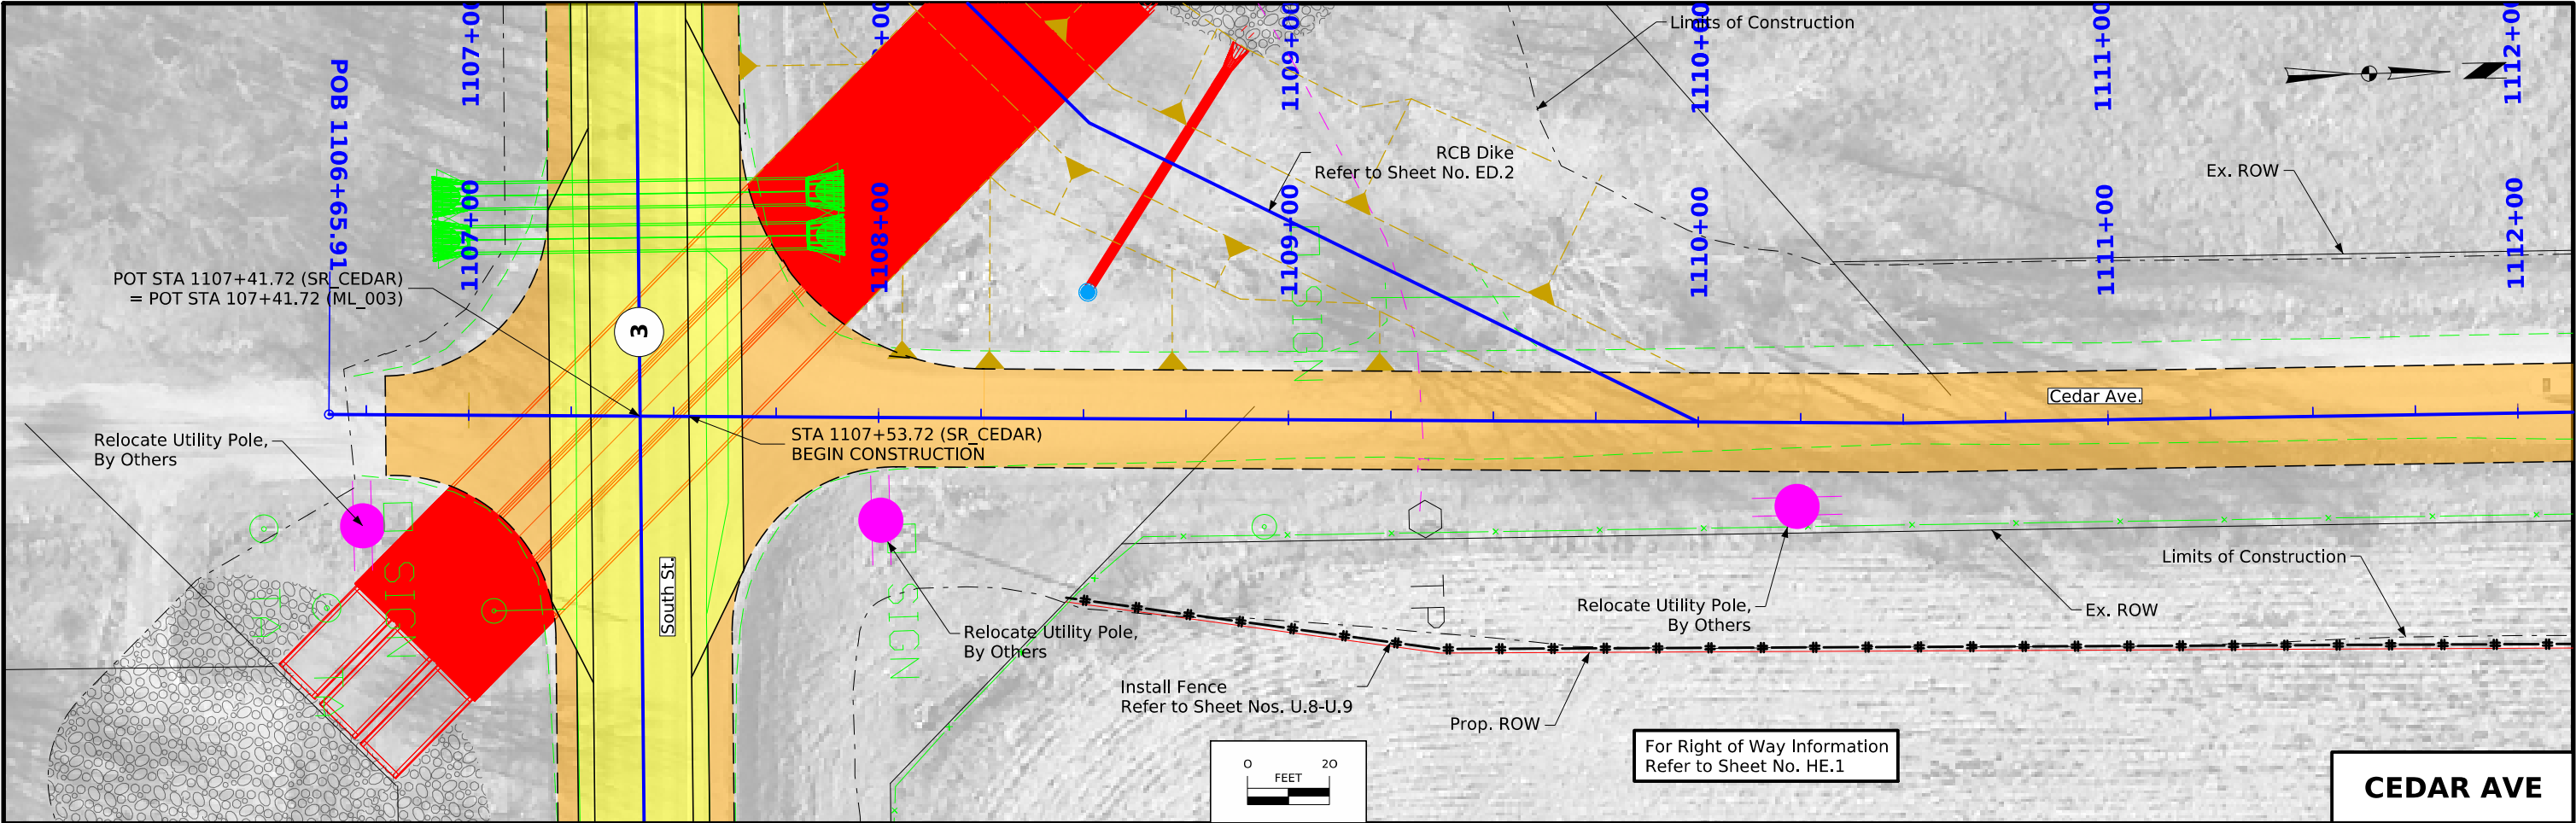


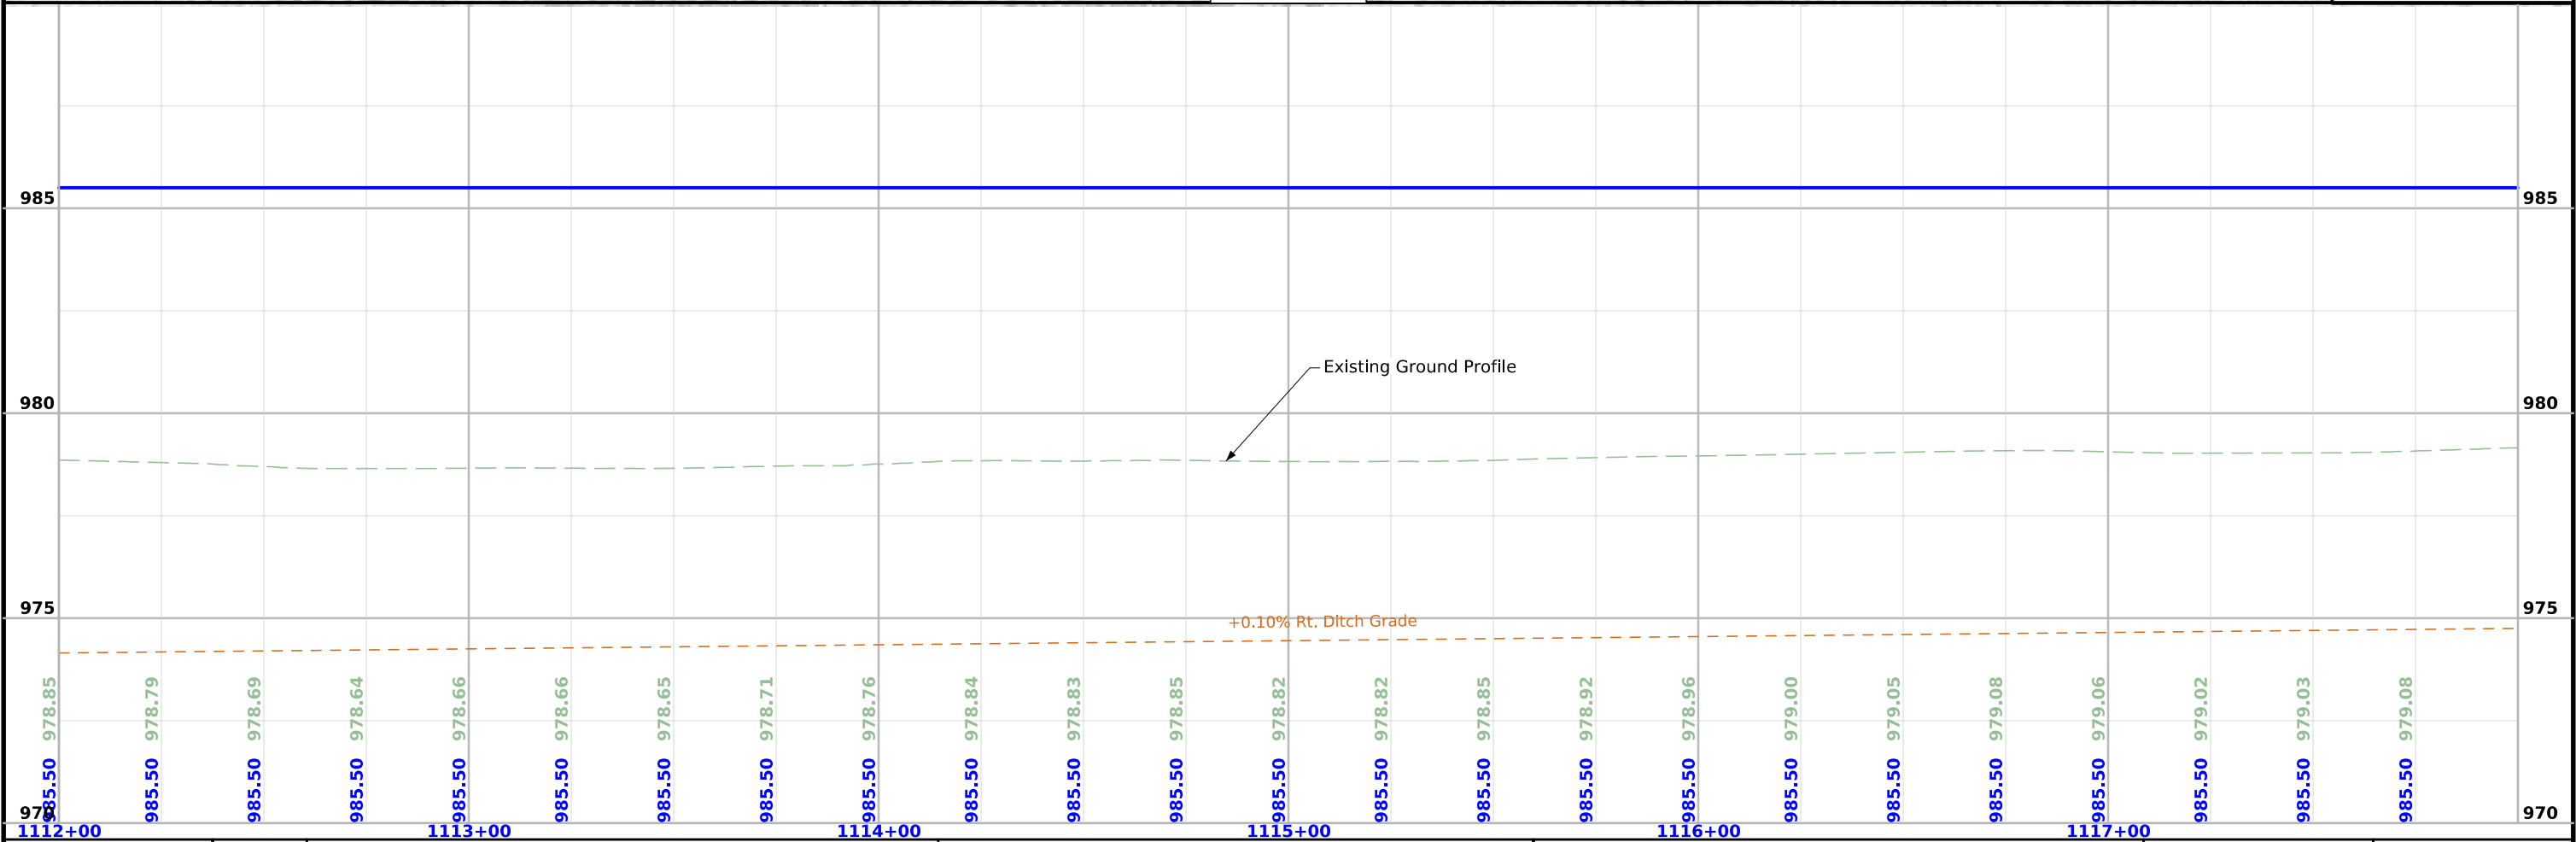
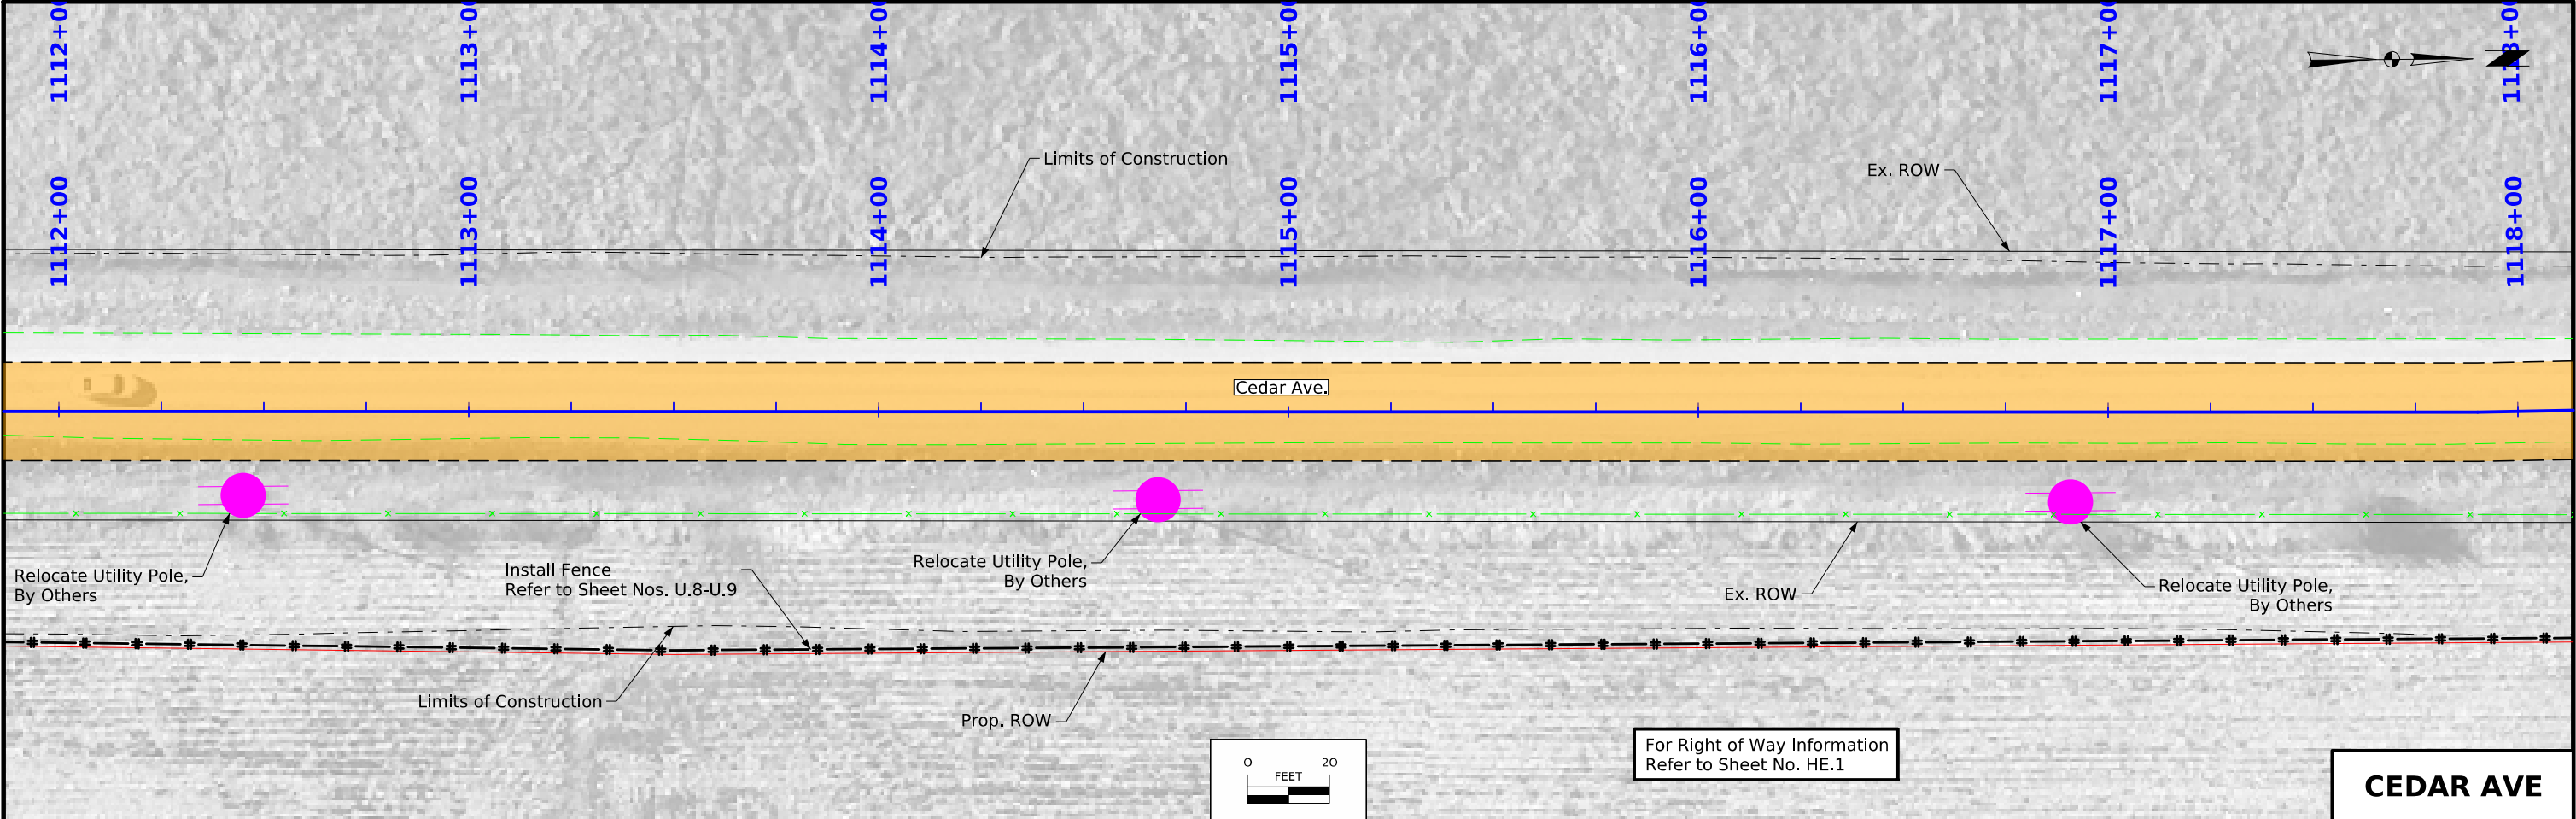




FILE NO. 32181	ENGLISH	DESIGN TEAM WHKS & Co.	BUTLER COUNTY	PROJECT NUMBER BRFN-003-5(83)--39-12	SHEET NUMBER E.2
----------------	---------	------------------------	---------------	--------------------------------------	------------------

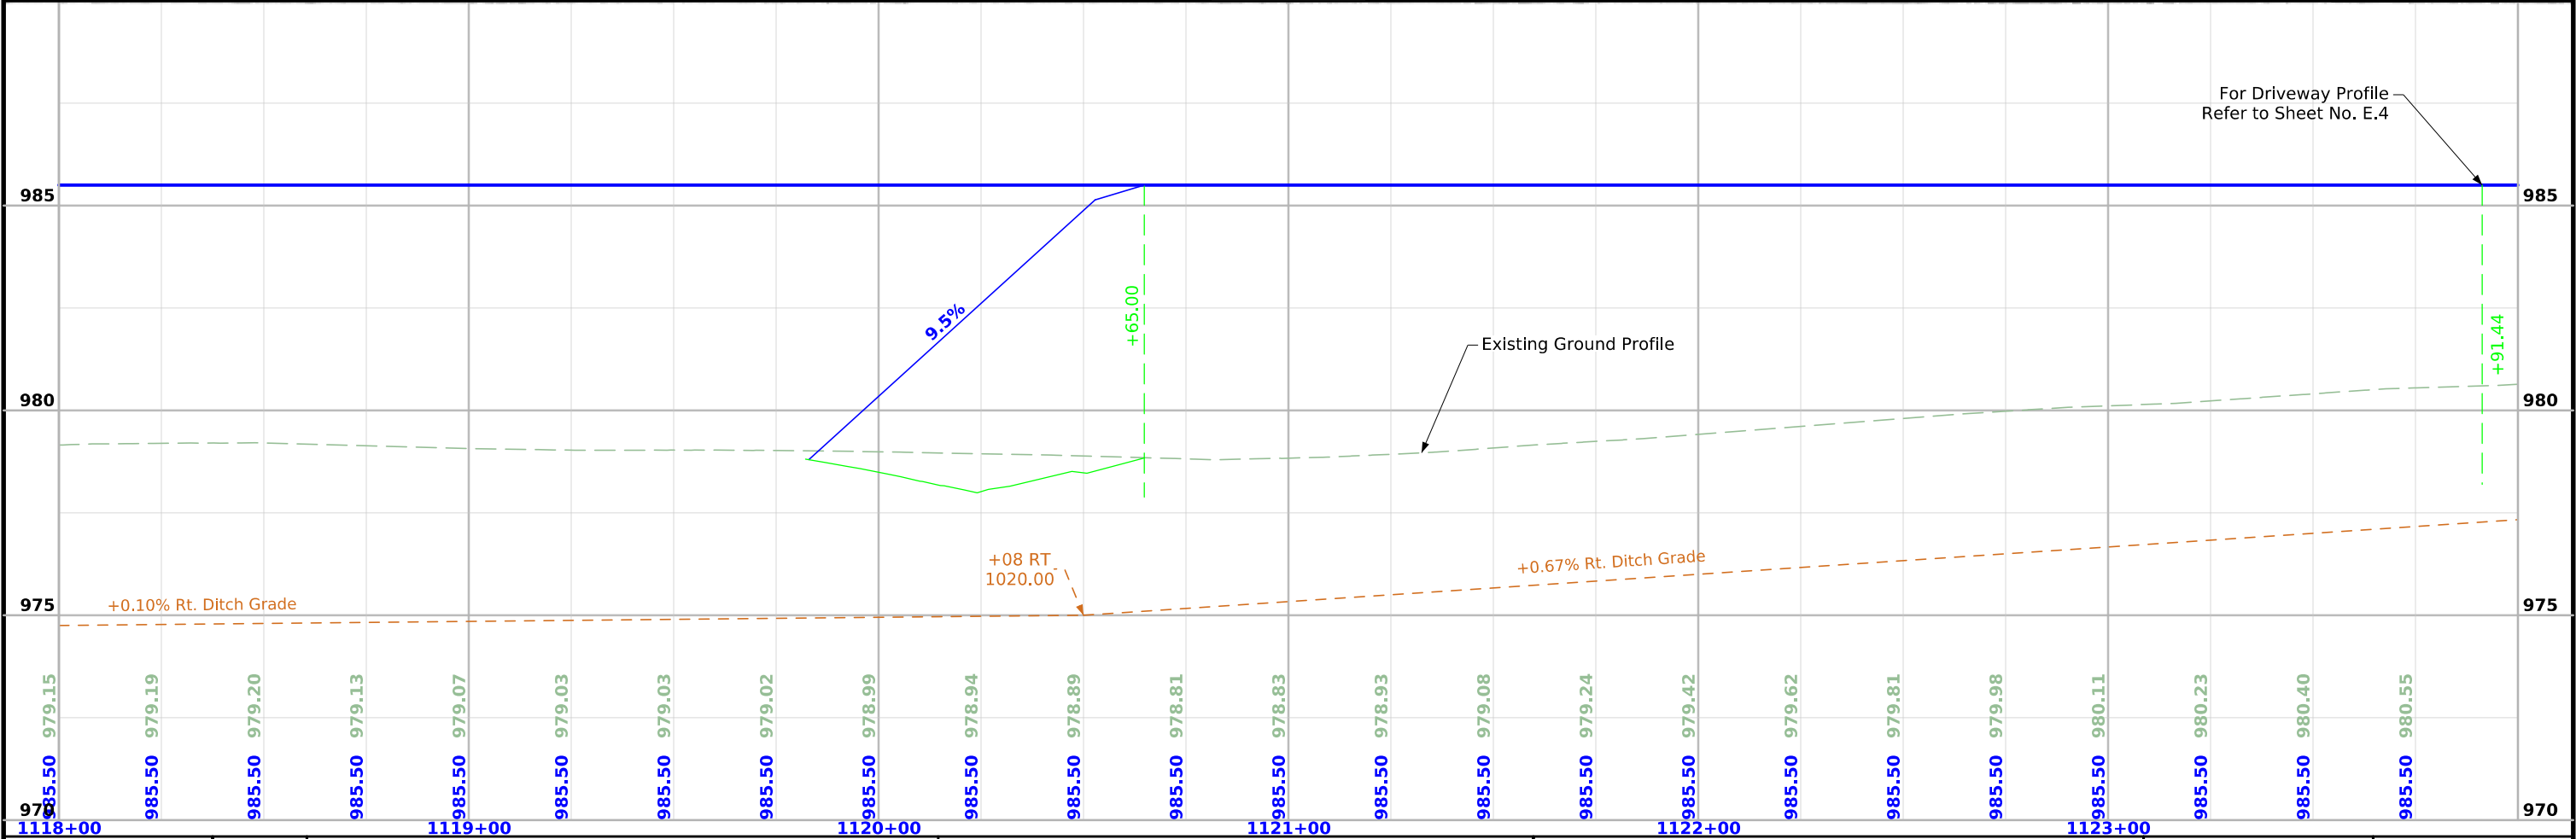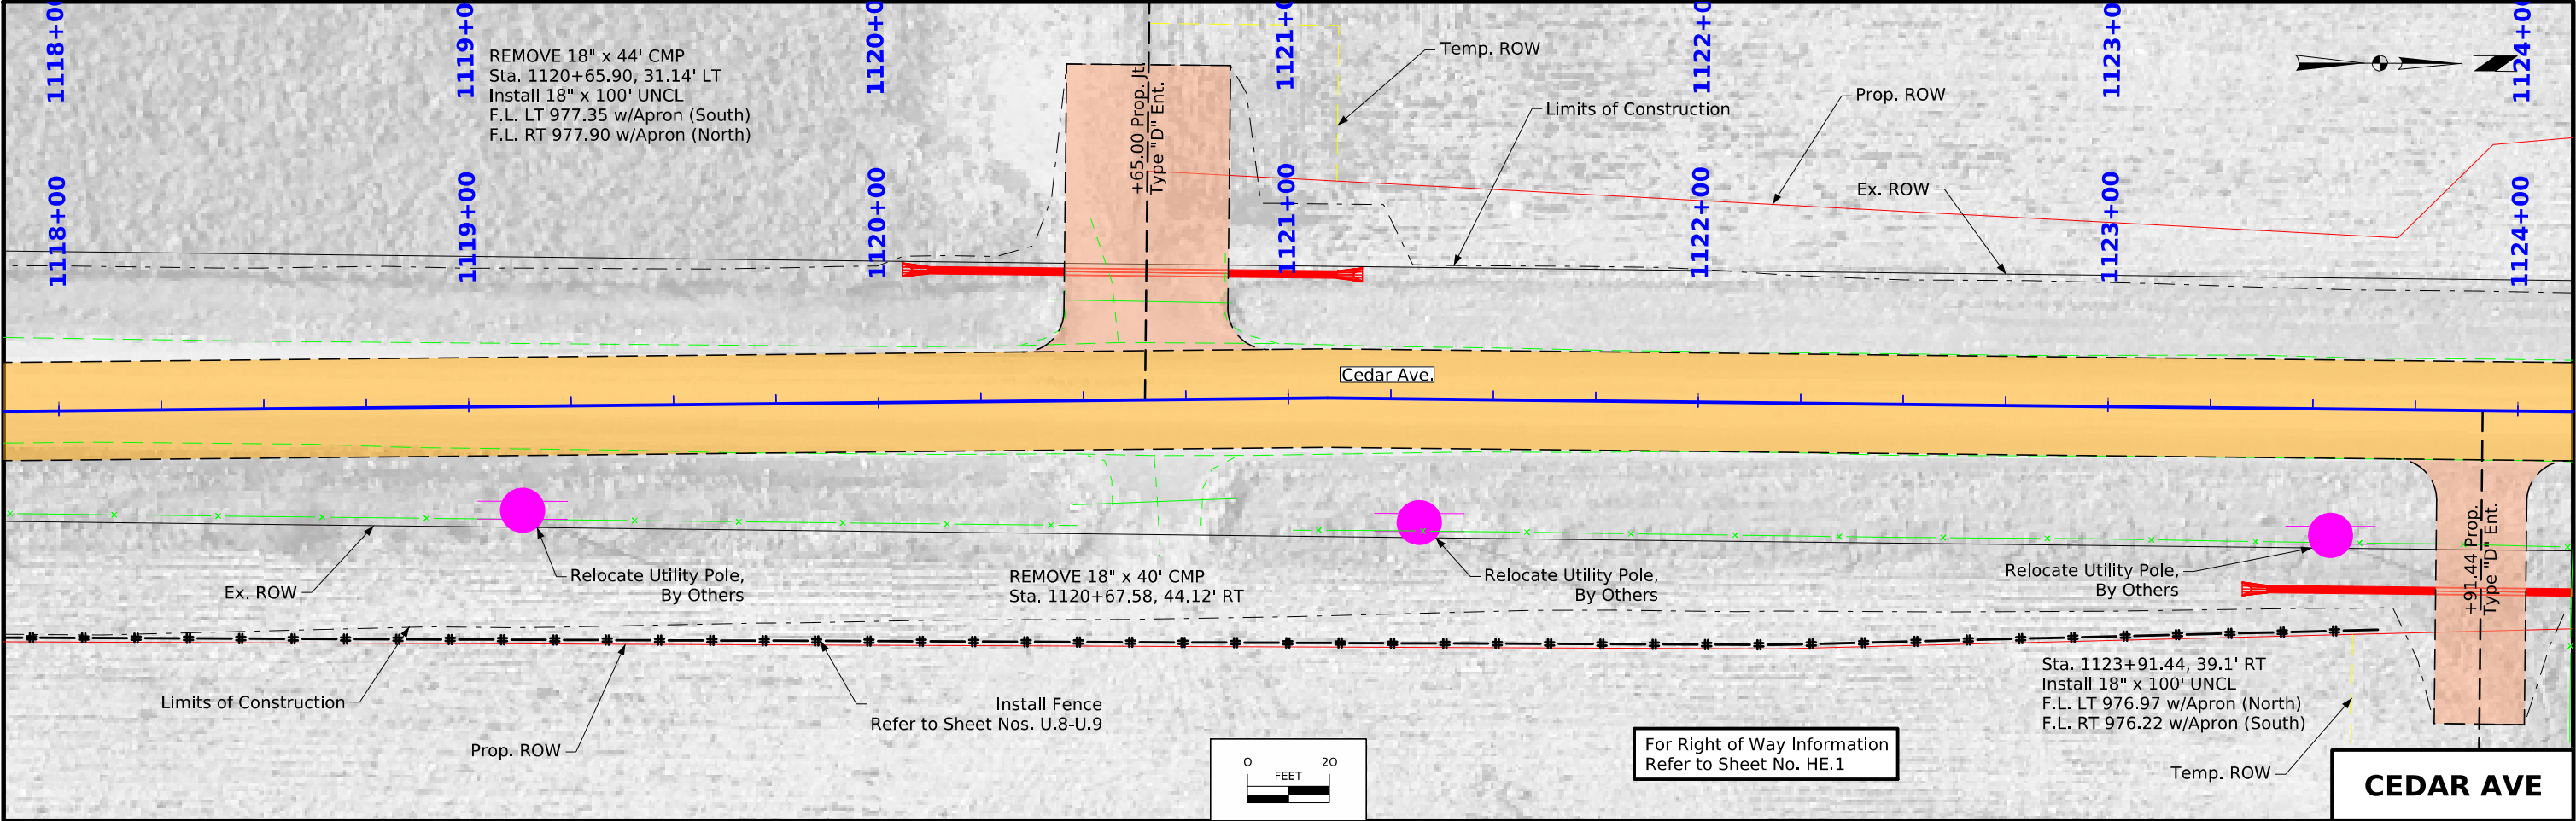



FILE NO. 32181	ENGLISH	DESIGN TEAM WHKS & Co.	BUTLER COUNTY	PROJECT NUMBER BRFN-003-5(83)--39-12	SHEET NUMBER E.3
----------------	---------	------------------------	---------------	--------------------------------------	------------------

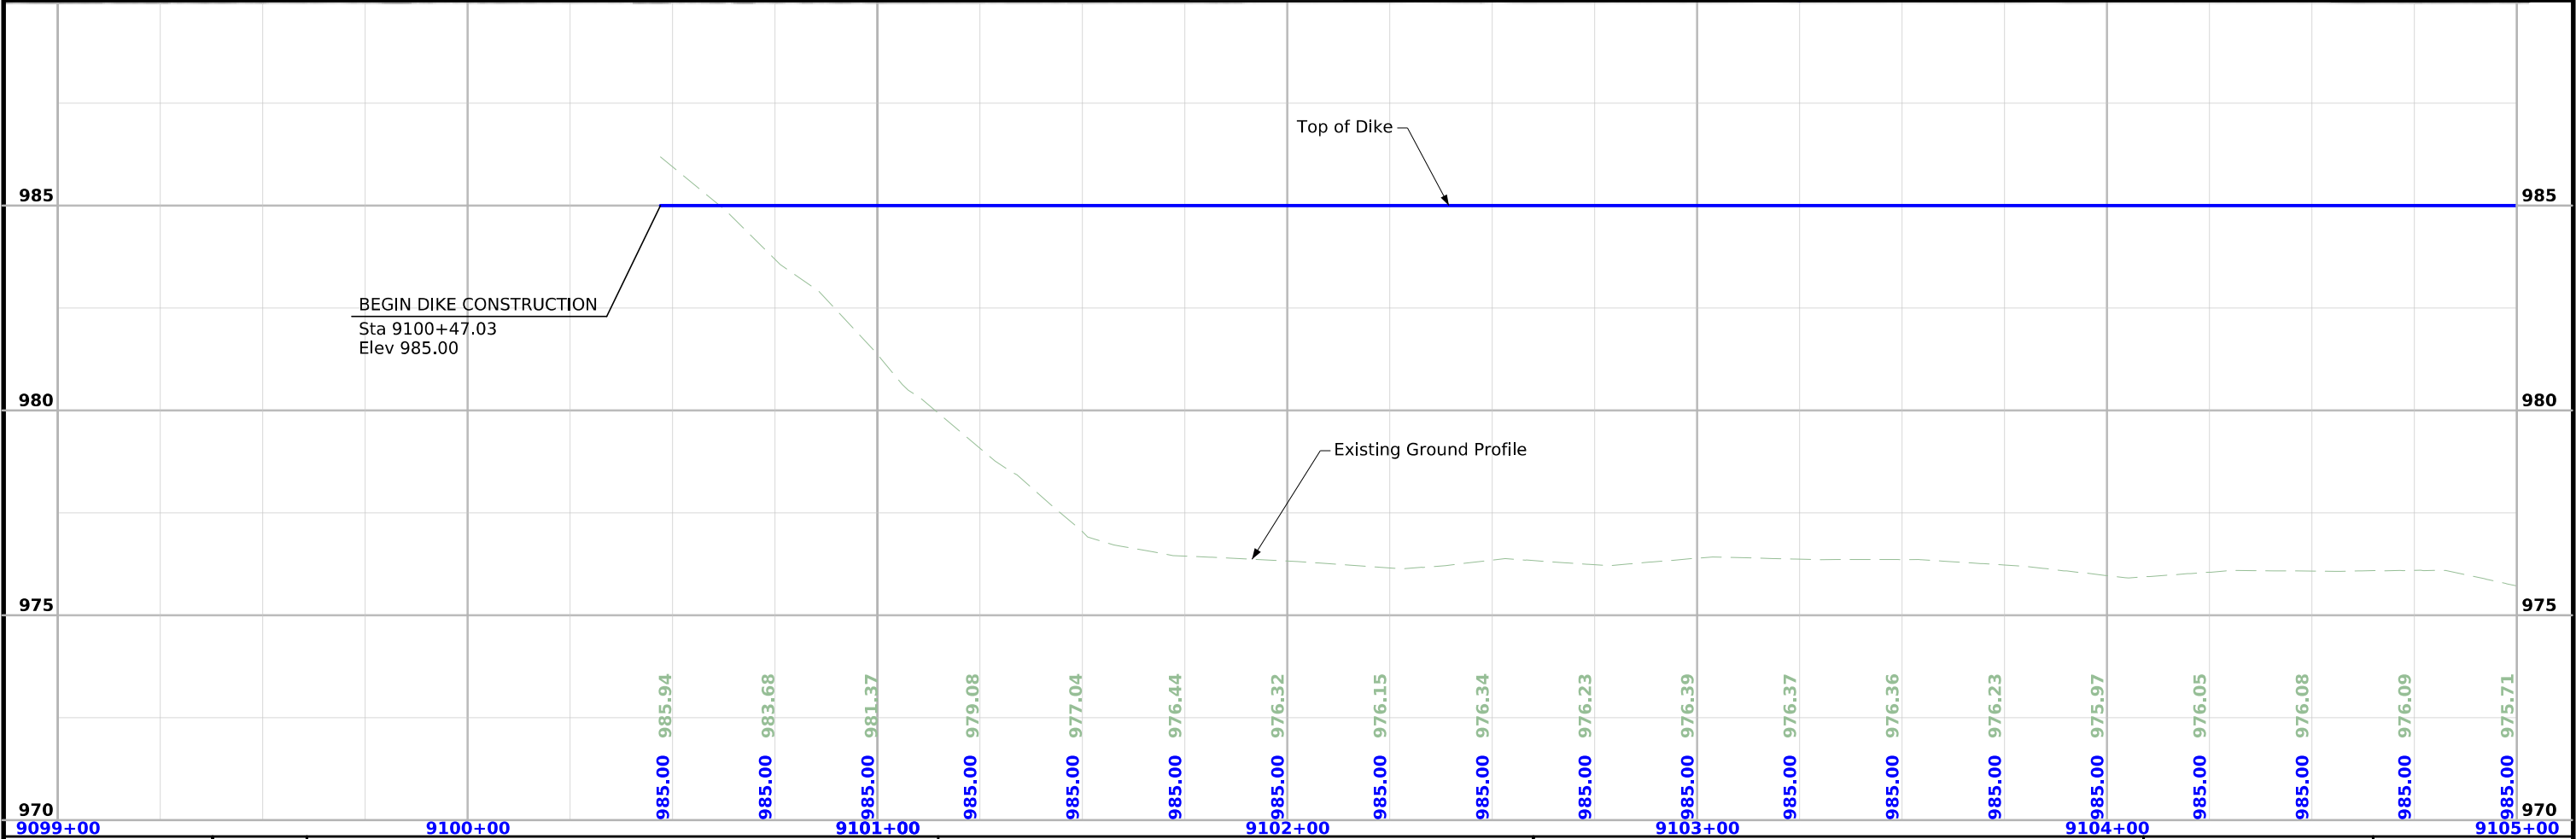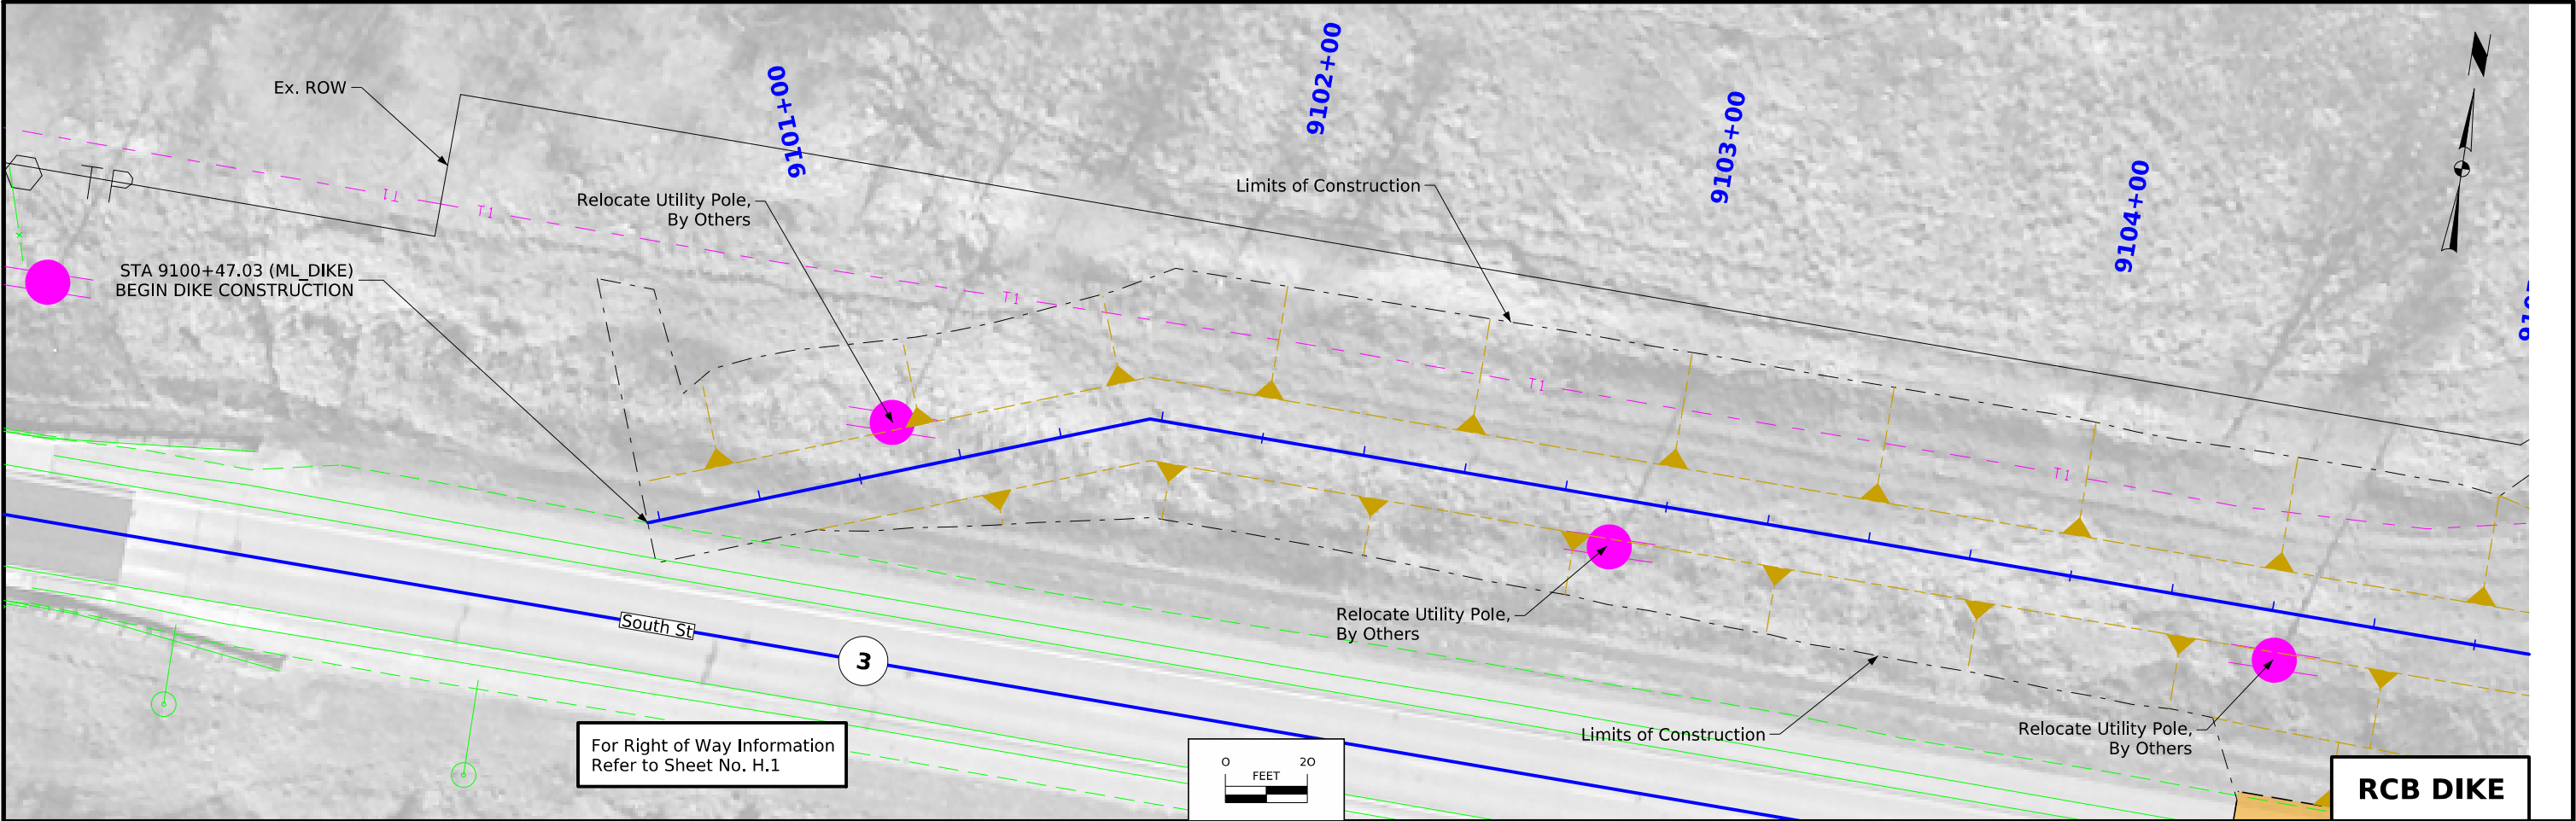

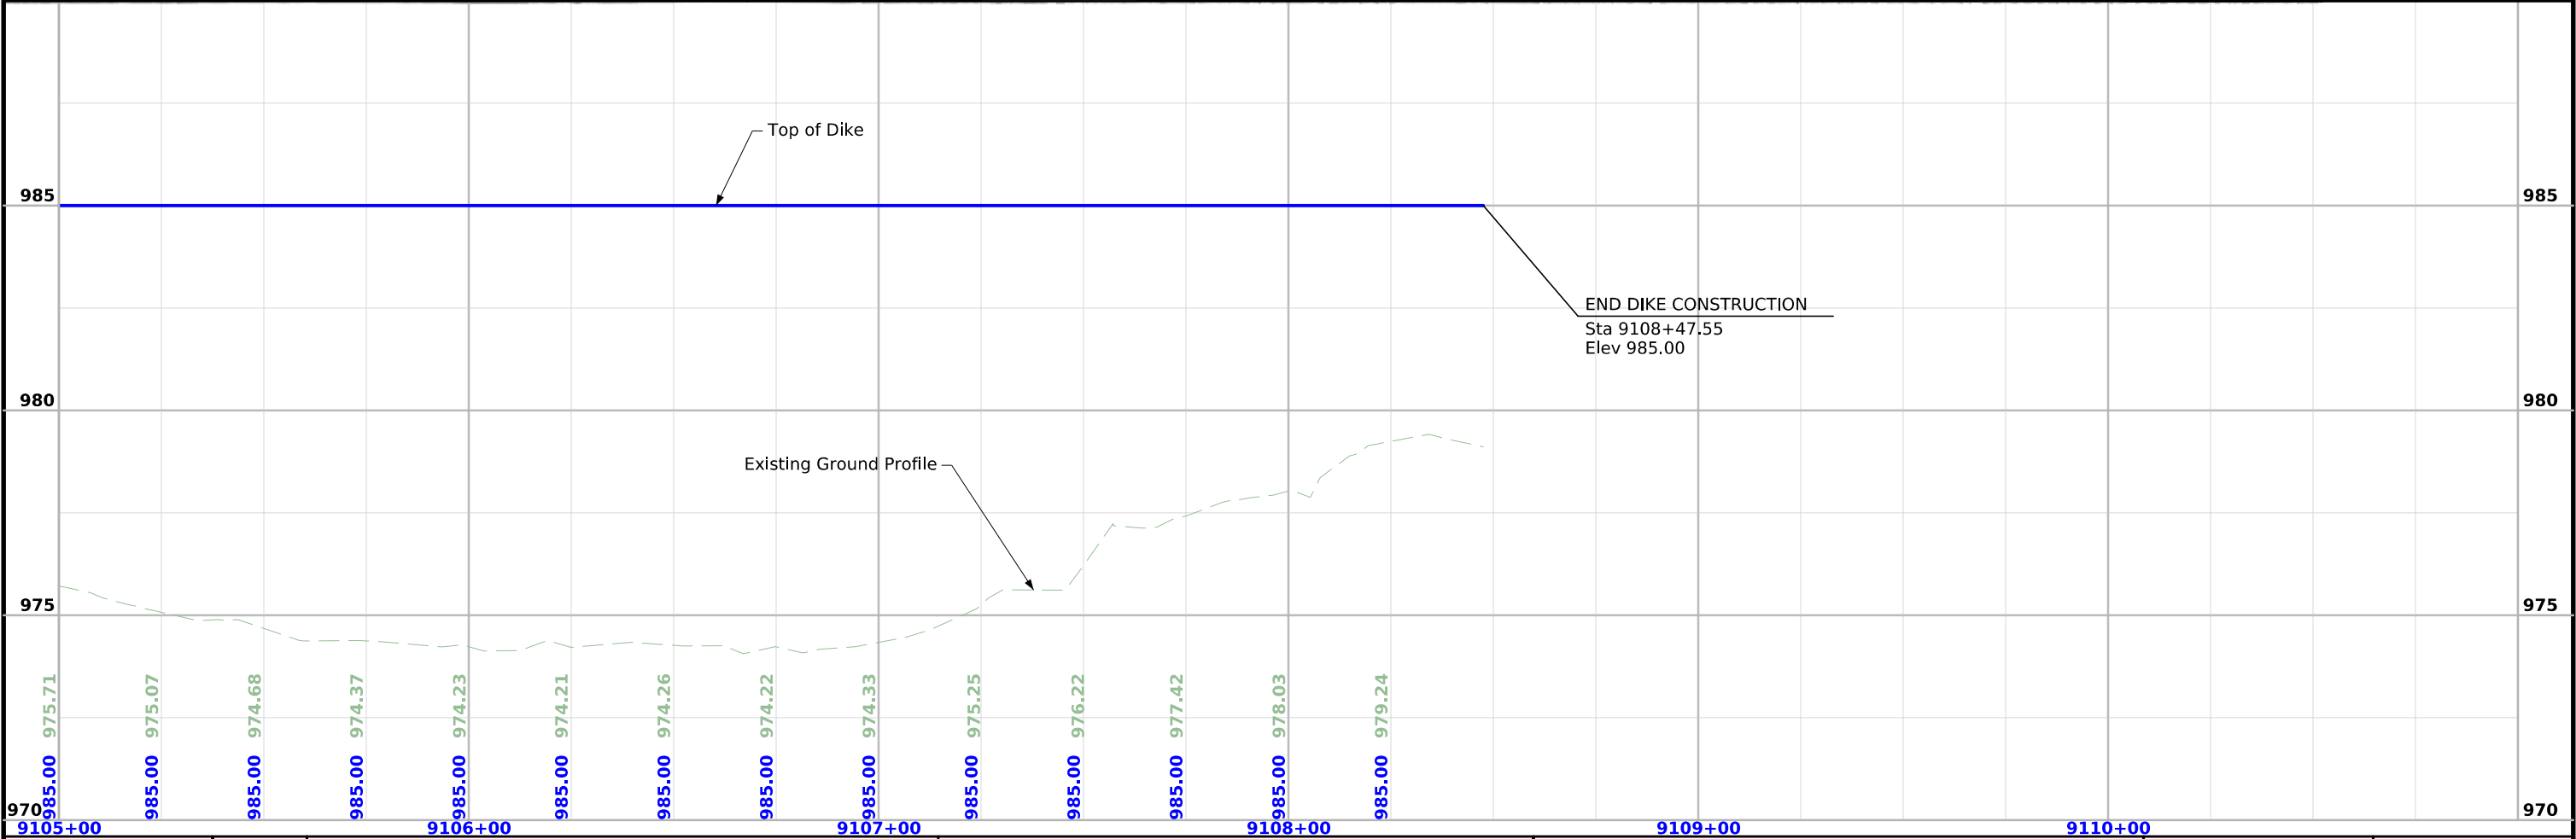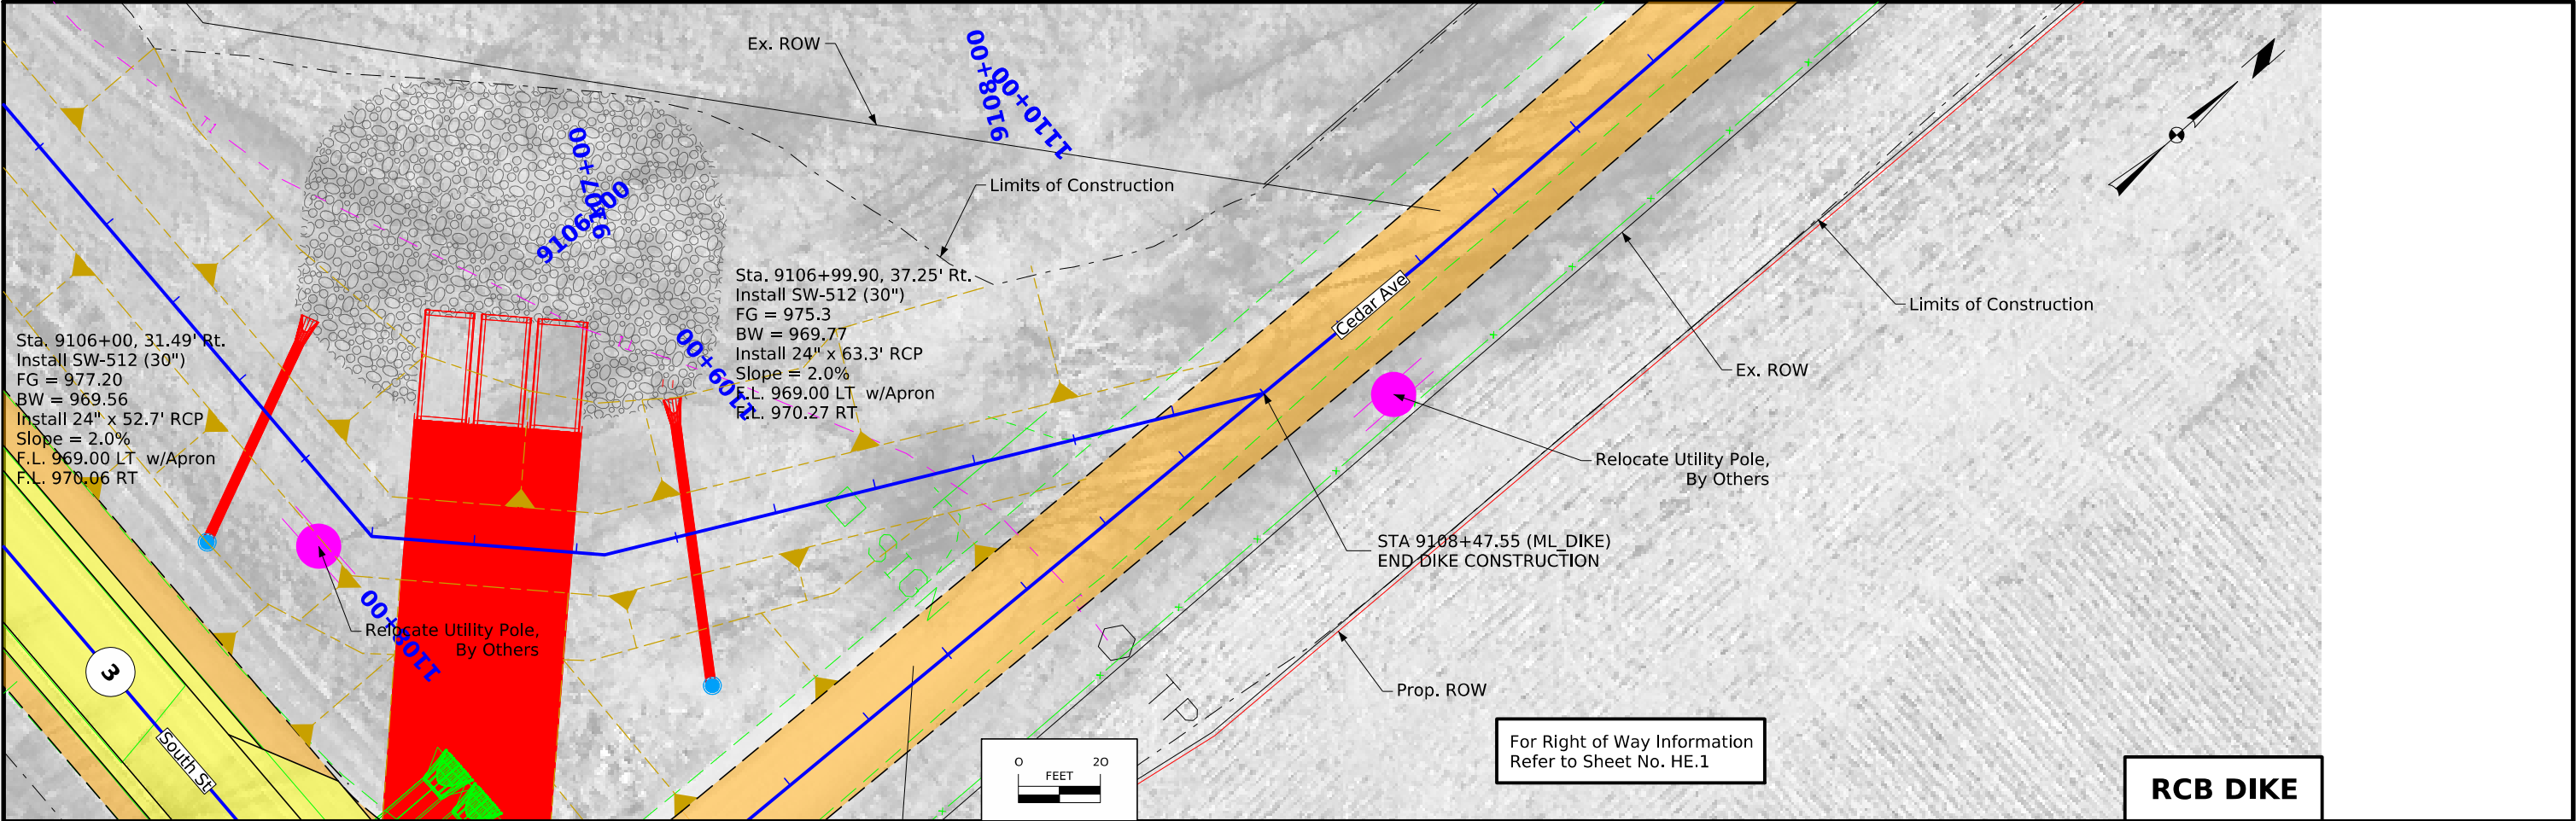

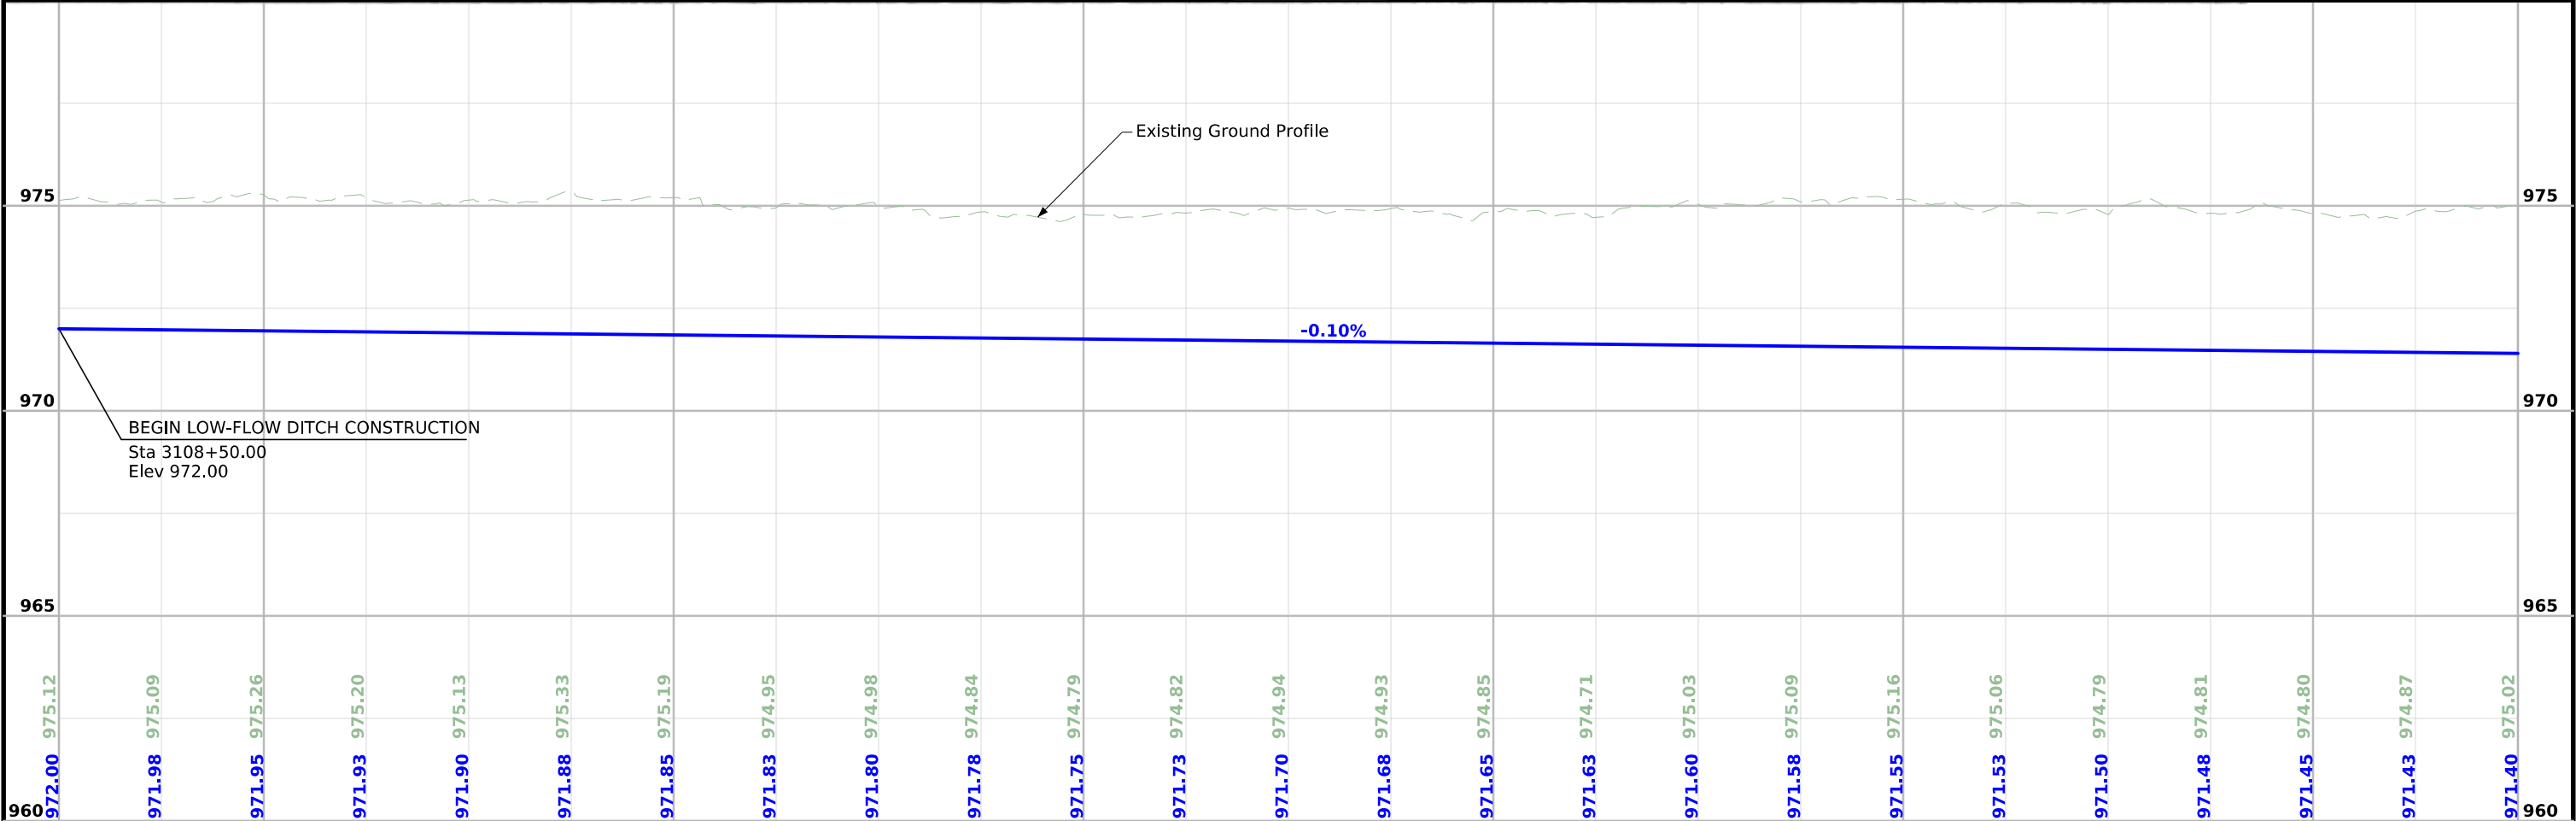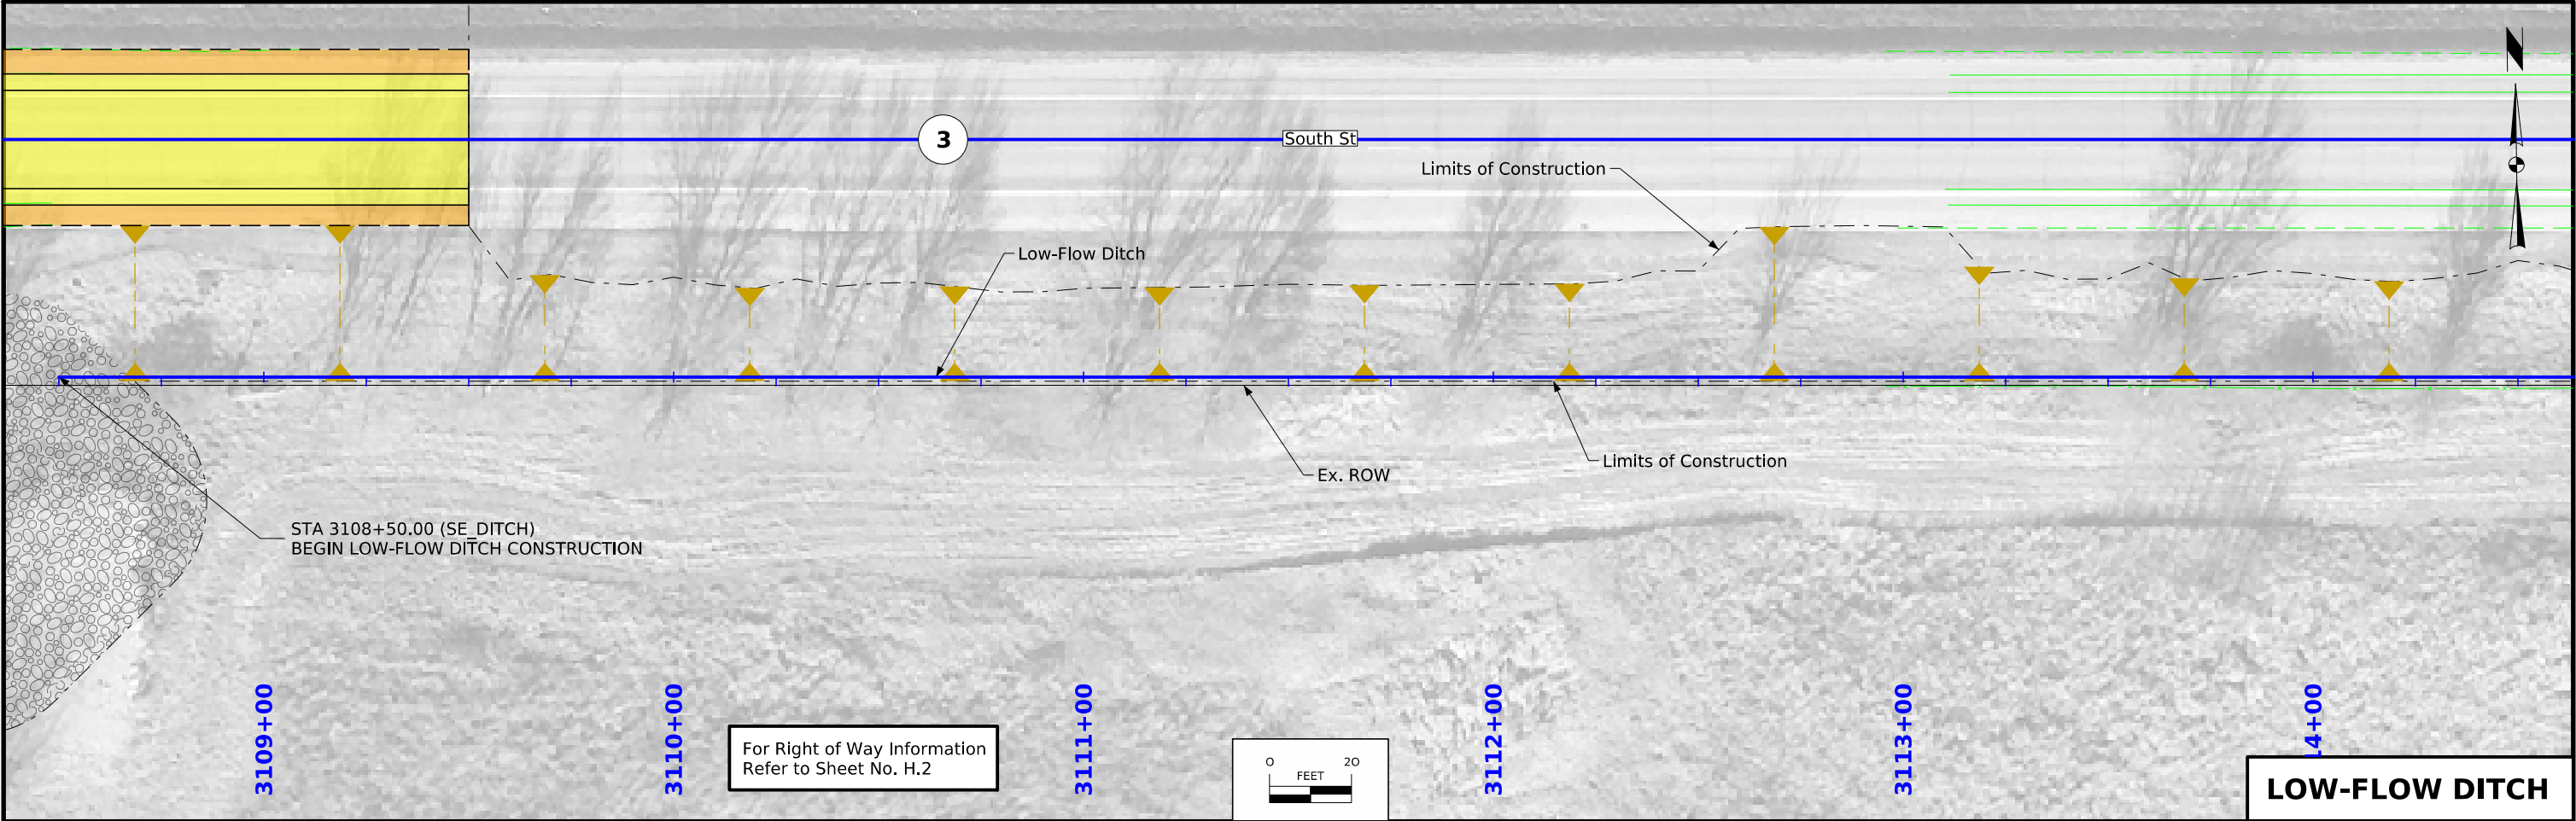

FILE NO. 32181	ENGLISH	DESIGN TEAM WHKS & Co.	BUTLER COUNTY	PROJECT NUMBER BRFN-003-5(83)--39-12	SHEET NUMBER ED.3
----------------	---------	------------------------	---------------	--------------------------------------	-------------------

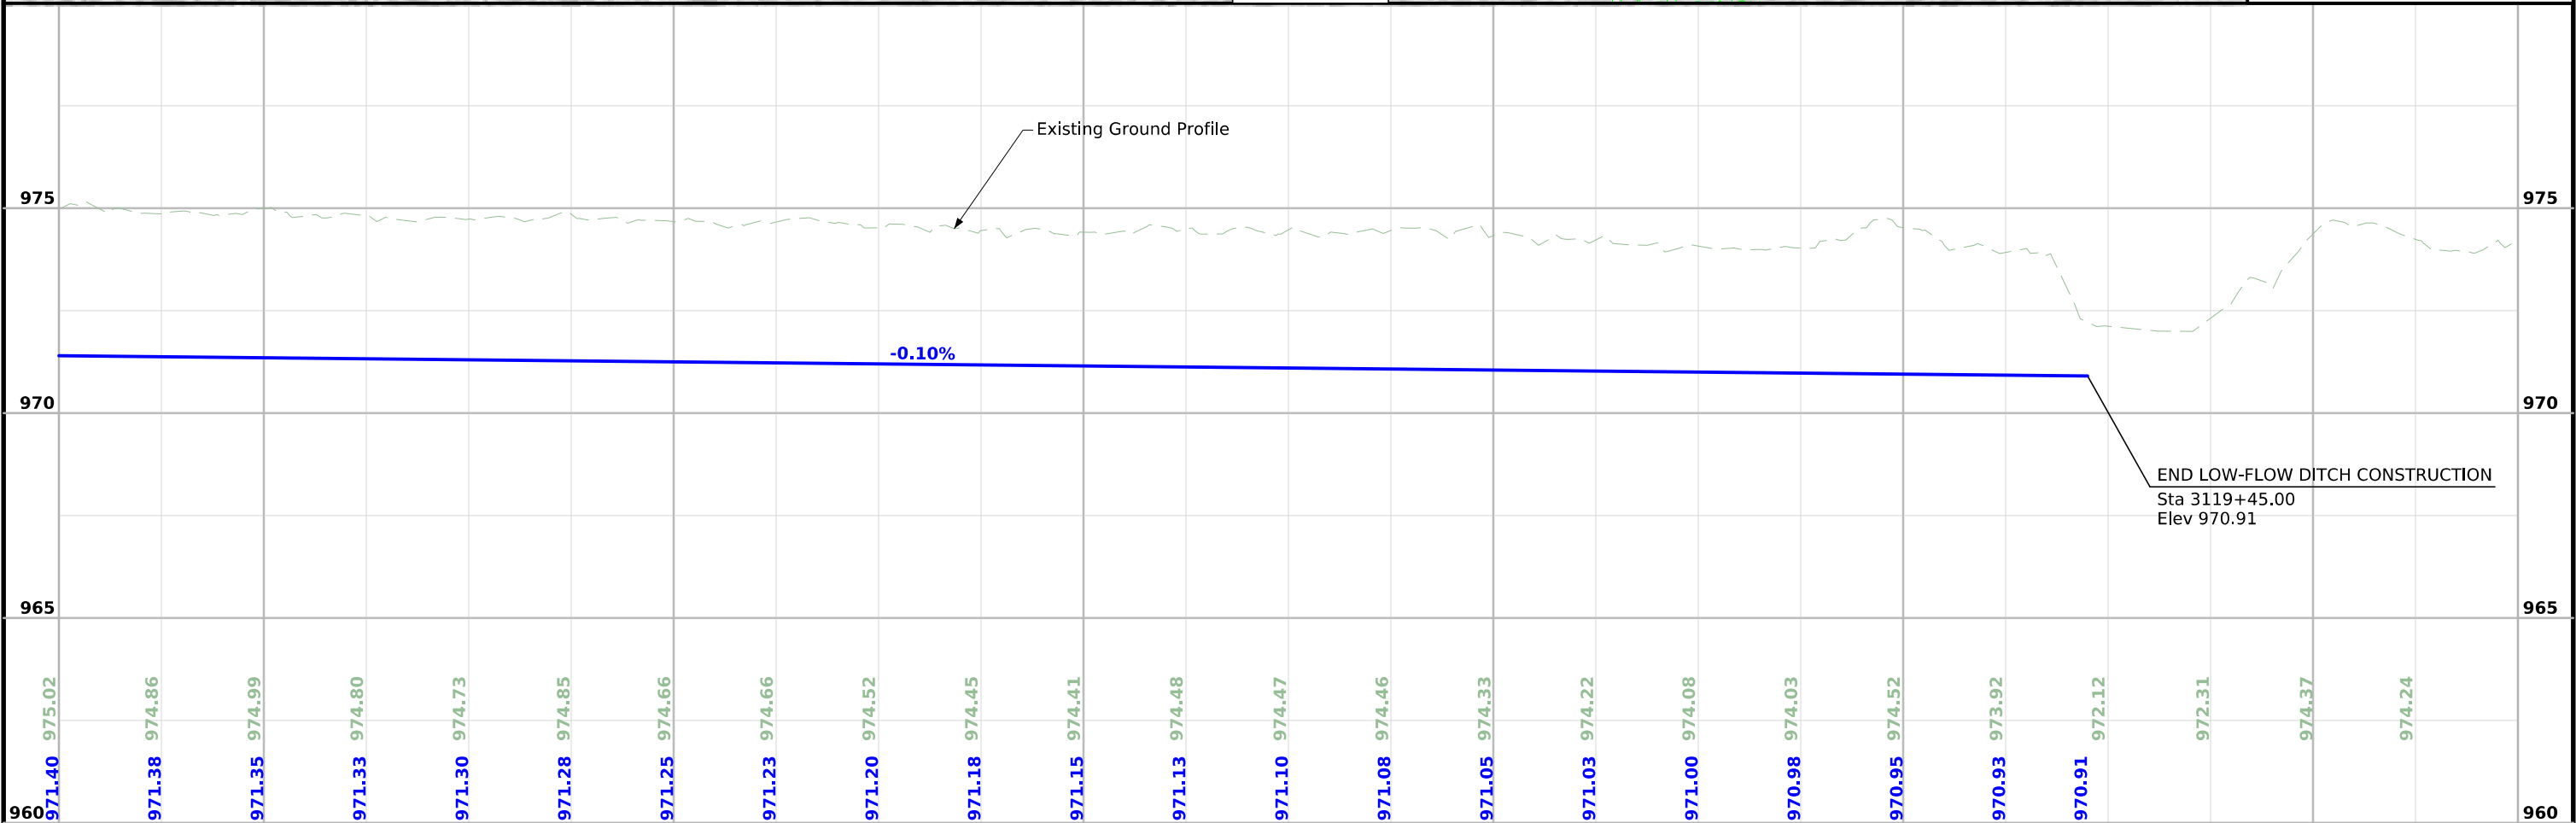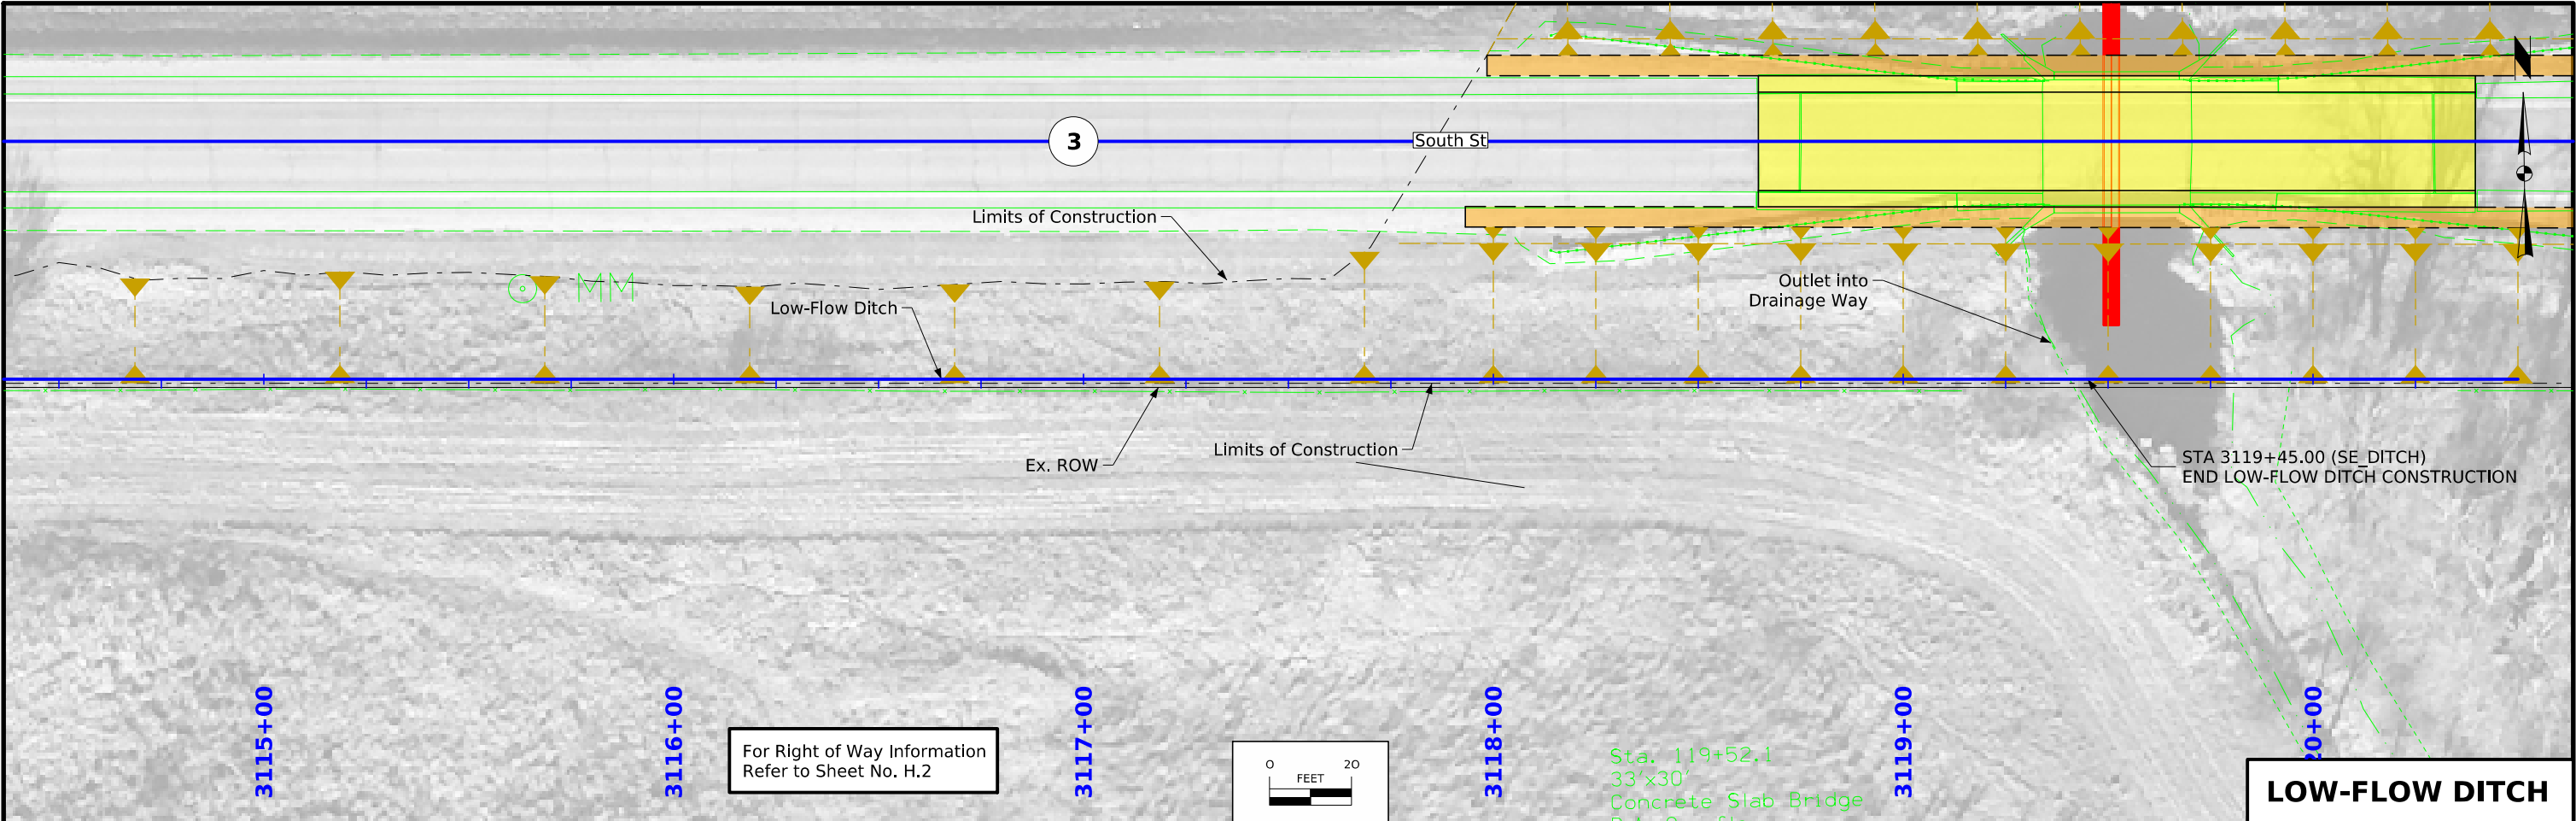

FILE NO. 32181	ENGLISH	DESIGN TEAM WHKS & Co.	BUTLER COUNTY	PROJECT NUMBER BRFN-003-5(83)--39-12	SHEET NUMBER ED.4
----------------	---------	------------------------	---------------	--------------------------------------	-------------------

Survey Information

Butler County
BRFN-003-8(68)--39-12
PIN 19-12-003-010
IA 3 Additional Survey of IA 3 at Hartgrave Creek, Cedar Ave, and T-16 intersections
SAP 0588.3

General Information

Measurement units for this survey are US survey feet. Project datum and control was established using previously established control. This is an additional survey of IA 3. Starting 300 feet West and 300 feet East of Hartgrave Creek, from IA 3 North 2000 feet along Cedar Ave., and 700 feet West and 900 feet East of intersection T-16.

Vertical Control

Vertical datum for this survey is relative to NAVD88. Geoid 18 was used in this survey. CP1,CP2,K29,I29,105, and 171 were then calibrated from CP100. Additional benchmarks were placed throughout the project using RTK GPS.

BM#500 EL=975.929,Set RR Spk E Side Fence Post
BM#501 EL=974.582,Fd IHC on InHdwl
BM#502 EL=990.717, Fd IHC NE Wing of Br
BM#503 EL=991.232, Fd IHC SW Wing of Br
BM#504 EL=978.338, Set RR Spk S Side PP
BM#505 EL=981.423, Set RR Spk S Side PP
BM#506 EL=976.890, Set RR Spk S Side PP
BM#507 EL=977.712, Set RR Spk W Side PP
BM#508 EL=983.603, Set RR Spk W Side PP
BM#509 EL=975.959, Set RR Spk S Side PP
BM#510 EL=974.515, Fd IHC on InHdwl

Horizontal Control

The project coordinate system for this survey is IaRCS Zone 12(U.S. Survey Feet). This survey control is relative to 2-hour static sessions that were processed using OPUS. We establish 4 control points surrounding the perimeter of the project limits, observing each for 180 epochs. CP101-CP104 were then calibrated from CP100. Additional control points were placed throughout the project using GNSS Base-Rover setup relative to CP100.

Alignment Information


The horizontal alignment for this survey is a retrace of As-Built Grading & Paving Plans BRF-3-5(32)38-12. Survey stationing was equated to the plan POT at STA 107+41.70 at point #5559, Found Mag Nail Flush in Pavement, and run back and forward without equation to the throughout the survey.

Survey stationing relates to as-built plan stationing as follows:

POT Sta. 107+41.70 Project BRF-3-5(32)38-12
Survey PI Sta. 9107+41.70

CONTROL POINT VICINITY MAP

This map is a guide to the vicinity of the primary project control points
Primary control is for use with RTK base stations and for RTN validation.
Future surveys will use primary project control to establish temporary
control as needed for construction or other surveying applications.

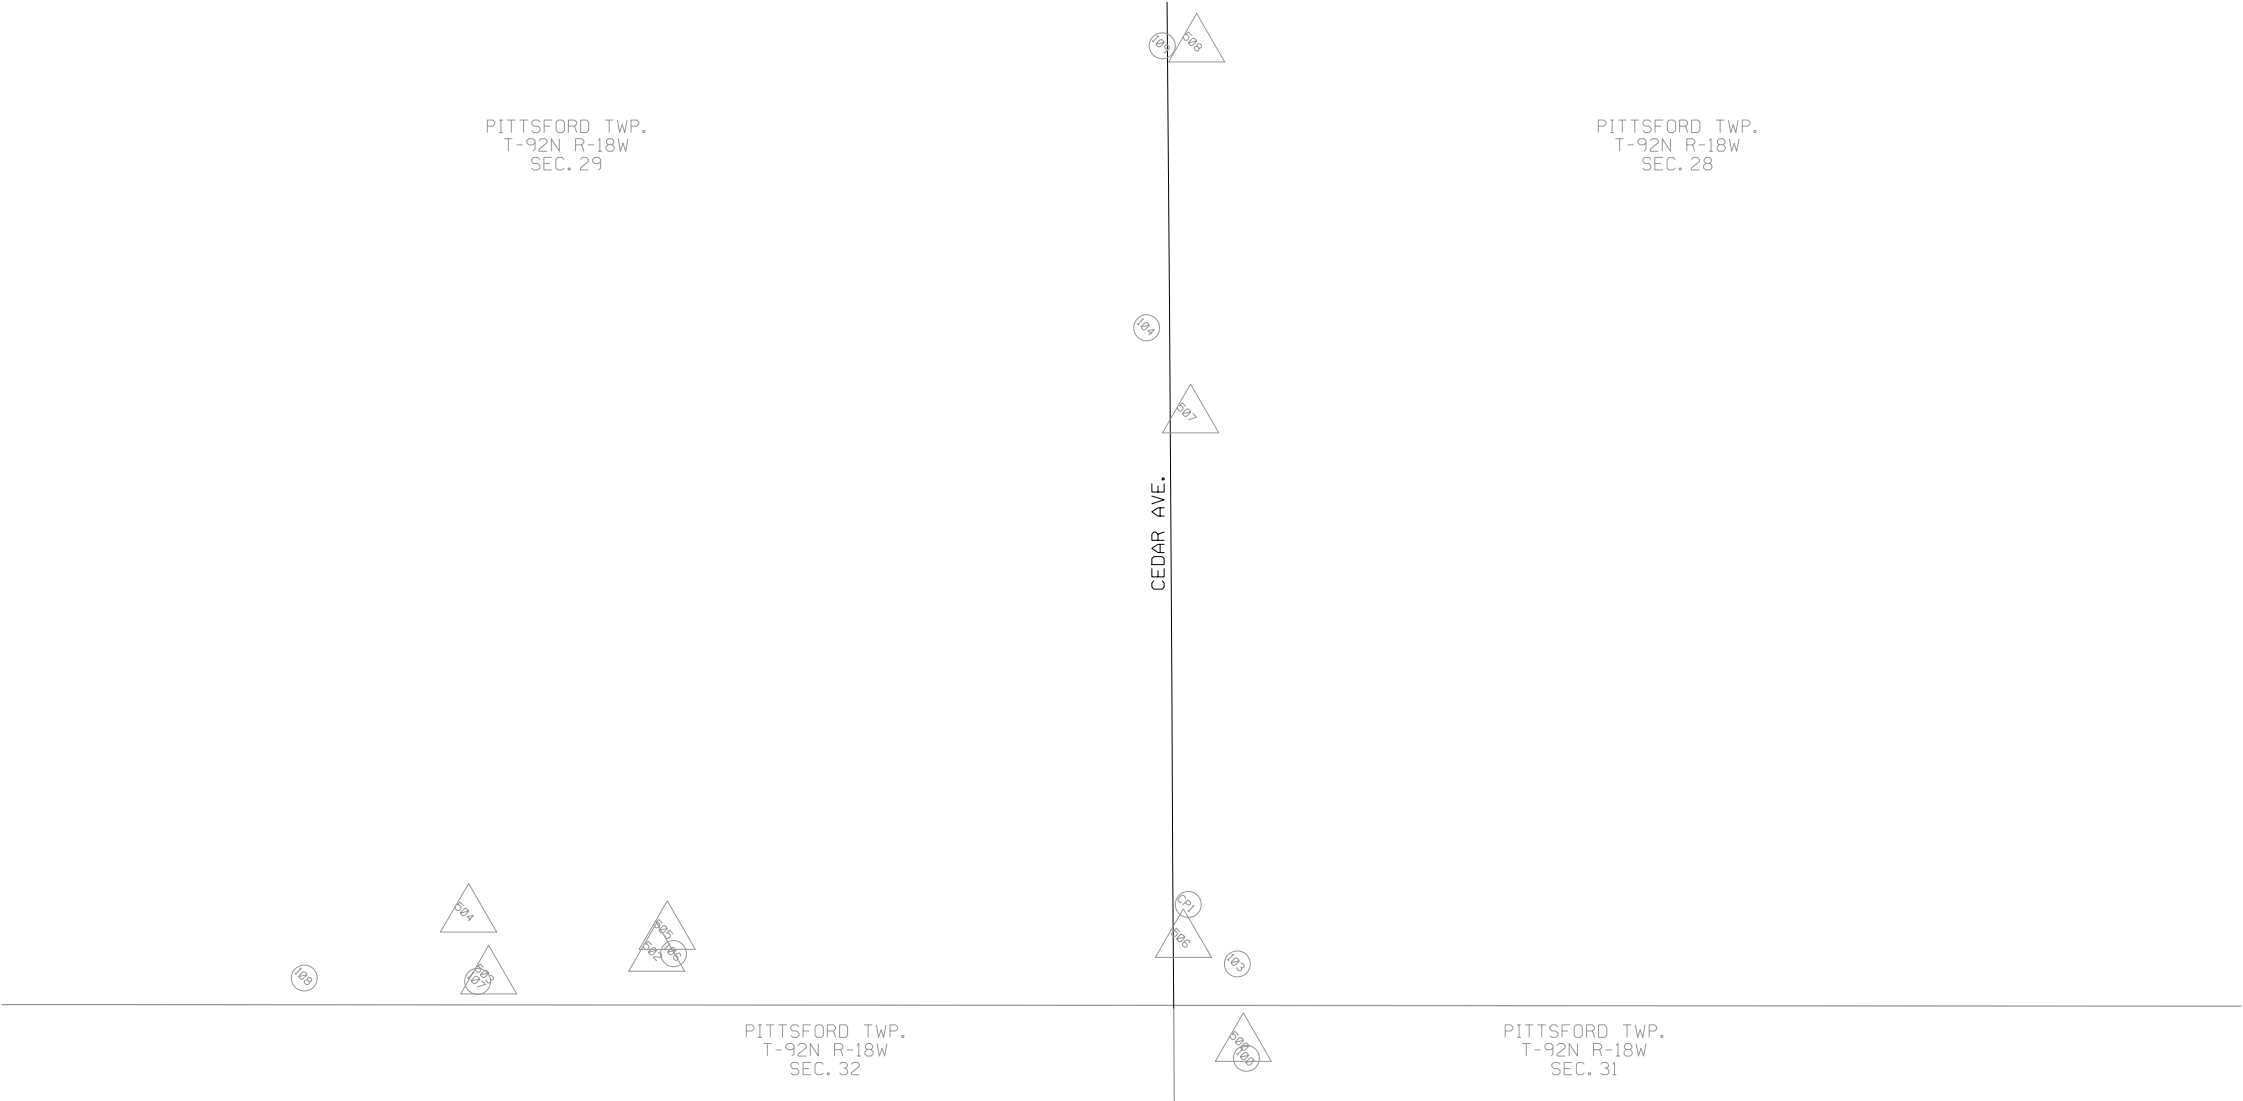

HORIZ. DATUM: NAD83(2011) EPOCH 2010.00


VERT. DATUM: NAVD88

Ia. Regional Coordinate System Zone 5

Coordinate listing from next sheet will be used with IaRTN for monument
recovery. No other reference ties are given.

CONTROL POINT VICINITY MAP

This map is a guide to the vicinity of the primary project control points
Primary control is for use with RTK base stations and for RTN validation.
Future surveys will use primary project control to establish temporary
control as needed for construction or other surveying applications.

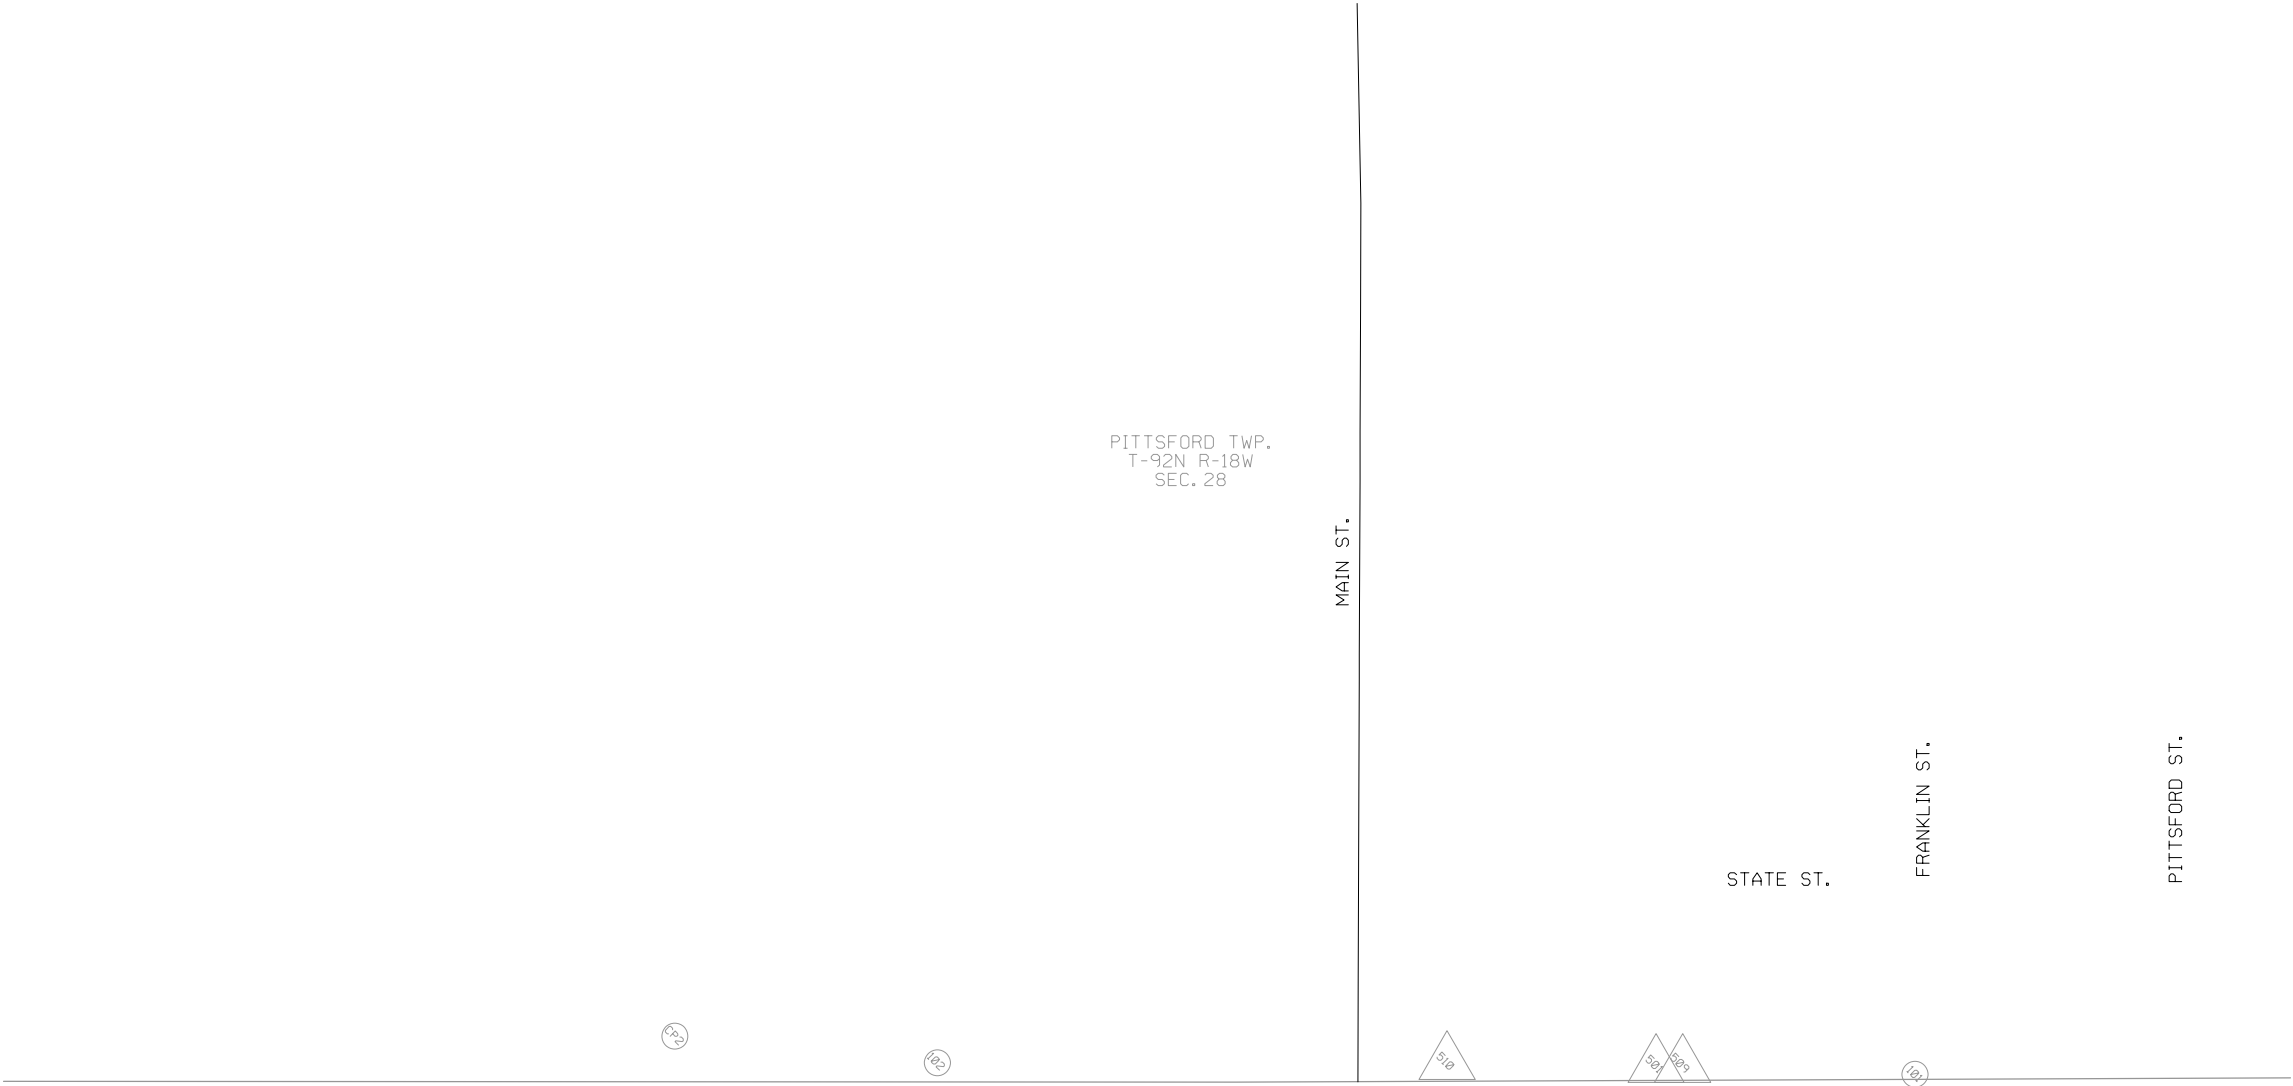

HORIZ. DATUM: NAD83(2011) EPOCH 2010.00
VERT. DATUM: NAVD88

Ia. Regional Coordinate System Zone 5

Coordinate listing from next sheet will be used with IaRTN for monument
recovery. No other reference ties are given.


HORIZONTAL AND VERTICAL PROJECT CONTROL COORDINATE LISTING

HORIZ. DATUM: NAD83(2011) EPOCH 2010.00


VERT. DATUM: NAVD88

Ia. Regional Coordinate System Zone 5

Point Name	Northing	Easting	Elevation	Feature Definition	Description
100	8935343.862	15302436.852	975.177	CP	Set Rebar
101	8935442.788	15306702.644	974.912	CP	Cut "X" on SW Corner of Intake
102	8935461.931	15305073.316	976.061	CP	Set Rebar 6" Deep
103	8935500.988	15302421.493	979.908	CP	Set Rebar 6" Deep
104	8936800.317	15302270.392	978.460	CP	Set Rebar 6" Deep
105	8930888.341	15291547.783	998.738	CP	FD Butler Co GPS 98-105
106	8935518.539	15301470.039	987.706	CP	Set Rebar 6" Deep
107	8935472.251	15301164.757	987.756	CP	Set Rebar 6" Deep
108	8935477.650	15300866.643	986.537	CP	Set Rebar 6" Deep
171	8930104.231	15307574.092	971.825	CP	FD Butler Co GPS 171
CP1	8935600.139	15302339.894	977.008	CP	FD IDOT ROW Rail Drilled Hole in Ball
CP2	8935506.222	15304635.695	976.919	CP	FD IDOT ROW Rail Drilled Hole in Ball
J29	8941284.354	15291757.551	990.649	CP	FD USC&GS BM J29
K29	8938176.729	15300994.796	990.474	CP	FD USC&GS BM K29
500	8935364.127	15302436.356	975.929	BM	RR Spk E Side Fence Post
501	8935454.838	15306275.709	974.582	BM	Fd IHC on InHdwl
502	8935514.086	15301458.490	990.717	BM	Fd IHC NE Wing of Br
503	8935476.383	15301178.422	991.232	BM	Fd IHC SW Wing of Br
504	8935579.425	15301145.026	978.338	BM	Set RR Spk S Side PP
505	8935550.529	15301476.135	981.423	BM	Set RR Spk S Side PP
506	8935537.476	15302336.516	976.890	BM	Set RR Spk S Side PP
507	8936650.762	15302348.535	977.712	BM	Set RR Spk W Side PP
508	8937473.008	15302358.448	983.603	BM	Set RR Spk W Side PP
509	8935452.281	15306290.887	975.959	BM	Set RR Spk S Side PP
510	8935459.694	15305927.501	974.515	BM	Fd IHC on InHdwl

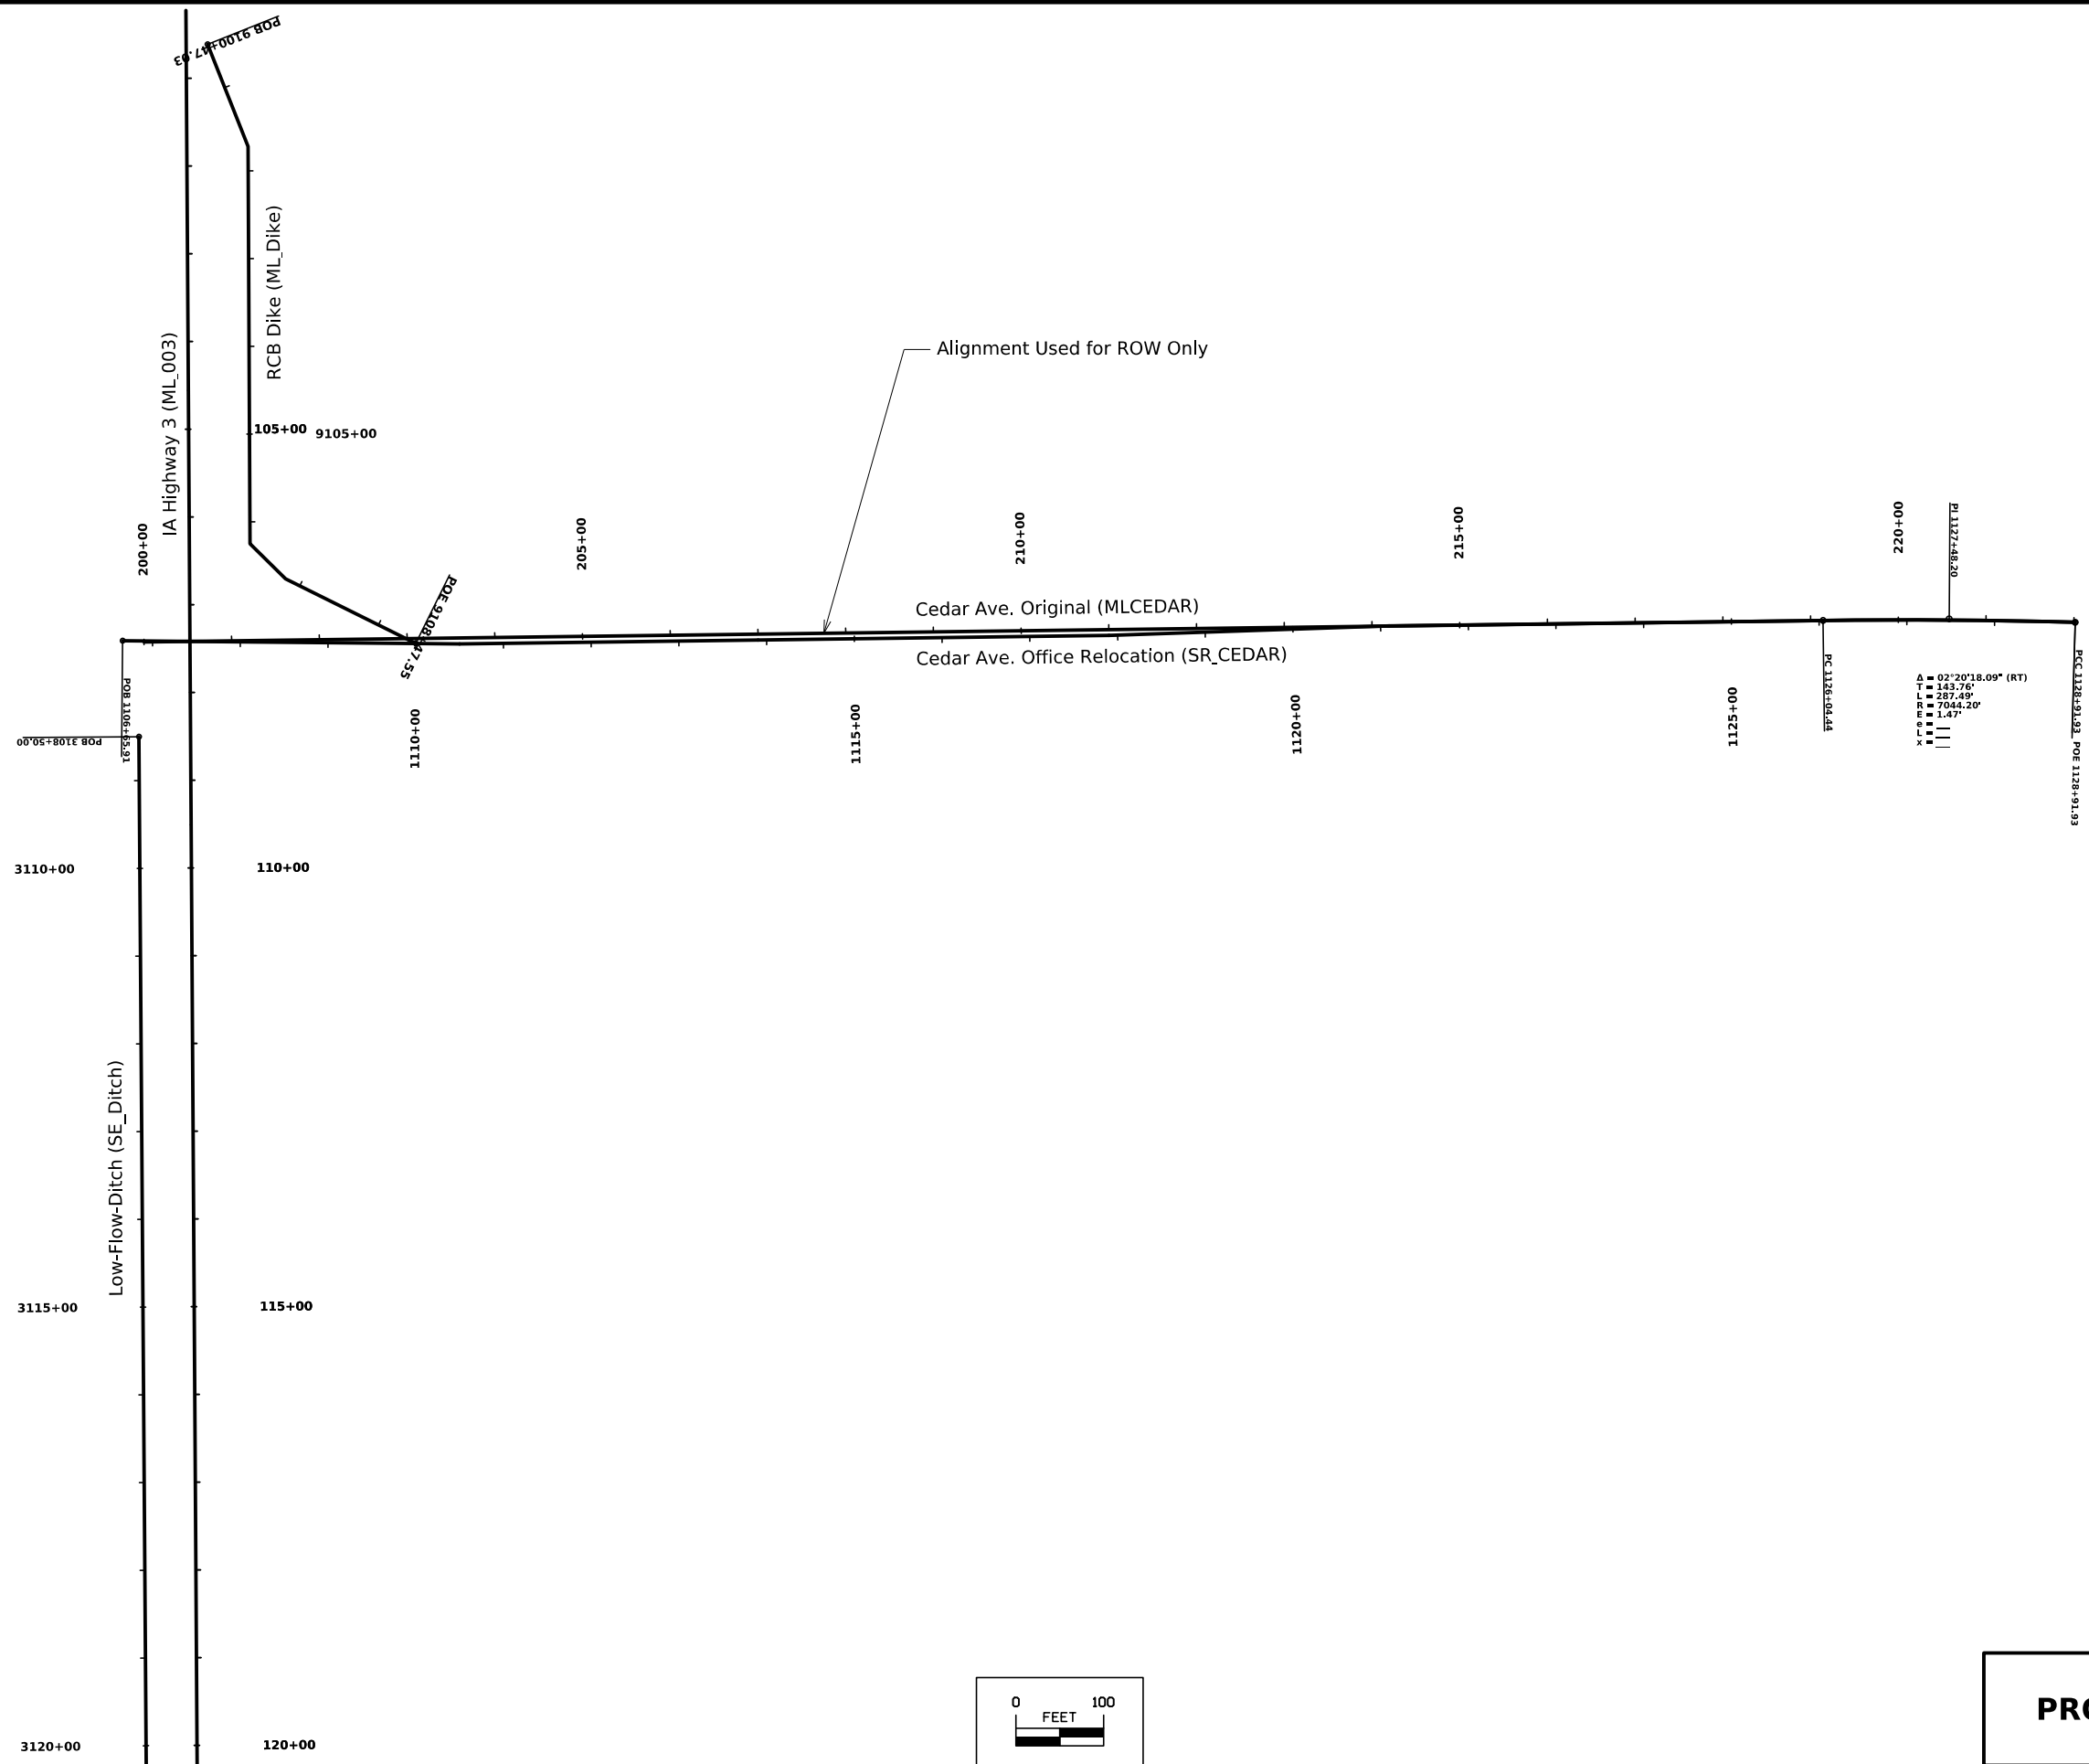

Δ = 02°20'18.09" (RT)
T = 143.76'
L = 287.49'
E = 7044.20'
S = 1.47'

 

PROJECT ALIGNMENTS

101_16 10/25/24																				
ALIGNMENT COORDINATES																				
Line No.	Name	Location	Point on Tangent Station	Point on Tangent Y Northing	Point on Tangent X Easting	Begin Spiral Station	Begin Spiral Y Northing	Begin Spiral X Easting	Begin Curve Station	Begin Curve Y Northing	Begin Curve X Easting	Simple Curve PI or Master PI Station	Simple Curve PI or Master PI Y Northing	Simple Curve PI or Master PI X Easting	End Curve Station	End Curve Y Northing	End Curve X Easting	End Spiral Station	End Spiral Y Northing	End Spiral X Easting
1.0	Iowa Highway 3																			
2.0	1	ML_003	74+00.00	8935533.696	15298967.95															
3.0	2	ML_003	107+41.72	8935479.505	15302309.23															
4.0	3	ML_003	160+10.44	8935404.872	15307577.42															
5.0																				
6.0	Cedar Ave.	OR																		
7.0	1	SR_Cedar	1106+65.91	8935403.733	15302306.927															
8.0	2	SR_Cedar	1110+50.05	8935787.695	15302318.6															
9.0	3	SR_Cedar	1113+90.18	8936127.815	15302321.45															
10.0	4	SR_Cedar	1117+90.18	8936527.801	15302324.8															
11.0	5	SR_Cedar	1121+09.56	8936847.15	15302320.72															
12.0	6	SR_Cedar							1126+04.44	8937342.014	15302324.87	1127+48.21	8937485.773	15302326.07	1128+91.93	8937629.363	15302333.14			
13.0																				
14.0	RCB Dike																			
15.0	1	ML_Dike	9100+47.03	8935514.937	15301629.42															
16.0	2	ML_Dike	9101+72.14	8935558.638	15301746.65															
17.0	3	ML_Dike	9106+25.00	8935551.295	15302199.45															
18.0	4	ML_Dike	9106+82.00	8935590.939	15302240.41															
19.0	5	ML_Dike	9108+47.55	8935737.666	15302317.08															
20.0																				
21.0	Low Flow Ditch																			
22.0	1	SE_Ditch	3108+50.00	8935419.977	15302416.68															
23.0	2	SE_Ditch	3114+00.00	8935412.186	15302966.62															
24.0	3	SE_Ditch	3120+50.00	8935402.979	15303616.56															
25.0																				
26.0	Cedar Ave*	Original																		
27.0	1	MLCedar	200+00.00	8935427.937	15302308.82															
28.0	2	MLCedar							219+14.14	8937342.014	15302324.87	220+57.91	8937485.773	15302326.07	222+01.63	8937629.363	15302333.14			


* Used for Right-of-Way Only

SPIRAL OR CIRCULAR CURVE DATA																	101_17 1/17/24
Line No.	Name	Location	SCS	S	Ls	Ts	Es	Xc	Yc	L.T.	S.T.	C	T	L	R	E	Remarks
1.0	SR_Cedar	4										2.338 Right	143.764	287.488	7044.195	1.467	
2.0																	
3.0	MLCedar*	2										2.338 Right	143.764	287.488	7044.195	1.467	

* Used for Right-of-Way only



Right of Way Design Information	
THIS SHEET INCLUDED	
FOR INFORMATION ONLY	
ROW Team: CARMAN / CUVA	
ROW #: NHSN-003-5(84)--2R-12	
Plan Date: 04/19/2022	
Color Legend:	
	Property Lines
	Temporary Easement
	Permanent Acquisition

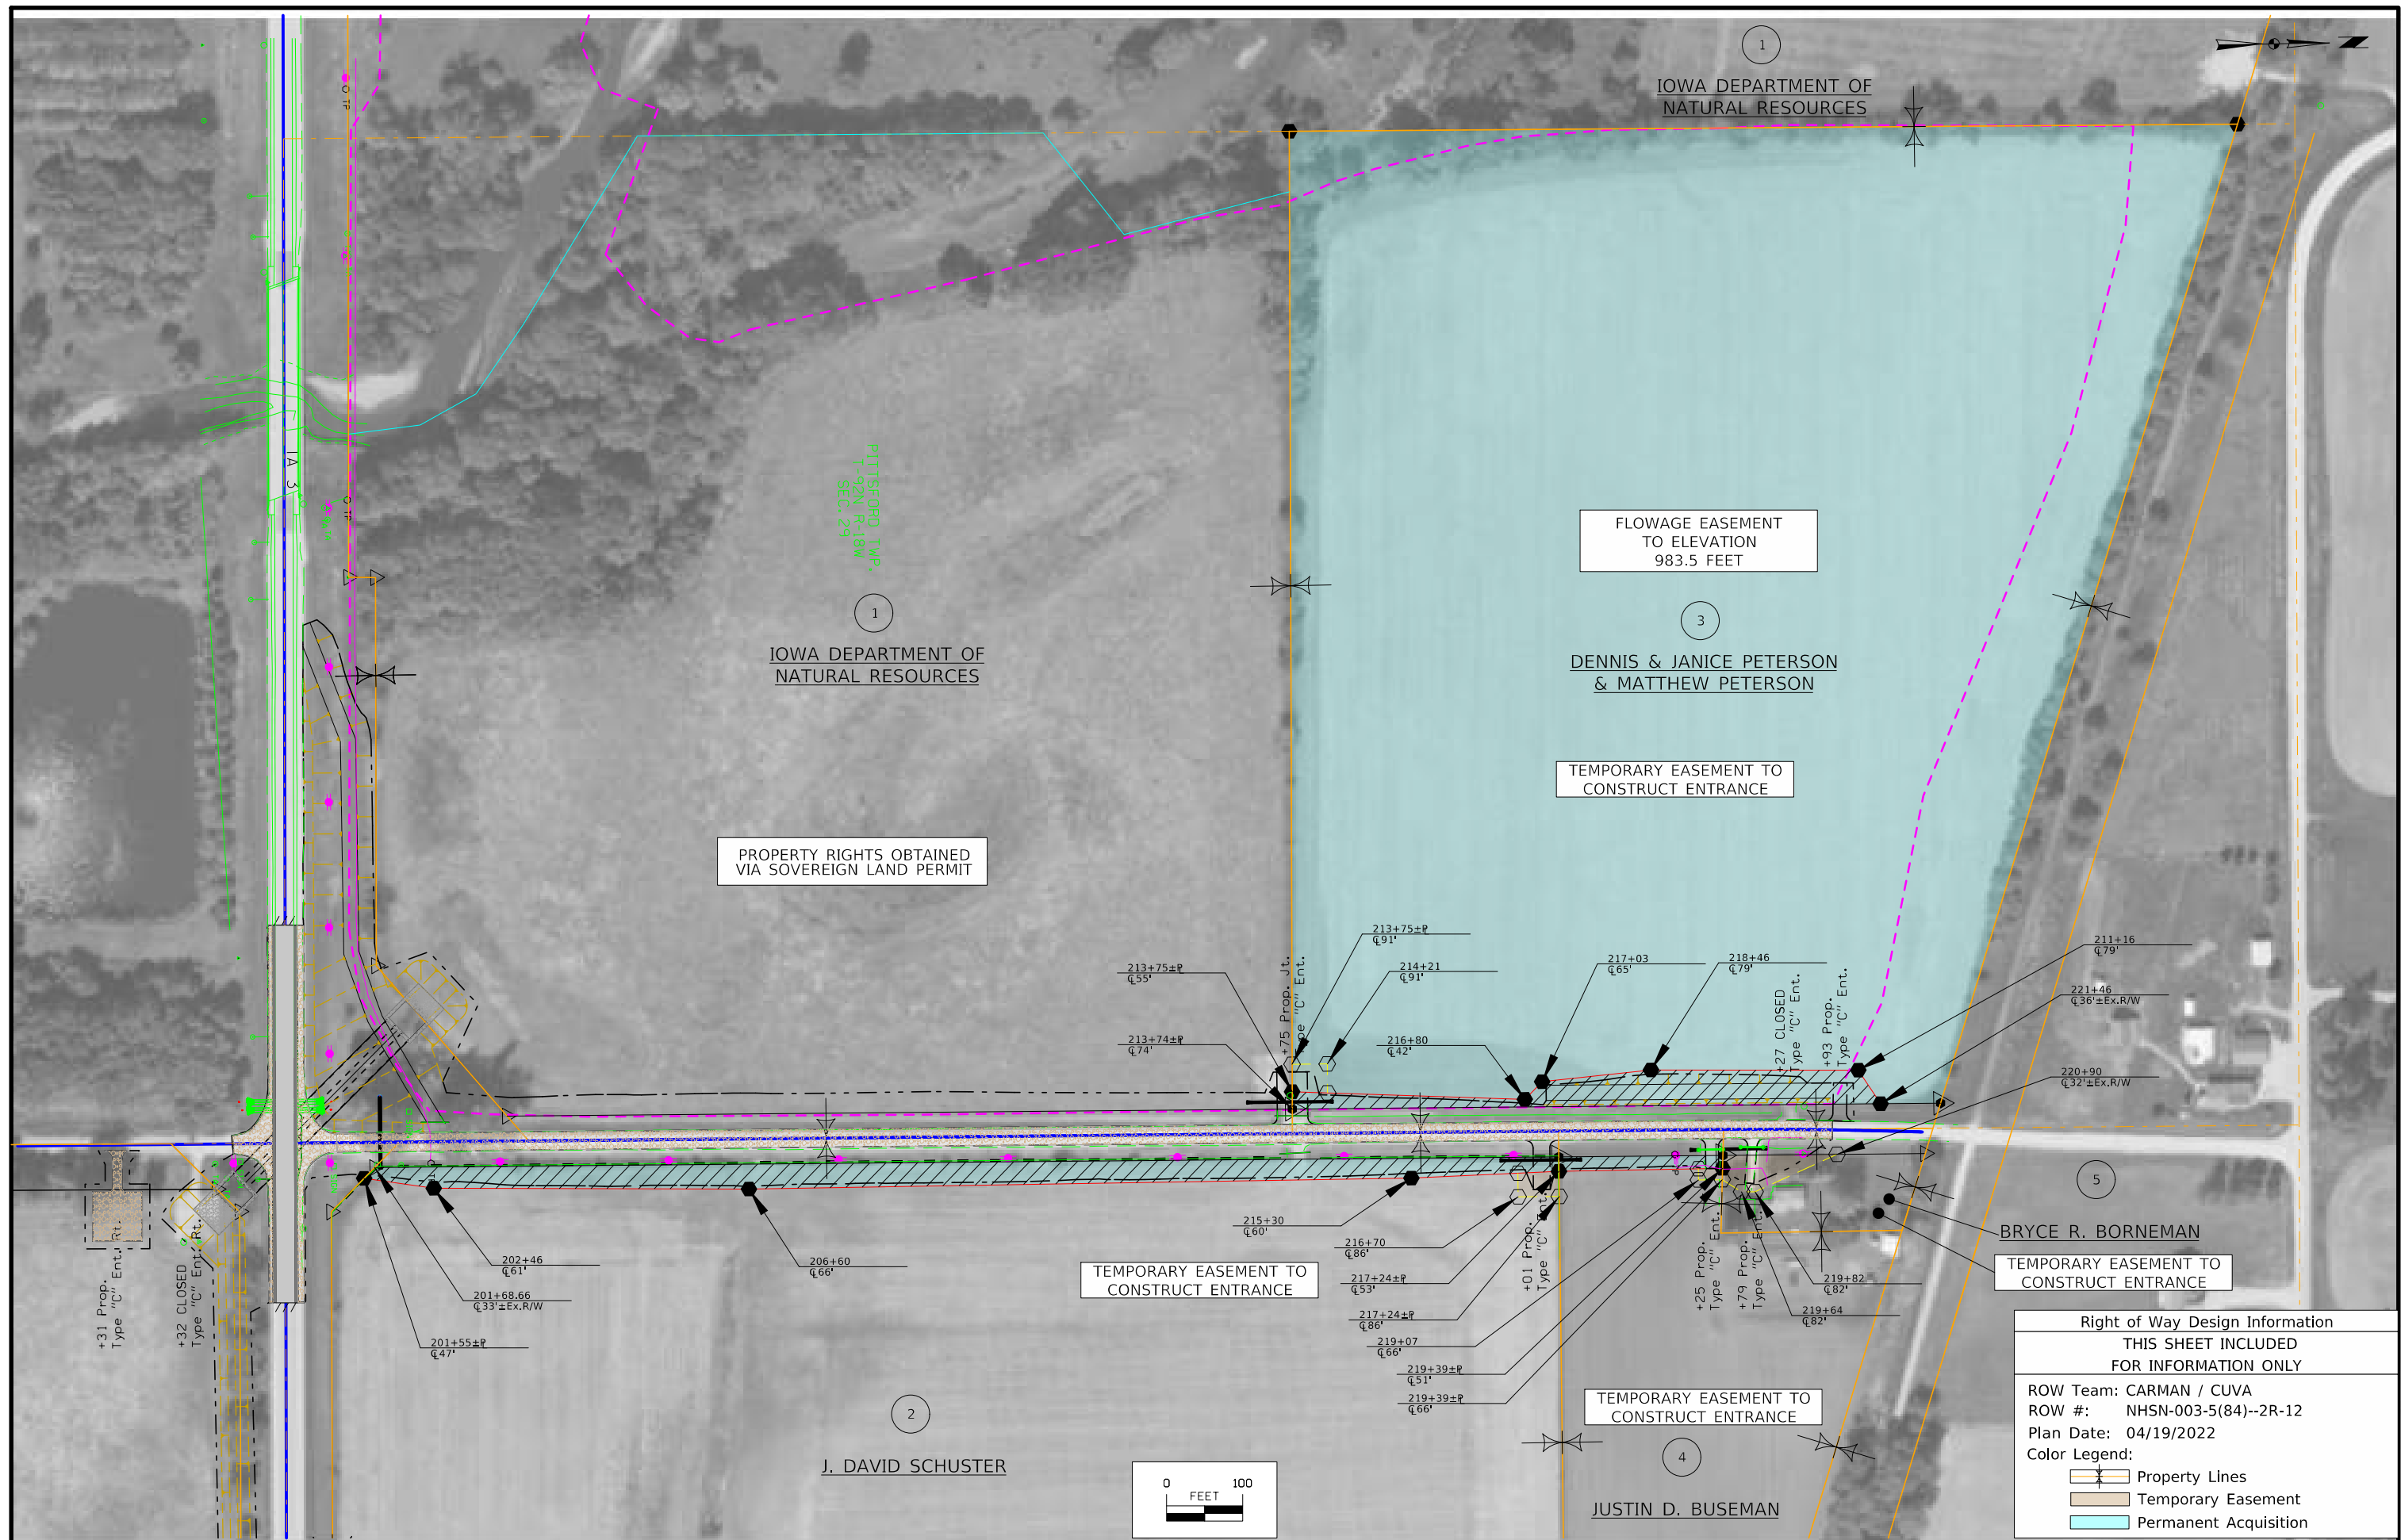

108 23A 8/15/22 TRAFFIC CONTROL PLAN	
This project will utilize a full road closure per Standard Road Plan TC-252. EB & WB traffic on IA 3 will be detoured around the project. Refer to Sheet Nos. J.5 & J.6 for detour details. Installation, Maintenance and removal of the detour signage shall be the responsibility of the Contractor.	

108_26A
8/15/22

STAGING NOTES

The project shall be staged as follows:

Phase 1:

Complete major work activities associated with the Triple RCB: Grading the closure dike in the NW corner of IA 3 and Cedar Ave., Removal of the twin 72" RCP's, raising IA 3 at the Cedar Ave. Intersection (to Station 1111+50), grade the low flow ditch.

Phase 2:

Raise Cedar Ave., remove overflow bridge and place RCP culvert with flap gate.

The intent of this phasing plan is to maintain the Hartgraves Creek overflow bridge until the Triple RCB culvert is in operation.

The Contractor may submit an alternative Staging plan for approval by the Engineer.

111_01 10/14/22 COORDINATED OPERATIONS Other work in progress during the same period of time will include the construction of the projects listed. Coordinate operations with those of other contractors working within the same area.	
Project	Type of Work
Butler Co RD T16	HMA Resurfacing
Butler Co RD T25	Bridge Deck Overlay

511 TRAVEL RESTRICTIONS


Line No.	Route	Direction	County	Location Description	Feature Crossed	Object Type	Maint. Bridge No. or Structure ID or FHWA No.	Type of Restriction	Existing Measurement	Construction Measurement	Construction Measurement as Signed	Projected As Built Measurement	Remarks
1.0	IA 3	EB	Butler	Cedar Ave.	N/A			None					Road Closed

EB Detour Direction

WB Detour Direction

Detour Route

Road Closure

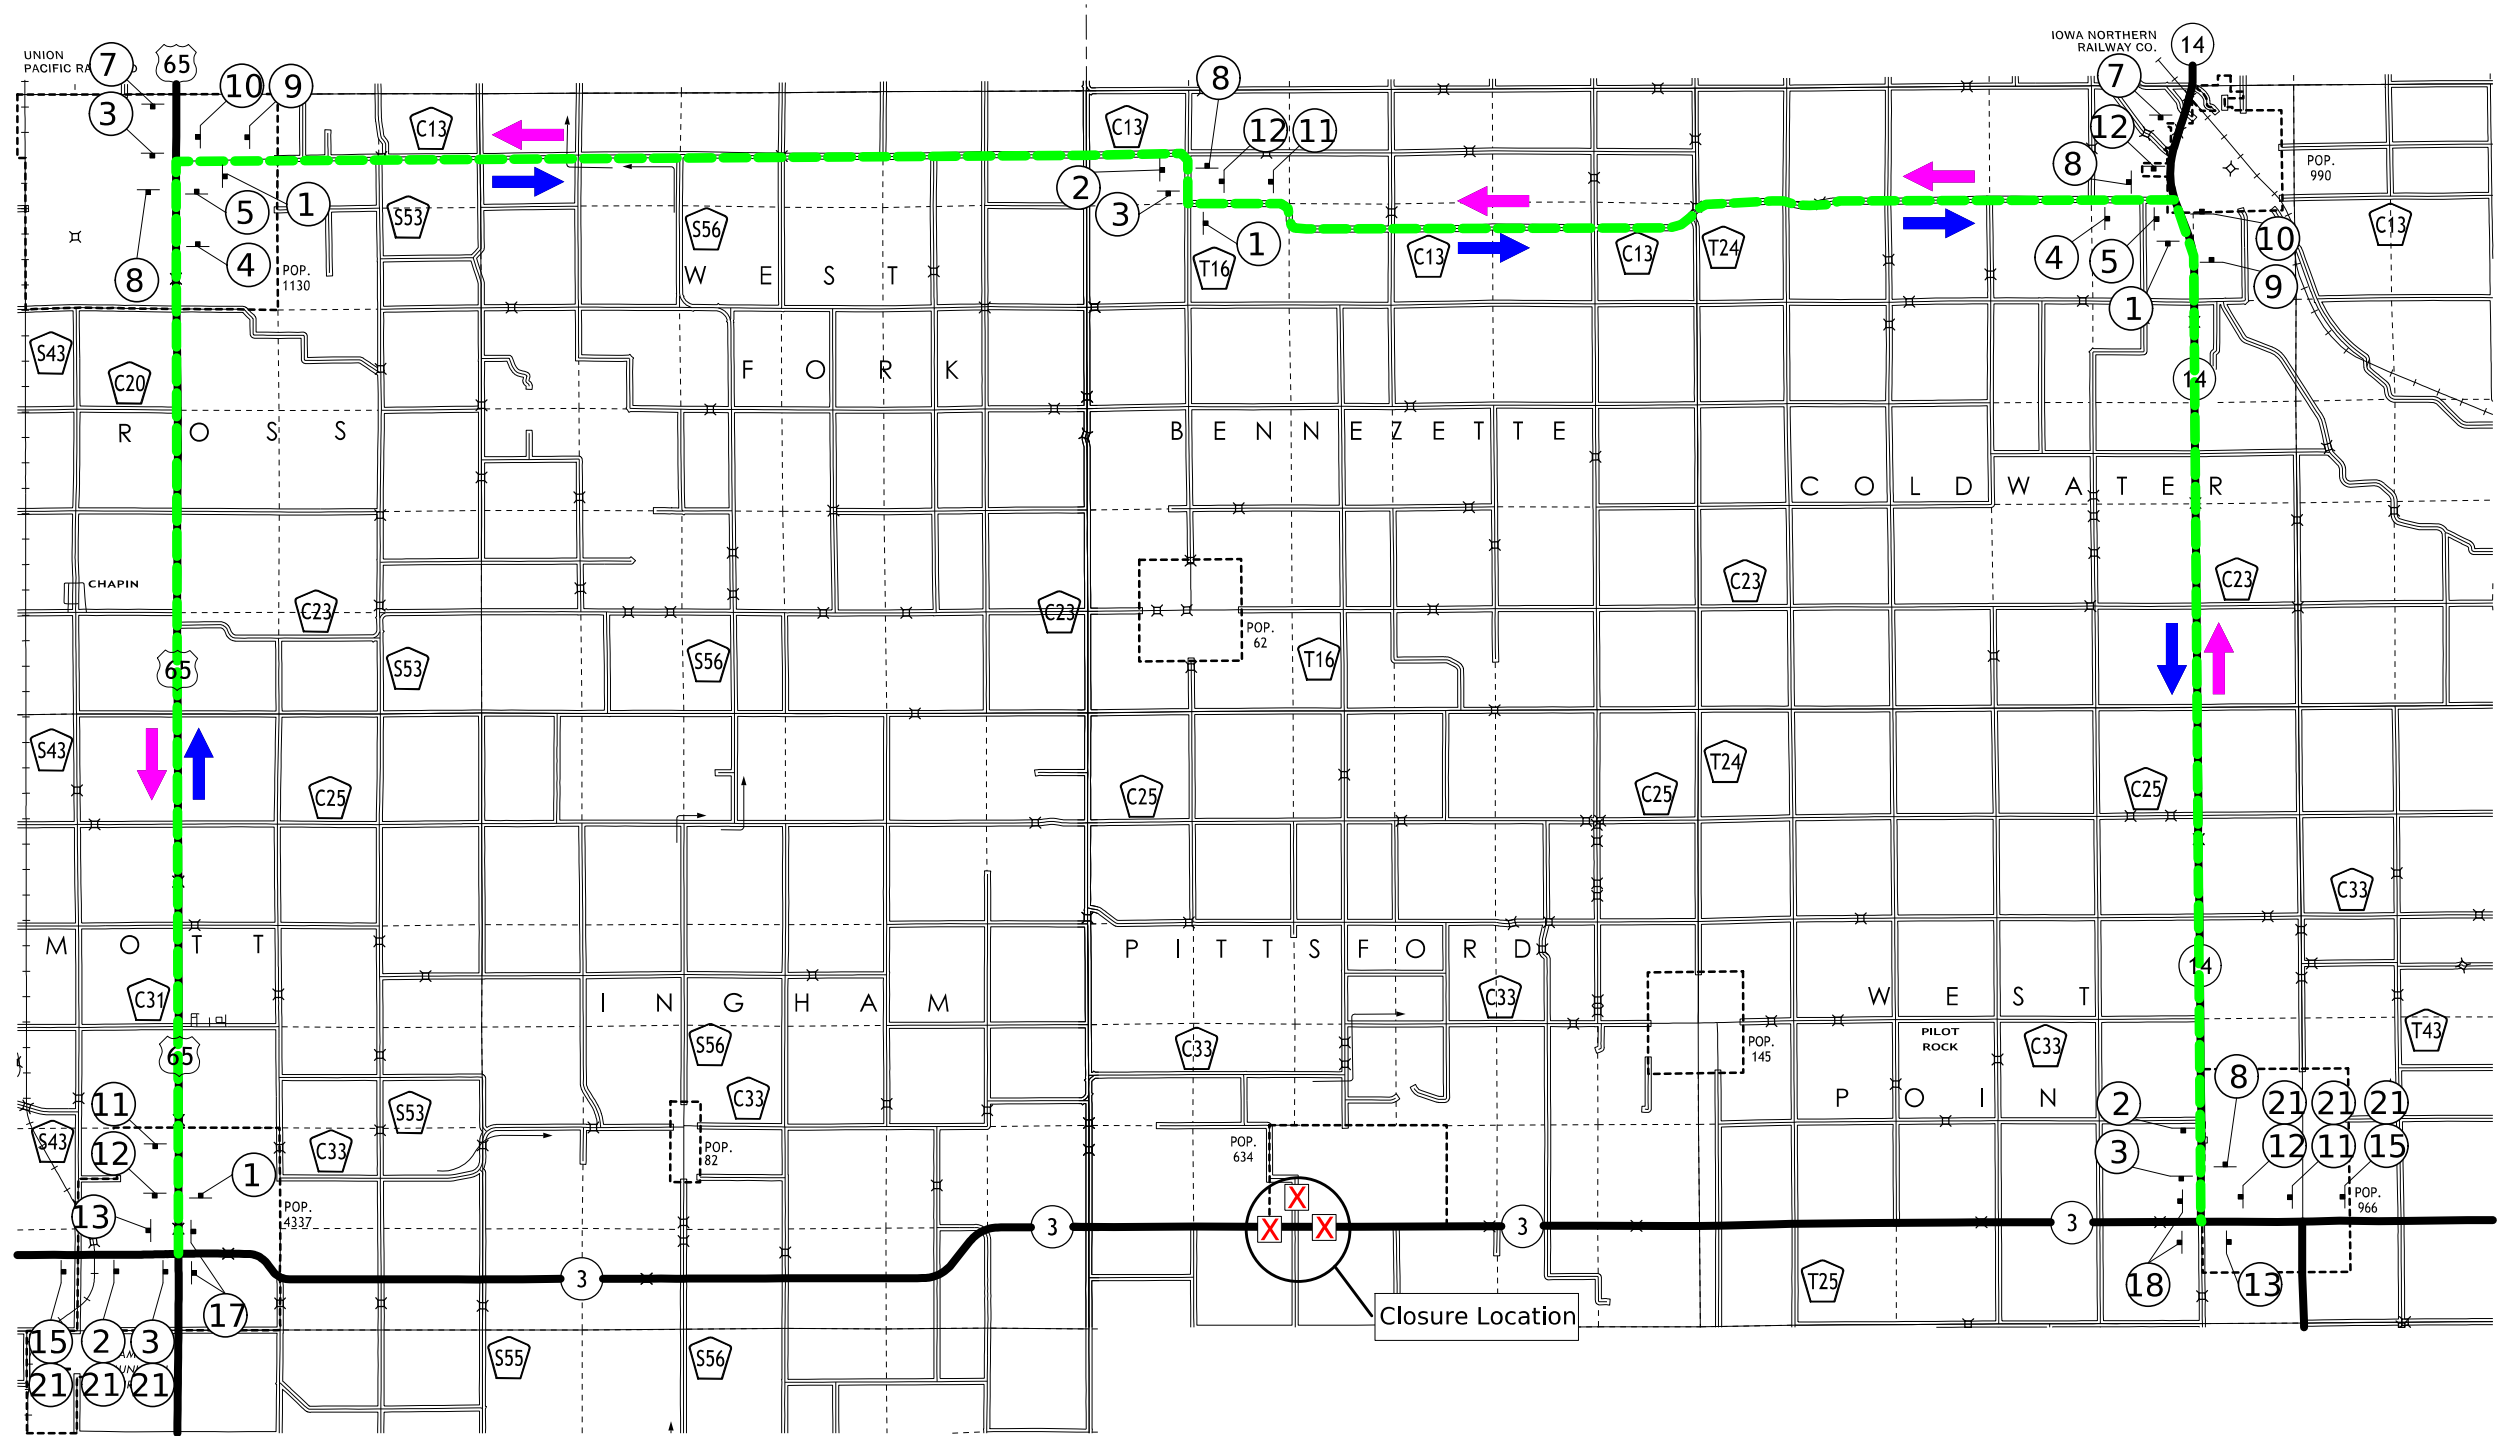


Closure Location

Map Not to Scale

IA HWY 3
DETOUR ROUTE

DETOUR SIGNING LAYOUTS

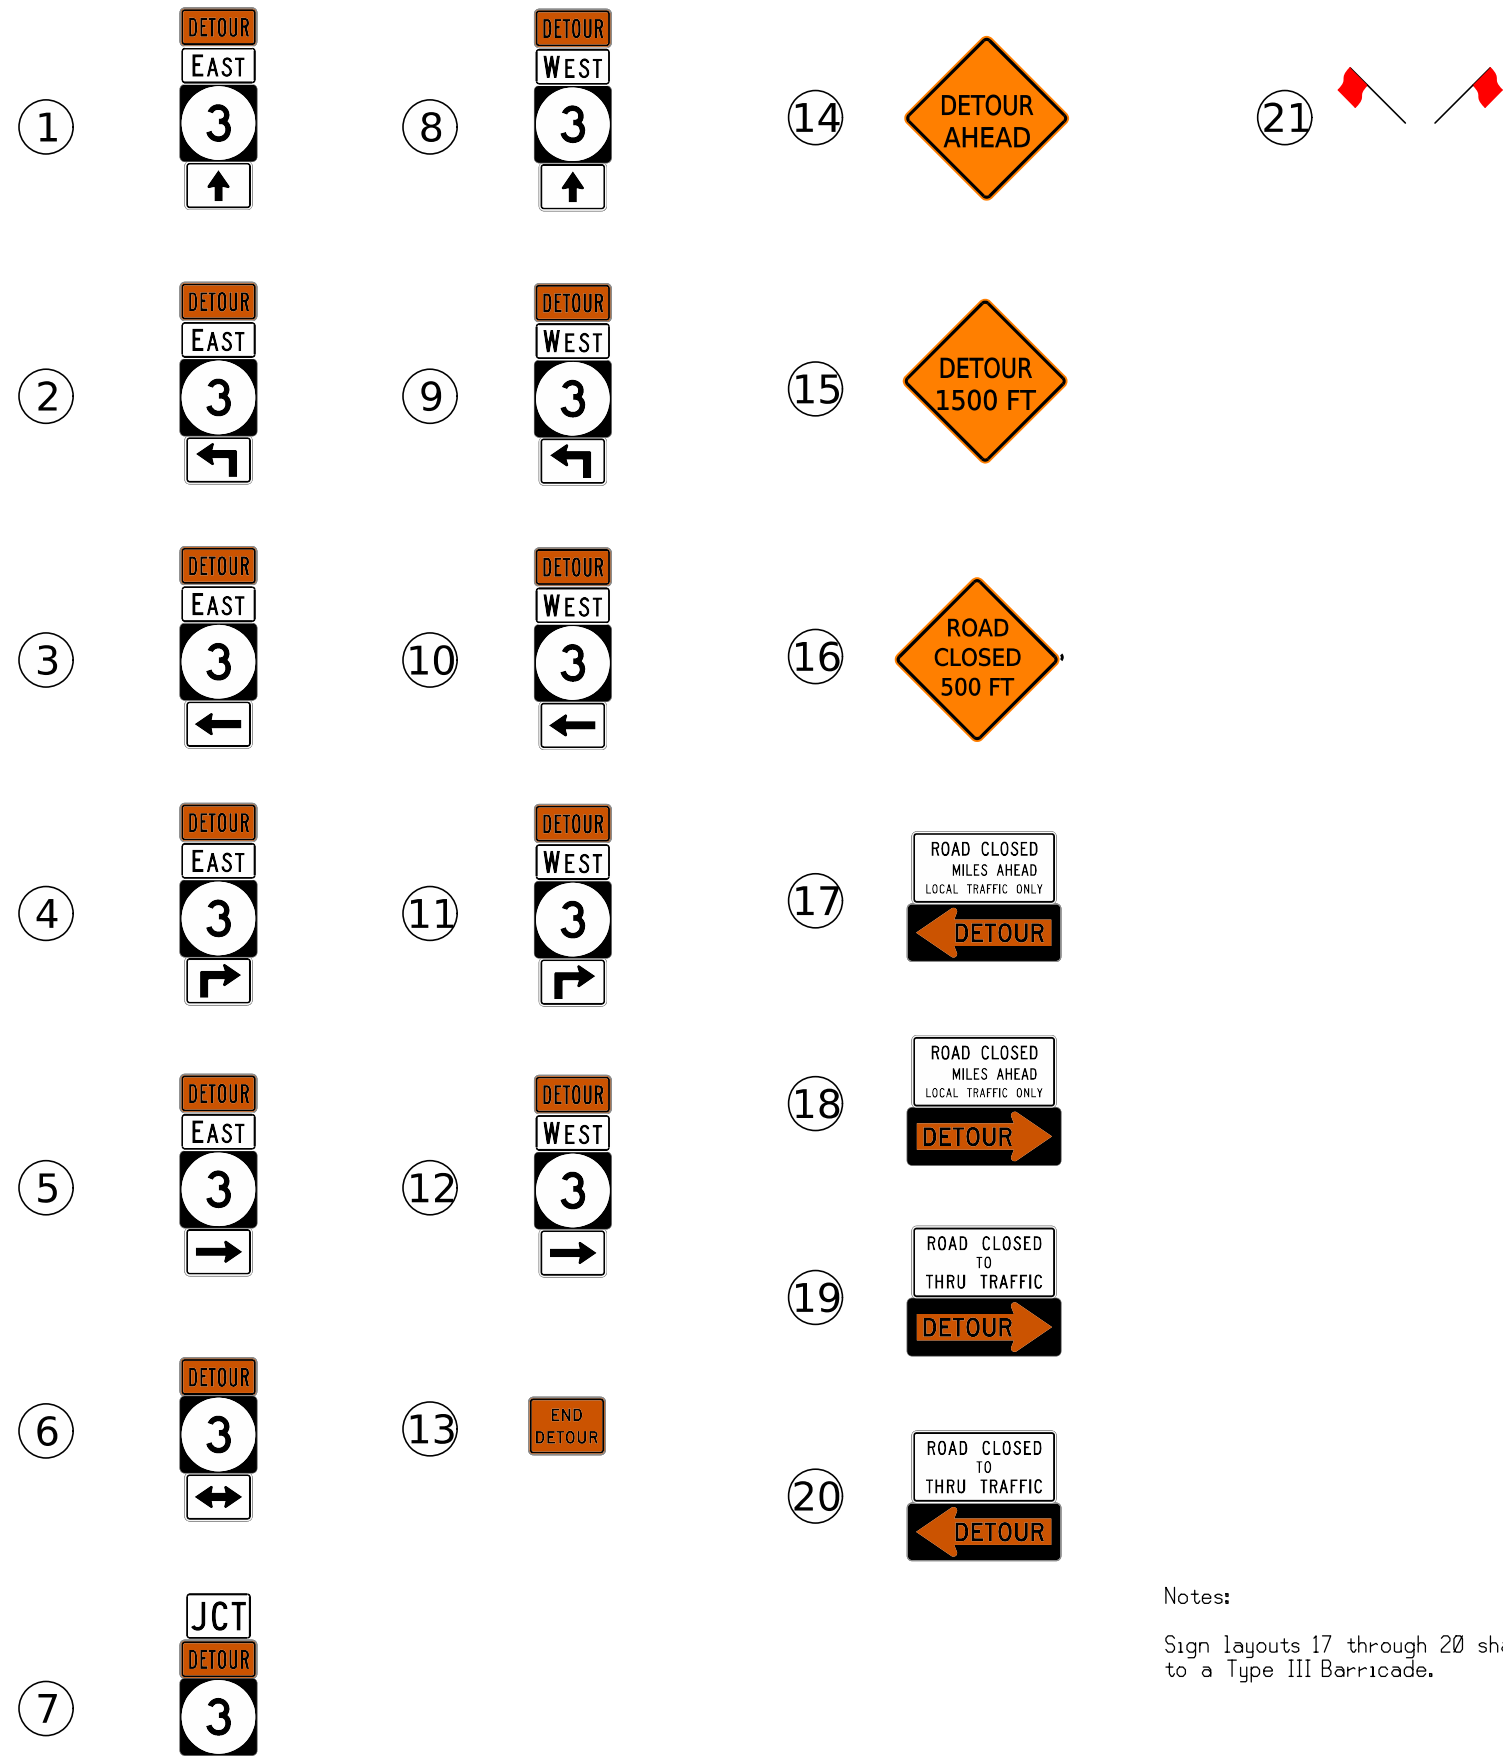

Notes:

Sign layouts 17 through 20 shall be attached to a Type III Barricade.

SIGN INVENTORY


	MUTCD ID	Size		MUTCD ID	Size
	M2-1	21" x 15"		M5-1	21" x 15"
	M3-2	24" x 12"		M5-1B	21" x 15"
	M3-4	24" x 12"		M6-1	21" x 15"
	M3-1	24" x 12"		M6-3	21" x 15"
	M3-3	24" x 12"		M6-6	21" x 15"
	M4-8	12" x 6"		M6-6B	21" x 15"
	M1-5	24" x 24"		M6-4	21" x 15"
	M1-5	30" x 24"		M5-2	21" x 15"
	M1-4	24" x 24"		M5-2B	21" x 15"
	M1-4	30" x 24"		M6-2	21" x 15"
	M1-1	24" x 24"		M6-2B	21" x 15"
	M1-1	30" x 24"		W20-2	48" x 48"
	R11-4	60" x 30"		W20-2	48" x 48"
	R11-3A	60" x 30"		W20-3	48" x 48"
	M4-10	48" x 18"			
	M4-10	48" x 18"			
	M4-8A	24" x 18"			

Notes:

1) More sign types may be referenced in the sign inventory than are used in the detour layout. Refer to the specific layout for additional details.

2) When a detour is established for any Interstate route, all M2, M3, M4, M5, and M6 series signs must use the blue background with white legend. Refer to the MUTCD Standard Highway Signs book for more information.

3) Route shields (M1-1, M1-4, M1-5) used for the detour signage must match that of the route that is being detoured. No substitutions will be allowed.

 

High Level Warning Devices (Flag Trees) Refer to MUTCD 6F.62 for more information

SIGN LEGEND

SURVEY SYMBOLS

	Interstate Highway Symbol		Septic Tank
	U.S. Highway Symbol		Cistern
	Iowa Highway Symbol		L.P. Gas Tank (No Footing)
	County Road Highway Symbol		Underground Storage Tank
	Evergreen Tree		Latrine
	Deciduous Tree		Satellite TV Dish
	Fruit Tree		Water Hook Up
	Shrub (Bushes)		Radio Tower
	Timber		Tower Anchor
	Hedge		Guardrail (Beam or Cable)
	Stump		Guard Post (one or two)
	Swamp		Guard Post (over two)
	Rock Outcrop		Filler Pipe
	Broken Concrete		Gas Valve
	Revetment (Rip Rap)		Water Valve
	Cemetery		Speed Limit Sign
	Grave		Mile Marker Post
	Cave		Sign
	Sink Hole		Traffic Signal Control Box
	Board Fence		Rail Road Signal Control Box
	Chain Link or Security Fence		Telephone Switch Box
	Wire Fence		Electric Box
	Terrace		
	Earth Dam or Dike (Existing)		
	Tile Outlet		
	Edge of Water		
	Existing Drainage		
	Right of Way Rail or Lot Corner		
	Concrete Monument		
	Well		
	Windmill		
	Beehive Intake		
	Existing Intake		
	Existing Utility Access (Manhole)		
	Fire Hydrant		
	Water Hydrant (Rural)		

UTILITY LEGEND

	MidAmerican Electric Jordyn Weber 319-291-4728 jlweber@midamerican.com
	MidAmerican Gas Jordyn Weber 319-291-4728 jlweber@midamerican.com
	City of Dumon Rhonda Schmidt 641-857-3441 citydumont@netins.net
	Dumont Telephone Roger Kregel 641-857-3211 dumontel@netins.net

PLAN VIEW COLOR LEGEND OF PLAN AND PROFILE SHEETS

LINEWORK	Design Color No.		
Green	(2)		Existing Topographic Features and Labels
Blue	(1)		Proposed Alignment, Stationing, Tic Marks, and Alignment Annotation
Magenta	(5)		Existing Utilities
SHADING	Design Color No.		
Lavender	(9)		Temporary Pavement Shading
Yellow	(4)		Proposed Pavement Shading
Orange	(6)		Proposed Granular Shading
Orange	(70)		Proposed Shoulder Granular Shading
Yellow	(68)		Proposed Shoulder Paved Full Depth Shading
Yellow	(132)		Proposed Shoulder Paved Partial Depth Shading
Gray, Dark	(112)		Proposed Grade and Pave Shading "In conjunction with a paving project"
Brown, Light	(236)		Grading Shading
Orange, Light	(134)		Proposed Granular Entrance Shading
Yellow	(220)		Proposed Paved Entrance Shading
Tan	(8)		Proposed Sidewalk Shading
Blue, Light	(230)		Proposed Sidewalk Landing Shading
Pink	(11)		Proposed Sidewalk Ramp Shading
Green, Light	(225)		Existing Pavement Shading
Red	(3)		Proposed Structure Shading
Red	(3)		Delineates Restricted Areas

PROFILE VIEW COLOR LEGEND OF PLAN AND PROFILE SHEETS

LINEWORK	Design Color No.		
Green			Existing Ground Line Profile
Blue	(1)		Proposed Profile and Annotation
Magenta	(5)		Existing Utilities
Blue, Light	(230)		Proposed Ditch Grades, Left
Black	(0)		Proposed Ditch Grades, Median
Rust	(14)		Proposed Ditch Grades, Right

PATTERN AND SYMBOL LEGEND OF SOILS SHEETS

	Drill		Dig/Core	Date(s) Drilled	2022
	Water		Treatment		Sandstone
	Dry		Sand Blanket		Unsuitable A
	Sample		Soil Remediation Area		Unsuitable B
	Plugged		Select Soil		Unsuitable C
	Moisture		Select Sand		Sandy Soil
	Shelby		Slope Dressing Only		Boulders
	Blow Count		Broken and Weathered Rock		Shale
	Dens. Core		Rock		

	Reference Point		Survey Line
	Station		Section Corner
	Ground Line Intercept		Saw Cut
	Guardrail		Trench Drain
	HighTension Cable Guardrail		Sheet Pile


RIGHT-OF-WAY LEGEND	
	Proposed Right-of-Way
	Existing Right of Way
	Existing and Proposed Right-of-Way
	Easement and Existing Right-of-Way
	Easement (Temporary)
	Easement
	Access Control
	Property Line


NOTE: Sounding and test boring data shown in the plans were accumulated for designing and estimating purposes. Their appearance on the plans does not constitute a guarantee that conditions other than those indicated will be encountered. Details and notes shown elsewhere shall be used for roadway and structure construction.

SOILS
LEGEND AND SYMBOL
INFORMATION SHEET


(COVERS SHEET SERIES Q)

THIS SHEET IS INCLUDED TO SHOW
SOIL INFORMATION.
DETAILS AND NOTES SHOWN ELSEWHERE
IN THESE PLANS SHALL BE USED FOR
STRUCTURE CONSTRUCTION.

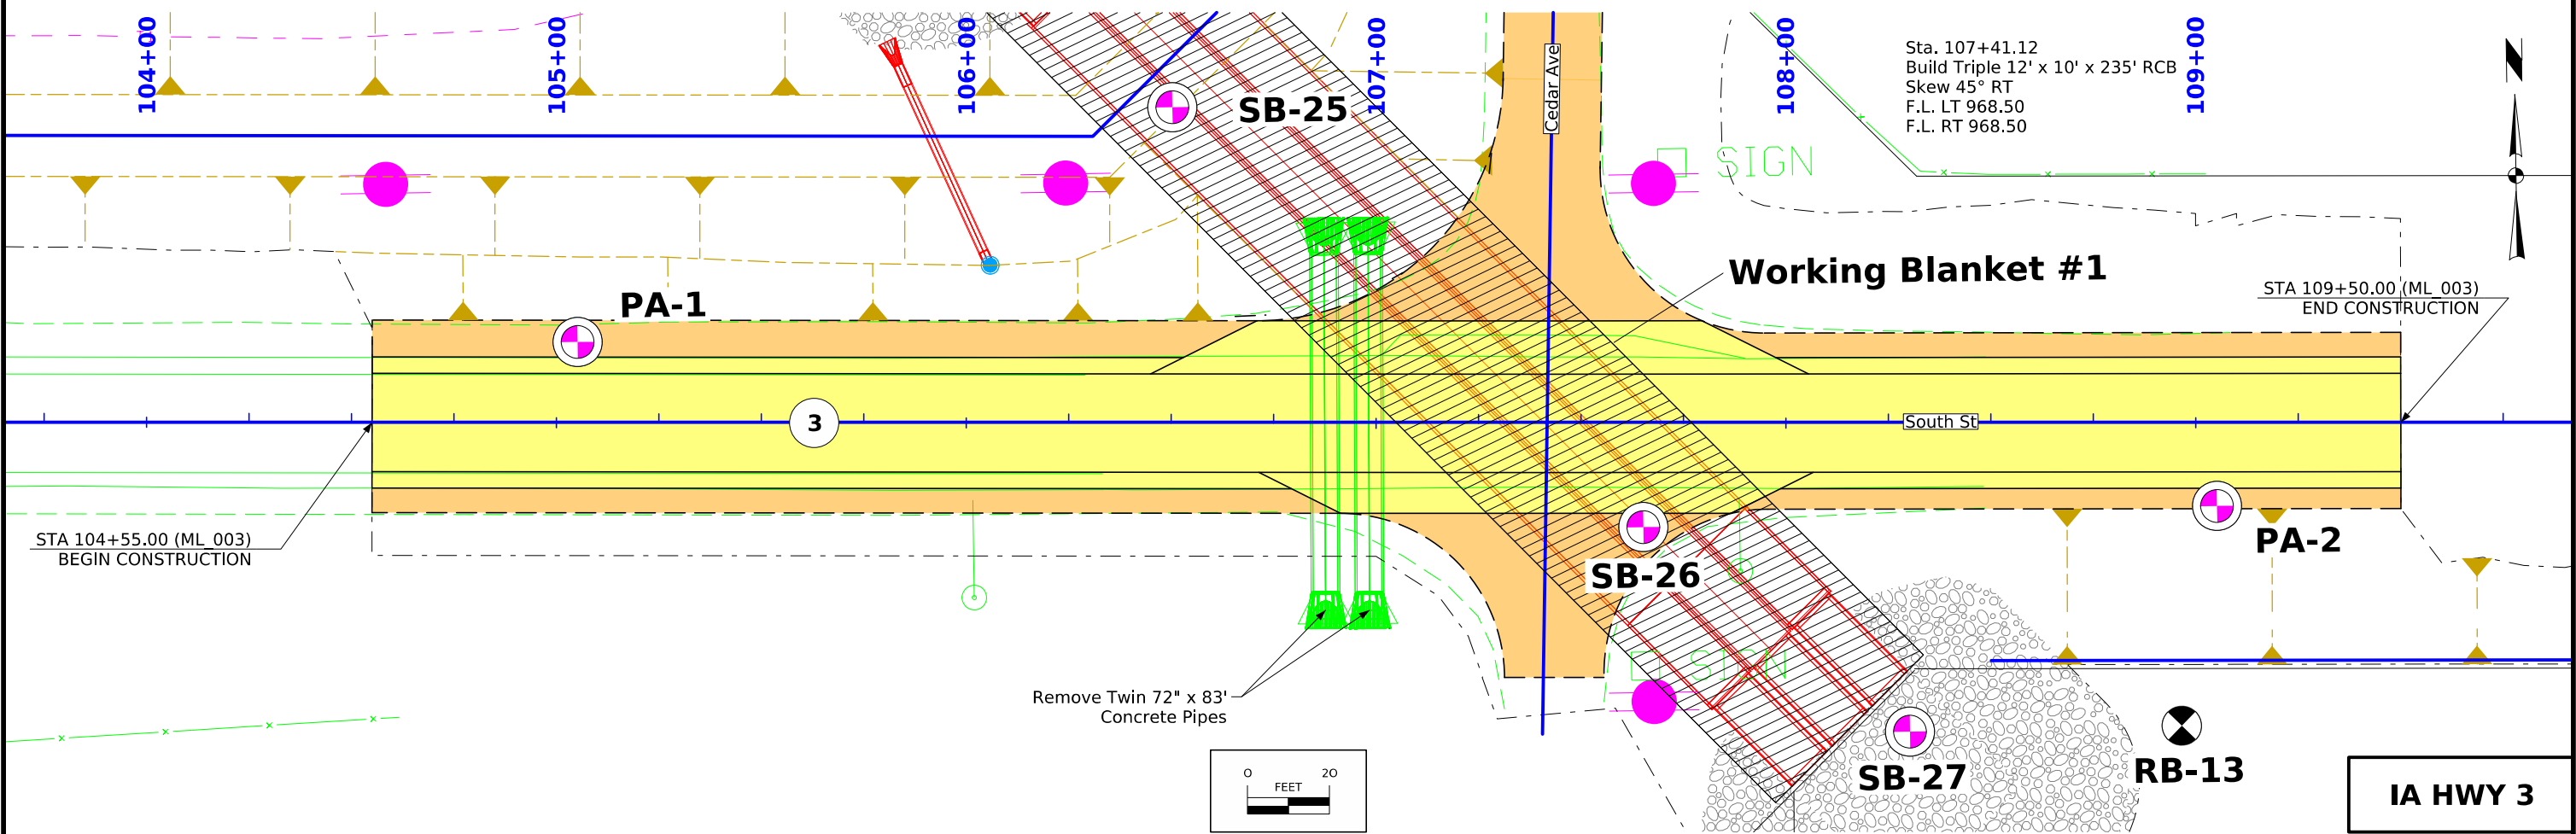

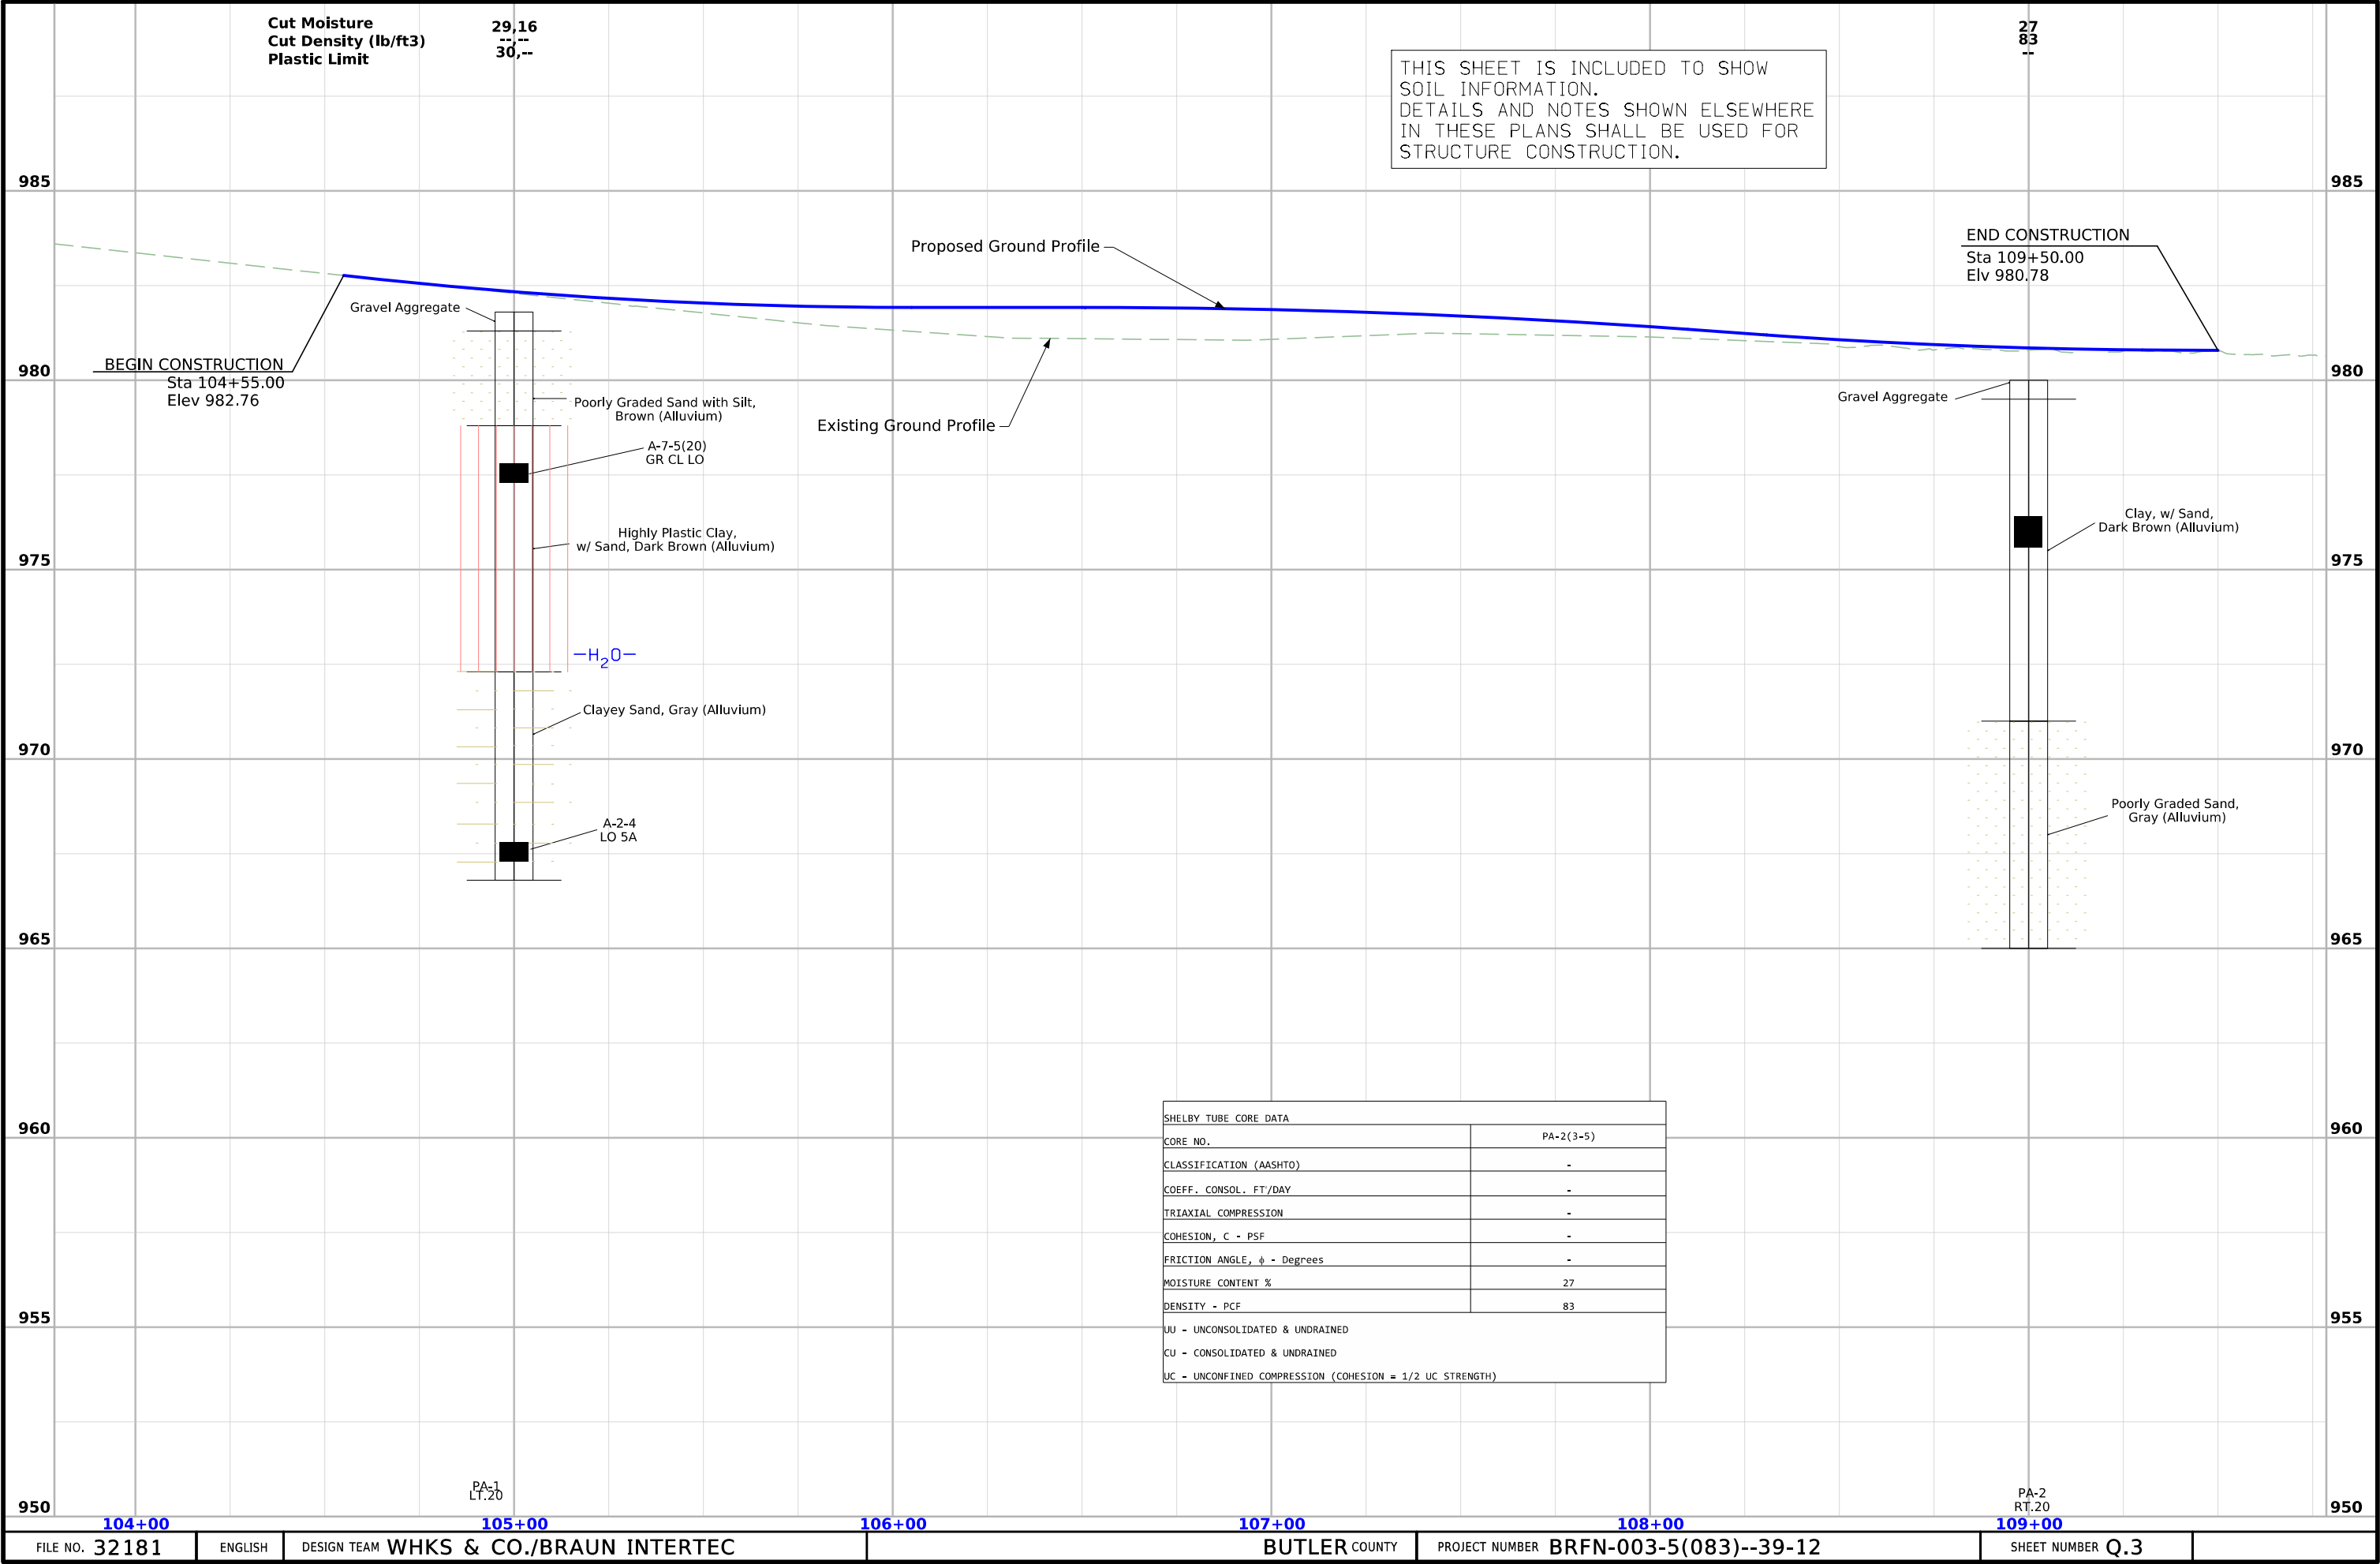

THIS SHEET IS INCLUDED TO SHOW
SOIL INFORMATION.
DETAILS AND NOTES SHOWN ELSEWHERE
IN THESE PLANS SHALL BE USED FOR
STRUCTURE CONSTRUCTION.

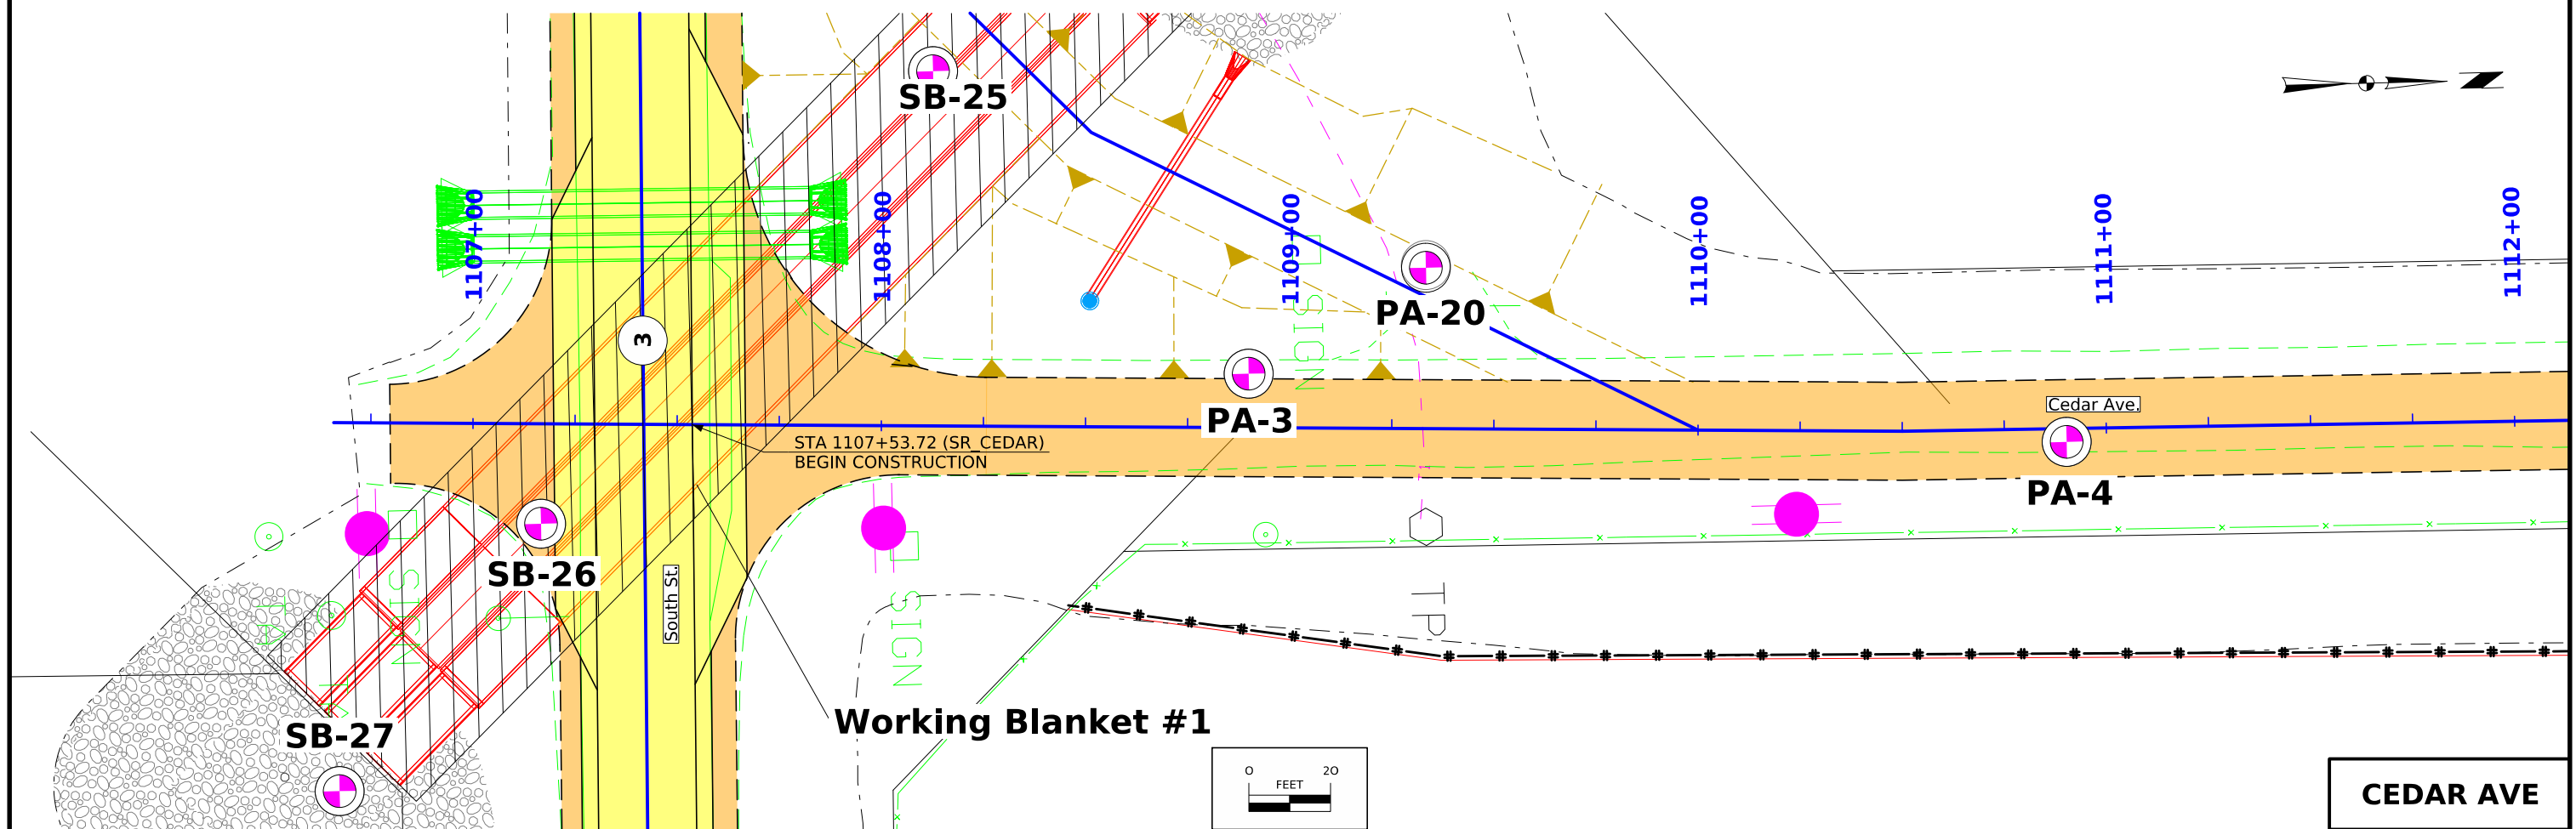


THIS SHEET IS INCLUDED TO SHOW
SOIL INFORMATION.
DETAILS AND NOTES SHOWN ELSEWHERE
IN THESE PLANS SHALL BE USED FOR
STRUCTURE CONSTRUCTION.

Cut Moisture
Cut Density (lb/ft3)
Plastic Limit


22,22


16,19

19,--

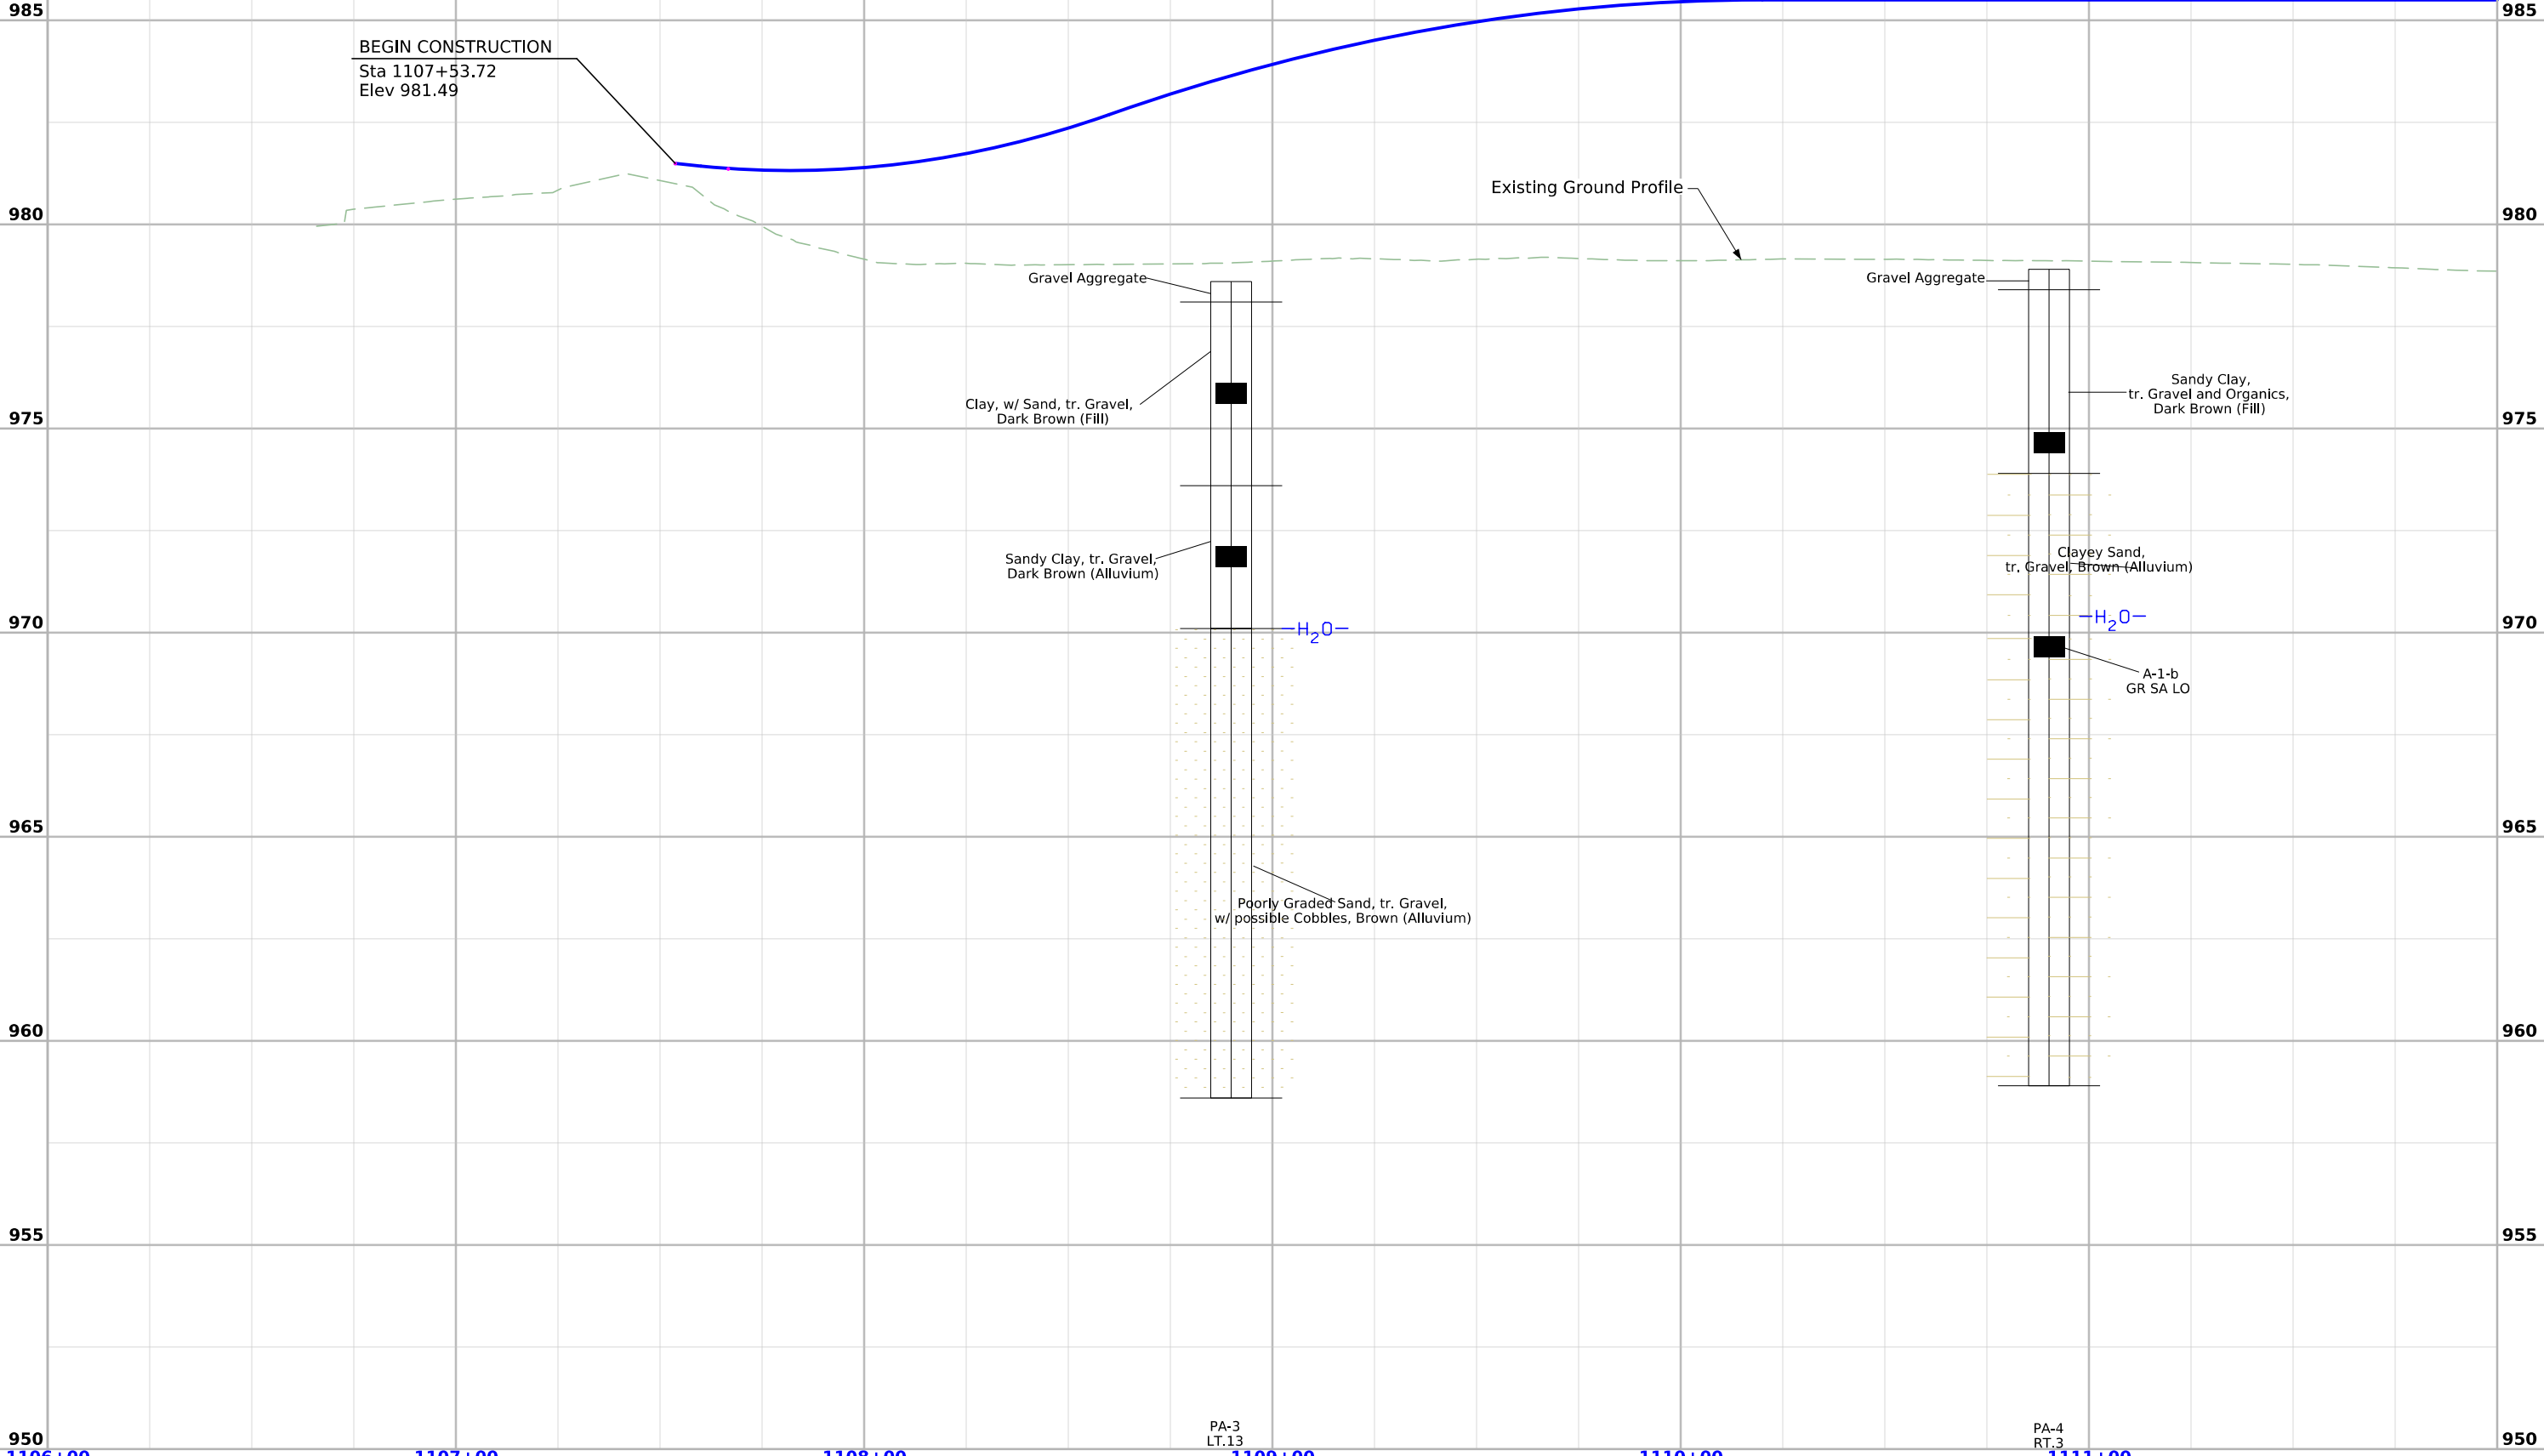



THIS SHEET IS INCLUDED TO SHOW
SOIL INFORMATION.
DETAILS AND NOTES SHOWN ELSEWHERE
IN THESE PLANS SHALL BE USED FOR
STRUCTURE CONSTRUCTION.

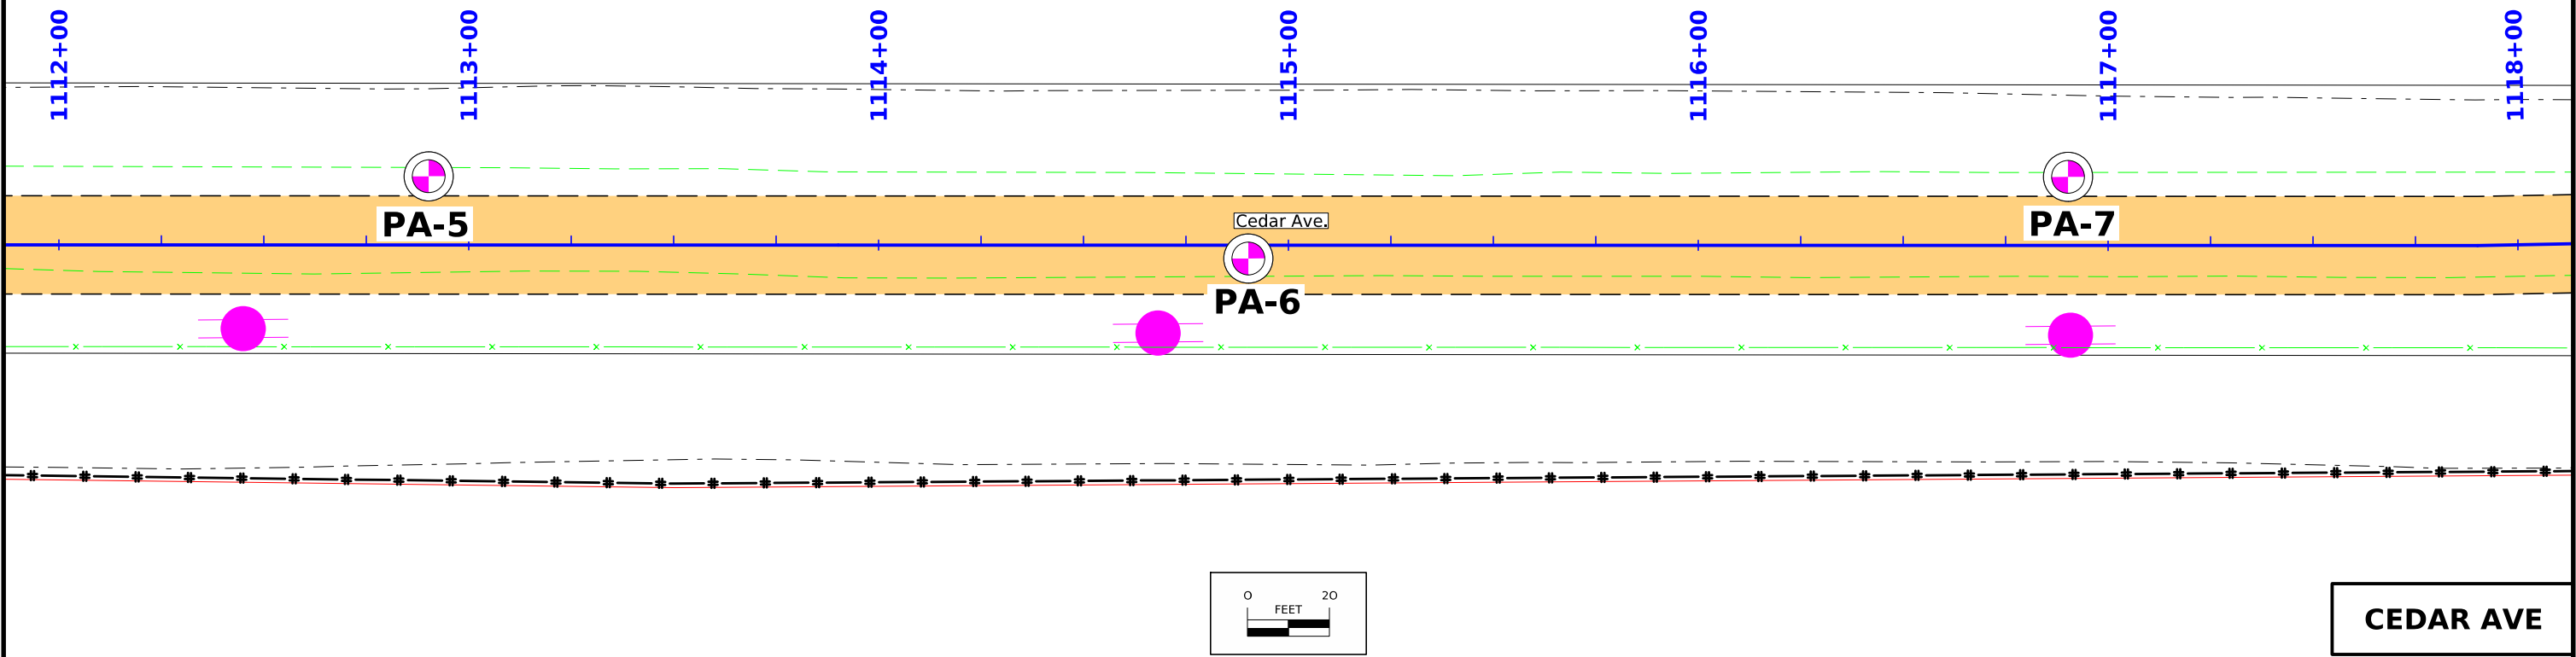

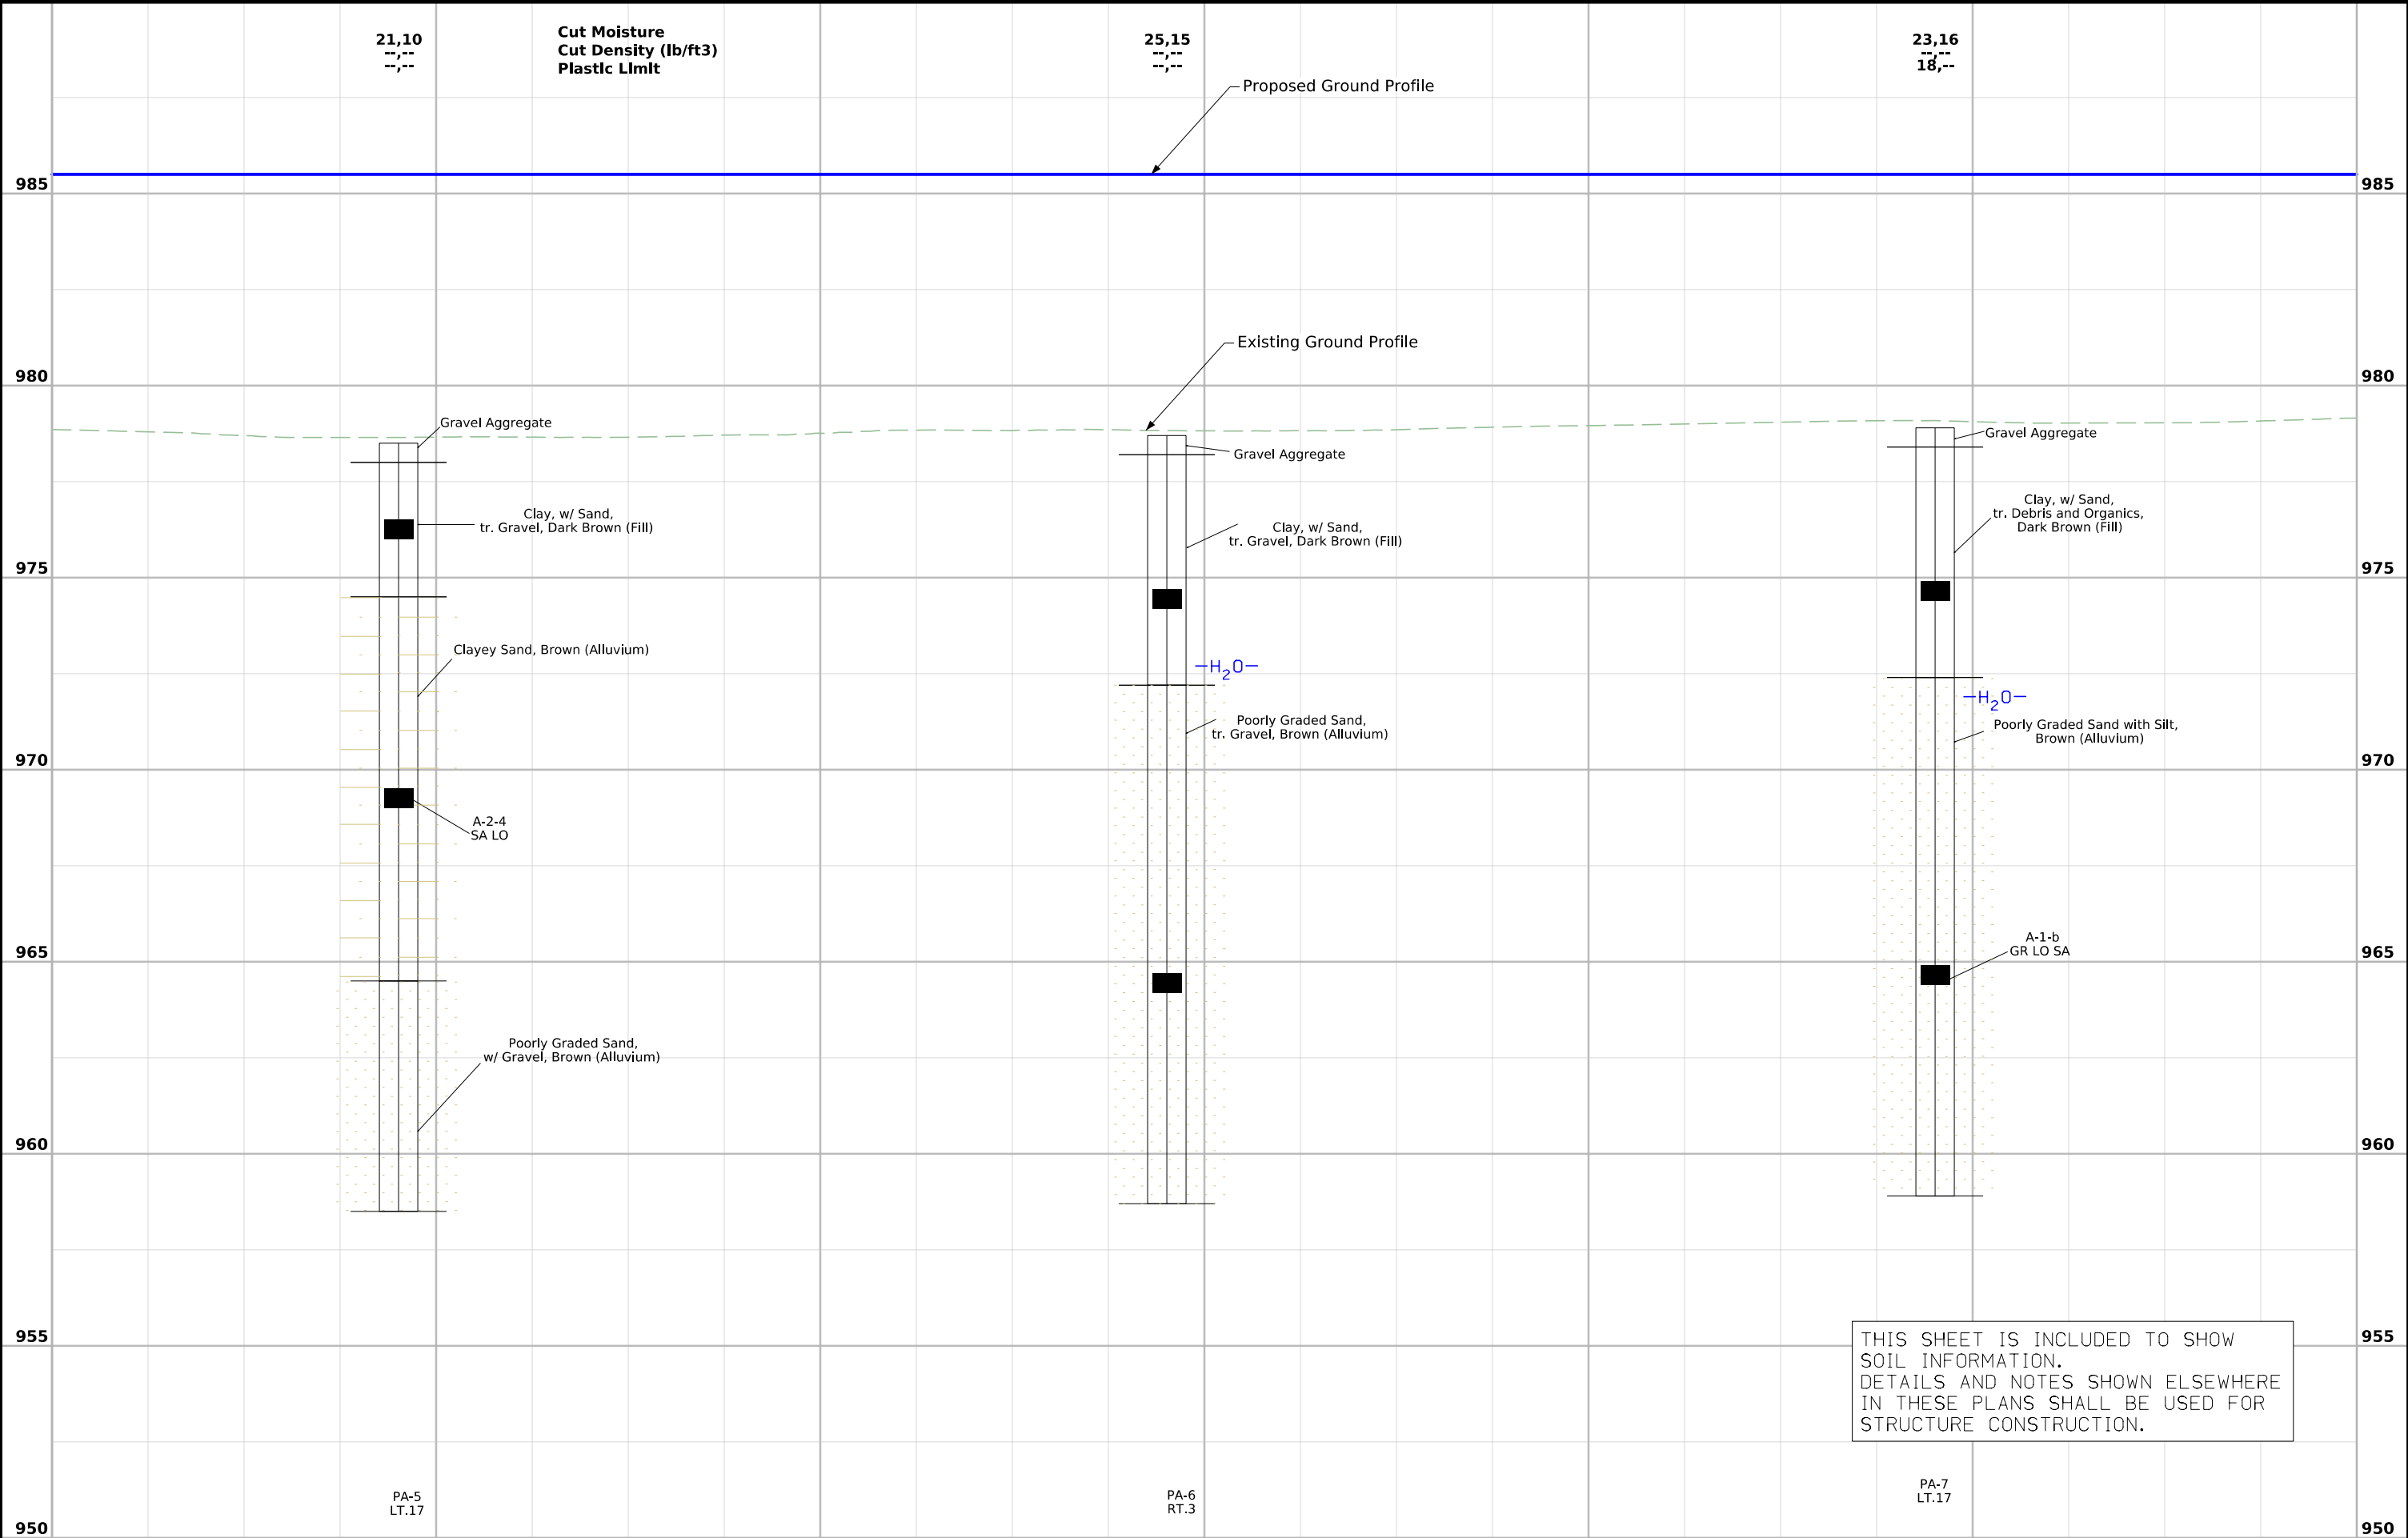



THIS SHEET IS INCLUDED TO SHOW
SOIL INFORMATION.
DETAILS AND NOTES SHOWN ELSEWHERE
IN THESE PLANS SHALL BE USED FOR
STRUCTURE CONSTRUCTION.

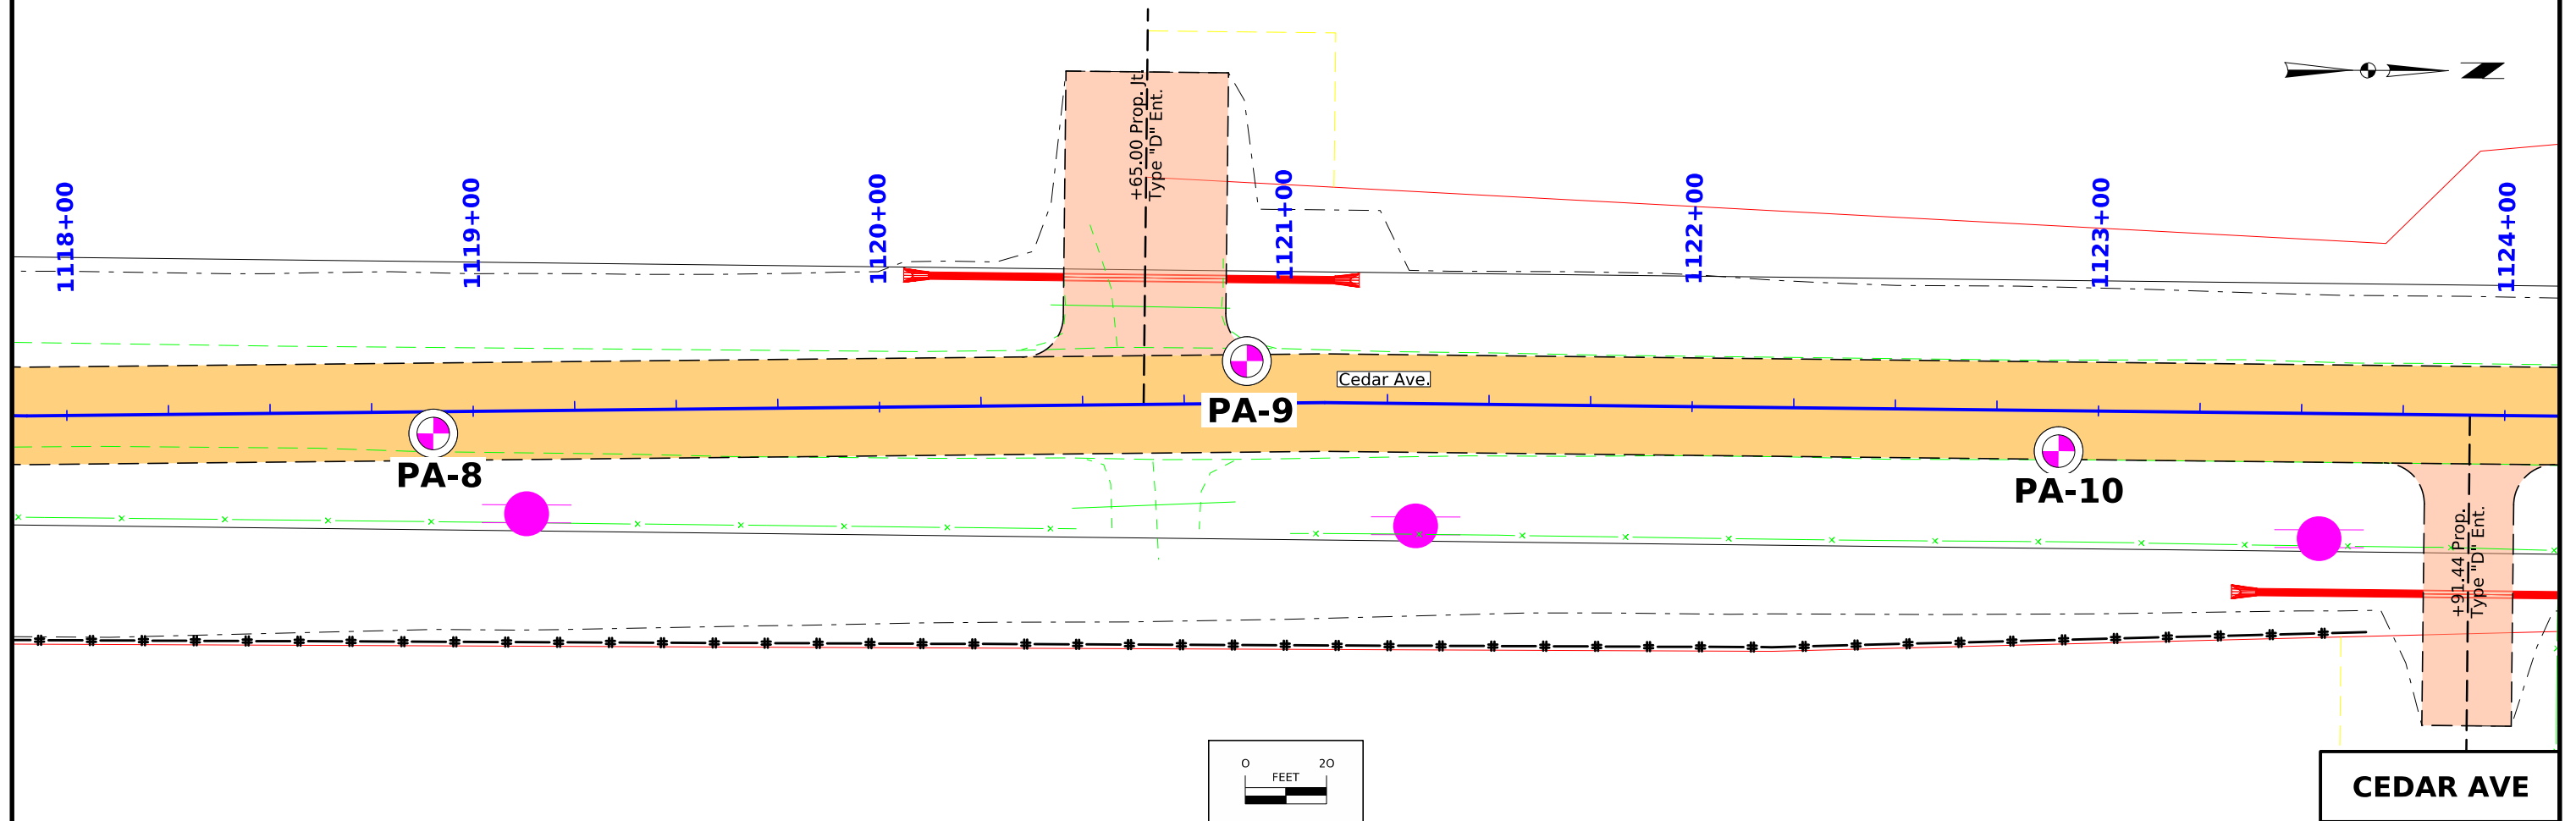

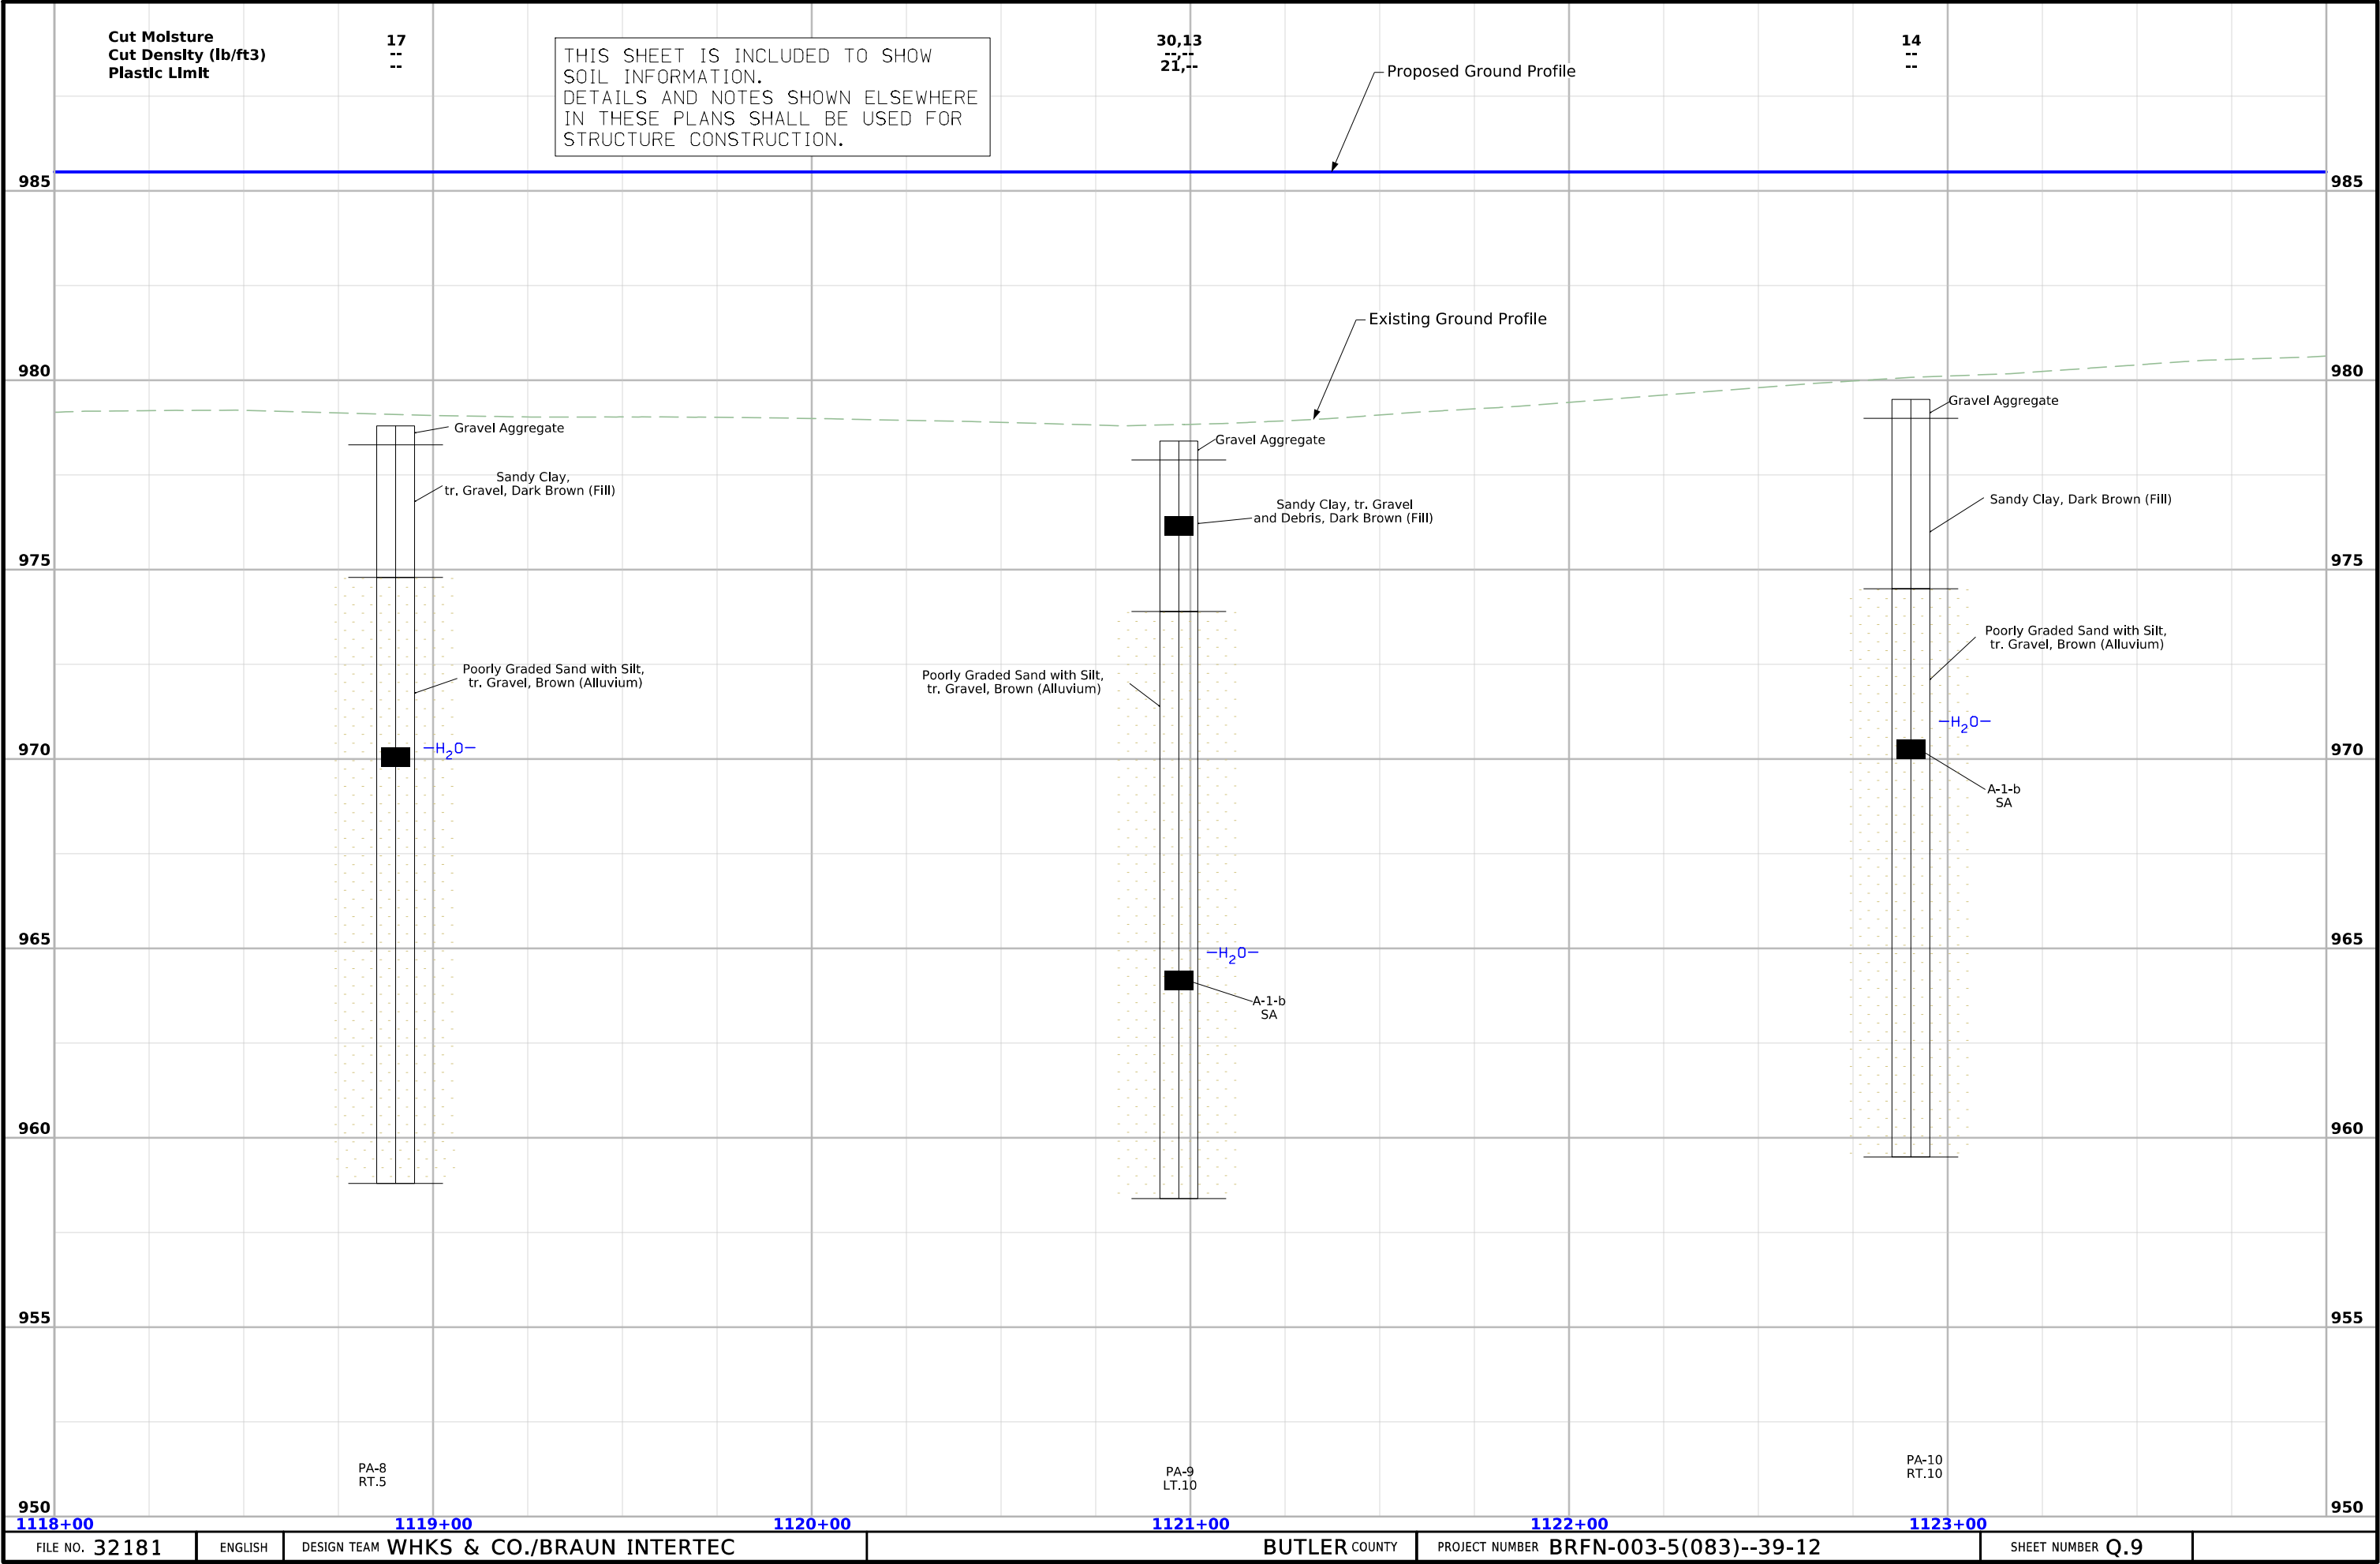



THIS SHEET IS INCLUDED TO SHOW
SOIL INFORMATION.
DETAILS AND NOTES SHOWN ELSEWHERE
IN THESE PLANS SHALL BE USED FOR
STRUCTURE CONSTRUCTION.

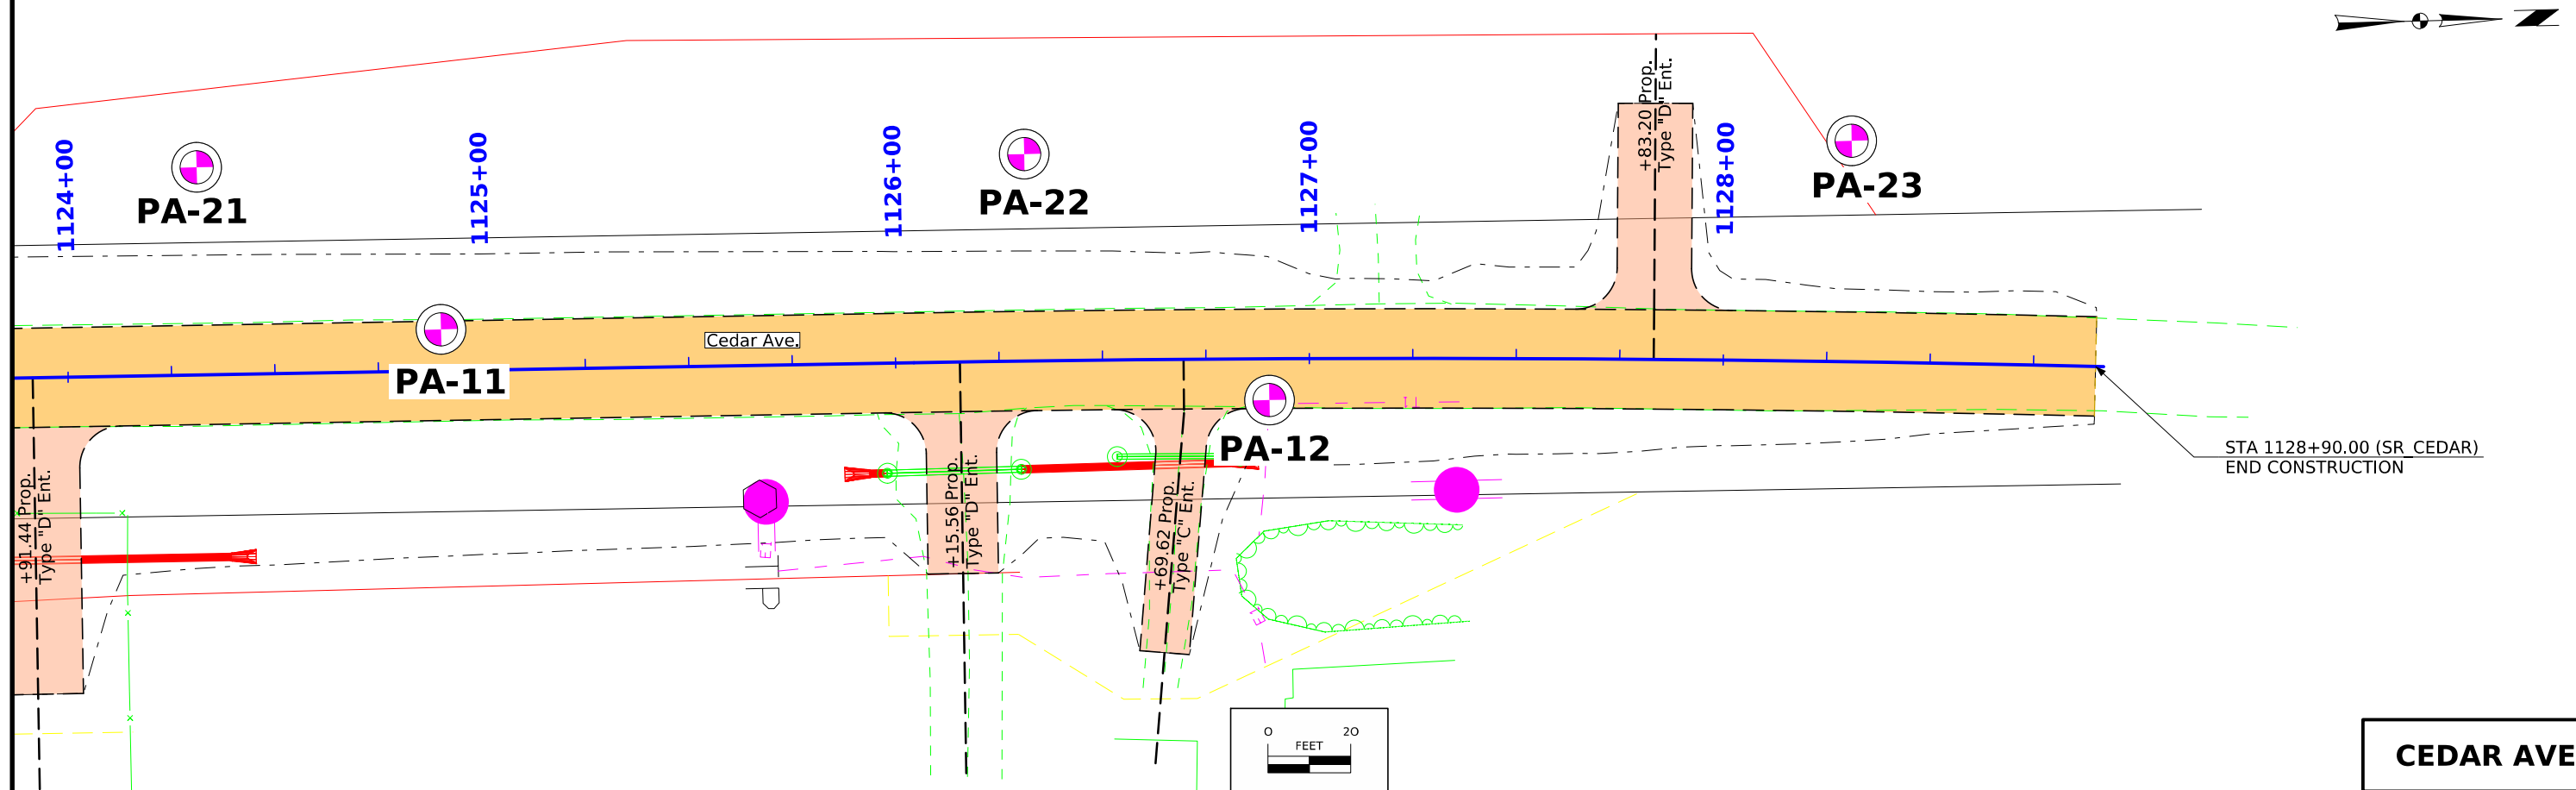

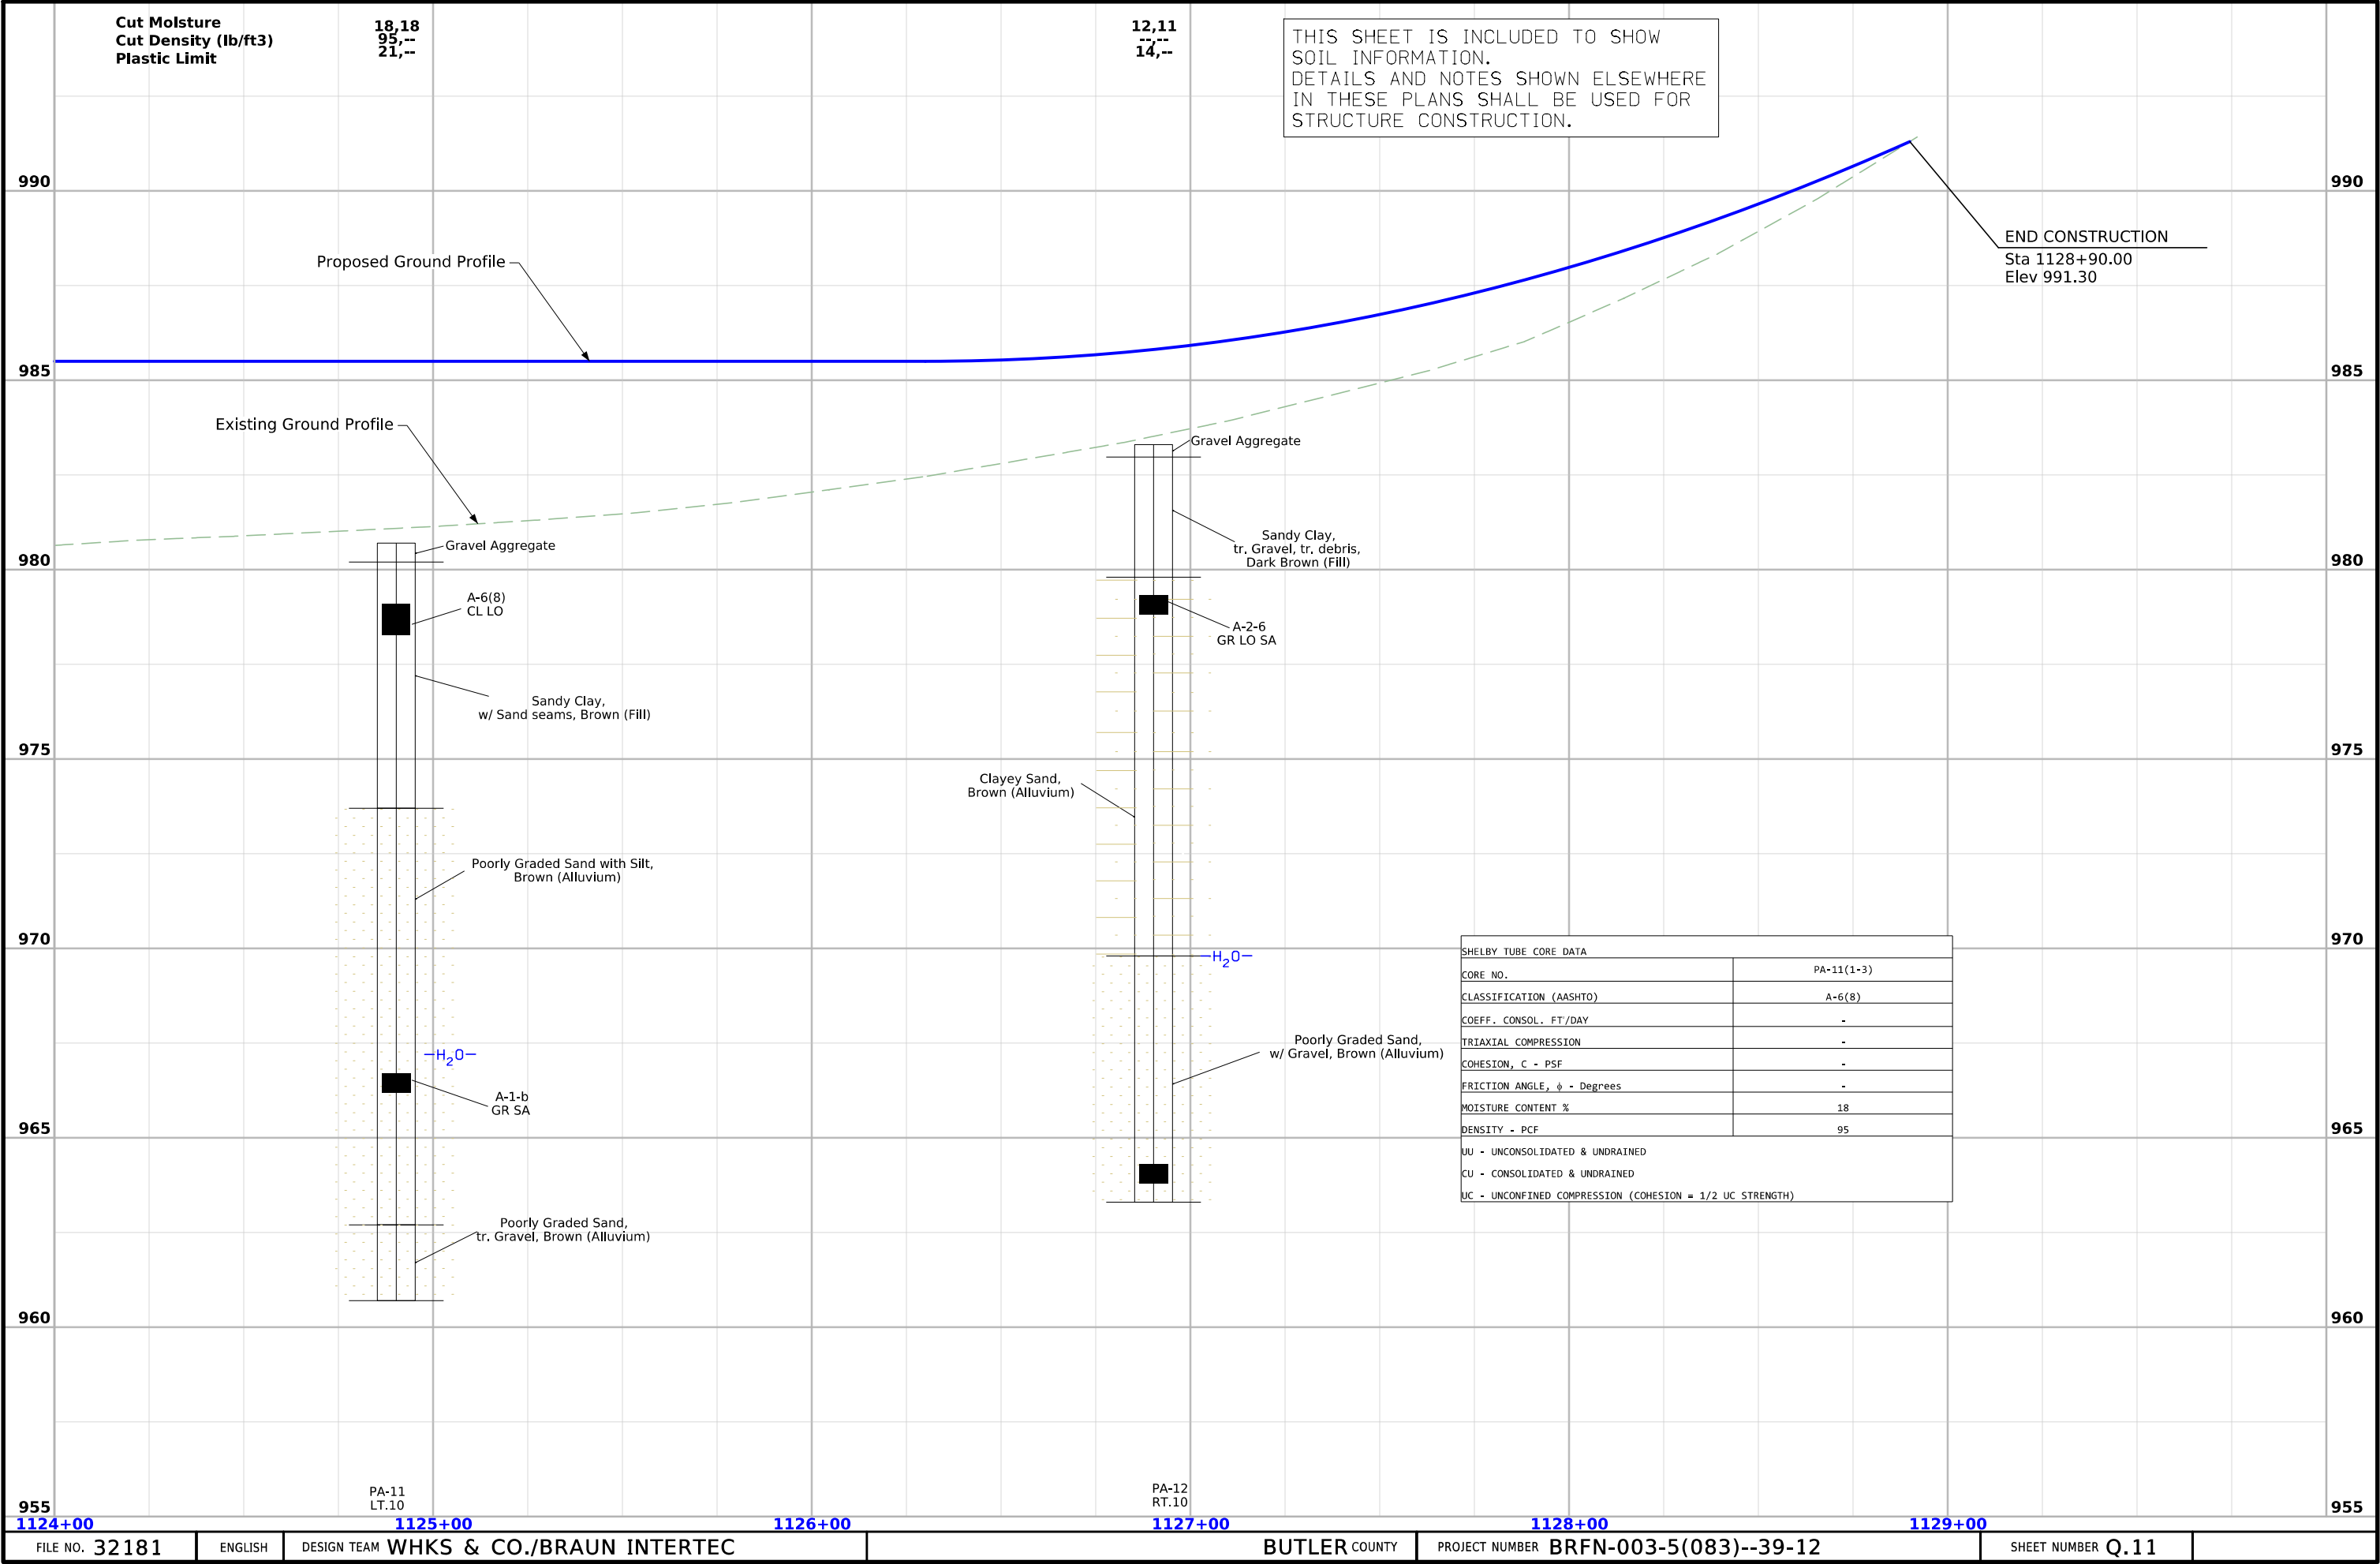



THIS SHEET IS INCLUDED TO SHOW
SOIL INFORMATION.
DETAILS AND NOTES SHOWN ELSEWHERE
IN THESE PLANS SHALL BE USED FOR
STRUCTURE CONSTRUCTION.

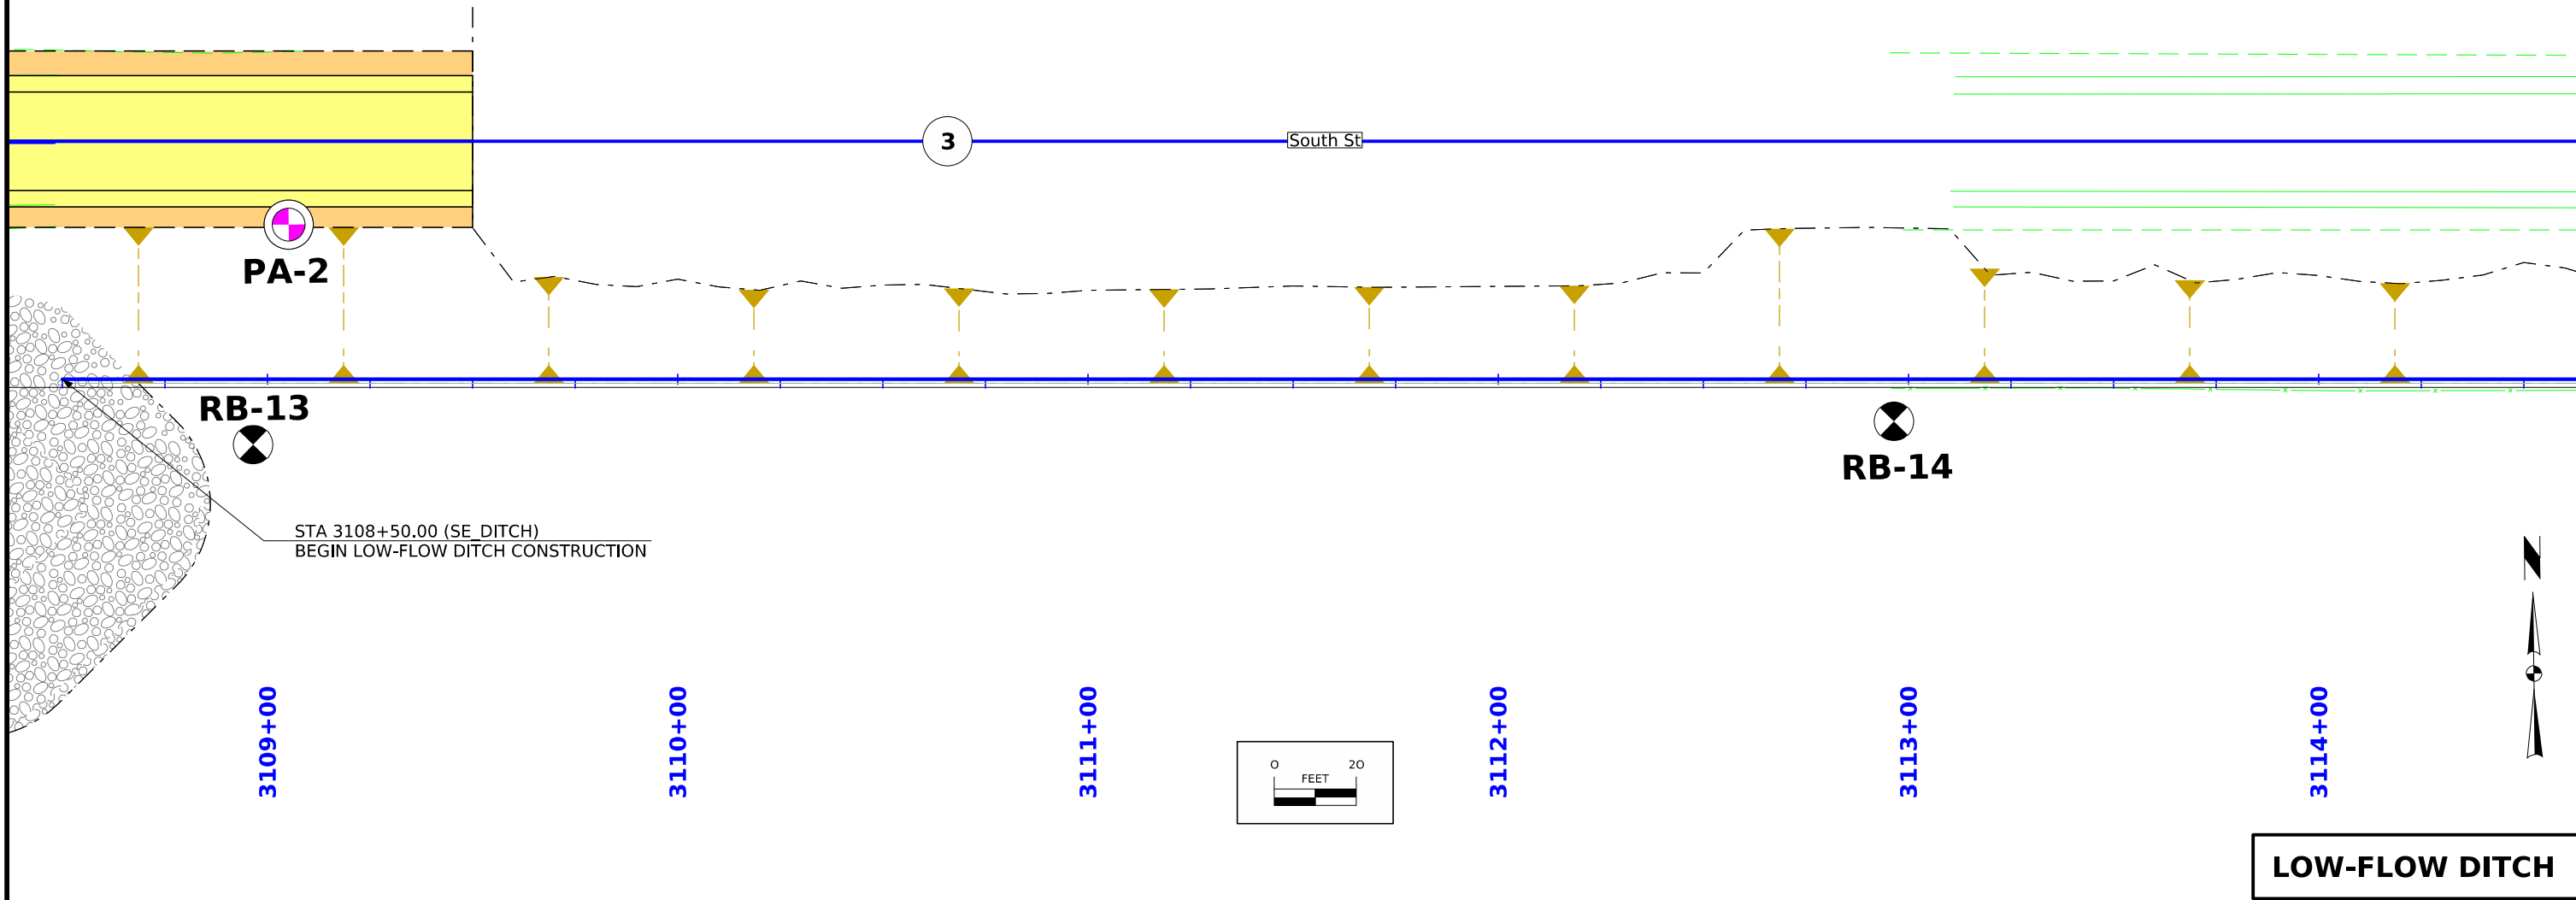

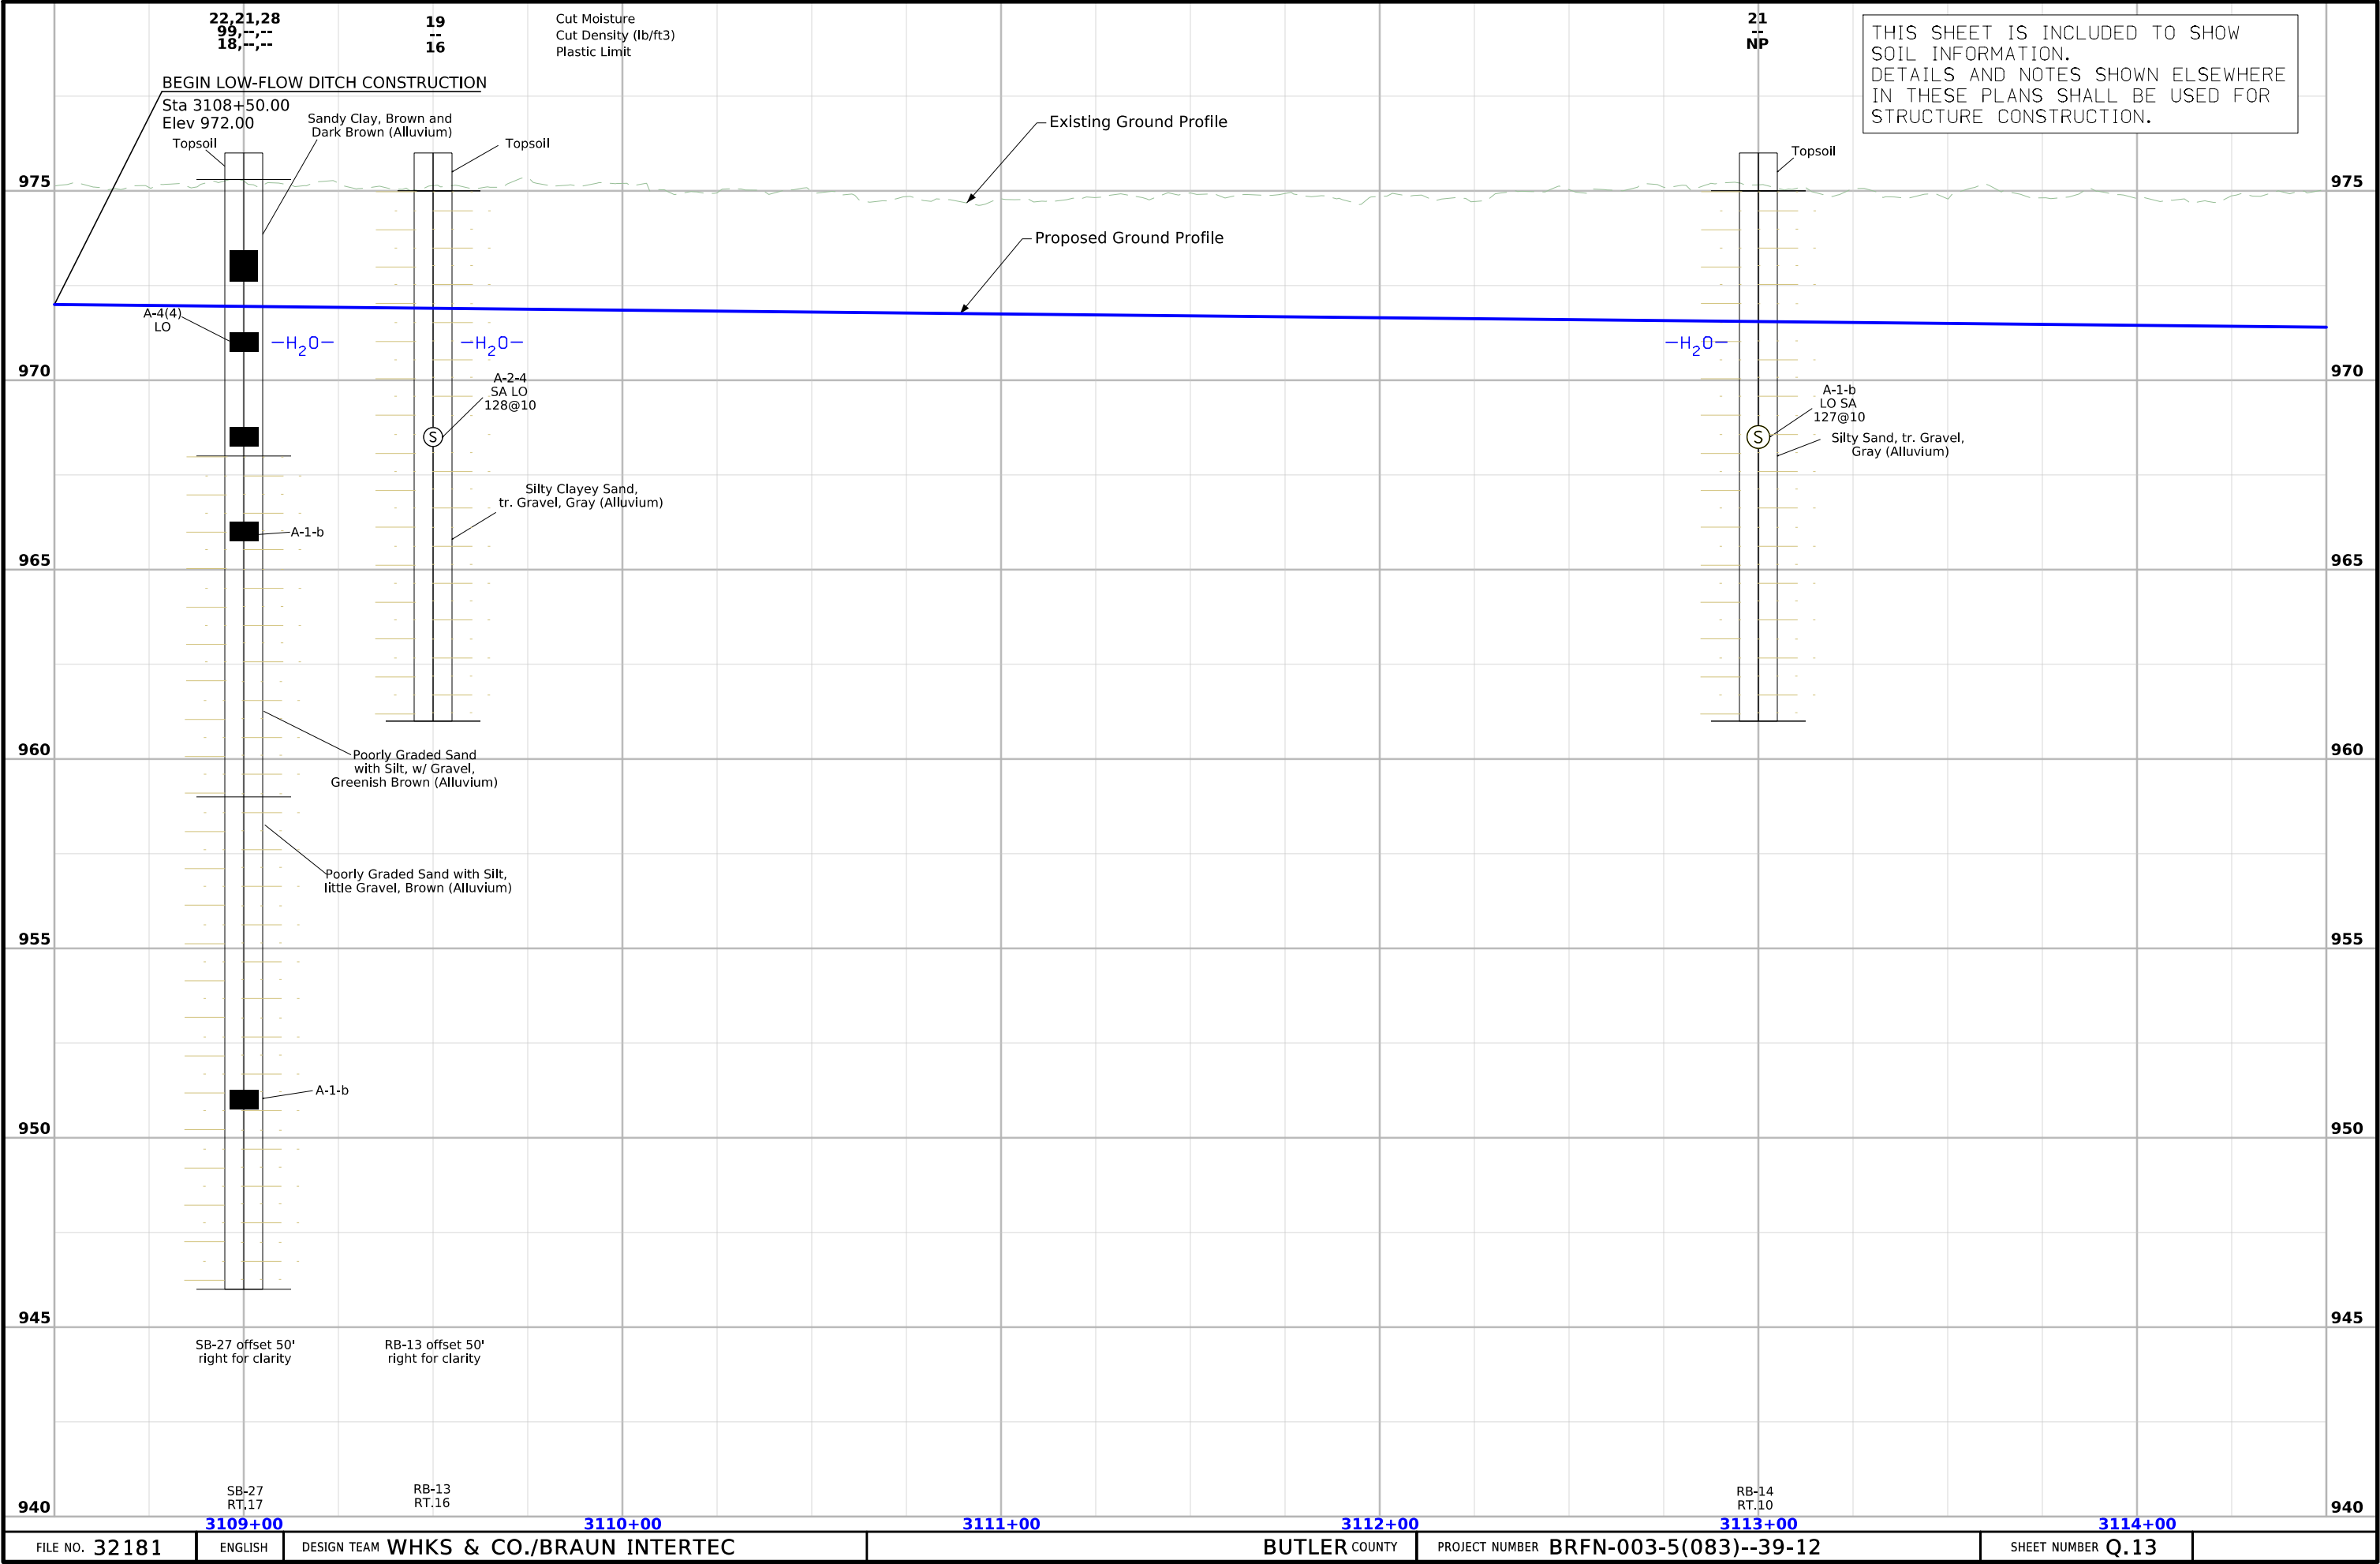


THIS SHEET IS INCLUDED TO SHOW
SOIL INFORMATION.
DETAILS AND NOTES SHOWN ELSEWHERE
IN THESE PLANS SHALL BE USED FOR
STRUCTURE CONSTRUCTION.

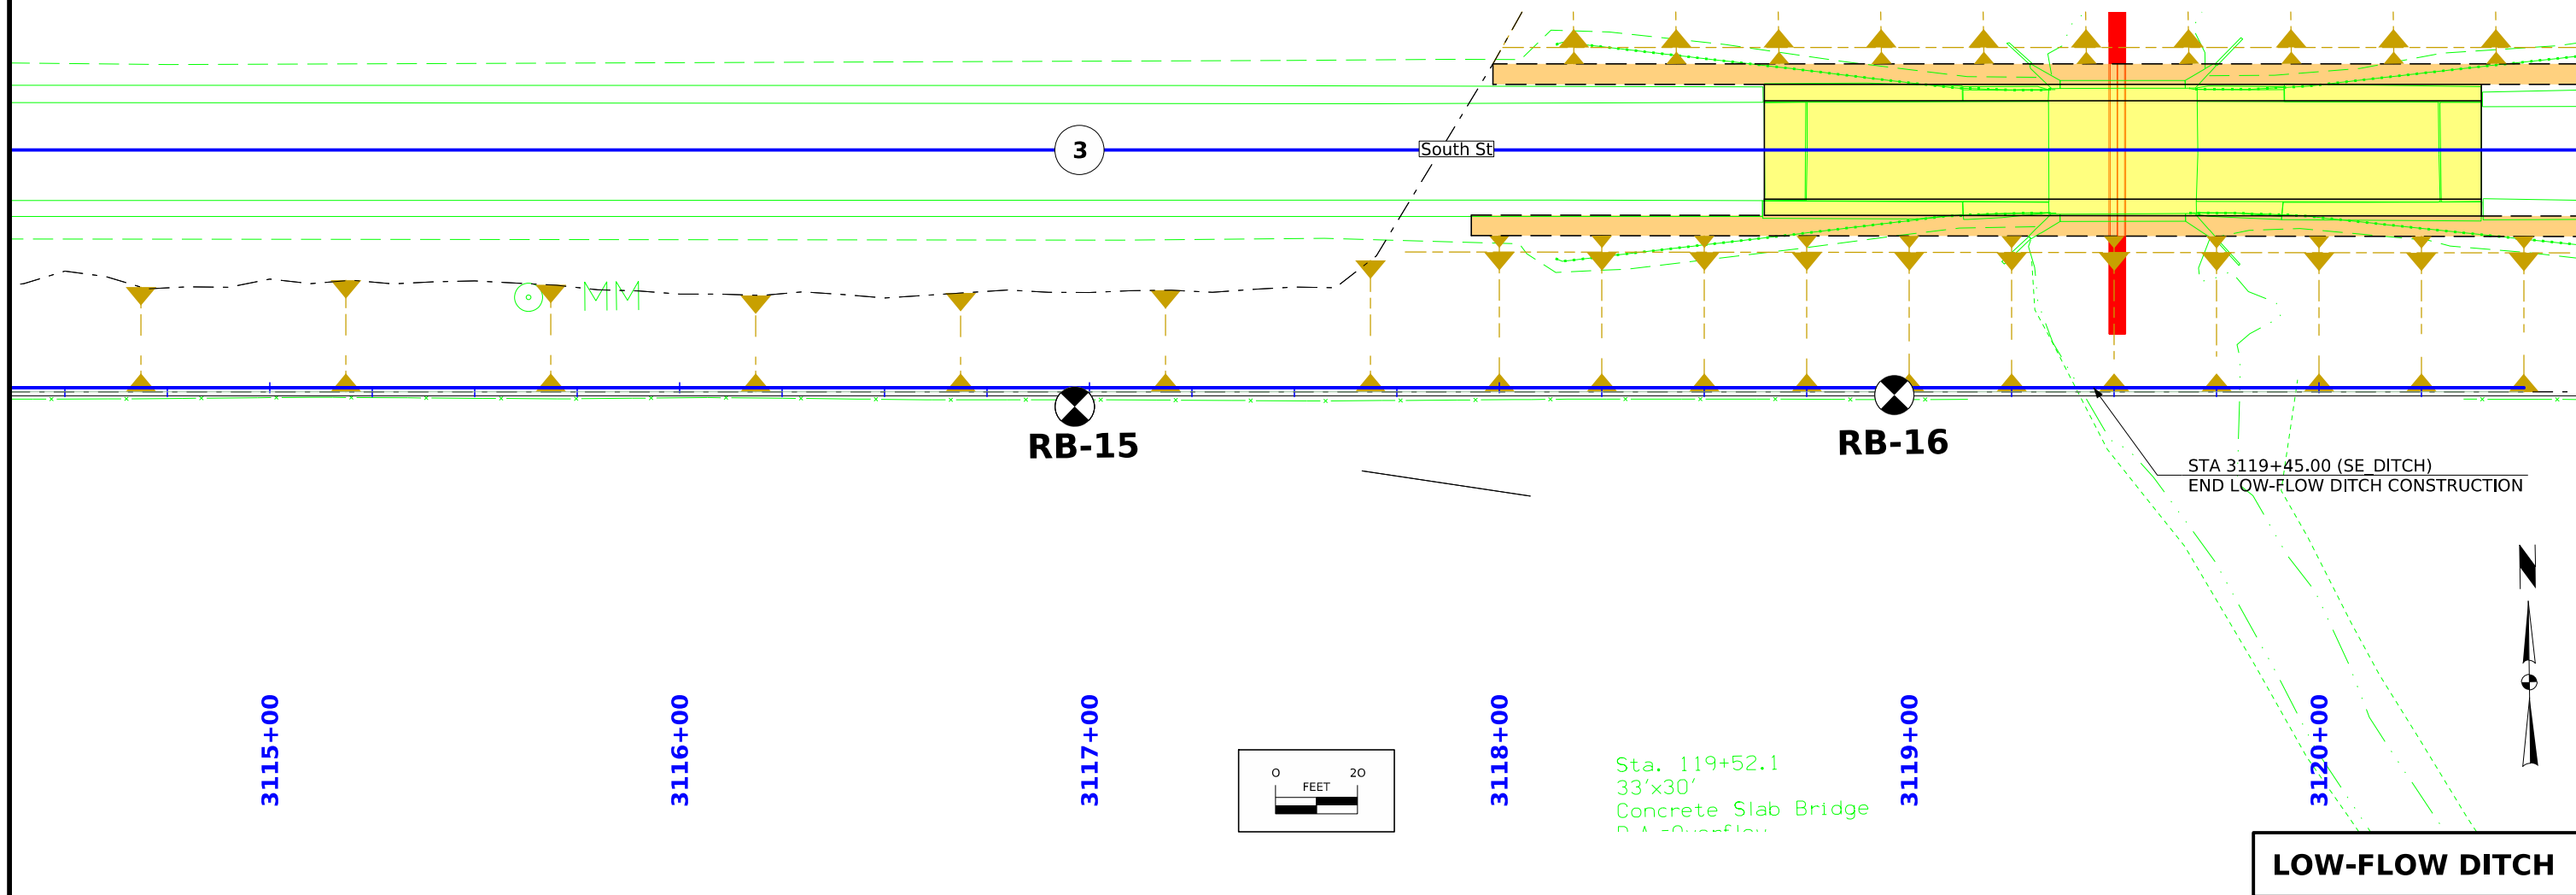

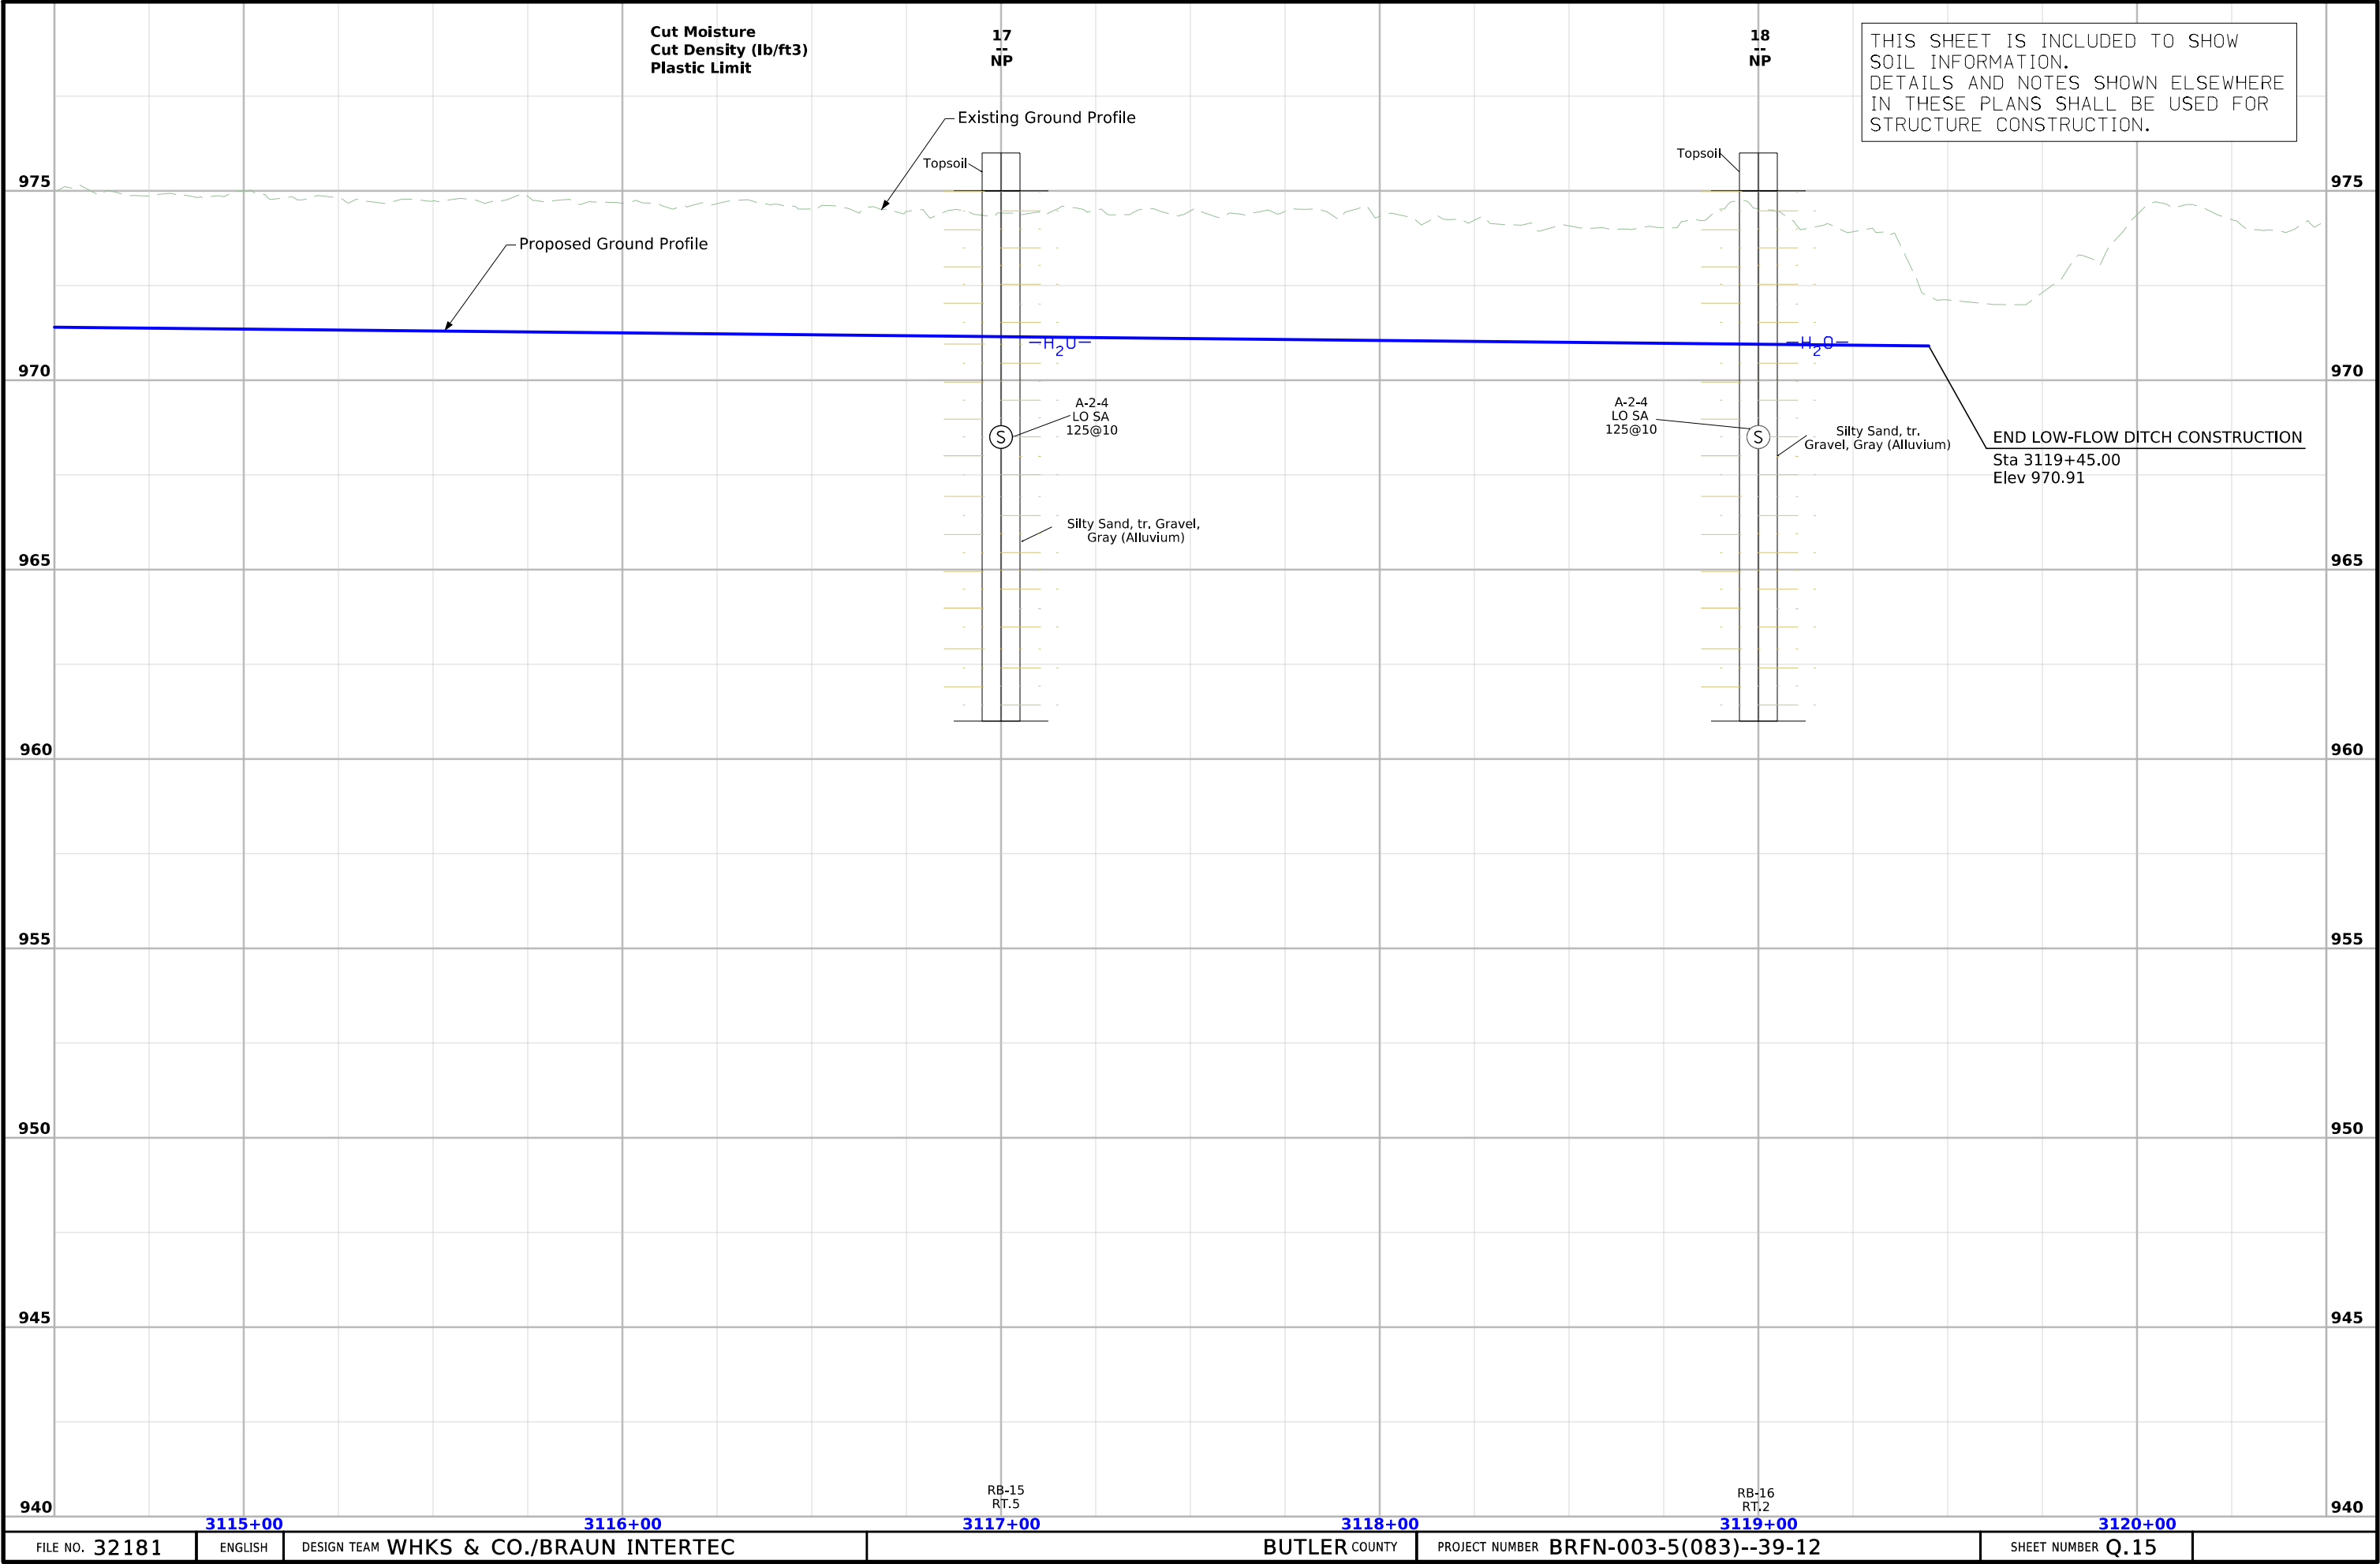


THIS SHEET IS INCLUDED TO SHOW
SOIL INFORMATION.
DETAILS AND NOTES SHOWN ELSEWHERE
IN THESE PLANS SHALL BE USED FOR
STRUCTURE CONSTRUCTION.

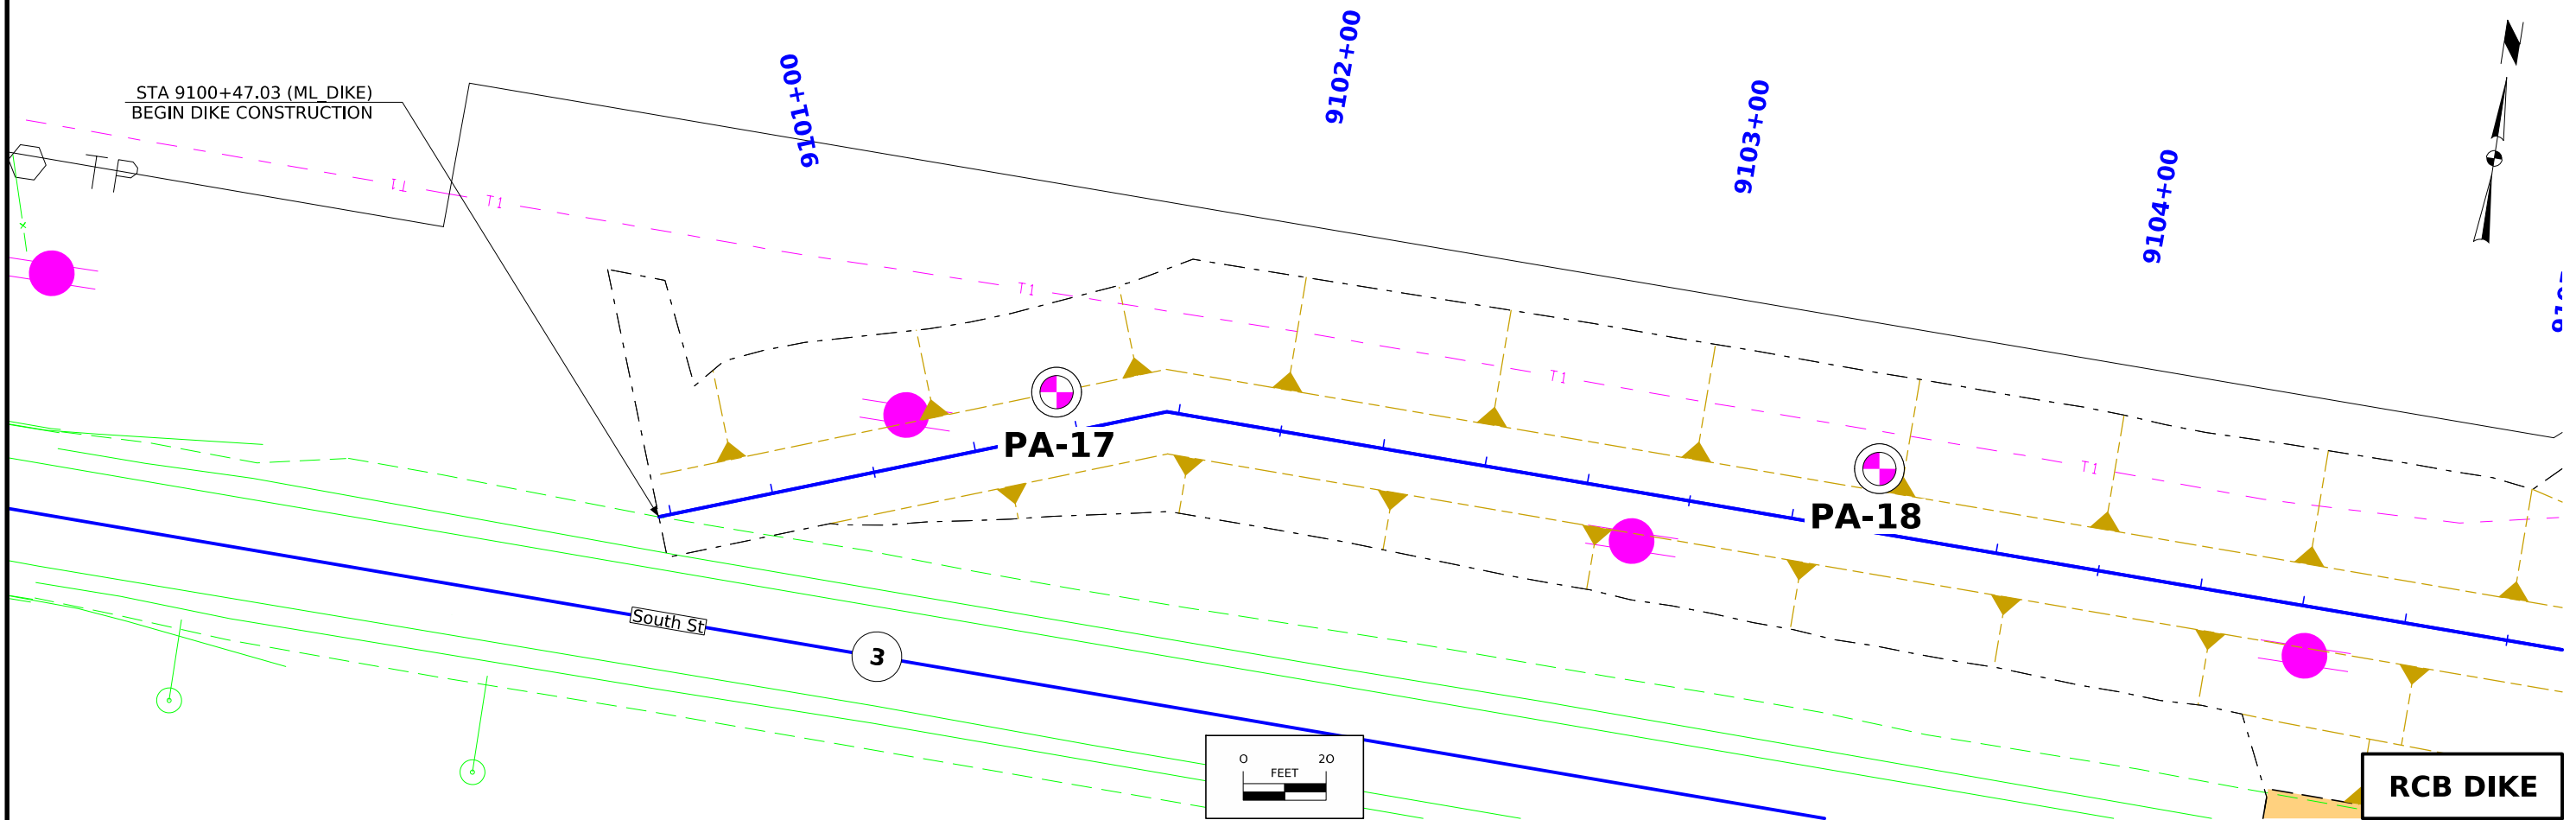


Cut Moisture 17.15
Cut Density (lb/ft3) 31.1
Plastic Limit


14.8
92.1
--

THIS SHEET IS INCLUDED TO SHOW
SOIL INFORMATION.
DETAILS AND NOTES SHOWN ELSEWHERE
IN THESE PLANS SHALL BE USED FOR
STRUCTURE CONSTRUCTION.

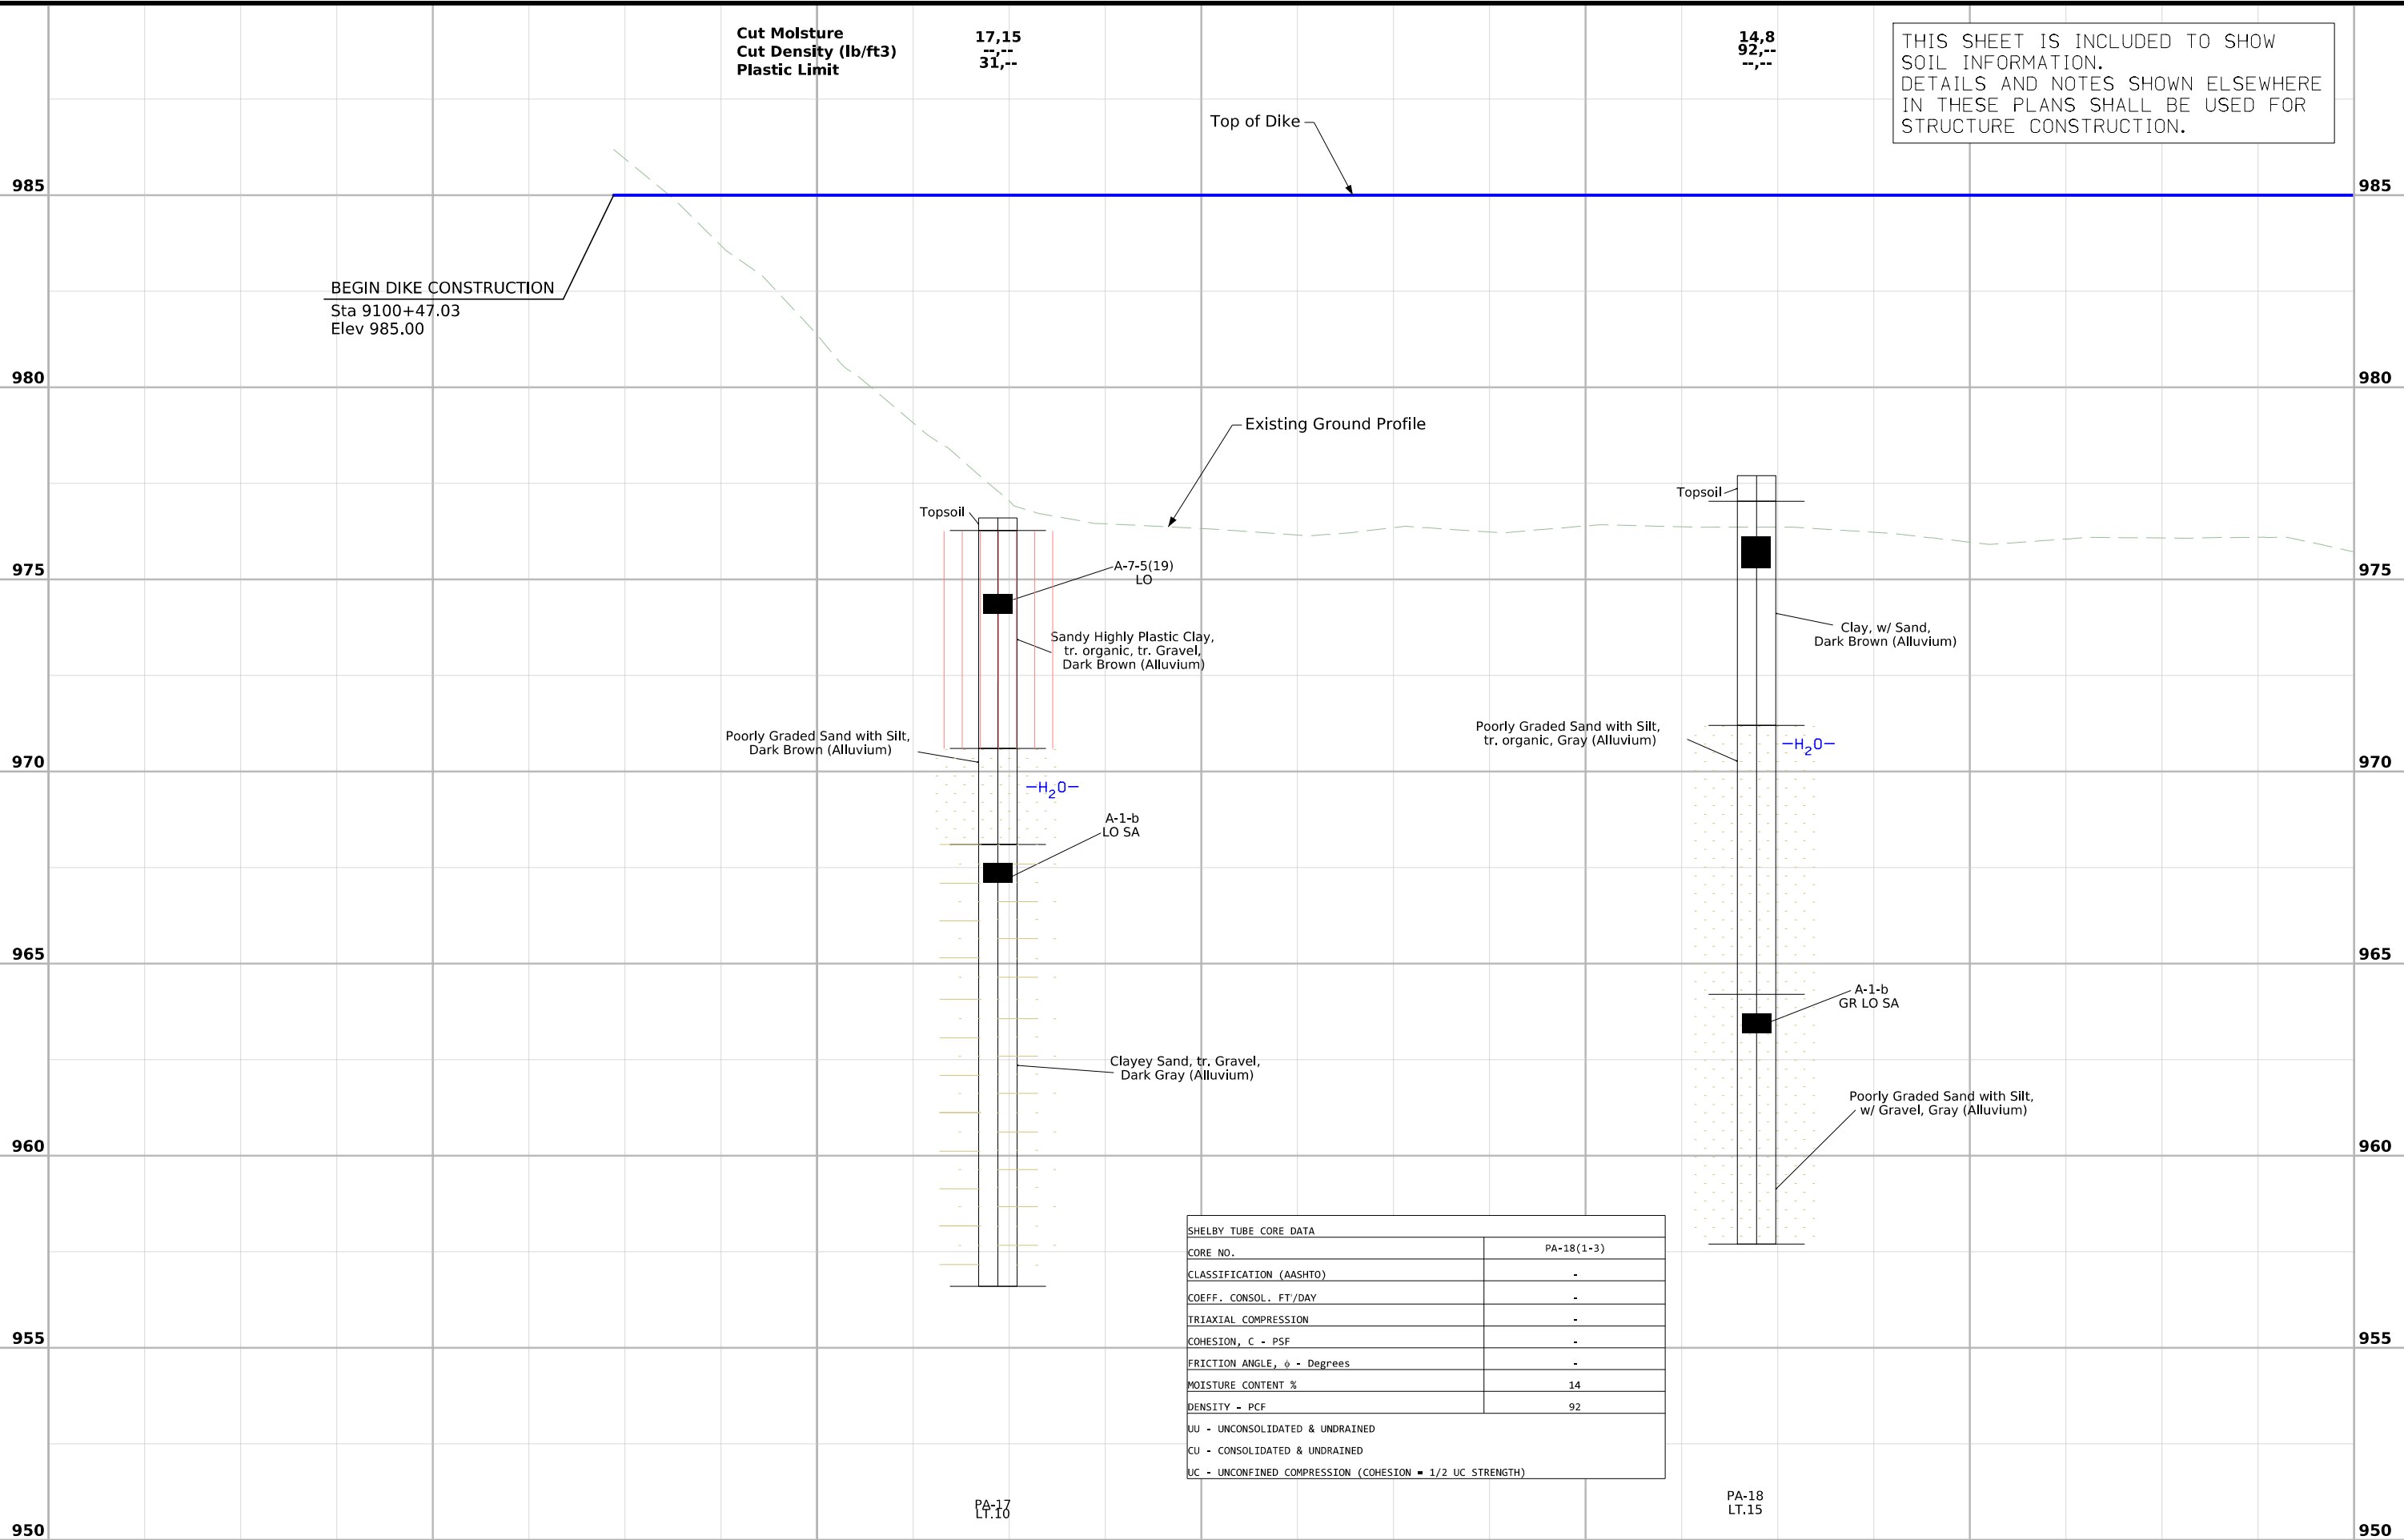

THIS SHEET IS INCLUDED TO SHOW
SOIL INFORMATION.
DETAILS AND NOTES SHOWN ELSEWHERE
IN THESE PLANS SHALL BE USED FOR
STRUCTURE CONSTRUCTION.

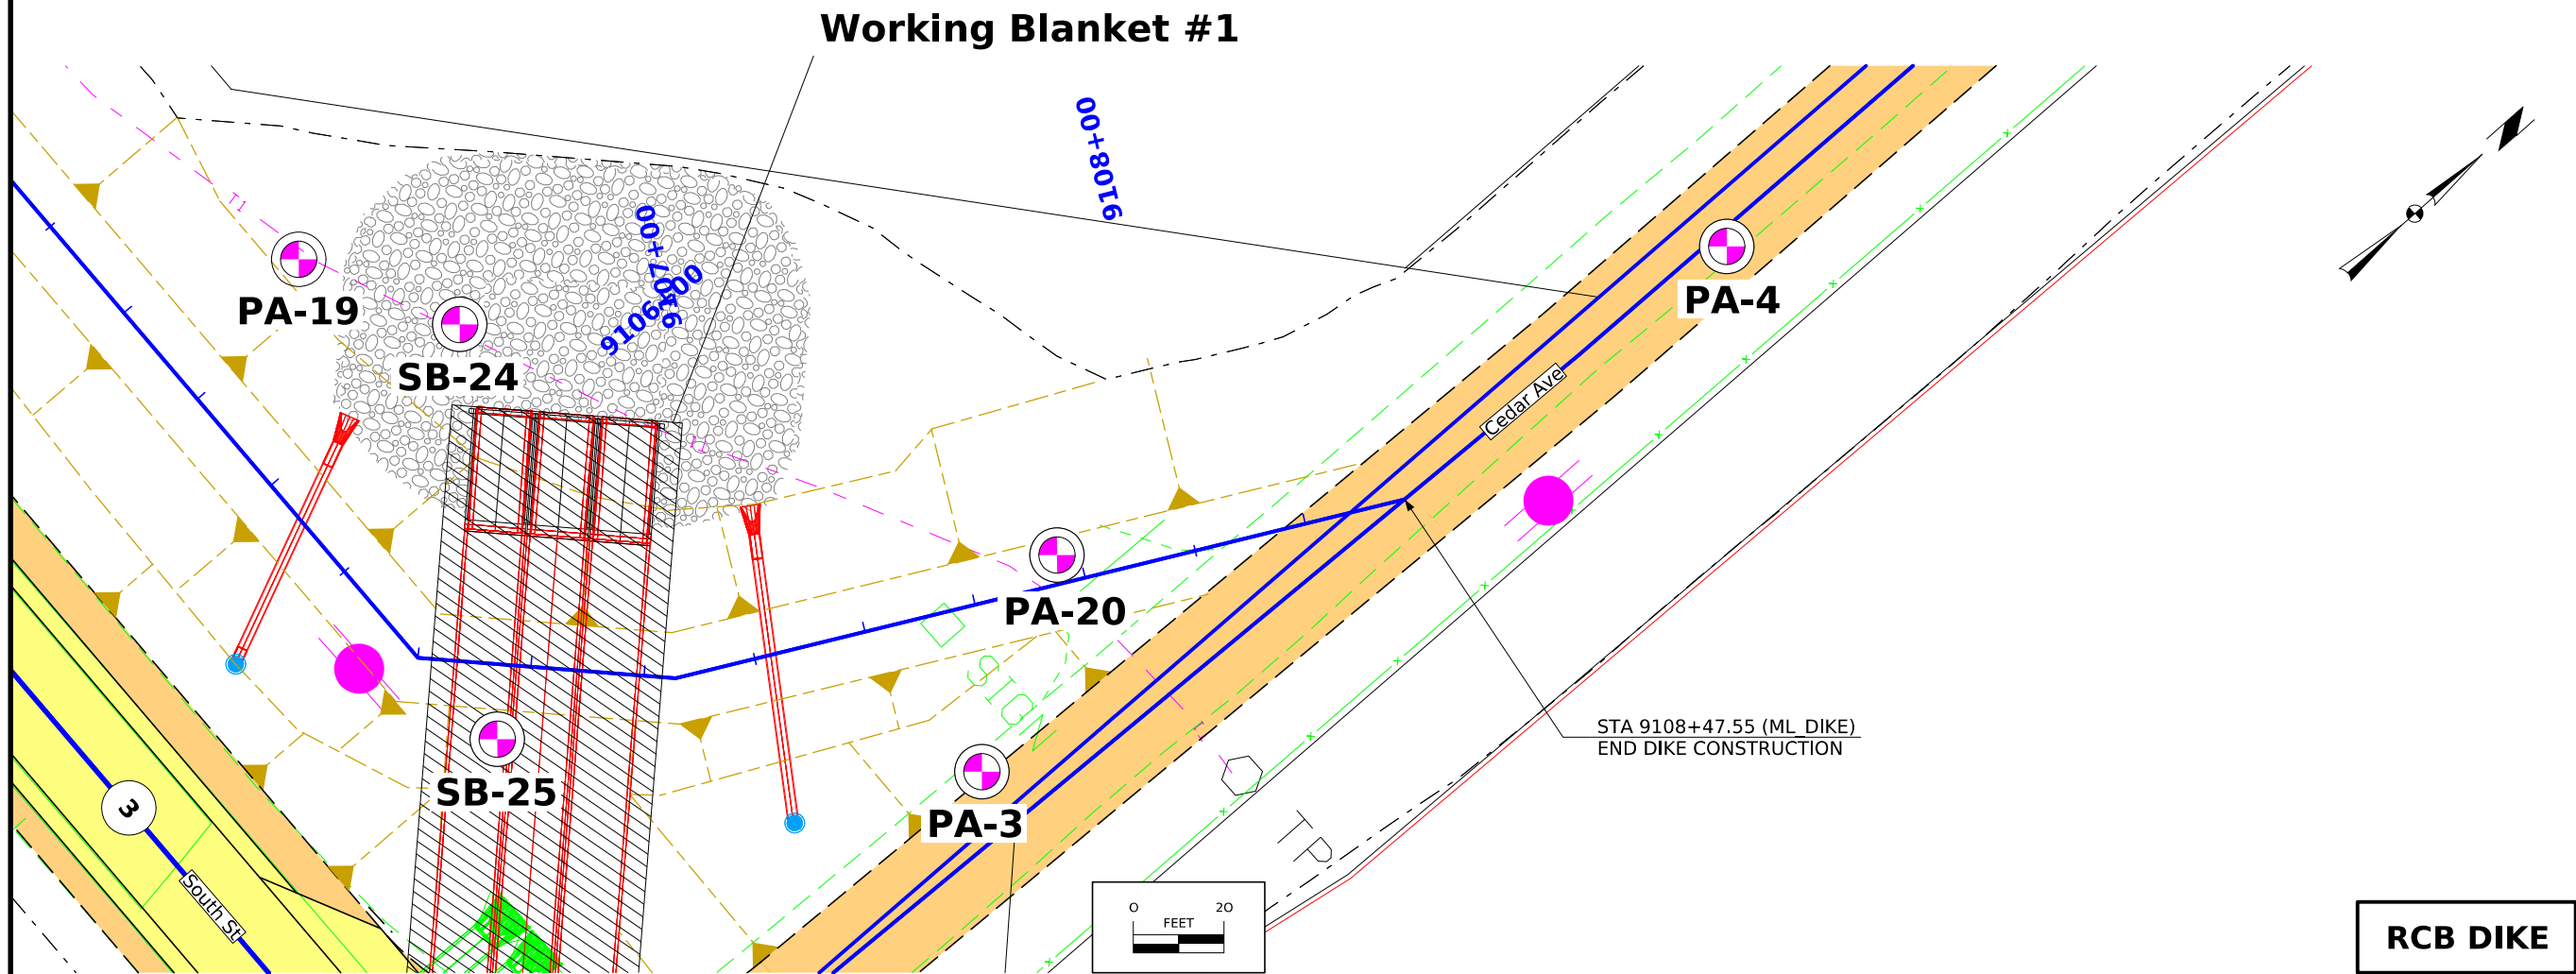

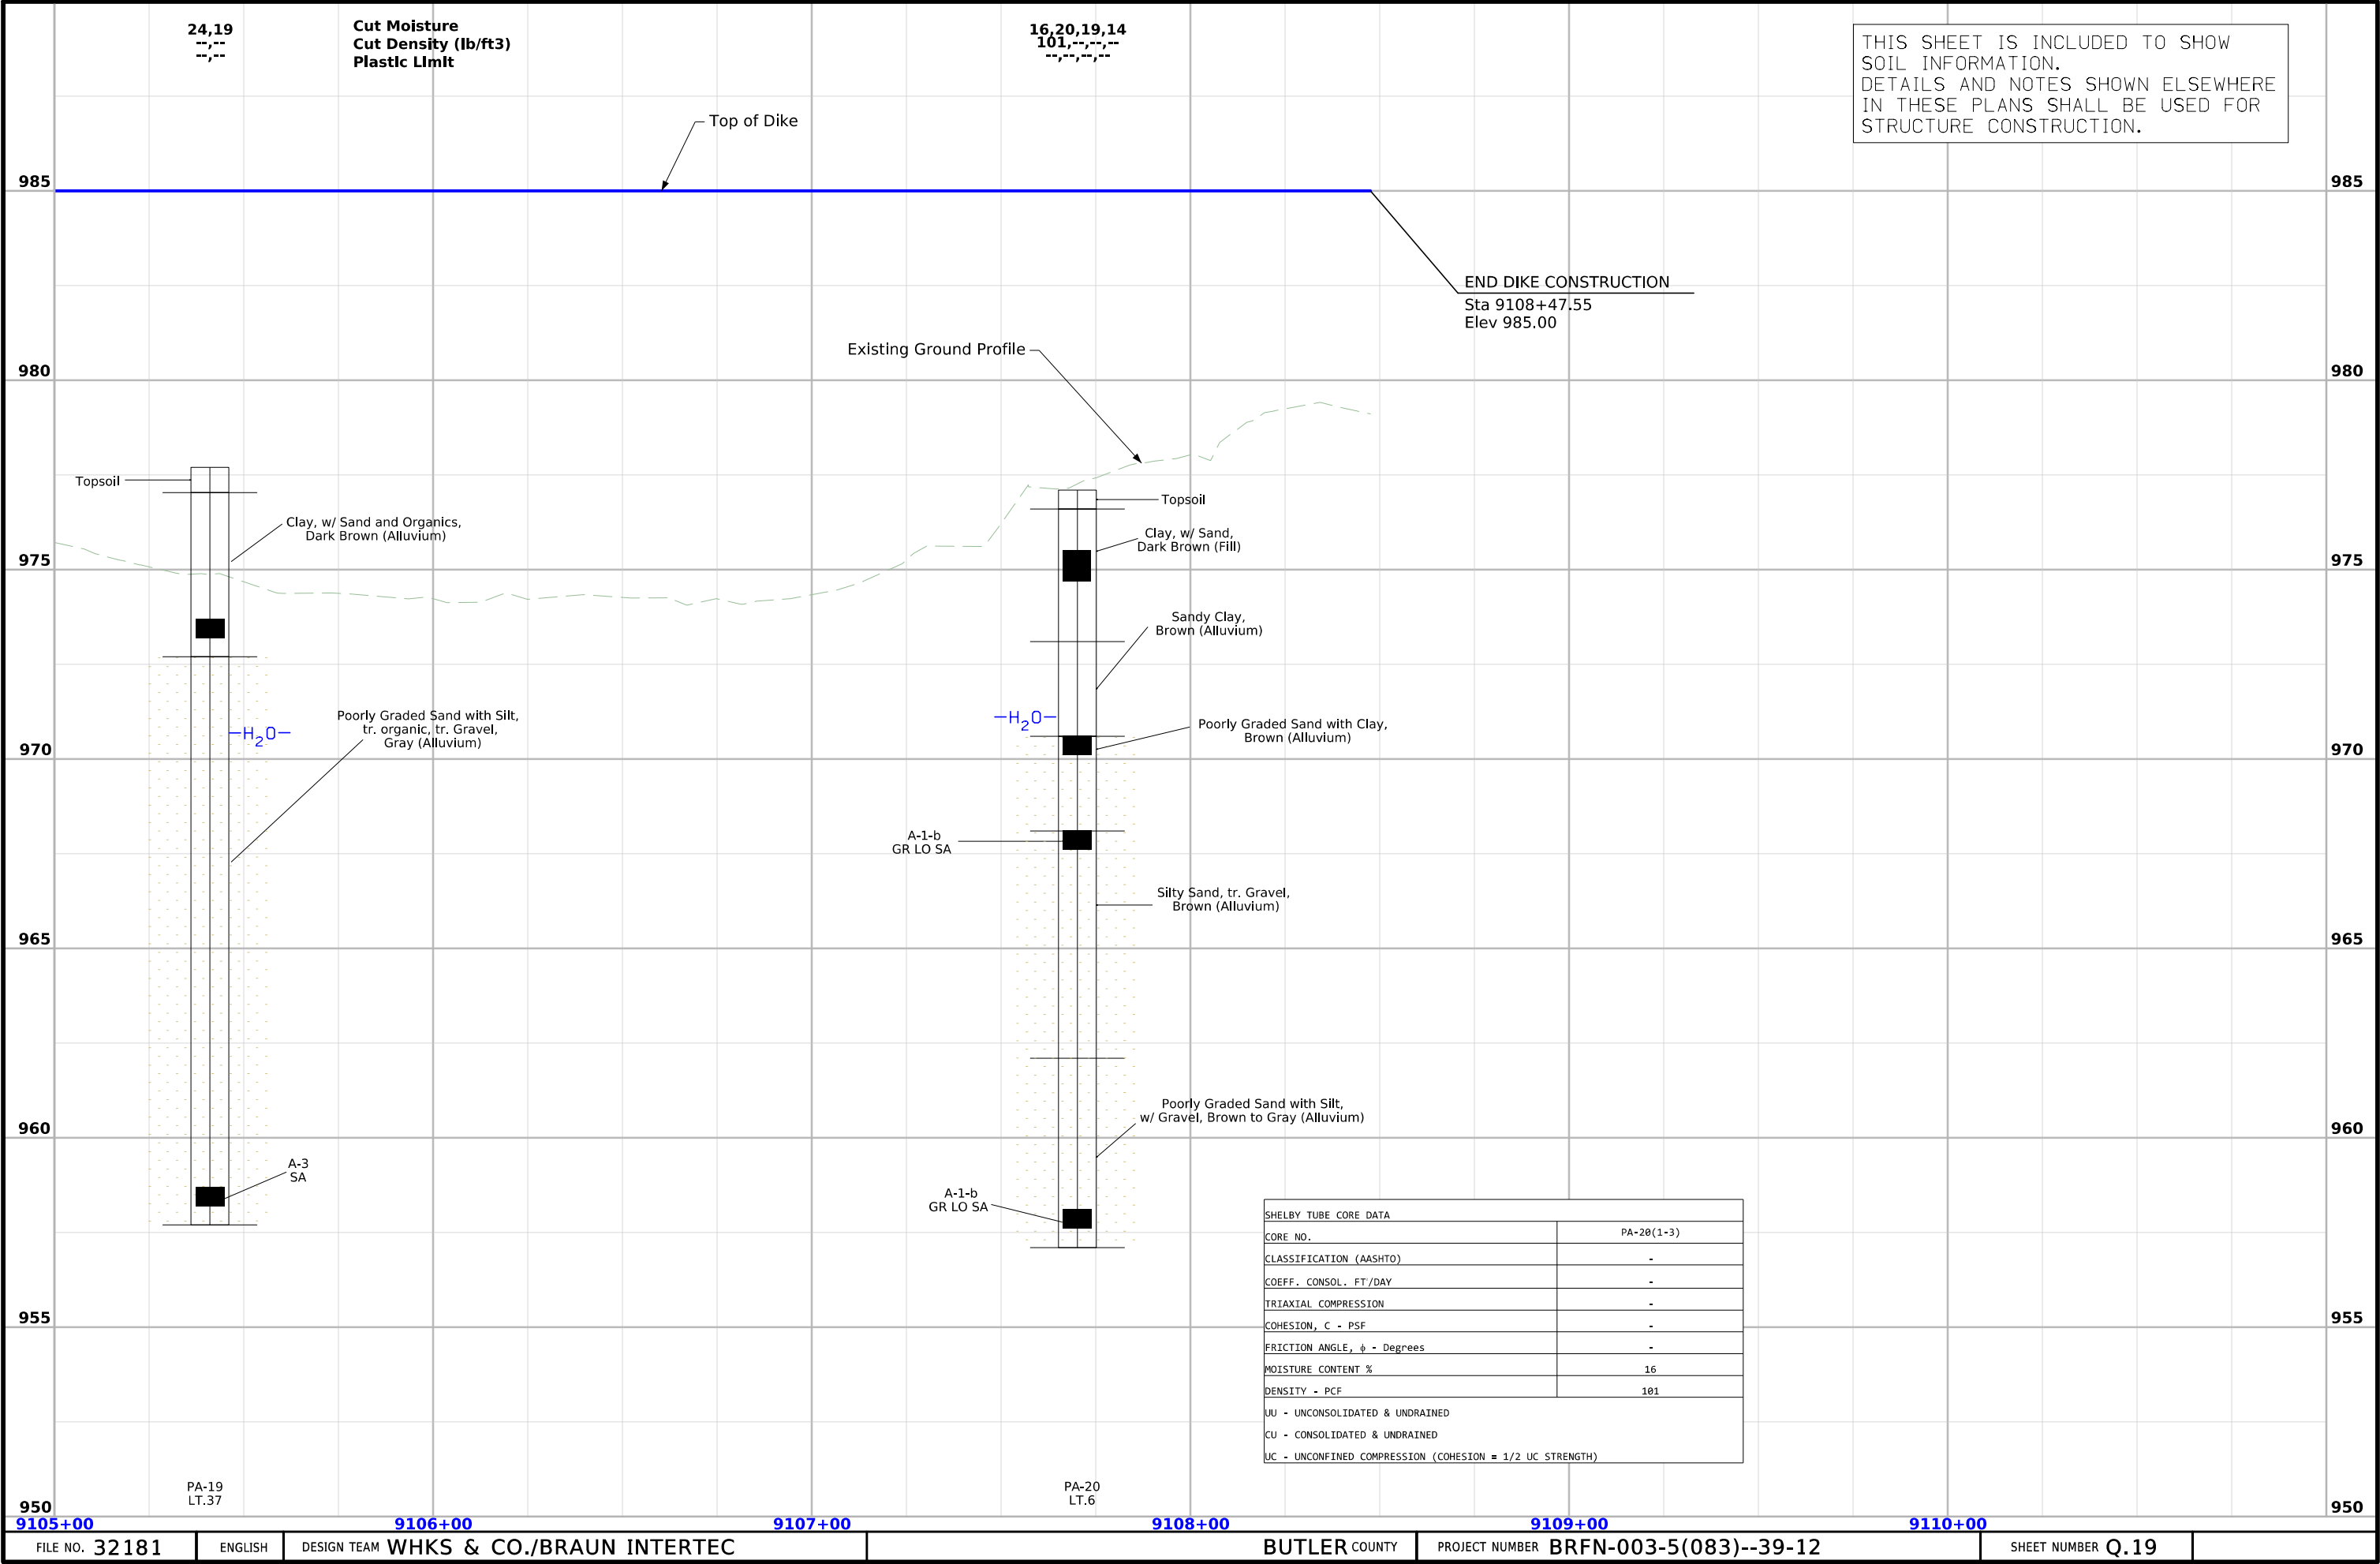

TABULATION OF SILT FENCES Refer to EC-201 100_17 8/15/22					
Line No.	Station From	Station To	Side	Length (FT)	Remarks
1.0	100+65.00	105+63.00	Left	533.80	
1.0	107+62.00	109+50.00	Left	205.70	
2.0	104+42.00	107+30.00	Right	336.60	
3.0	107+47.00	108+07.00	Right	60.00	
5.0	117+78.00	121+19.00	Left	361.40	
6.0	1109+07.00	1110+10.00	Left	176.90	
Total:				1674.4	

100_18
8/15/22

SILT FENCES FOR DITCH CHECKS

Possible Standard: EC-201

Cross Section View

Longitudinal Profile View

* The functional height used in the volume equation is 85% of effective height. Effective height is 1.58 feet as shown on EC-201.

* Volume equation: $[0.5 \times \text{Spacing} \times (0.5 \times H^2 \times FS + DW \times H + 0.5 \times H^2 \times BS)]$

Line No.	Basin No.	Type	Station	Side	Installation (LF)	Maintenance (LF)	Removal (LF)	Foreslope (FS:1)	Backslope (BS:1)	Ditch Width (FT)	Avg. % Slope Ditch Grade	Volume (CF)	Remarks
1.0	3	Type 1	3108+50.00	Right	38.2	3.8	38.2	3.0	2.5	5.0	0.1	1839.60	South Ditch
2.0	3	Type 1	3111+65.00	Right	23.2	2.3	23.2	3.0	2.5	5.0	0.1	1839.60	South Ditch
3.0	3	Type 1	3114+80.00	Right	25.6	2.6	25.6	3.0	2.5	5.0	0.1	1839.60	South Ditch
4.0	3	Type 1	3117+94.63	Right	35.1	3.5	35.1	3.0	2.5	5.0	0.1	1839.60	
5.0	3	Type 1	3118+98.00	Right	35.7	3.6	35.7	3.0	2.5	5.0	0.1	1839.60	
6.0	3	Type 1	3120+04.00	Right	27.0	2.7	27.0	3.0	2.5	5.0	0.1	1839.60	
7.0	3	Type 1	3120+50.00	Right	36.7	3.7	36.7	3.0	2.5	5.0	0.1	1839.60	
8.0	2	Type 1	1108+26.00	Right	28.9	2.9	28.9	3.0	3.0	5.0	0.1	1910.48	
9.0	2	Type 1	1110+40.00	Right	42.6	4.3	42.6	3.0	3.0	5.0	0.1	1910.48	
10.0	2	Type 1	1113+50.00	Right	39.9	4.0	39.9	3.0	3.0	5.0	0.1	1910.48	
11.0	2	Type 1	116+60.00	Right	40.8	4.1	40.8	3.0	3.0	5.0	0.1	1910.48	
12.0	2	Type 1	1119+70.00	Right	41.3	4.1	41.3	3.0	3.0	5.0	0.1	1910.48	
13.0	2	Type 1	1122+80.00	Right	38.2	3.8	38.2	3.0	3.0	5.0	0.7	940.08	
14.0	2	Type 1	1125+97.00	Right	30.1	3.0	30.1	3.0	3.0	5.0	0.7	940.08	
15.0	2	Type 1	1126+50.00	Right	31.8	3.2	31.8	3.0	3.0	5.0	0.7	940.08	
Total:					515.1	51.6	515.1						

FILE NO.32181ENGLISHDESIGN TEAMWHKS & Co.

BUTLER COUNTYPROJECT NUMBERBRFN-003-5(83)--39-12

SHEET NUMBERRC.2

11/4/2025 9:41:19 AM

CHASE.HOLIEN@IOWAID

ROLLED EROSION CONTROL Refer to EC-101, EC-103 and EC-104.											100_22 8/15/22
Line No.	Road Identification	Station From	Station To	Side	Length (FT)	Width (FT)	TRM Type (EC-104)	TRM Quantity (Squares)	Slope Protection (EC-103) (Squares)	Special Ditch Control (EC-101) (Squares)	Remarks
1.0	IA 3	117+98.42	121+01.62	Left	303.0	30.0			91.0		
2.0	IA 3	117+98.42	121+01.62	Left	303.0	38.4			116.0		
Total:									207		

ROCK EROSION CONTROL

Refer to EC-301 and Detail 570-8

100_23
8/15/22

Line No.	Road Identification	Station From	Station To	Side	Length (FT)	Width (FT)	Rock Erosion Control Type	Engineering Fabric (SY)	Class E Revetment (TON)	Erosion Stone (TON)	Remarks
1.0	IA 3	119+50.79		Right	12.00	11.3	Type 4 - Rock Splash Basin	25.4	14.238		For Pipe Outlet

100_33
6/23/25

TEMPORARY SEDIMENT CONTROL BASIN

Possible Standard: EC-601

* The functional height used in the volume equation is 95% of effective height. Effective height is 2.5 feet as shown in EC-601.

* Volume equation: $[(1/4 * (FS * H^2)) + (1/2 * DW * H) + (1/4 * (BS * H^2))] * (H / Avg \% Slope)$

Line No.	Basin No.	Station	Side	Installation (Each)	Maintenance (Each)	Removal (Each)	Foreslope (FS:1)	Backslope (BS:1)	Ditch Width (FT)	Average % Slope	Volume * (CF)	Remarks
1.0	1	100+25.00	Left	1.0	3	1.0	3.0	2.5	10.0	0.1	466.23	

100_34
11/30/25

STORMWATER DRAINAGE BASIN
Refer to EC Standards and 570s Details.

Line No.	Basin No.	Station From	Station To	Direction of Traffic	Side	Discharge Station	Discharge Direction	Total Disturbed Area (ACRES)	Disturbed Area with Storage Provided (ACRES)	Disturbed Area without Storage Provided (ACRES)	Best Management Practice	Total Storage Volume Provided (CF)	Total Storage Volume Required (CF)	Storage Volume Met	Remarks
1.0	1	100+59.20	107+40.71		Left	100+59.21	W	3.5	3.5		Temporary Sediment Control Basin (EC-601)	466.23	12600.0	No	Vegetated Buffer
2.0	2	107+40.71	109+50.00		Right	109+50.00	E	2.5	2.5		Silt Fence for Ditch Check (EC-201)	12373.00	9000.0	Yes	
3.0	3	107+40.71	120+97.56		Right	119+50.00	E	1.6	1.6		Silt Fence for Ditch Check (EC-201)	12877.20	5760.0	Yes	

FILE NO.32181

ENGLISH

DESIGN TEAM

WHKS & Co.

BUTLER COUNTY

PROJECT NUMBER

BRFN-003-5(83)--39-12

SHEET NUMBER

RC.6

11/4/2025 9:41:26 AMCHASE.HOLIEN@IOWAID

110_12 1/13/23 POLLUTION PREVENTION PLAN This project is regulated by the requirements of the Iowa Department of Natural Resources (DNR) National Pollutant Discharge Elimination System (NPDES) General Permit No. 2 OR an Iowa Department of Natural Resources (DNR) National Pollutant Discharge Elimination System (NPDES) individual storm water permit. The Contractor shall carry out the terms and conditions of this permit and the Pollution Prevention Plan (PPP). This Base PPP includes information on Roles and Responsibilities, Project Site Description, Controls, Maintenance Procedures, Inspection Requirements, Non-Storm Water Controls, Potential Sources of Off Right-of-Way Pollution, and Definitions. This plan references other documents rather than repeating the information contained in the documents. A copy of this Base Pollution Prevention Plan, amended as needed during construction, will be readily available for review. All contractors shall conduct their operations in a manner that controls pollutants, minimizes erosion, and prevents sediments from entering waters of the state and leaving the highway right-of-way. The Contractor shall be responsible for compliance and implementation of the PPP for their entire contract. This responsibility shall be further shared with subcontractors whose work is a source of potential pollution as defined in this PPP. I. ROLES AND RESPONSIBILITES A. Designer: - Prepares Base PPP included in the project plan. - Prepares Notice of Intent (NOI) submitted to Iowa DNR. - Is signature authority on the Base PPP. If consultant designed, signature from Contracting Authority is also required. B. Contractor: - Signs a co-permittee certification statement adhering to the requirements of the NPDES permit and this PPP. All co-permittees are legally required under the Clean Water Act and the Iowa Administrative Code to ensure compliance with the terms and conditions of this PPP. - Designates a Water Pollution Control Manager (WPCM), who has the duties and responsibilities as defined in Section 2602 of the Standard Specifications. - Submits an Erosion Control Implementation Plan (ECIP) and ECIP updates according to Section 2602 of the Standard Specifications. - Installs and maintains appropriate controls. This work may be subcontracted as documented through Subcontractor Request Forms (Form 830231). - Supervises and implements good housekeeping practices according to Paragraph III, C, 2. - Conducts joint required inspections of the site with inspection staff. When Contractor is not mobilized on site, Contractor may delegate this responsibility to a trained or certified subcontractor. Contracting Authority also may waive joint inspection requirement during winter shutdown. In both circumstances, WPCM (or trained or certified delegate from the Contractor) is still responsible to review and sign inspection reports. - Complies with training and certification requirements of Section 2602 of the Standard Specifications. - Submits amended PPP site map according to Section 2602 of the Standard Specifications. C. Subcontractors: - Sign a co-permittee certification statement adhering to the requirements of the NPDES permit and this PPP if: responsible for sediment or erosion controls; involved in land disturbing activities; or perorming work that is a source of potential pollution as defined in this PPP. Subcontracted work items are identified in Subcontractor Request Forms (Form 830231). All co-permittees are legally required under the Clean Water Act and the Iowa Administrative Code to ensure compliance with the terms and conditions of this PPP. - Implement good housekeeping practices according to Paragraph III, C, 2. D. RCE/Project Engineer: - Is Project Storm Water Manager. - On projects where DOT is the Contracting Authority, is current with erosion control training or certification. - Takes actions necessary to ensure compliance with storm water requirements including, where appropriate, issuing stop work orders, and directing additional inspections at construction project sites that are experiencing problems with achieving permit compliance. - Orders the taking of measures to cease, correct, prevent, or minimize the consequences of non-compliance with the storm water requirements of the Applicable Permit. - Supervises all work necessary to meet storm water requirements at the Project, including work performed by contractors and subcontractors. - Requires employees, contractors, and subcontractors to take appropriate responsive action to comply with storm water requirements, including requiring any such person to cease or correct a violation of storm water requirements, and to order or recommend such other actions as necessary to meet storm water requirements. - Is familiar with the Project PPP and storm water site map. - On projects where DOT is Contracting Authority, is responsible for periodically monitoring inspection reports to determine whether deficiencies identified in inspection reports were adequately and timely addressed, and if not, has the authority and responsibility to direct immediate actions to correct the deficiencies. - Is the point of contact for the Project for regulatory officials, Inspector, contractors, and subcontractors regarding storm water requirements. - Is signature authority on Notice of Discontinuation. - Maintains an up-to-date record of contractors, subcontractors, and subcontracted work items through Subcontractor Request Forms (Form 830231). - Makes information to determine permit compliance available to the DNR upon their request.				110_12 1/13/23 POLLUTION PREVENTION PLAN E. Inspector: - Updates PPP through fieldbook entries and storm water site inspection reports if there is a change in design, construction, operation, or maintenance which has a significant effect on the discharge of pollutants from the project. - Makes information to determine permit compliance available to the DNR upon their request. - Conducts joint required inspections of the site with the contractor/subcontractor. - Completes an inspection report after each inspection. - Is signature authority on storm water inspection reports. II. PROJECT SITE DESCRIPTION A. This Pollution Prevention Plan (PPP) is for the construction of a triple reinforced box culvert, a portion of IA 3, earthen dikes and a granular county road. B. This PPP covers approximately 10.8 acres with an estimated 5.7 acres being disturbed. The portion of the PPP covered by this contract has 5.7 acres disturbed. C. The PPP is located in an area of one soil association (Kenyon - Clyde - Floyd). The estimated weighted average runoff coefficient number for this PPP after completion will be 0.29. D. Storm Water Site Map is located in the R sheets. Proposed slopes are shown in cross sections, details, or standard road plans. Supplemental information is located in the Tabulations in the C or CE sheets. E. The base storm water site map is amended by contract modifications and progress payments (fieldbook entries) of completed erosion control work. Also, due to project phasing, erosion and sediment controls shown on project plans may not be installed until needed, based on site conditions. For example, silt fence ditch checks will typically not be installed until the ditch has been installed. Installed locations may also be modified from tabulation locations by field staff. Installed locations will be documented by fieldbook entries and amended PPP site map. F. Runoff from this work will flow into Hartgraves Creek. III. CONTROLS A. The Contractor’s ECIP specified in Article 2602.03 of the Standard Specifications for accomplishment of storm water controls should clearly describe the intended sequence of major activities, and for each activity define the control measure and the timing during the construction process that the measure will be implemented. B. Preserve vegetation in areas not needed for construction. C. Sections 2601 and 2602 of the Standard Specifications define requirements to implement erosion and sediment control measures. Actual quantities used and installed locations may vary from the Base PPP and amendment of the plan will be documented via fieldbook entries, amended PPP site map, or by contract modification. Additional erosion and sediment control items may be required as determined by the inspector and/or contractor during storm water site inspections. If the work involved is not applicable to any contract items, the work will be paid for according to Article 1109.03 paragraph B of the Standard Specifications. 1. EROSION AND SEDIMENT CONTROLS a. Stabilization Practices - Site plans will ensure that existing vegetation or natural buffers are preserved where attainable and disturbed portions of the site will be stabilized. - Initialize stabilization of disturbed areas immediately after clearing, grading, excavating, or other earth disturbing activities have: - Permanently ceased on any portion of the site, or - Temporarily ceased on any portion of the site and will not resume for a period exceeding 14 calendar days. - Staged permanent and/or temporary stabilizing seeding and mulching shall be completed as the disturbed areas are completed. Incomplete areas shall be stabilized according to paragraph III, C, 1, a, 2, b above. - Permanent and Temporary Stabilization practices to be used for this project are located in the storm water site map, Estimated Project Quantities (100-0A, 100-1A, or 100-1C), and Estimate Reference Information (100-4A) located in the C or R sheets. Typical drawings detailing construction of the practices to be used on this project are referenced in the Standard Road Plans Tabulation (105-4) in the C or R sheets. - Preservation of existing vegetation within right-of-way or easements will act as vegetative buffer strips. - Preservation of topsoil: Bid items to be used for this project are located in the Estimated Project Quantities (100-0A, 100-1A, or 100-1C) and Estimate Reference Information (100-4A) located in the C or R sheets. Additional information may be found in the Tabulations in the C or T Tabulation sheets, or is referenced in Section 2105 of the Standard Specifications. b. Structural Practices - Structural practices will be implemented to divert flows from exposed soils and detain or otherwise limit runoff and the discharge of pollutants from exposed areas of the site. Additionally, structural practices may include: silt basins that provide 3600 cubic feet of storage per acre drained or equivalent sediment controls, outlet structures that withdraw water from surface when discharging basins, and controls to direct storm water to vegetated areas. - Structural practices to be used for this project are located in the storm water site map, Estimated Project Quantities (100-0A, 100-1A, or 100-1C), and Estimate Reference Information (100-4A) located in the C or R sheets, as well as all other item specific Tabulations. Typical drawings detailing construction of the devices to be used on this project can be					
FILE NO.	32181	ENGLISH	DESIGN TEAM	WHKS & Co.	BUTLER COUNTY	PROJECT NUMBER	BRFN-003-5(83)--39-12	SHEET NUMBER	RC.7

11/4/2025 9:41:28 AM

0245E0B0E1E1EN@IOWAID

POLLUTION PREVENTION PLAN

A. Inspections shall be made jointly by the Contractor and the Contracting Authority's inspector at least once every seven calendar days. Storm water site inspections will include:

1. Date of the inspection.
2. Summary of the scope of the inspection.
3. Name and qualifications of the personnel making the inspection.
5. Review of erosion and sediment control measures within disturbed areas for the effectiveness in preventing impacts to receiving waters.
6. Major observations related to the implementation of the PPP.
7. Identification of corrective actions required to maintain or modify erosion and sediment control measures.

B. Include storm water site inspection reports in the Amended PPP. Incorporate any additional erosion and sediment control measures determined as a result of the inspection. Immediately begin corrective actions on all deficiencies found within 3 calendar days of the inspection and complete within 7 calendar days following the inspection. If it is determined that making the corrections less than 72 hours after the inspection is impracticable, it should be documented why it is impracticable and indicate an estimated date by which the corrections will be made.

Printed or Typed Name

LINE STYLE LEGEND OF LANDSCAPE SHEETS	
LINESTYLE	Design Element
-----	Living Snow Fence Single Row
-----	Living Snow Fence Double Row
-----	Mechanical Edge

CELL LEGEND OF LANDSCAPE SHEETS		
CELL	Design Element	Plant Diameter
	Clearing	
	Proposed Shrub	6 FT
	Proposed Understory Tree	12 FT
	Proposed Conifer Tree	18 FT
	Proposed Overstory Tree	30 FT

PATTERN LEGEND OF LANDSCAPE SHEETS	
	Brush Clearing
	Clearing & Grubbing
	Spray Area

LINE STYLE LEGEND OF EROSION CONTROL SHEETS	
LINESTYLE	Design Element
	Silt Fence
	Perimeter and Slope Sediment Control Device (9")
	Perimeter and Slope Sediment Control Device (12")
	Perimeter and Slope Sediment Control Device (20")
	Open-Throat Curb Intake Sediment Filter
	Concentrated Flow
	Rock Check and Rock Check Dam
	Sheet Flow


CELL LEGEND OF EROSION CONTROL SHEETS	
CELL	Design Element
	Temporary Sediment Control basin
	Erosion Control for Circular Intake or Manhole Well
	Erosion Control for Rectangular Intake or Manhole Well
	Grate Intake Sediment Filter Bag
	Silt Basin
	Silt Fence Tail
	Stormwater Drainage Basin Discharge Point


PLAN VIEW COLOR LEGEND OF EROSION CONTROL SHEETS				
LINEWORK	Design Color No.			
Green	(2)		Existing Topographic Features and Labels	
Blue	(1)		Proposed Alignment, Stationing, Tic Marks, and Alignment Annotation	
Magenta	(5)		Existing Utilities	
Black	(0)		Permanent Erosion Control Features	
Blaze Orange	(222)		Temporary Erosion Control Features	
SHADING	Design Color No.		Transparency	
Citron	(234)		Mulching, All Types	50%
Light Brown	(238)		Special Ditch Control, Wood Excelsior Mat	0%
Grass Green	(233)		8FT Mow Strip	50%
Red	(3)		Delineates Restricted Areas	0%

PATTERN LEGEND OF EROSION CONTROL SHEETS	
	Seeding and Fertilizing
	Seeding and Fertilizing (Rural)
	Seeding and Fertilizing (Urban)
	Native Grass Seeding
	Salt Tolerant Seeding
	Wetland Grass Seeding
	Wildflower Seeding
	Sodding
	Turf Reinforcement Mat Type 1
	Turf Reinforcement Mat Type 2
	Turf Reinforcement Mat Type 3
	Turf Reinforcement Mat Type 4
	Slope Protection, Wood Excelsior Mat
	Transition Mat
	Rock Features, Permanent
	Rock Features, Temporary



EROSION CONTROL LEGEND AND SYMBOL INFORMATION SHEET

(COVERS SHEET SERIES R)

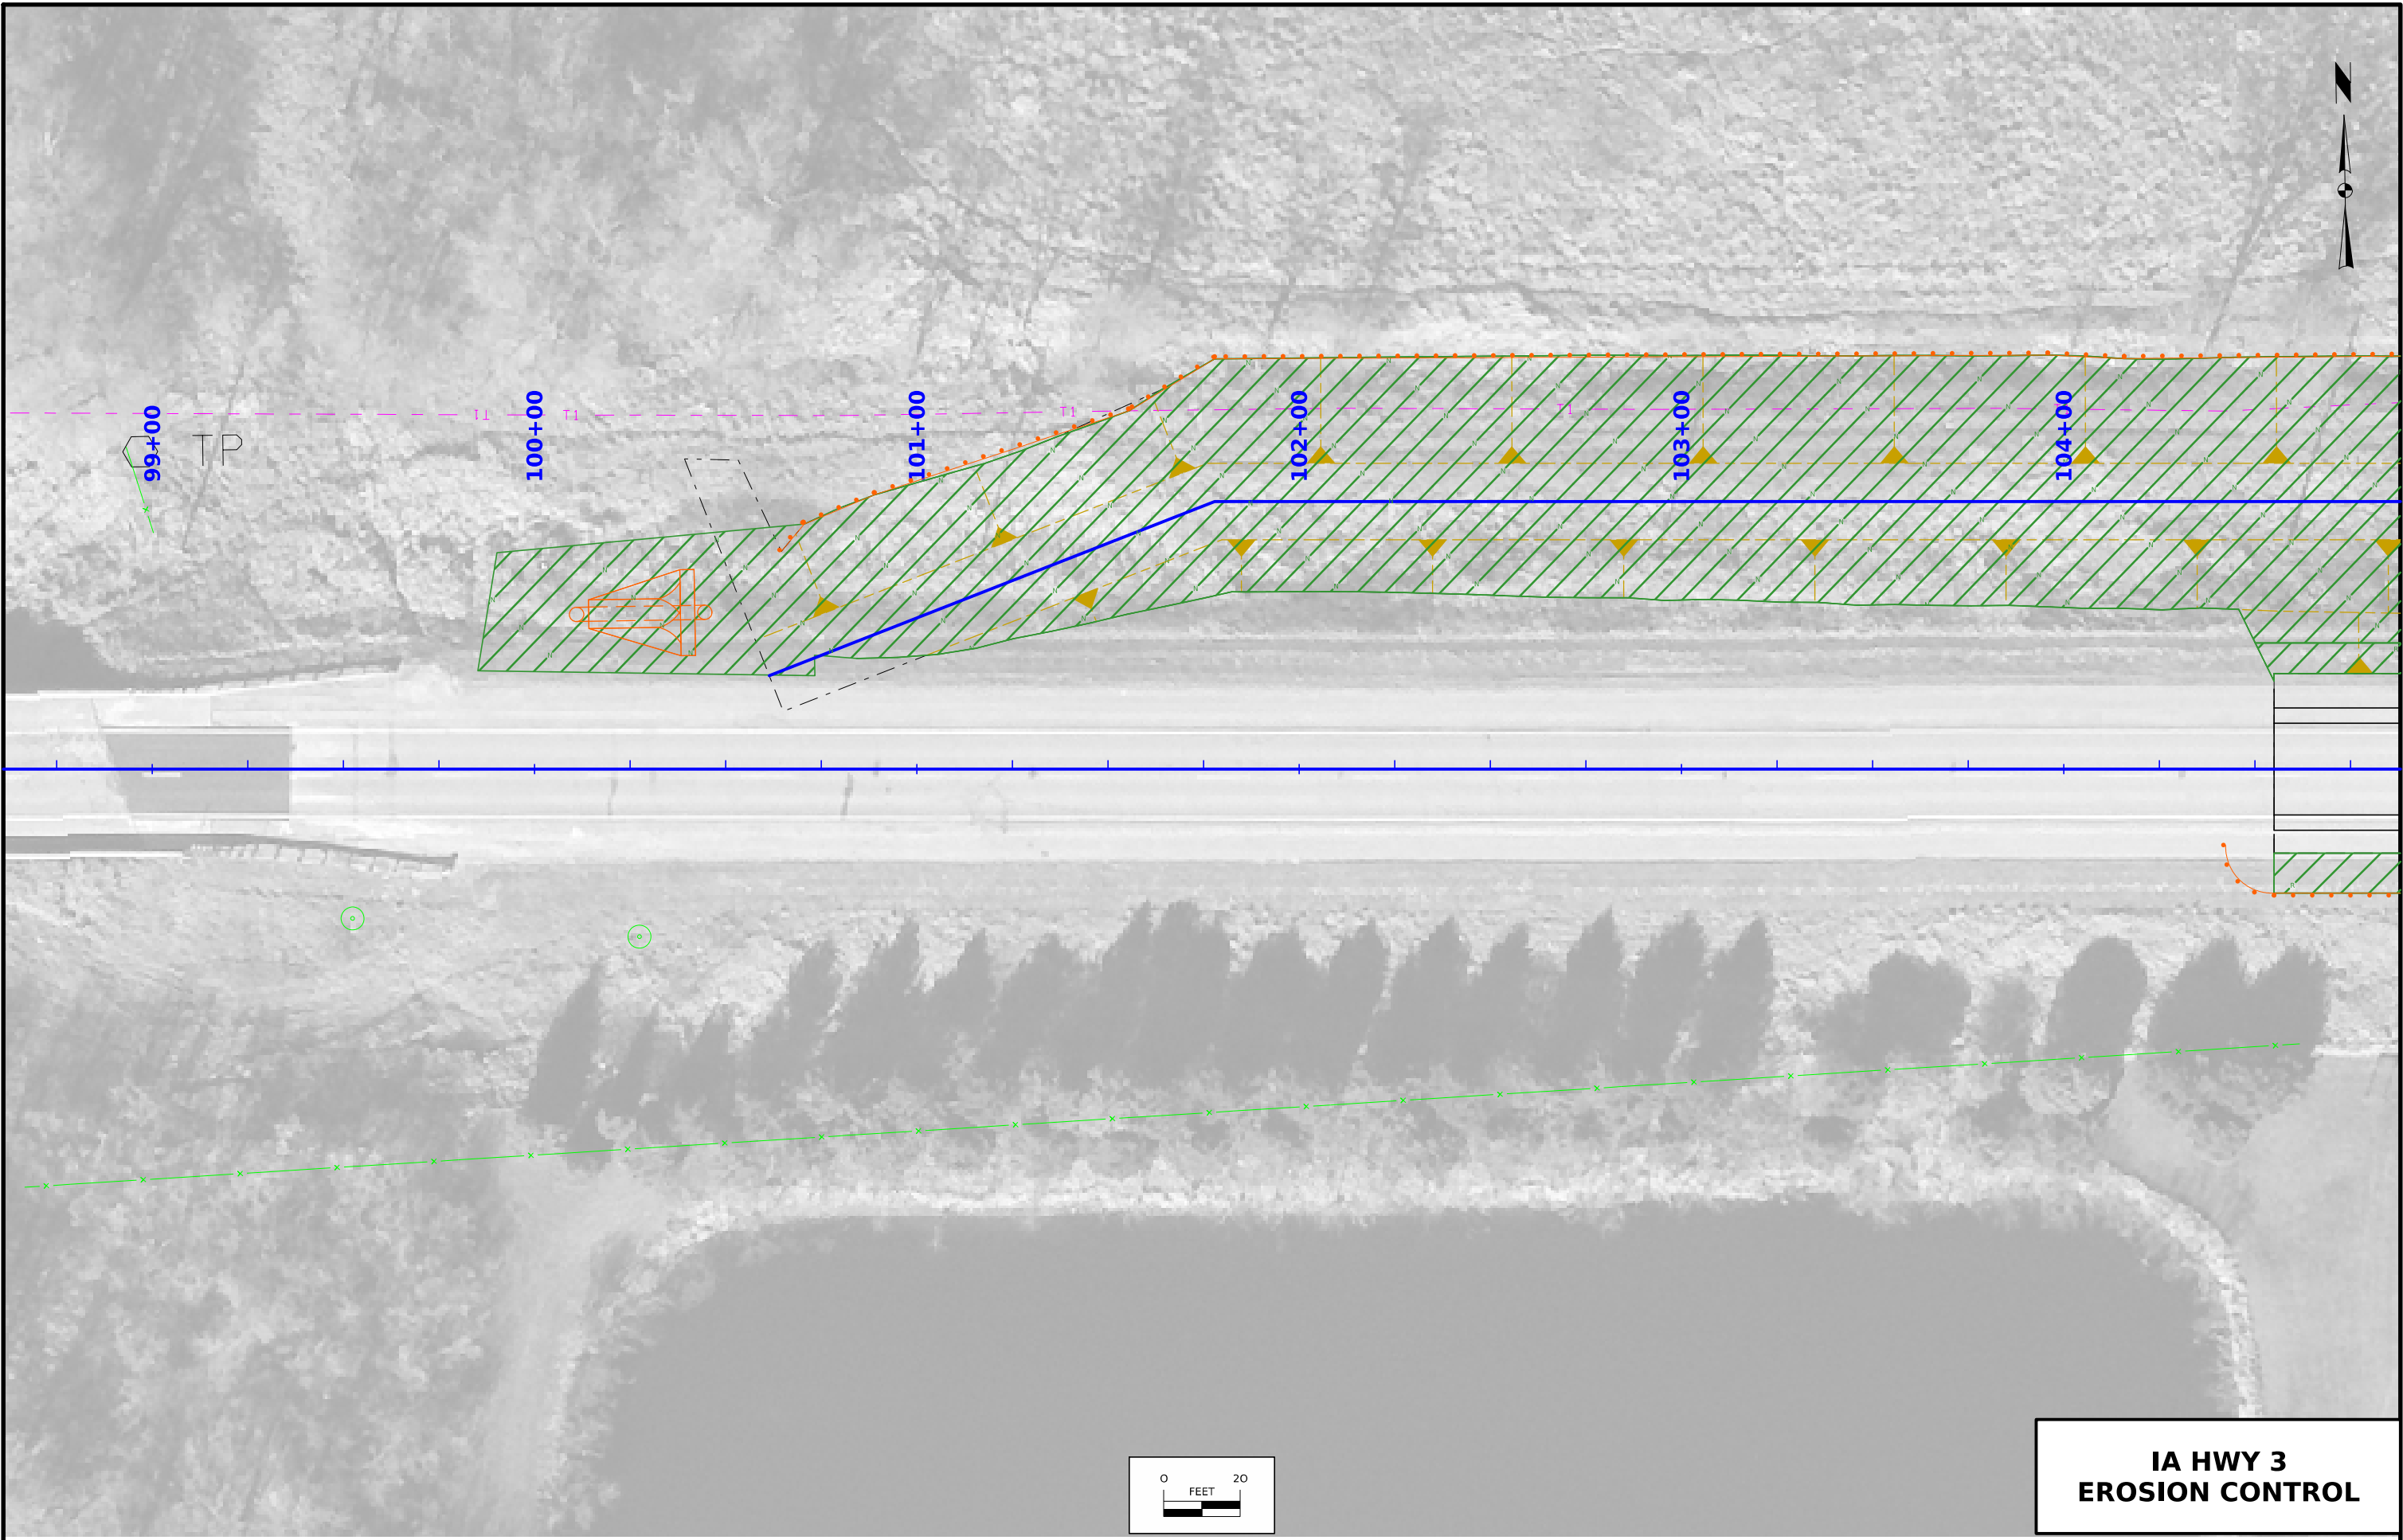


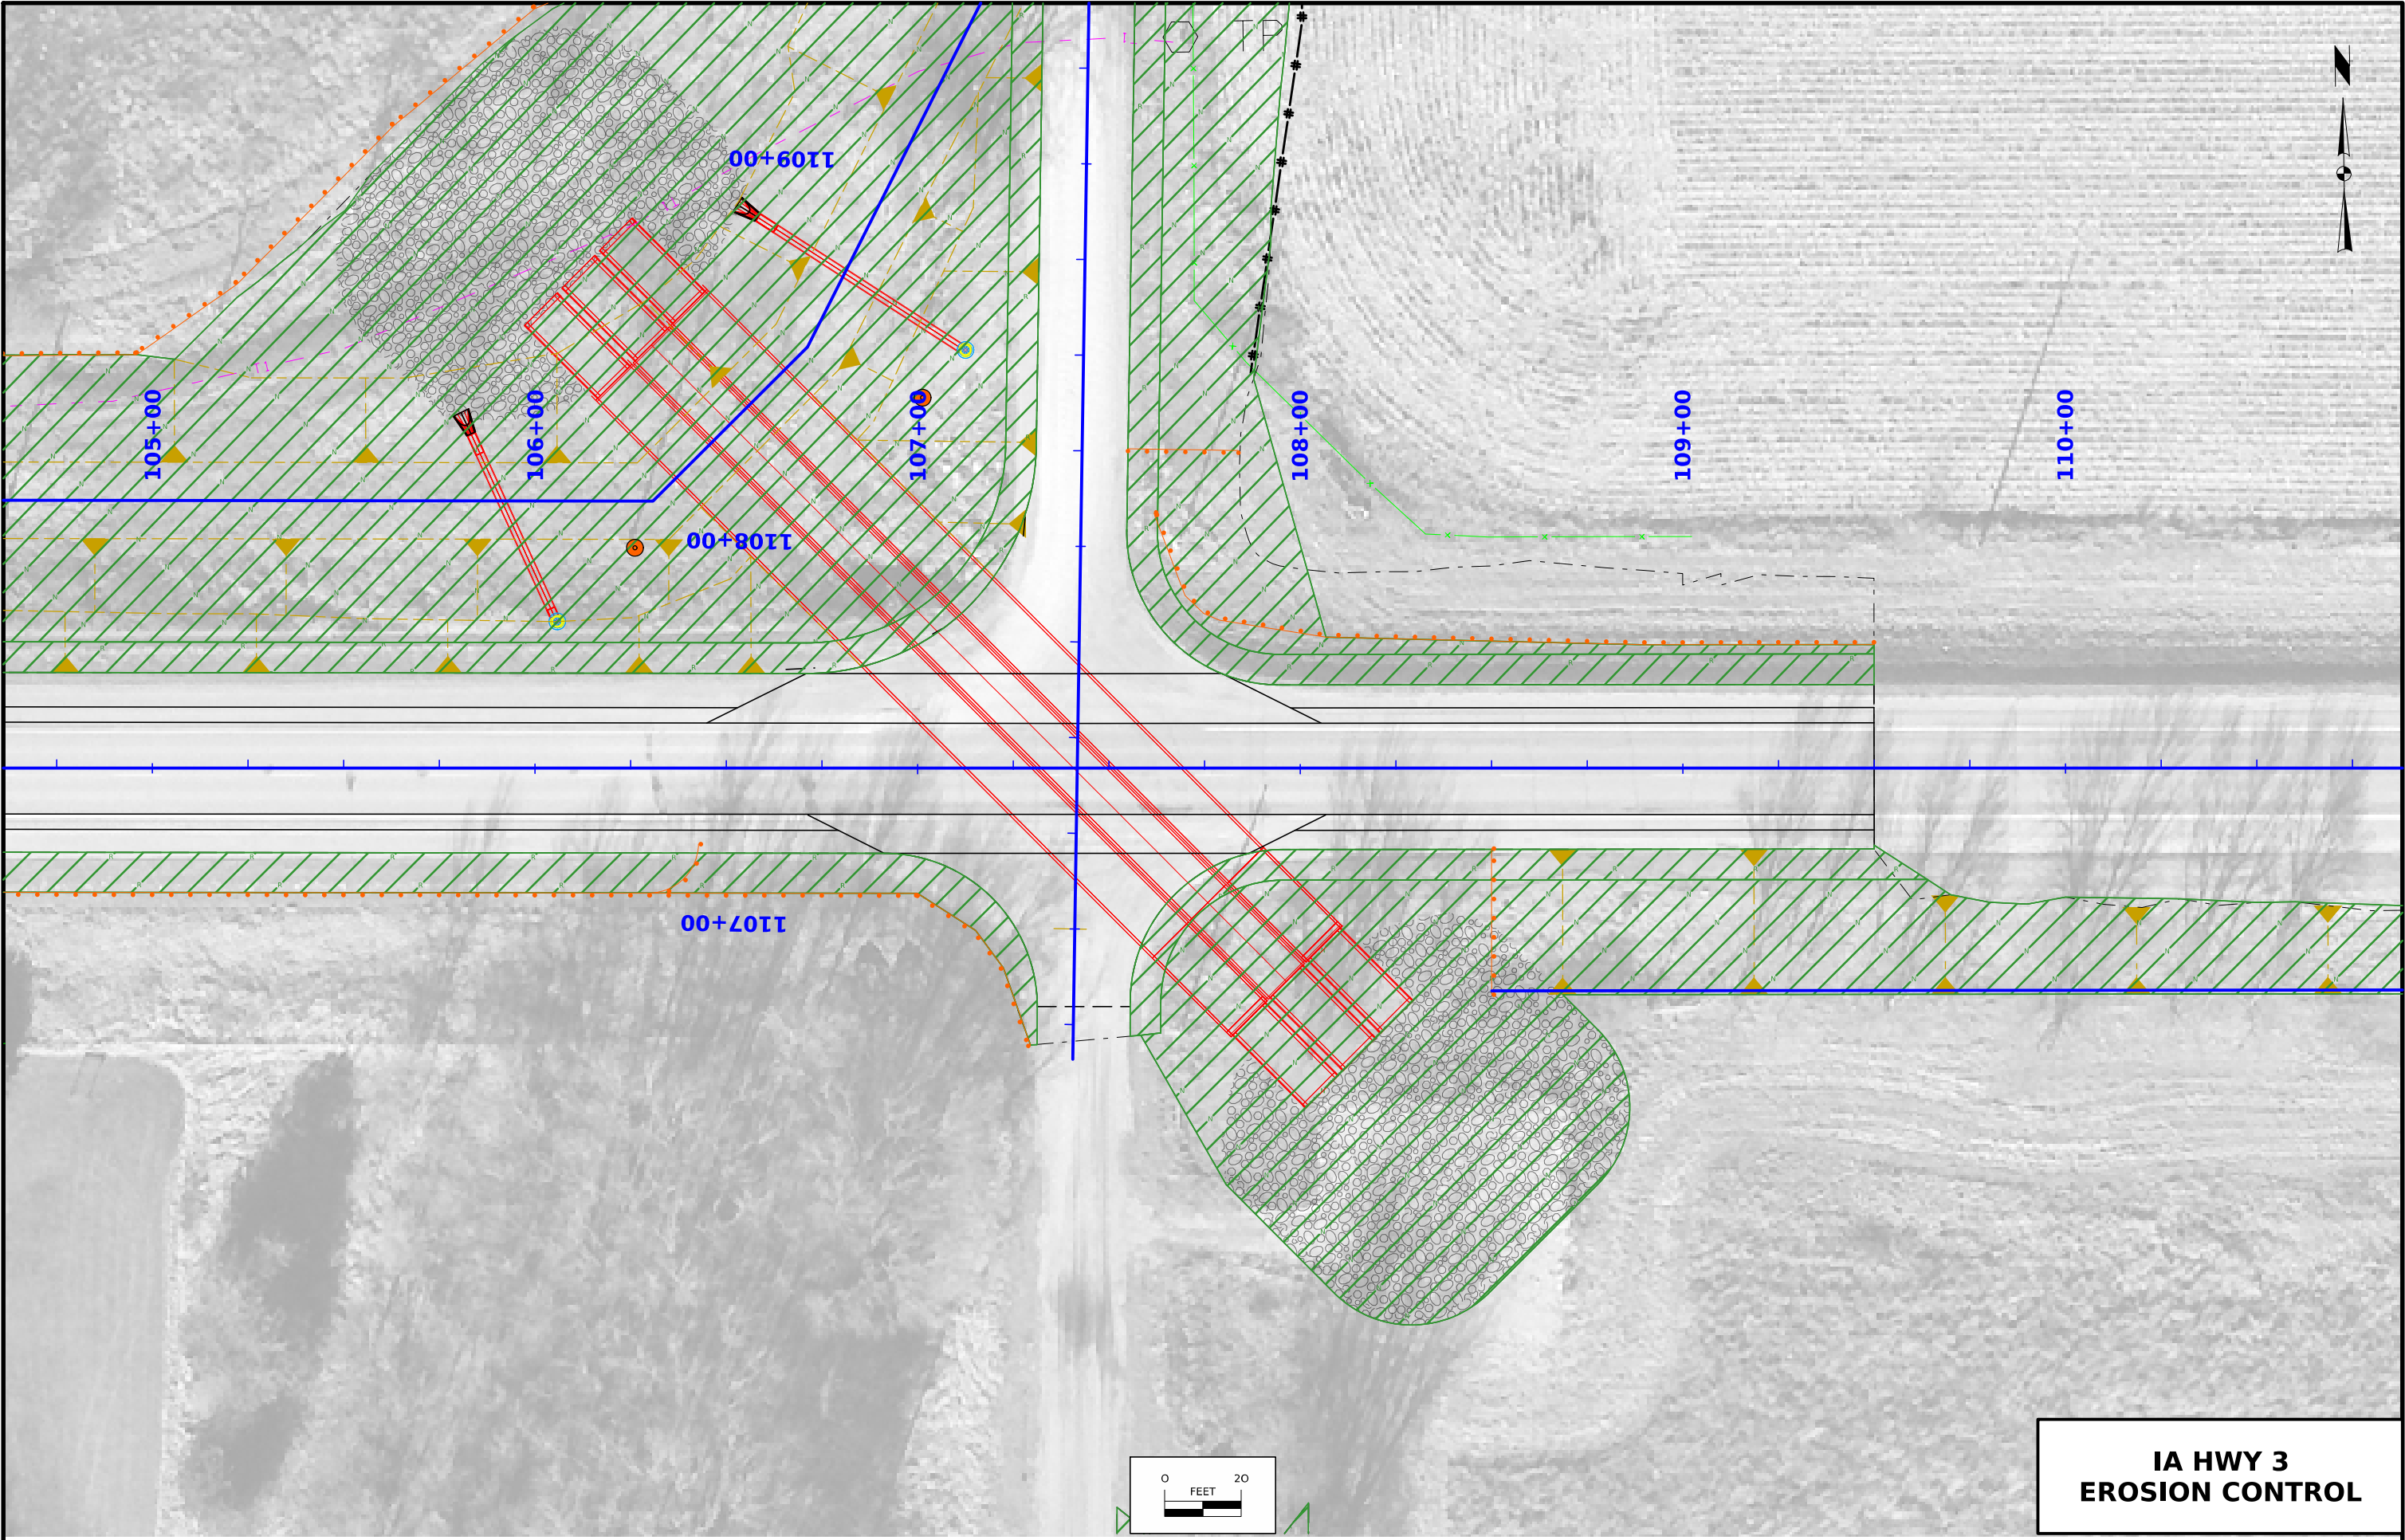


**IA HWY 3
EROSION CONTROL**

 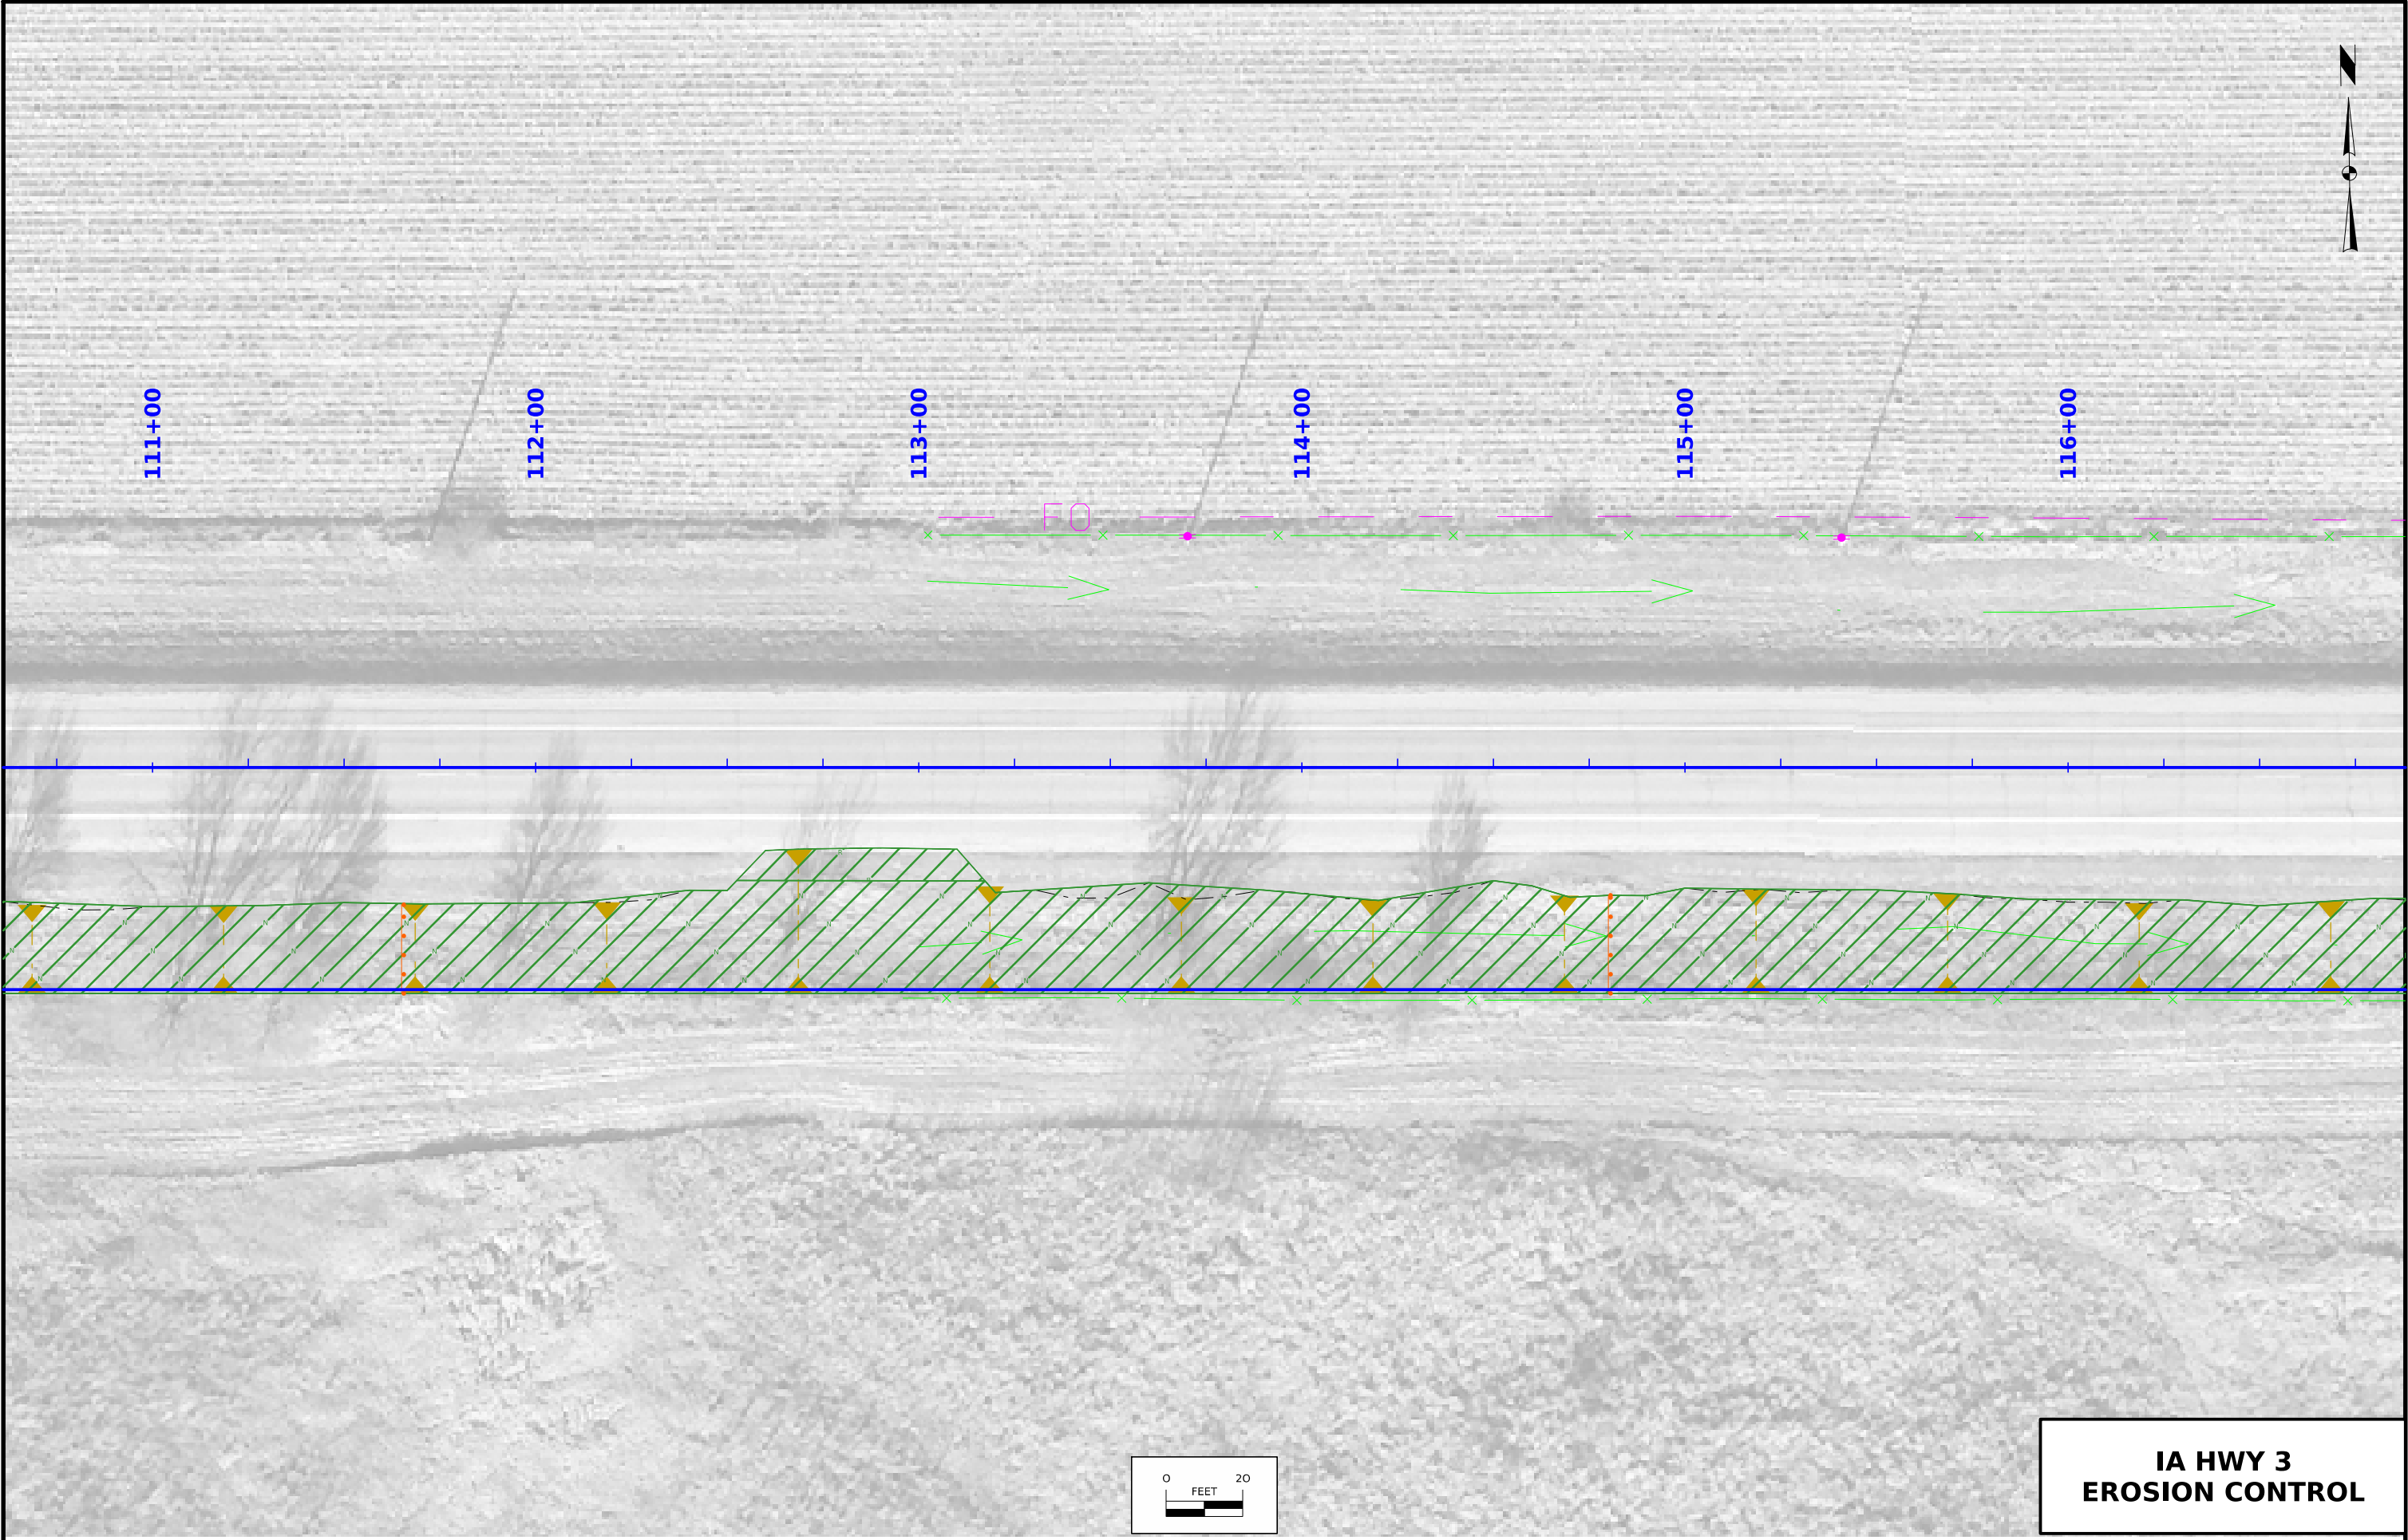

**IA HWY 3
EROSION CONTROL**

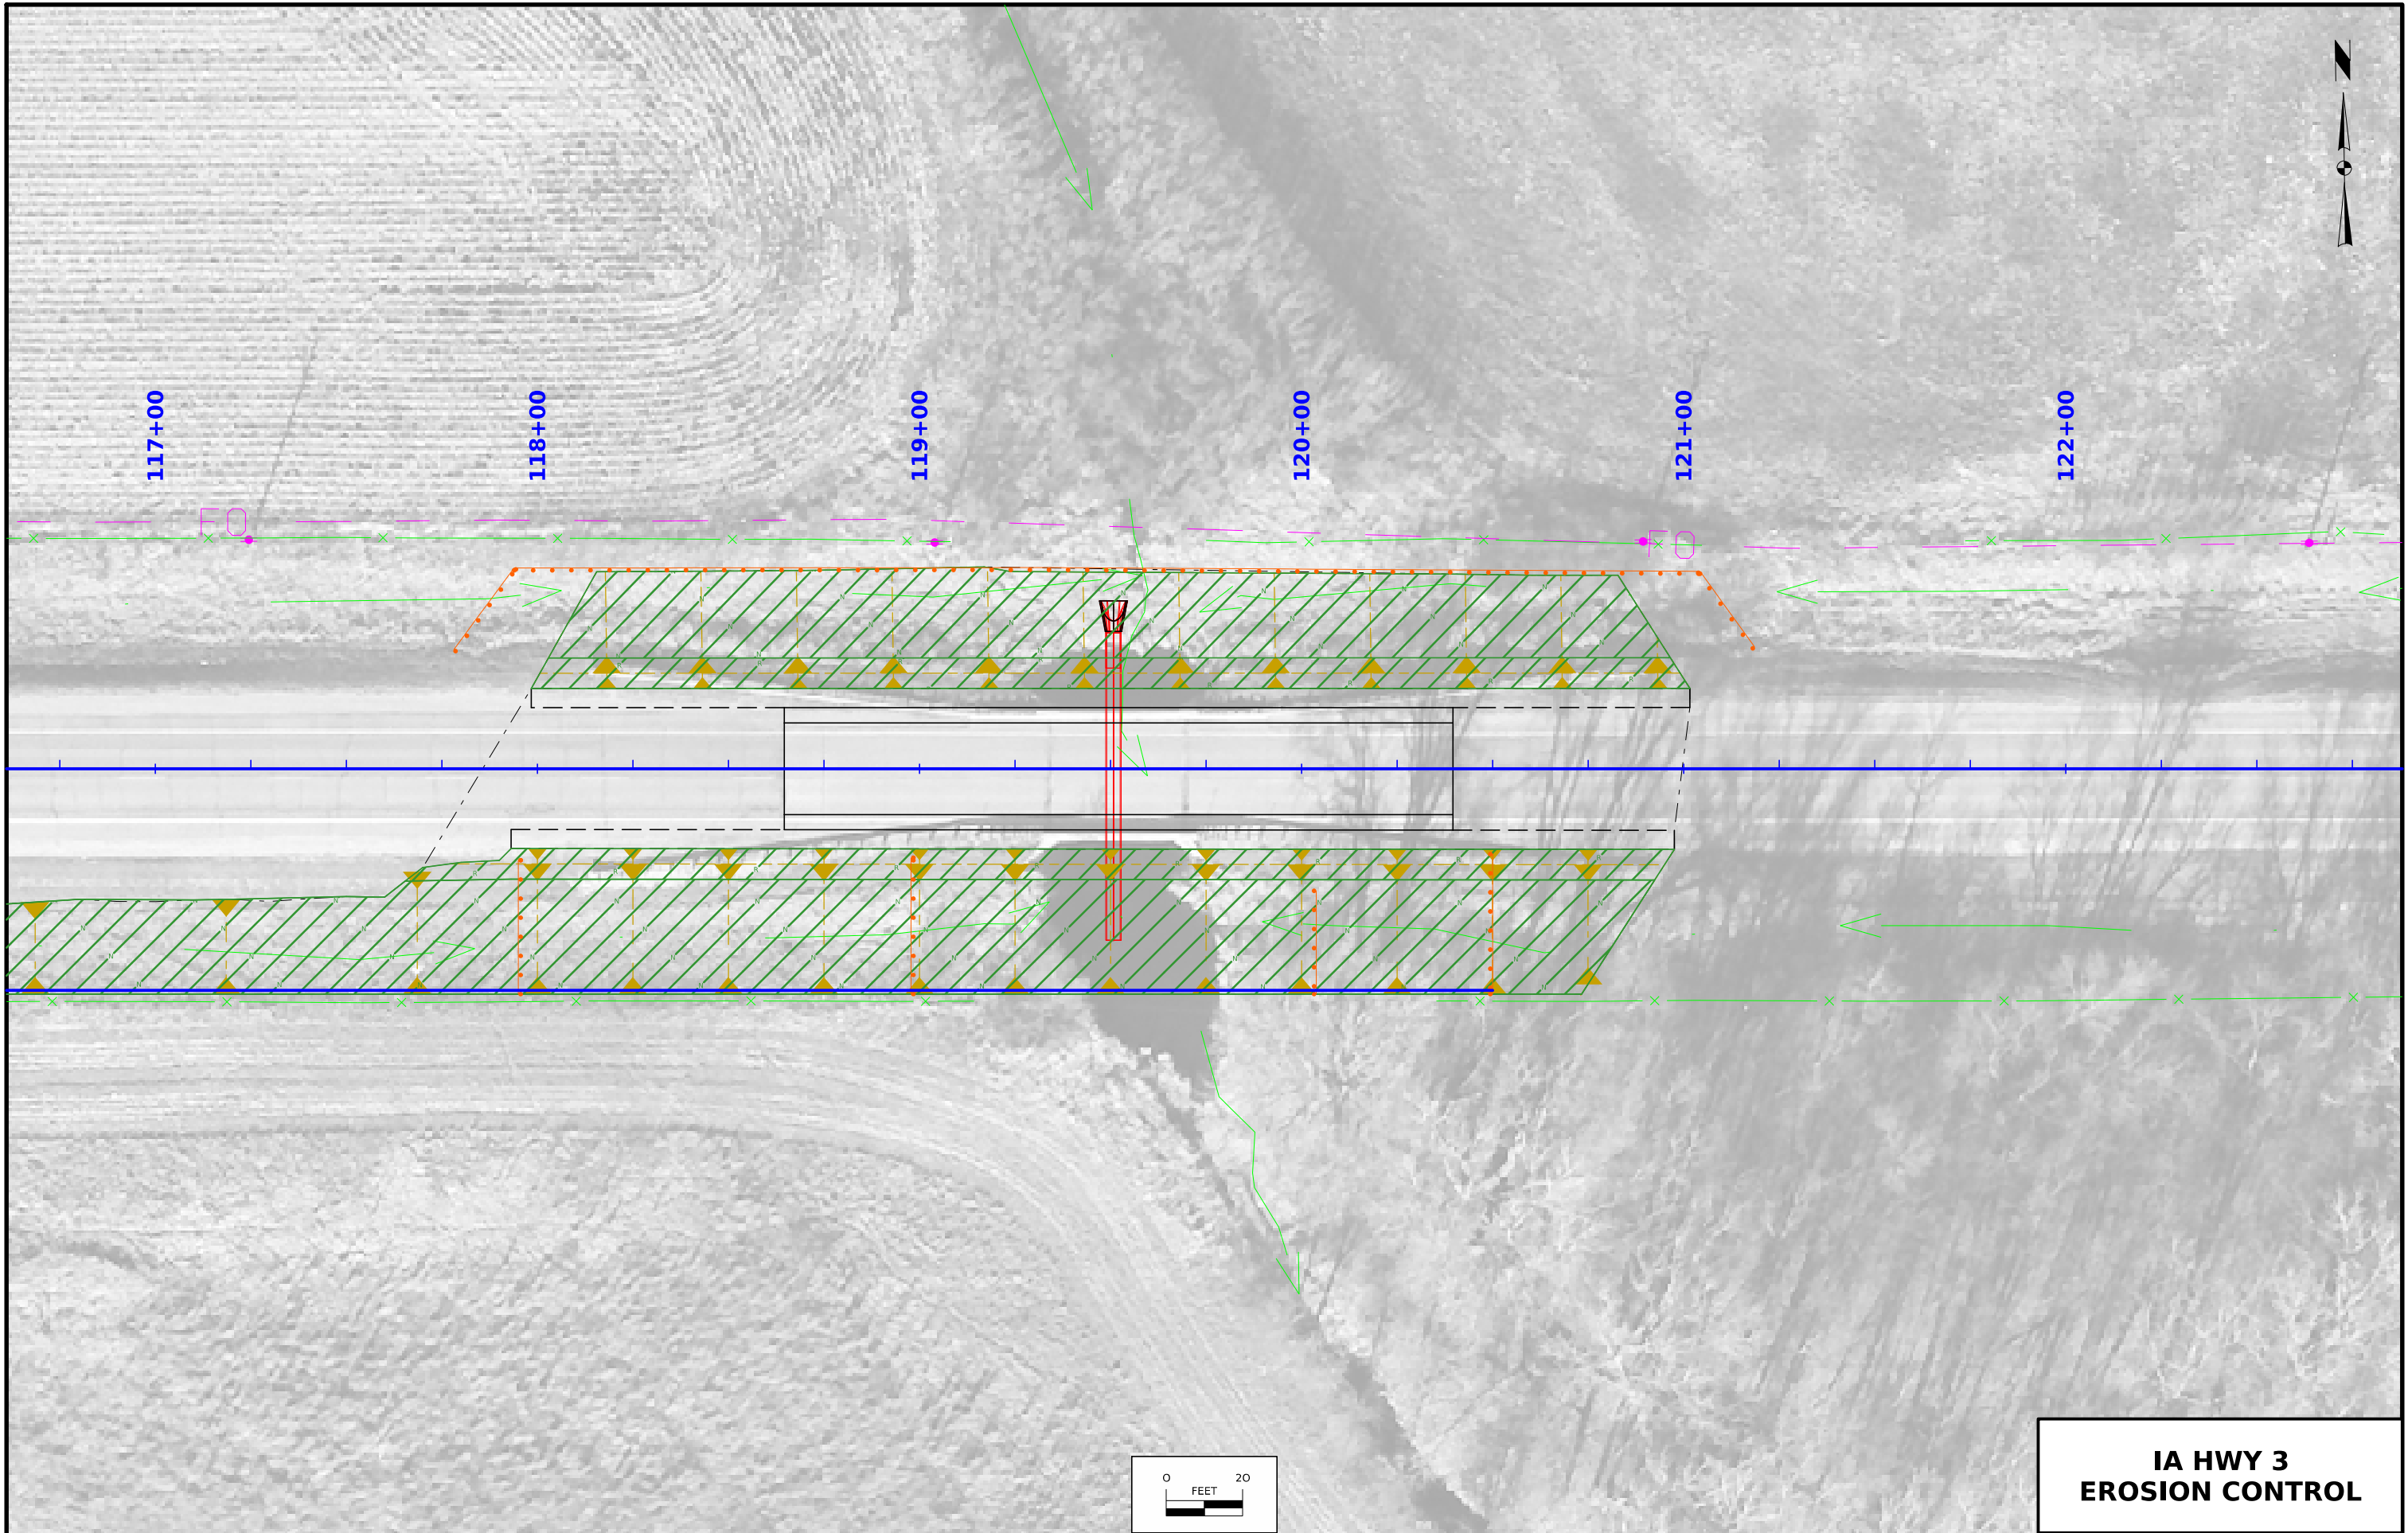

**IA HWY 3
EROSION CONTROL**

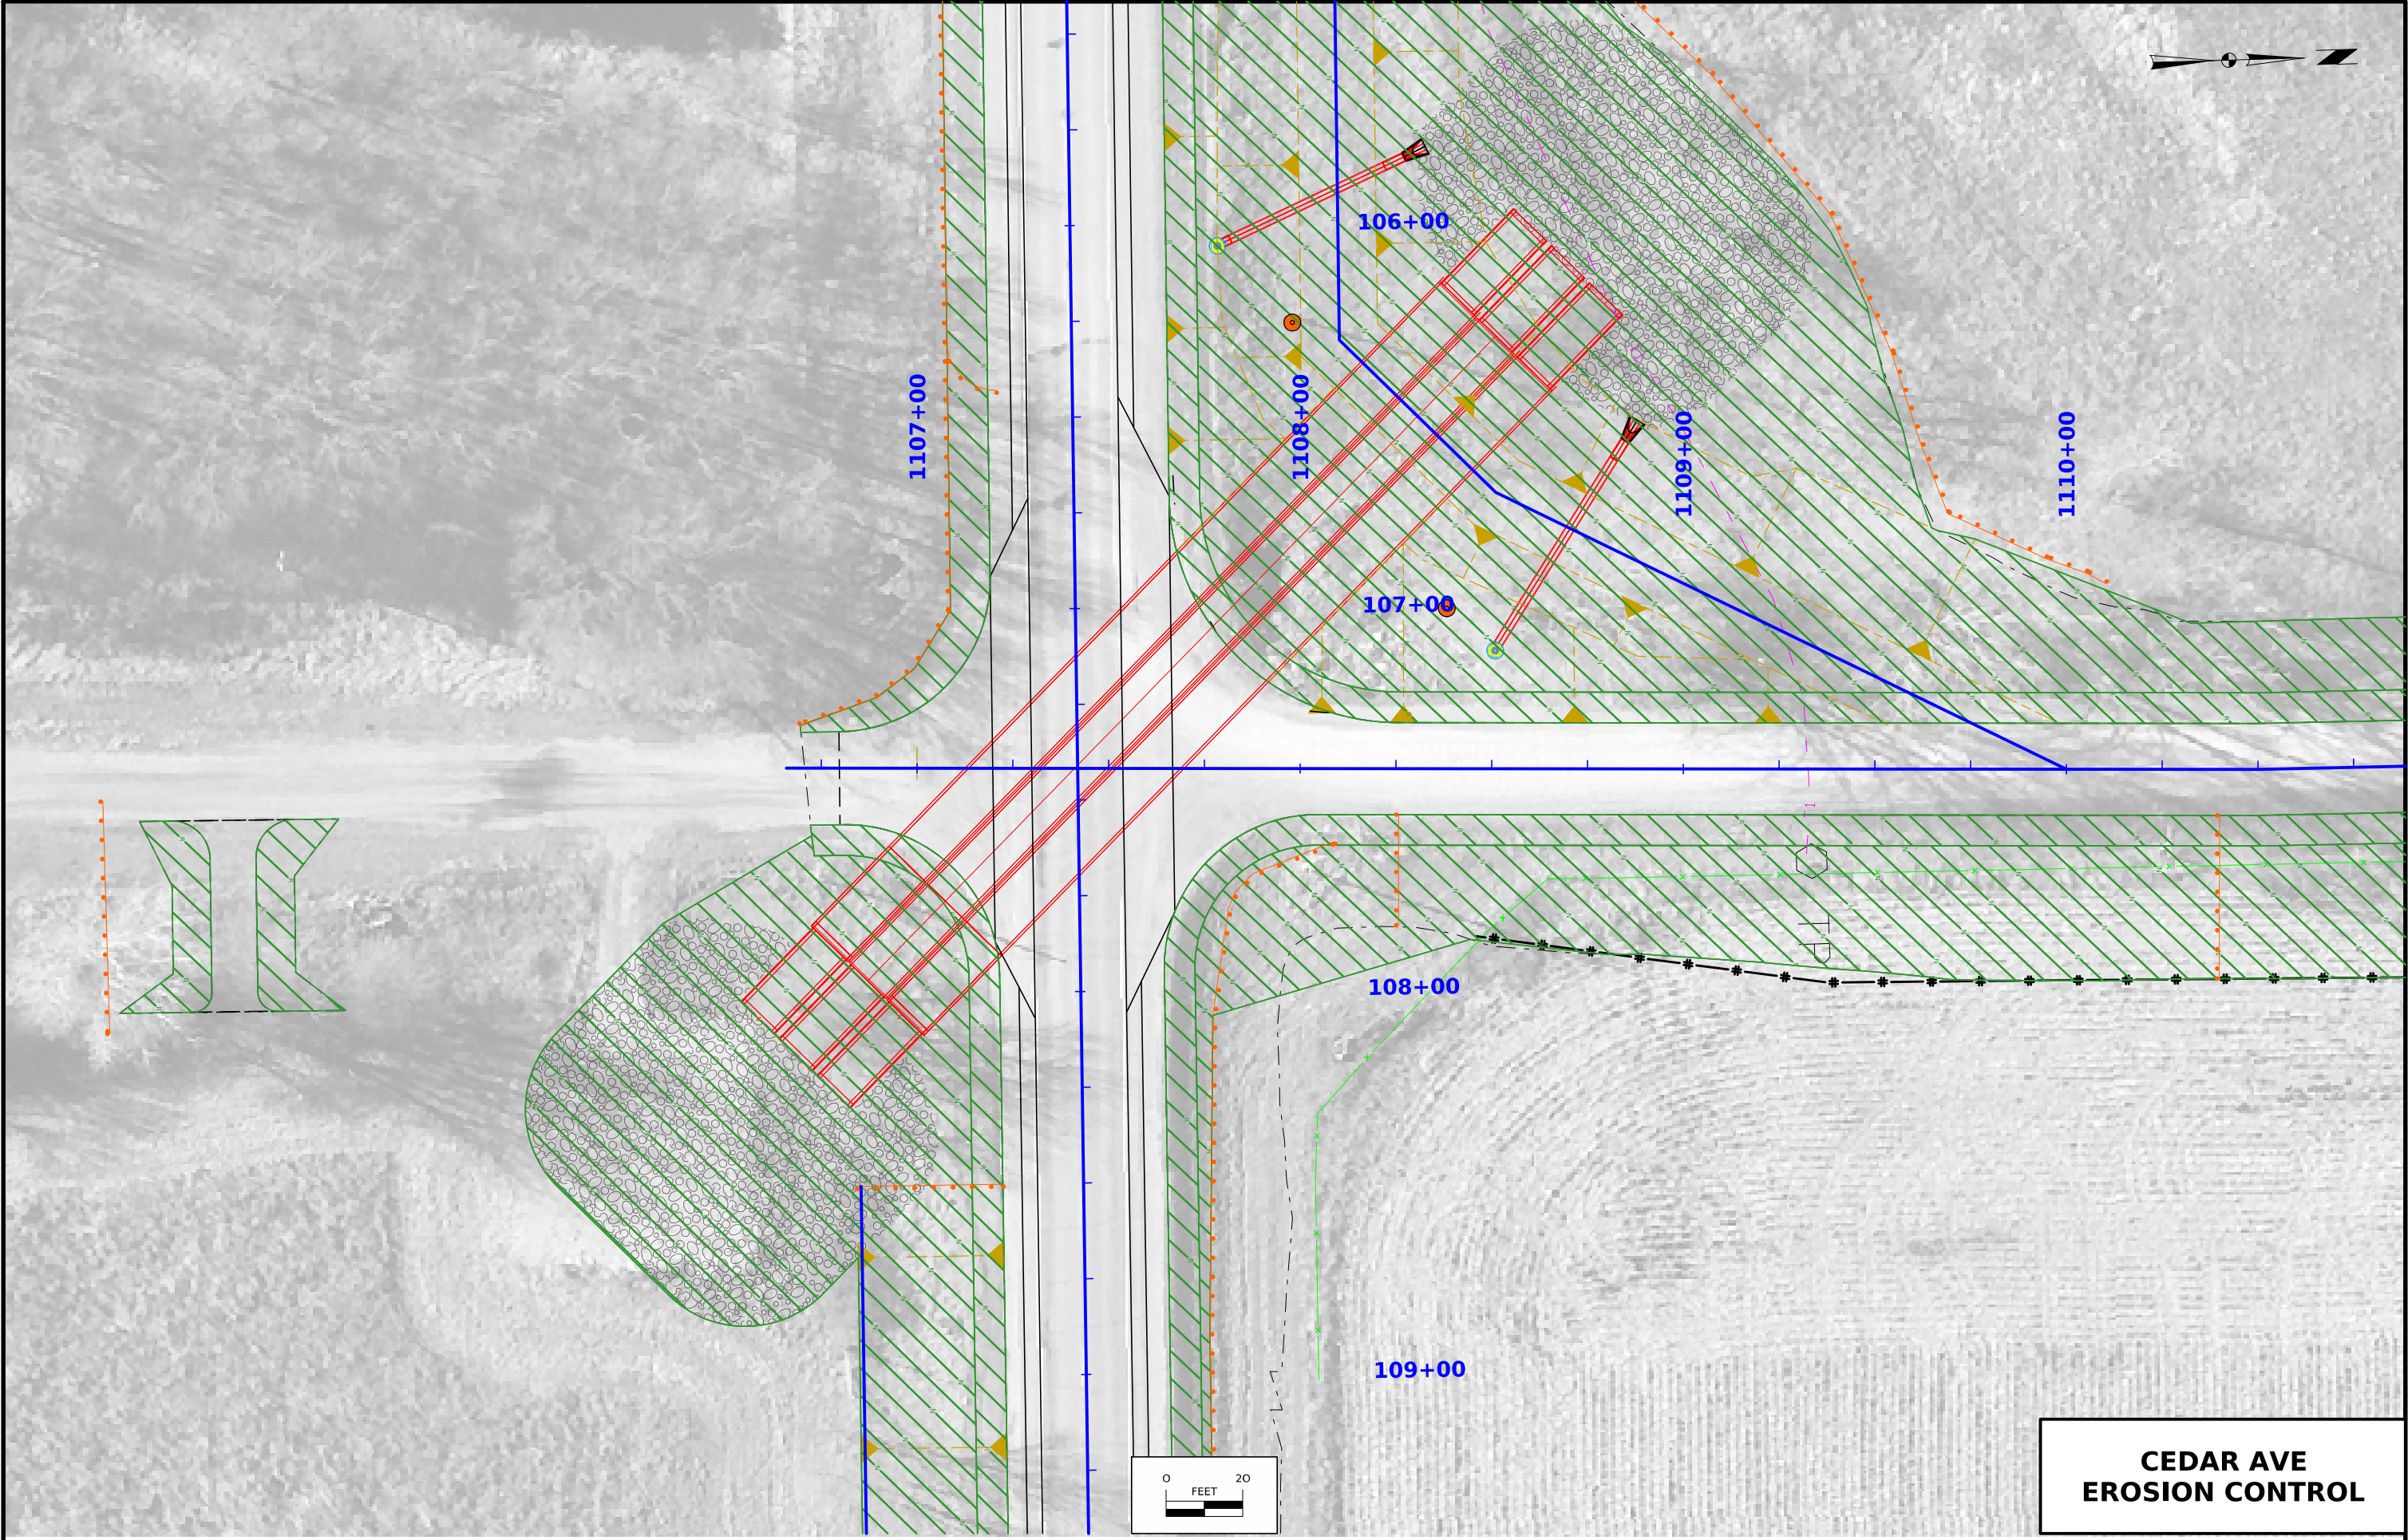

**CEDAR AVE
EROSION CONTROL**



1111+00


1112+00

1113+00


1114+00


1115+00

1116+00

 


**CEDAR AVE
EROSION CONTROL**

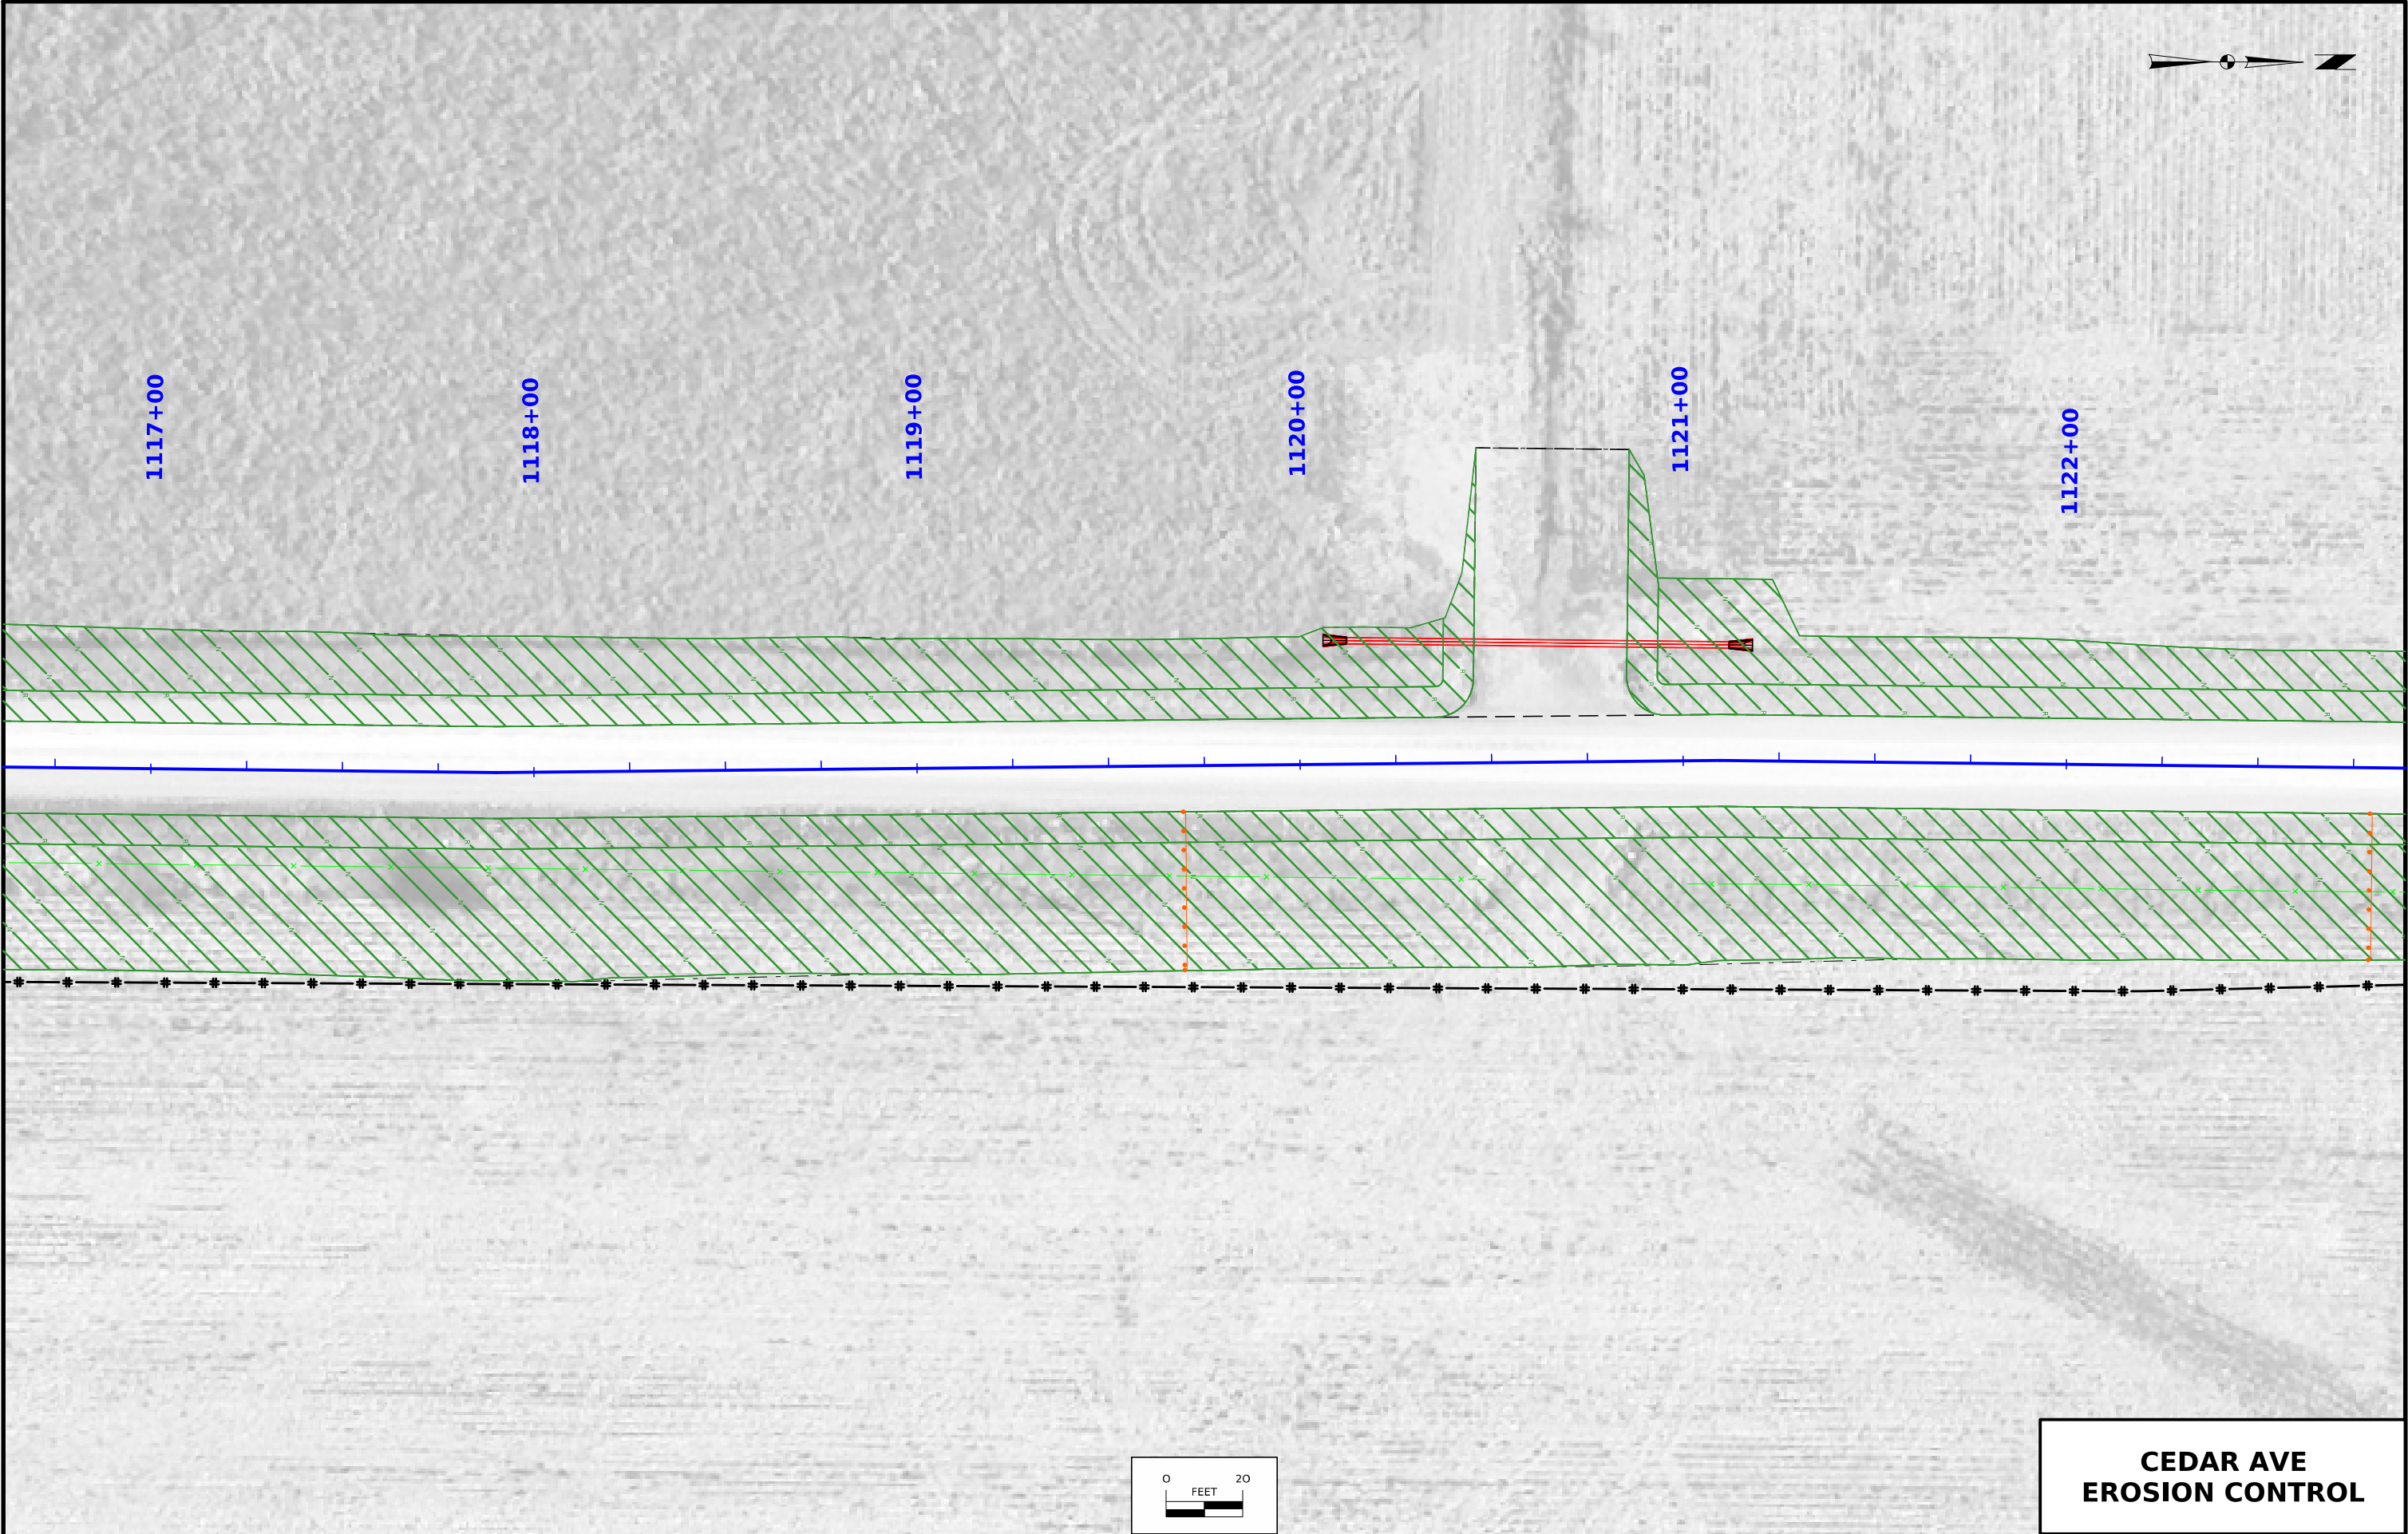

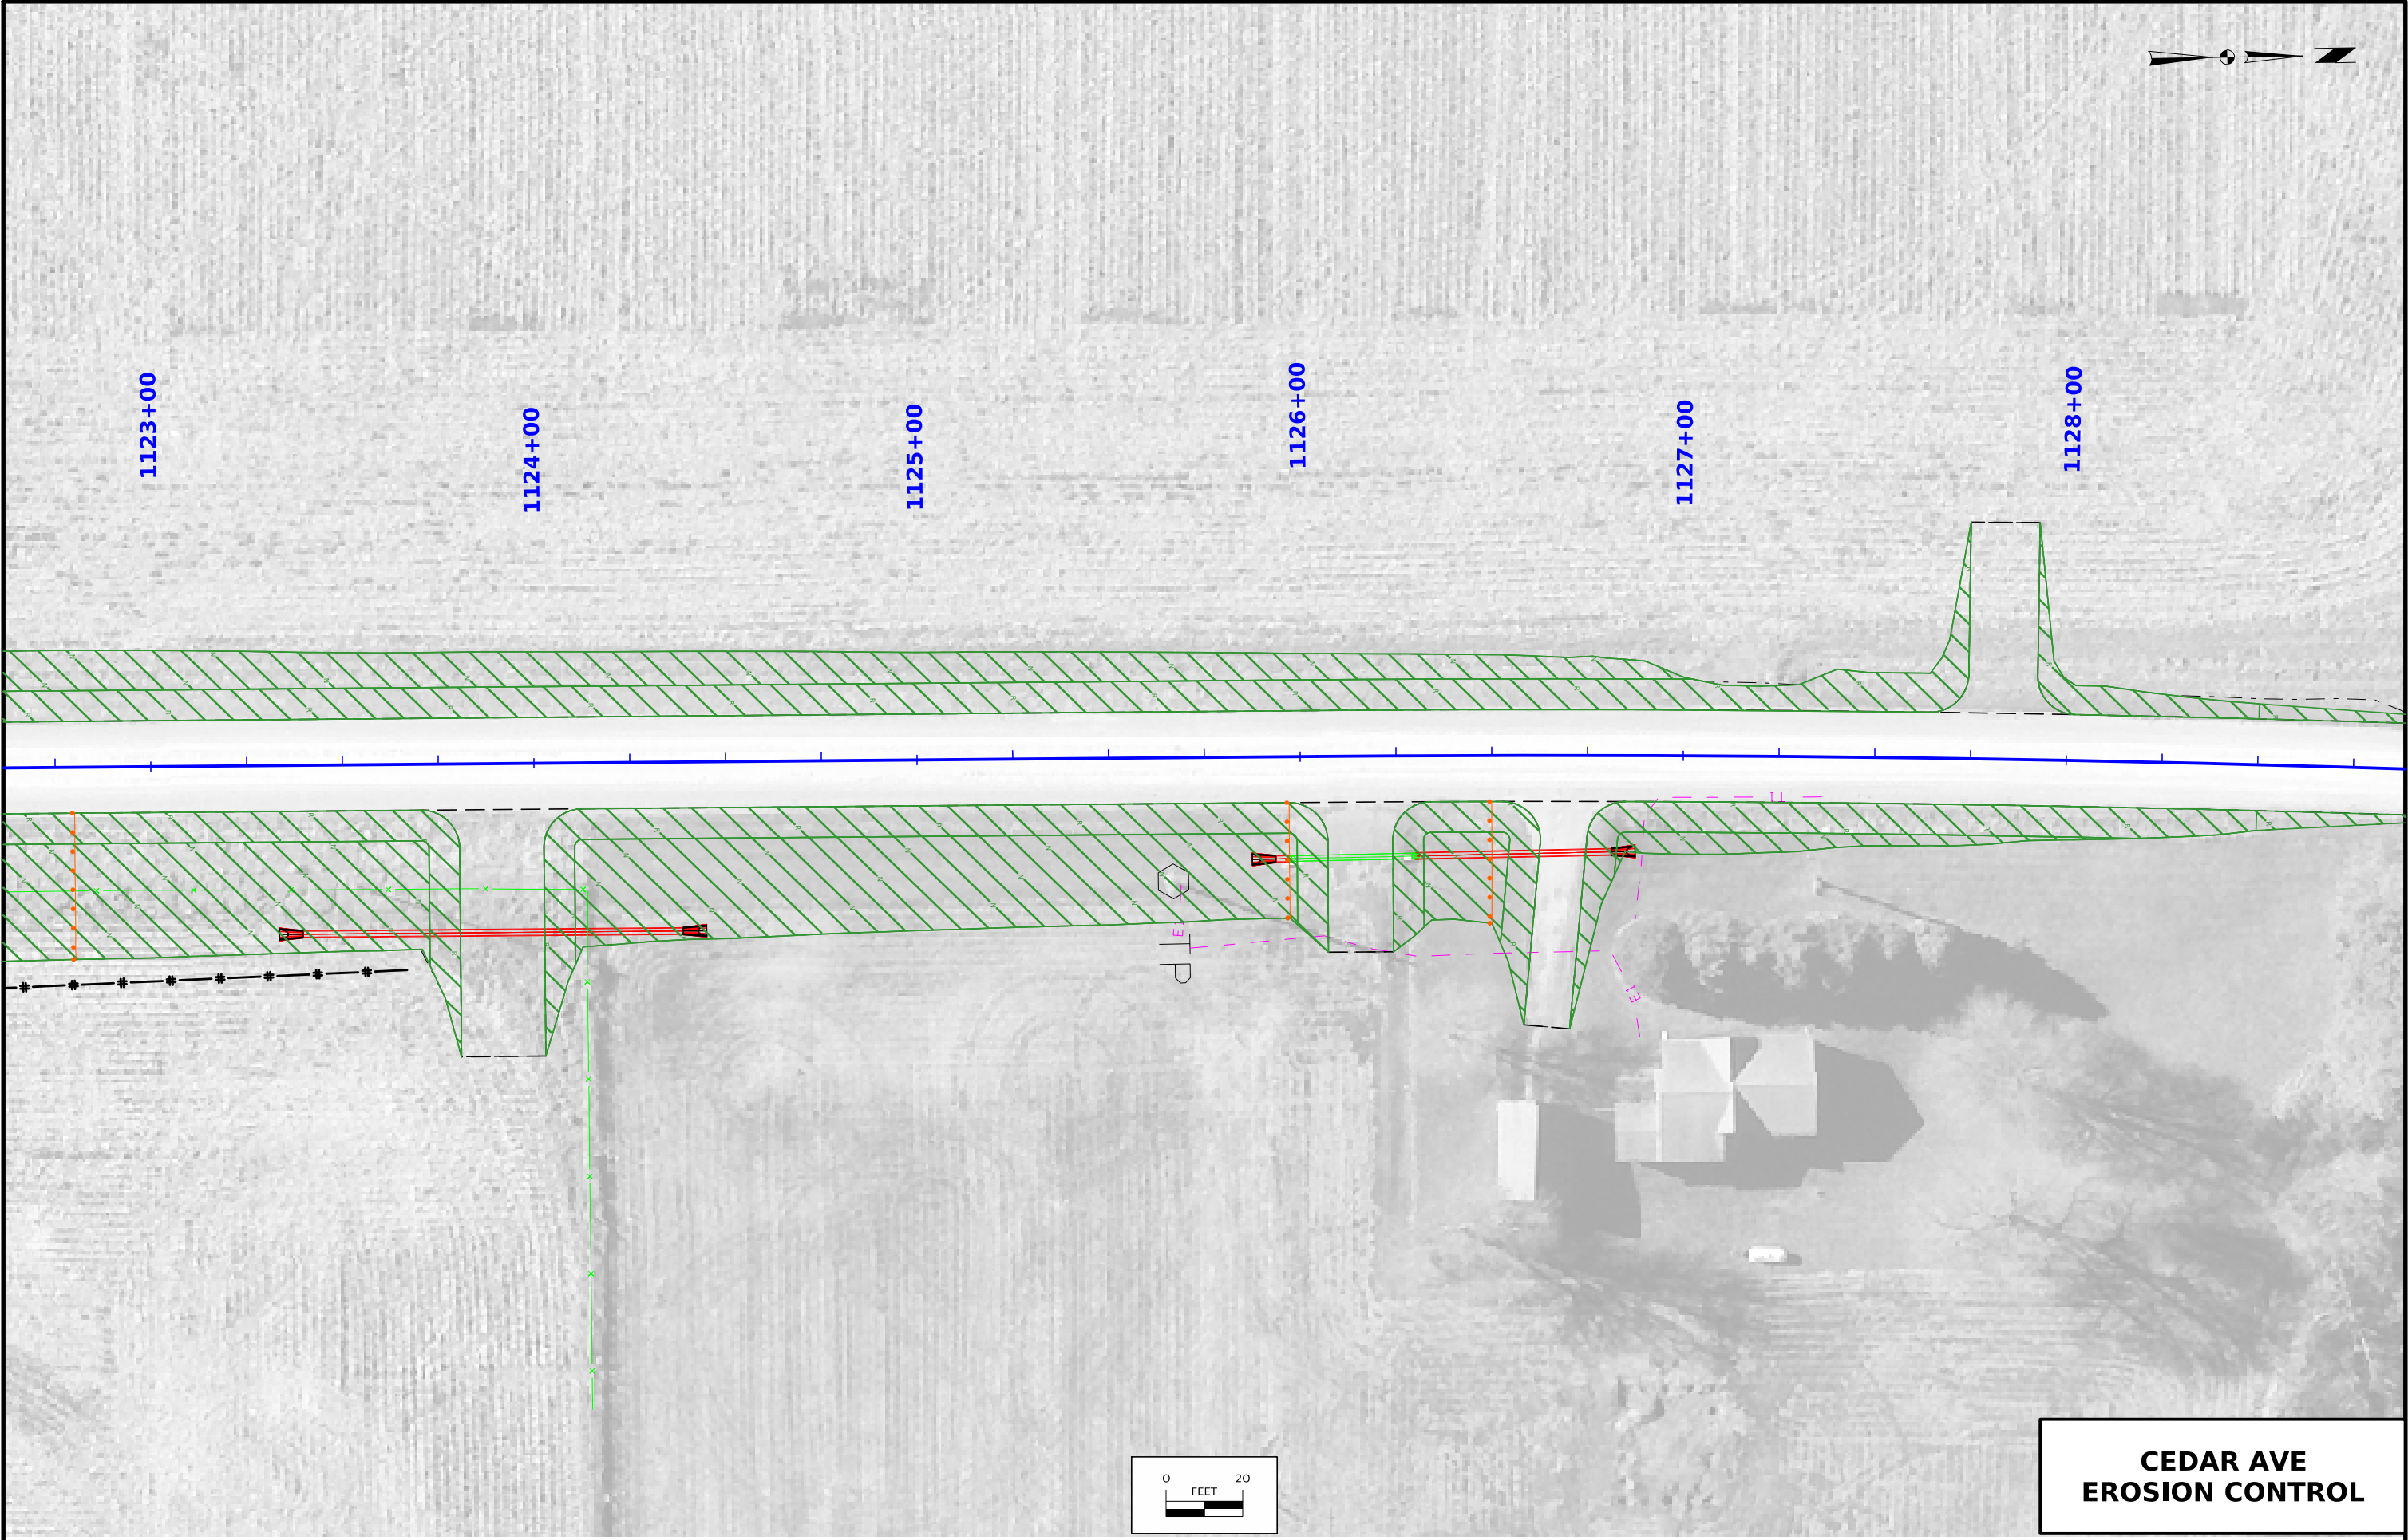


**CEDAR AVE
EROSION CONTROL**

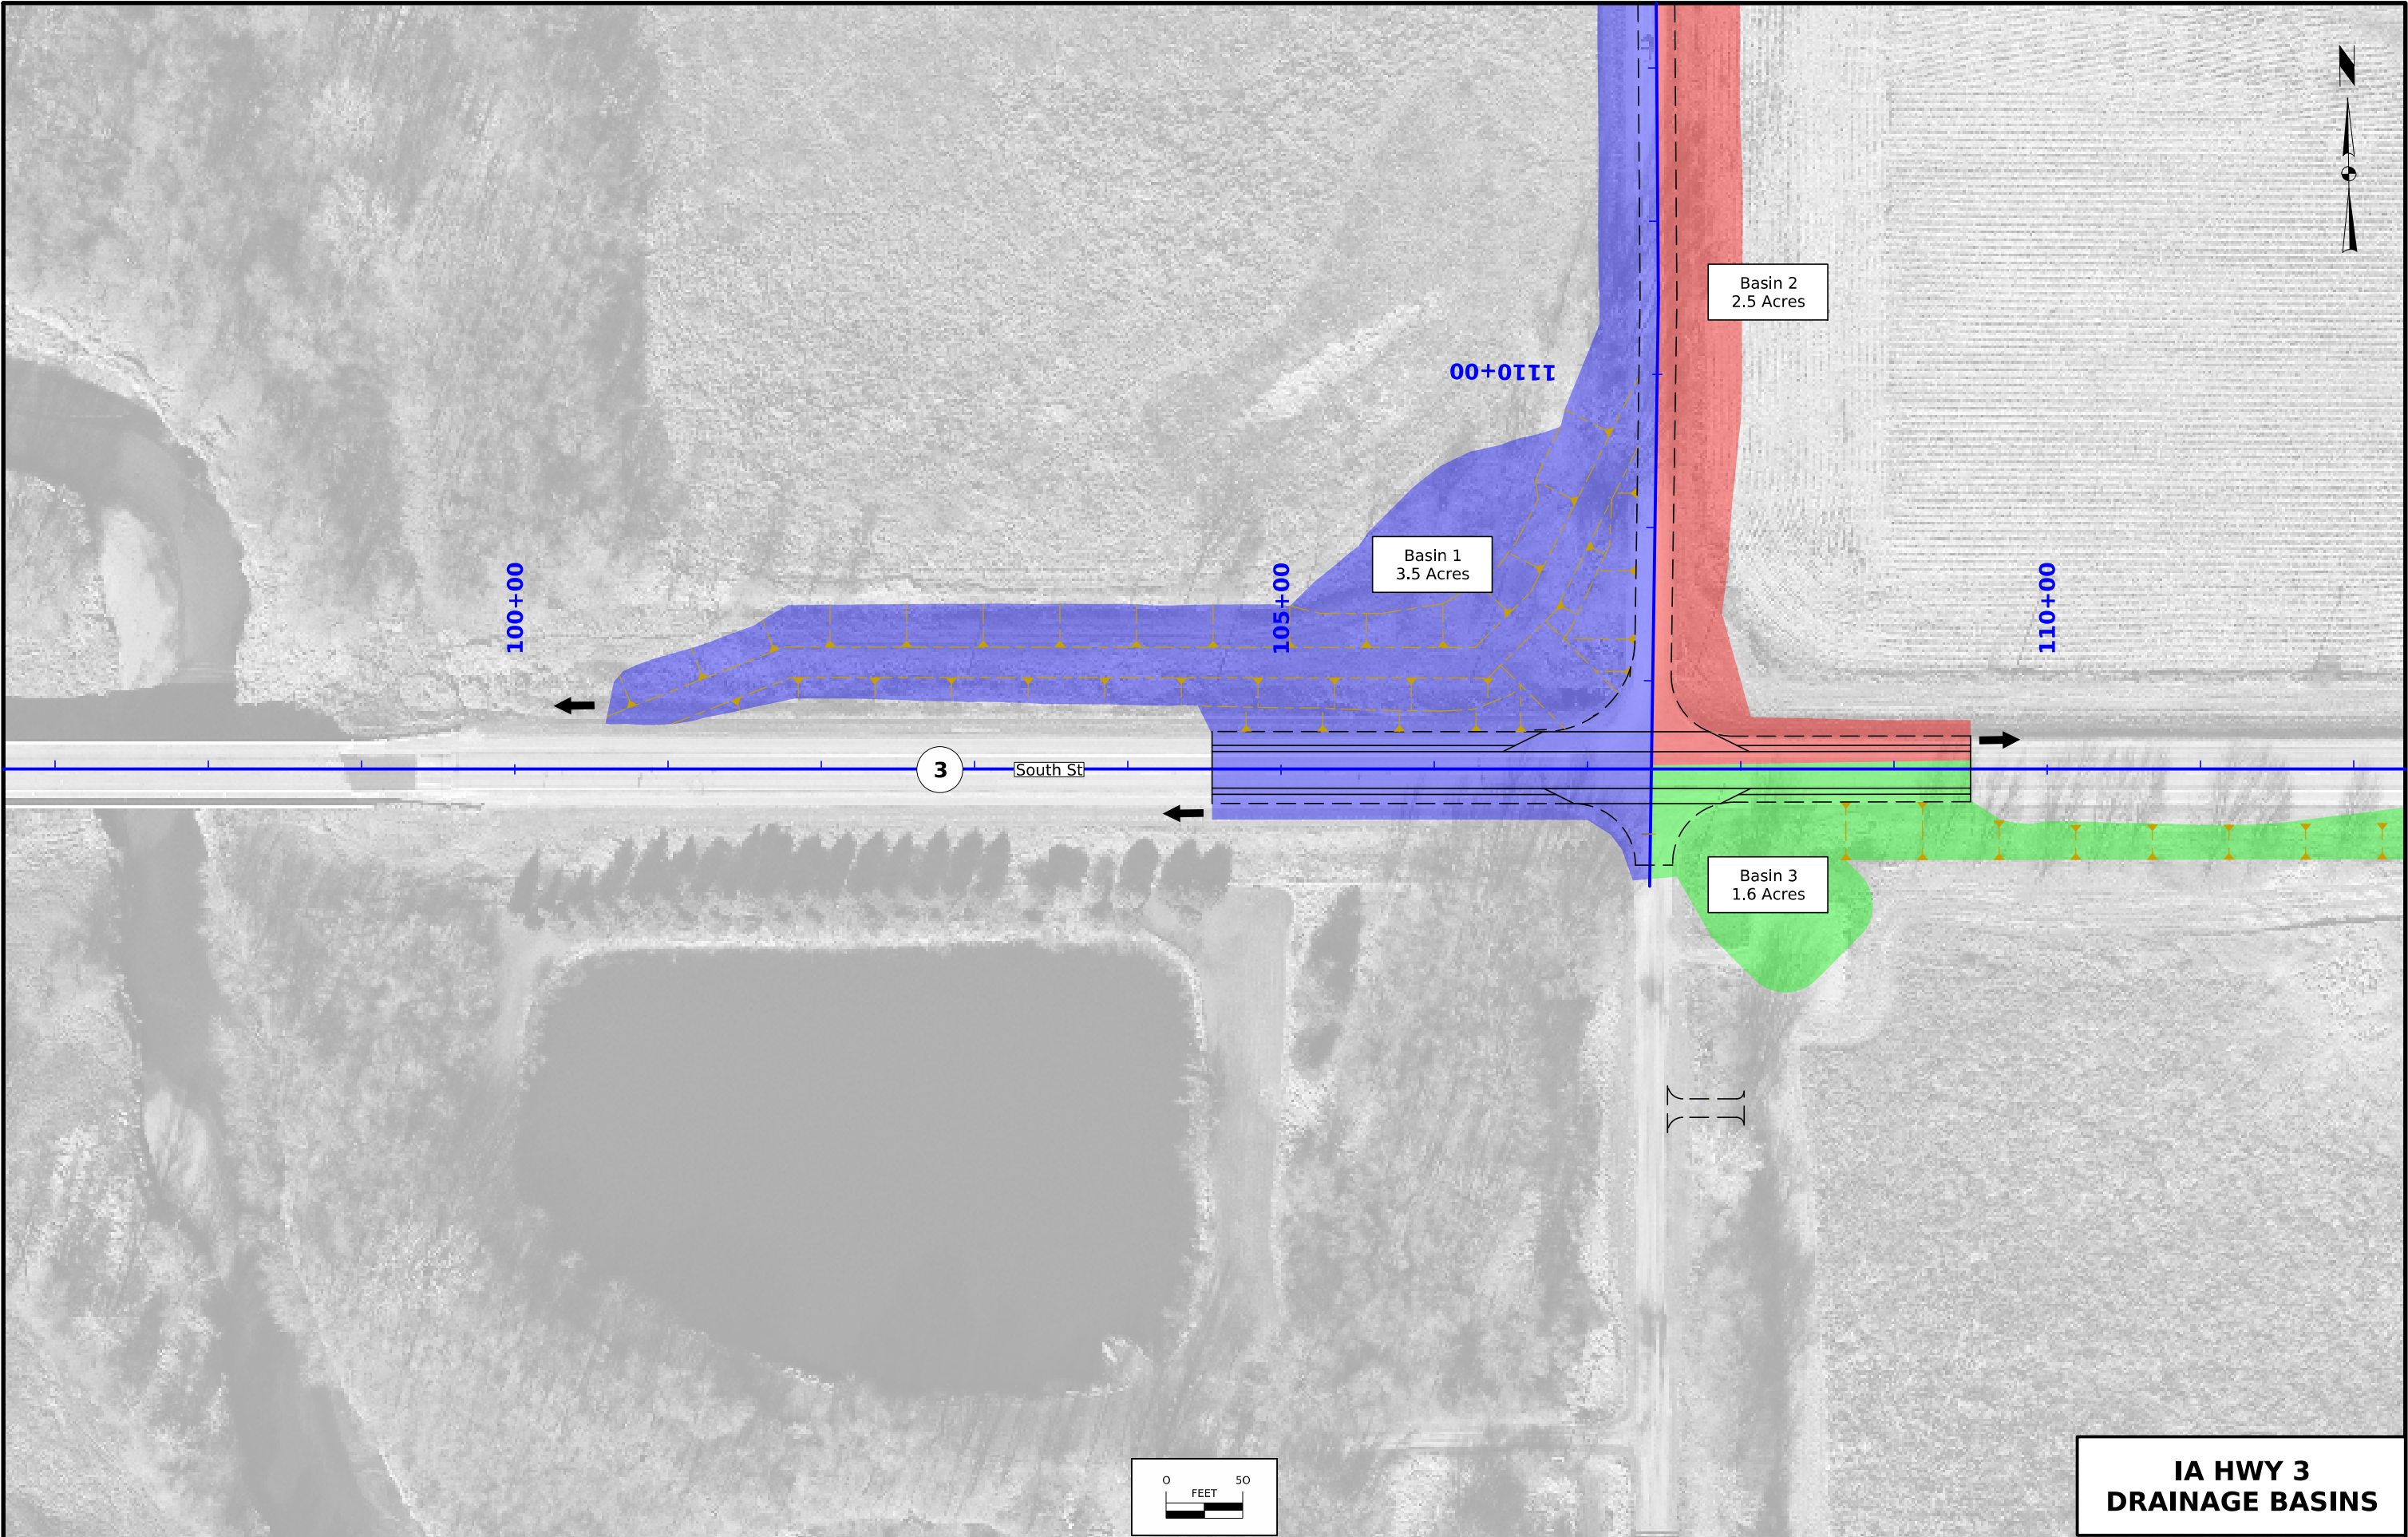

**IA HWY 3
DRAINAGE BASINS**




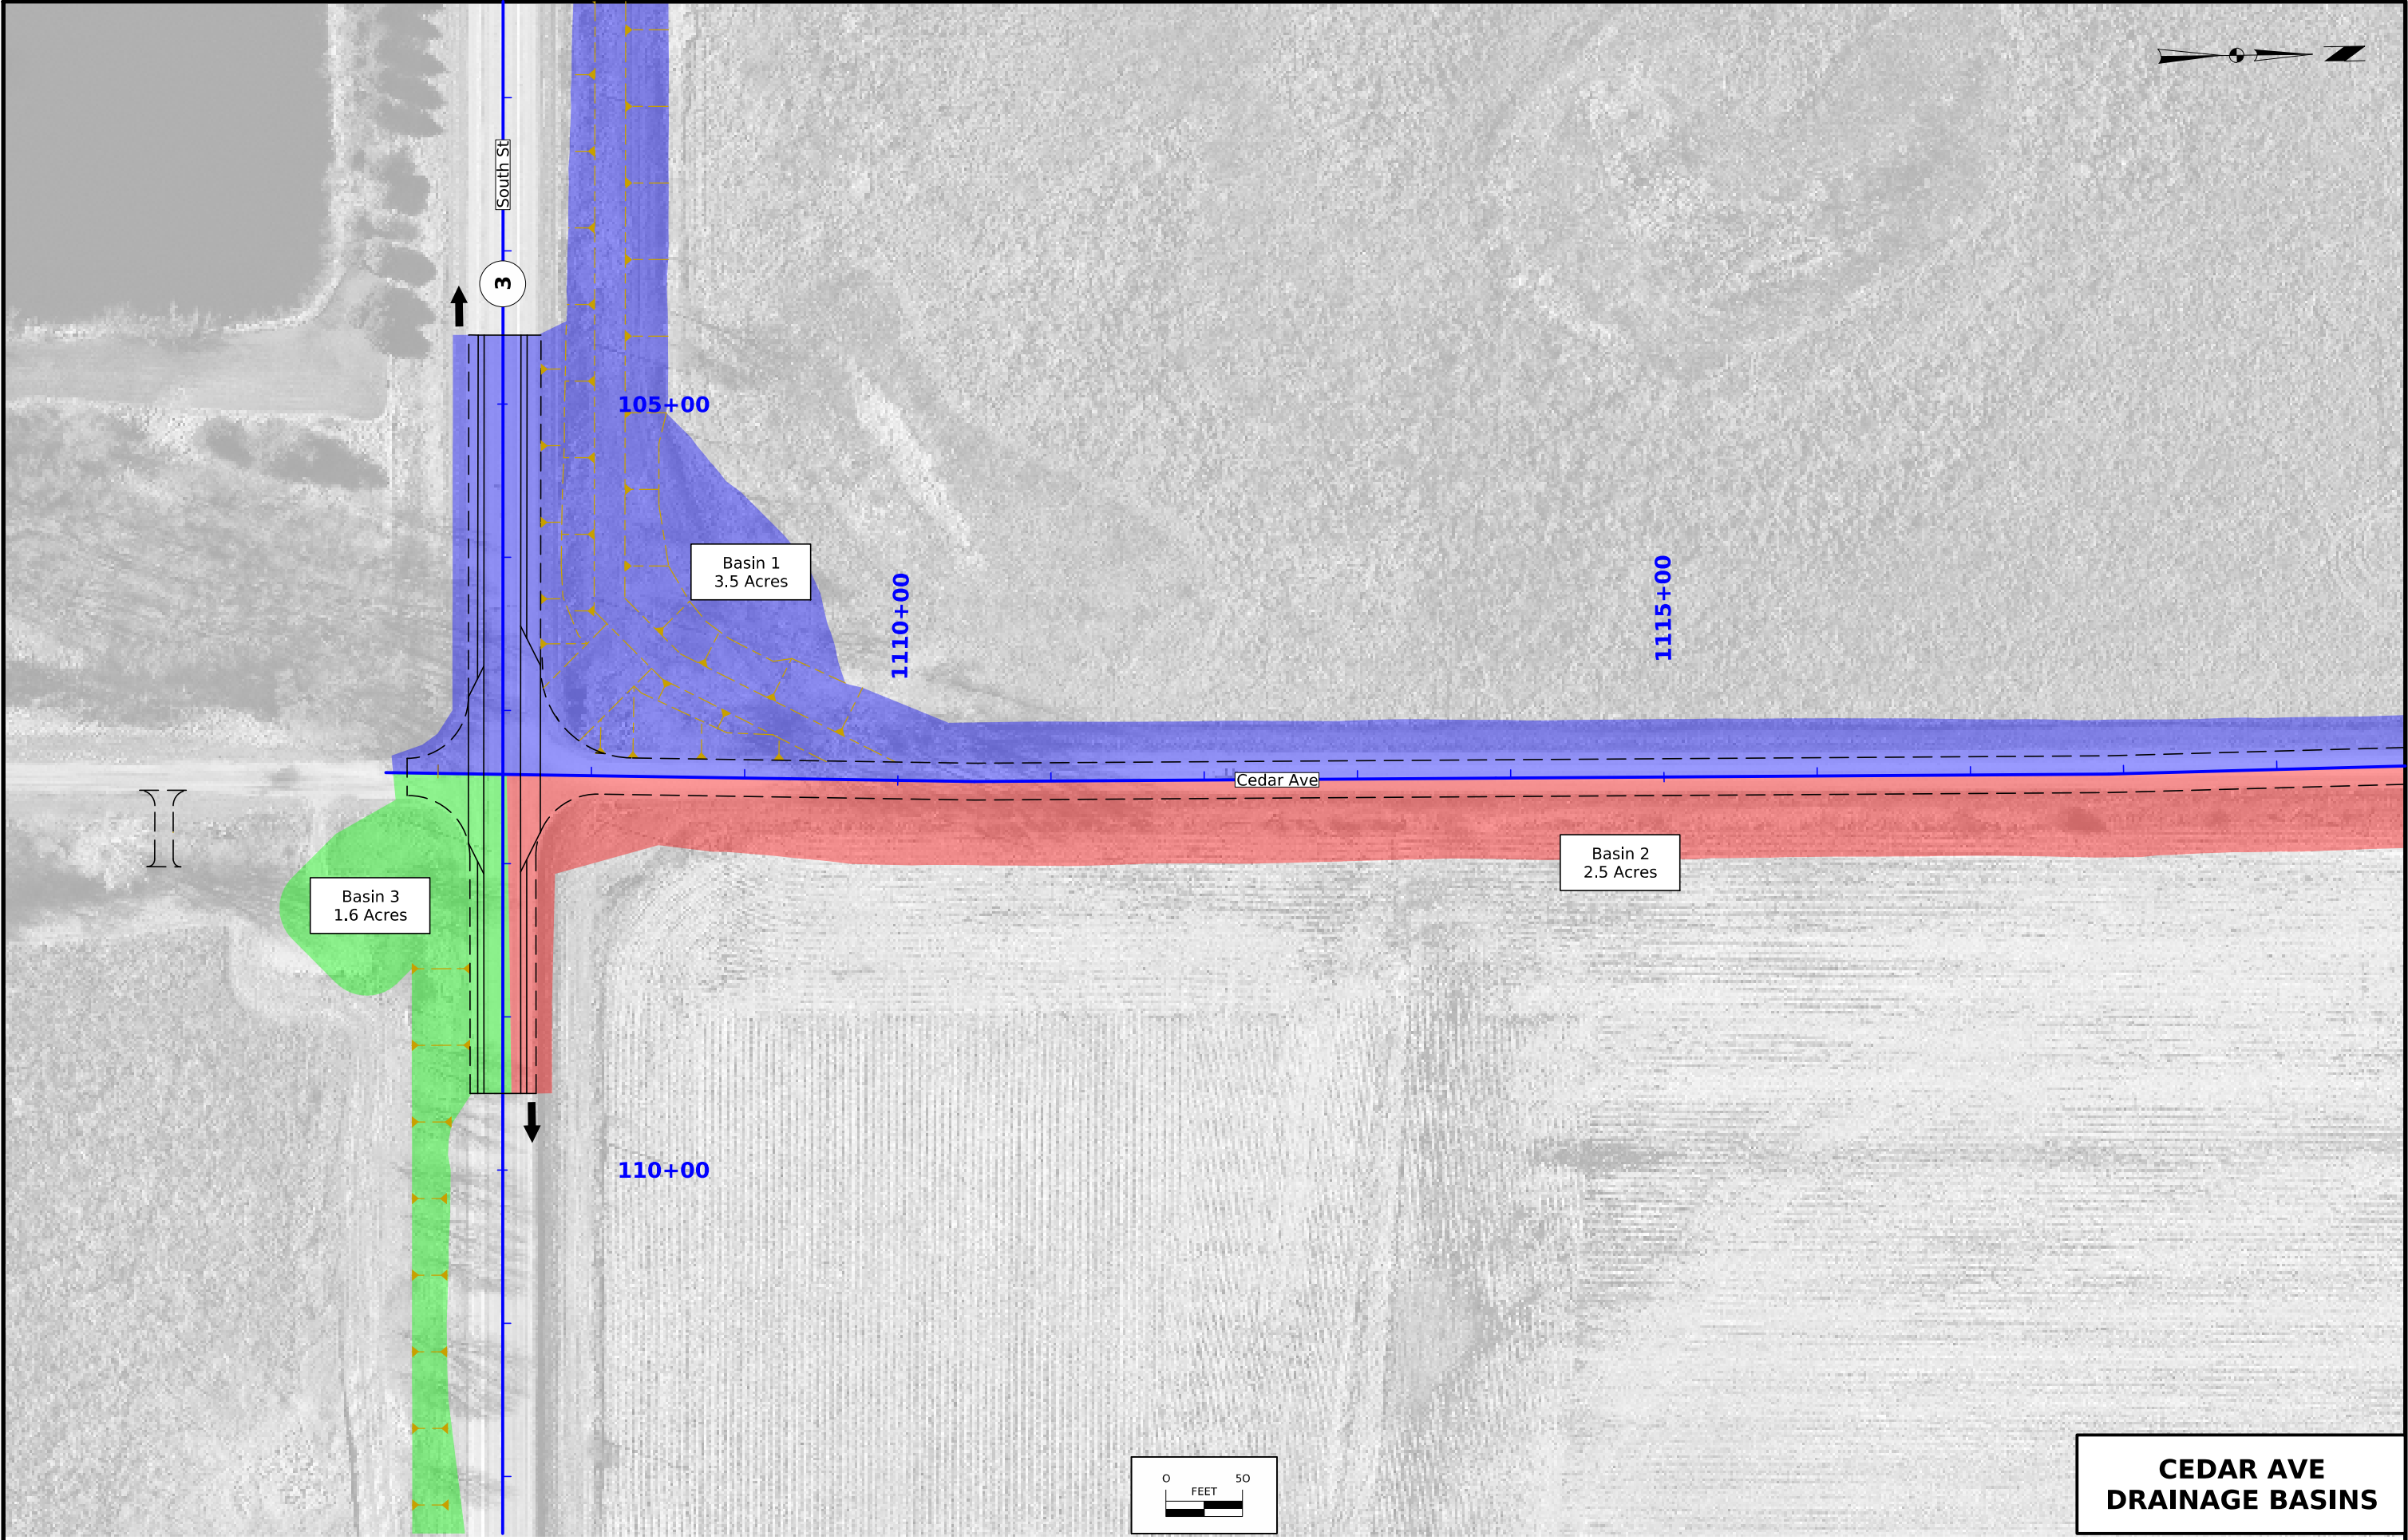



**CEDAR AVE
DRAINAGE BASINS**

Install a 1-foot thick Working Blanket directly below the cast-in-place RCB culvert, extending to within 3 feet of each proposed curtain wall, and to a distance of at least 2 feet beyond the sides of the proposed culvert as measured from the inside face. The Working Blanket shall consist of Granular Material for Blanket. With a precast culvert alternate, the 1-foot thick Working Blanket shall be placed directly below the Granular Leveling Material having the same plan limits stated above. Engineering Fabric shall be used as a separator between the Working Blanket and Granular Leveling Material. The Working Blanket may also be altered or deleted if determined to be unnecessary at the time of construction. Refer to the "Working Blanket Coordinate Table" for approximate plan limits.

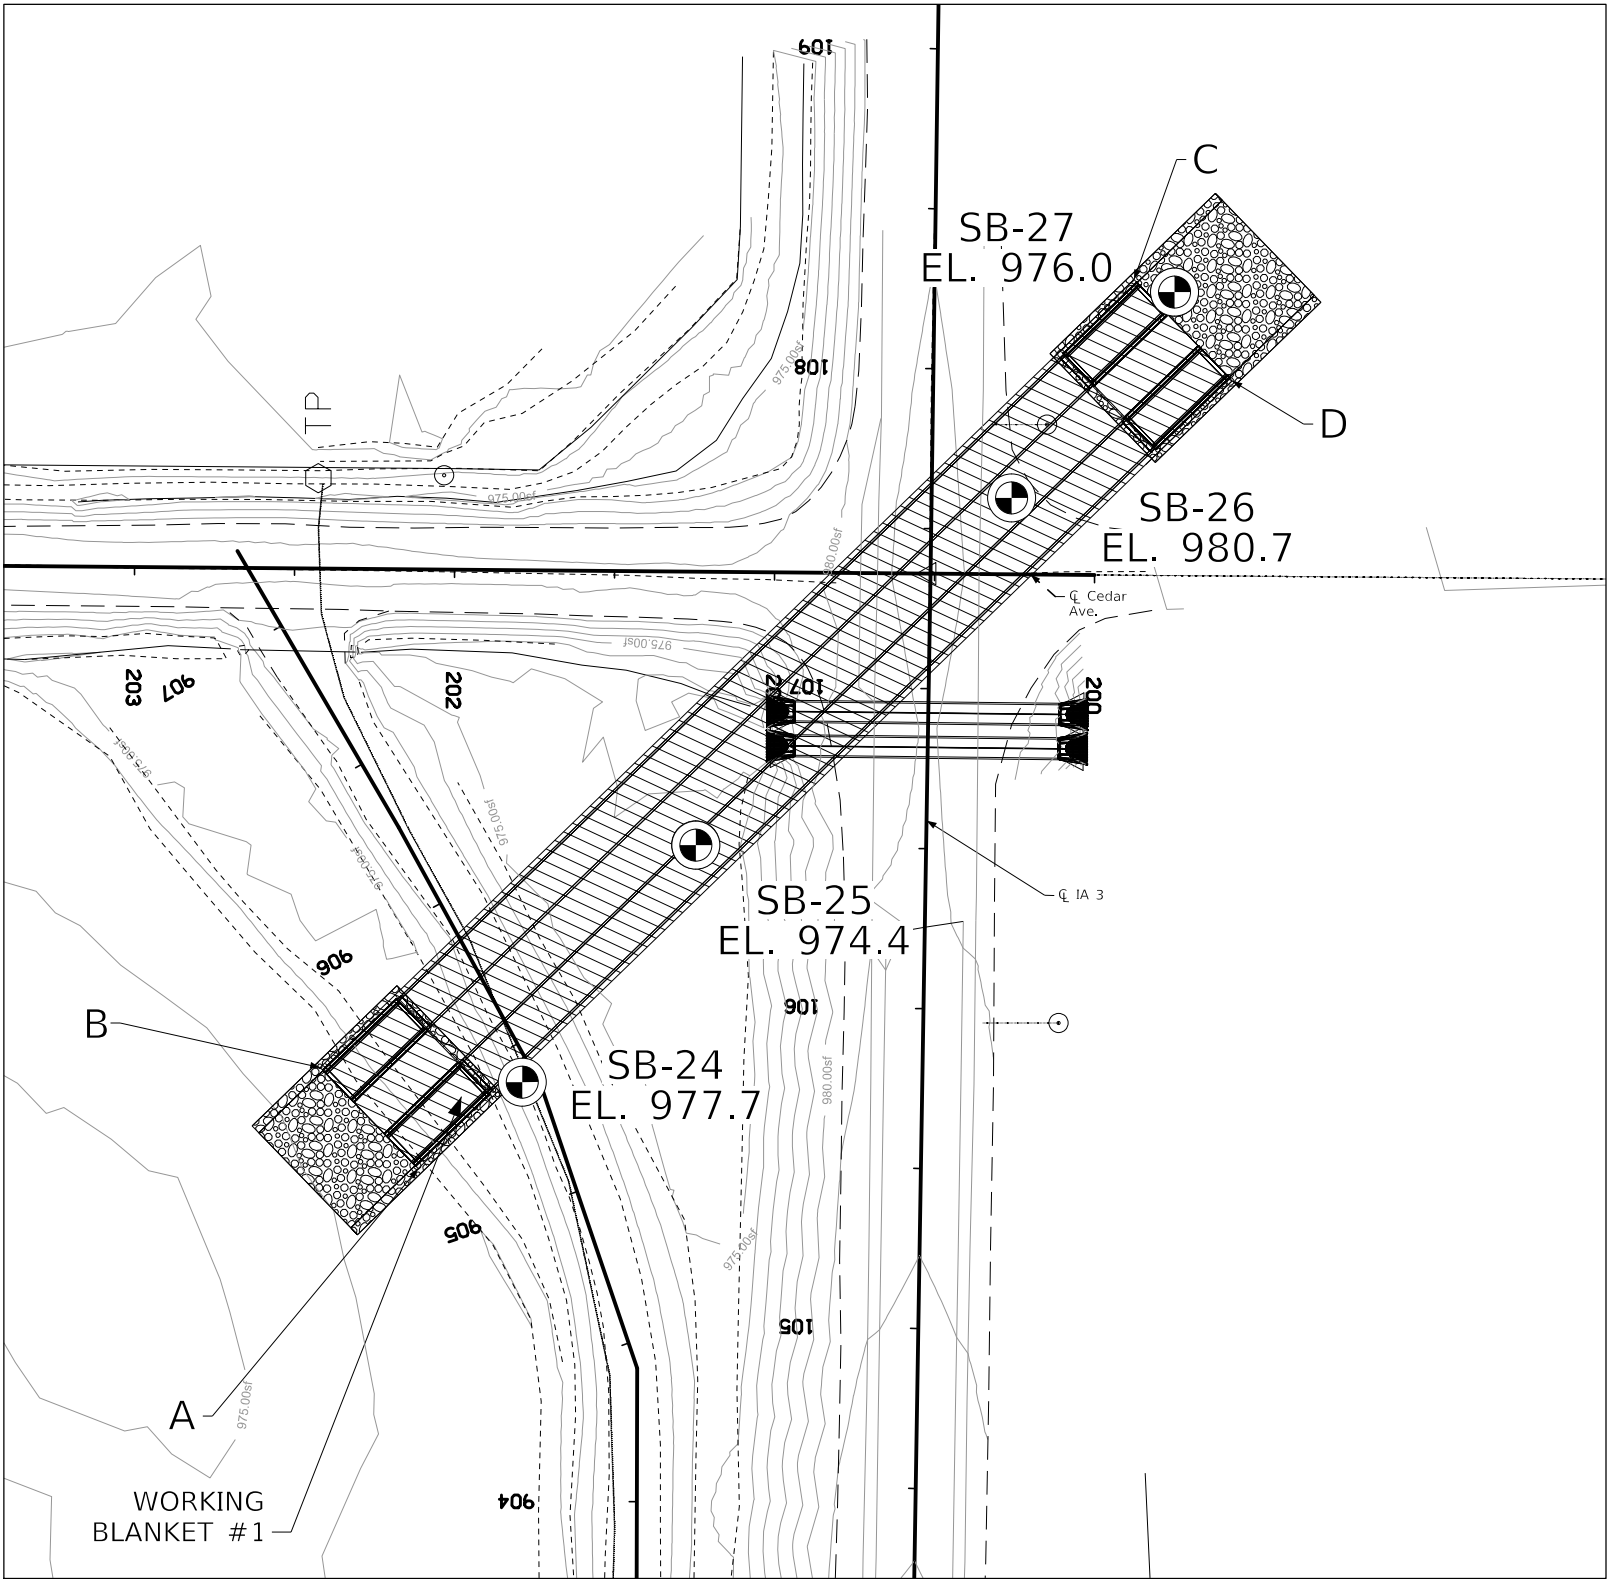

Working Blanket Coordinate Table		
Point	Station	Offset
A	105+47.42	LT.157
B	105+78.54	LT.188
C	108+28.02	RT.62
D	107+97.54	RT.93

THIS SHEET IS INCLUDED TO SHOW SOIL INFORMATION. DETAILS AND NOTES SHOWN ELSEWHERE IN THESE PLANS SHALL BE USED FOR STRUCTURE CONSTRUCTION.

Location
On IA 3 over Hartgraves Creek Overflow
T-92N R-18W
Sections 28, 29, 32, 33
Pittsford Township
Butler County
Bridge Maint. No. 1294,15003
FHWA No. 16490
Latitude 42.744985°
Longitude -92.985919°



Design For 45° Skew (RA)
Triple 12' x 10' x 290'-0" Precast Reinforced Concrete Box Culvert

Soil Profile Sheet

STA. 107+35.65 (IA 3)

BUTLER COUNTY

IOWA DEPARTMENT OF TRANSPORTATION

Design No. 0124

Design Sheet No. 1 of 2

FHWA No. 16490

FILE NO. 32181


ENGLISH

DESIGN TEAM WHKS & CO./BRAUN INTERTEC CORPORATION

BUTLER COUNTY


PROJECT NUMBER BRFN-003-5(83)--39-12


SHEET NUMBER SPS.1

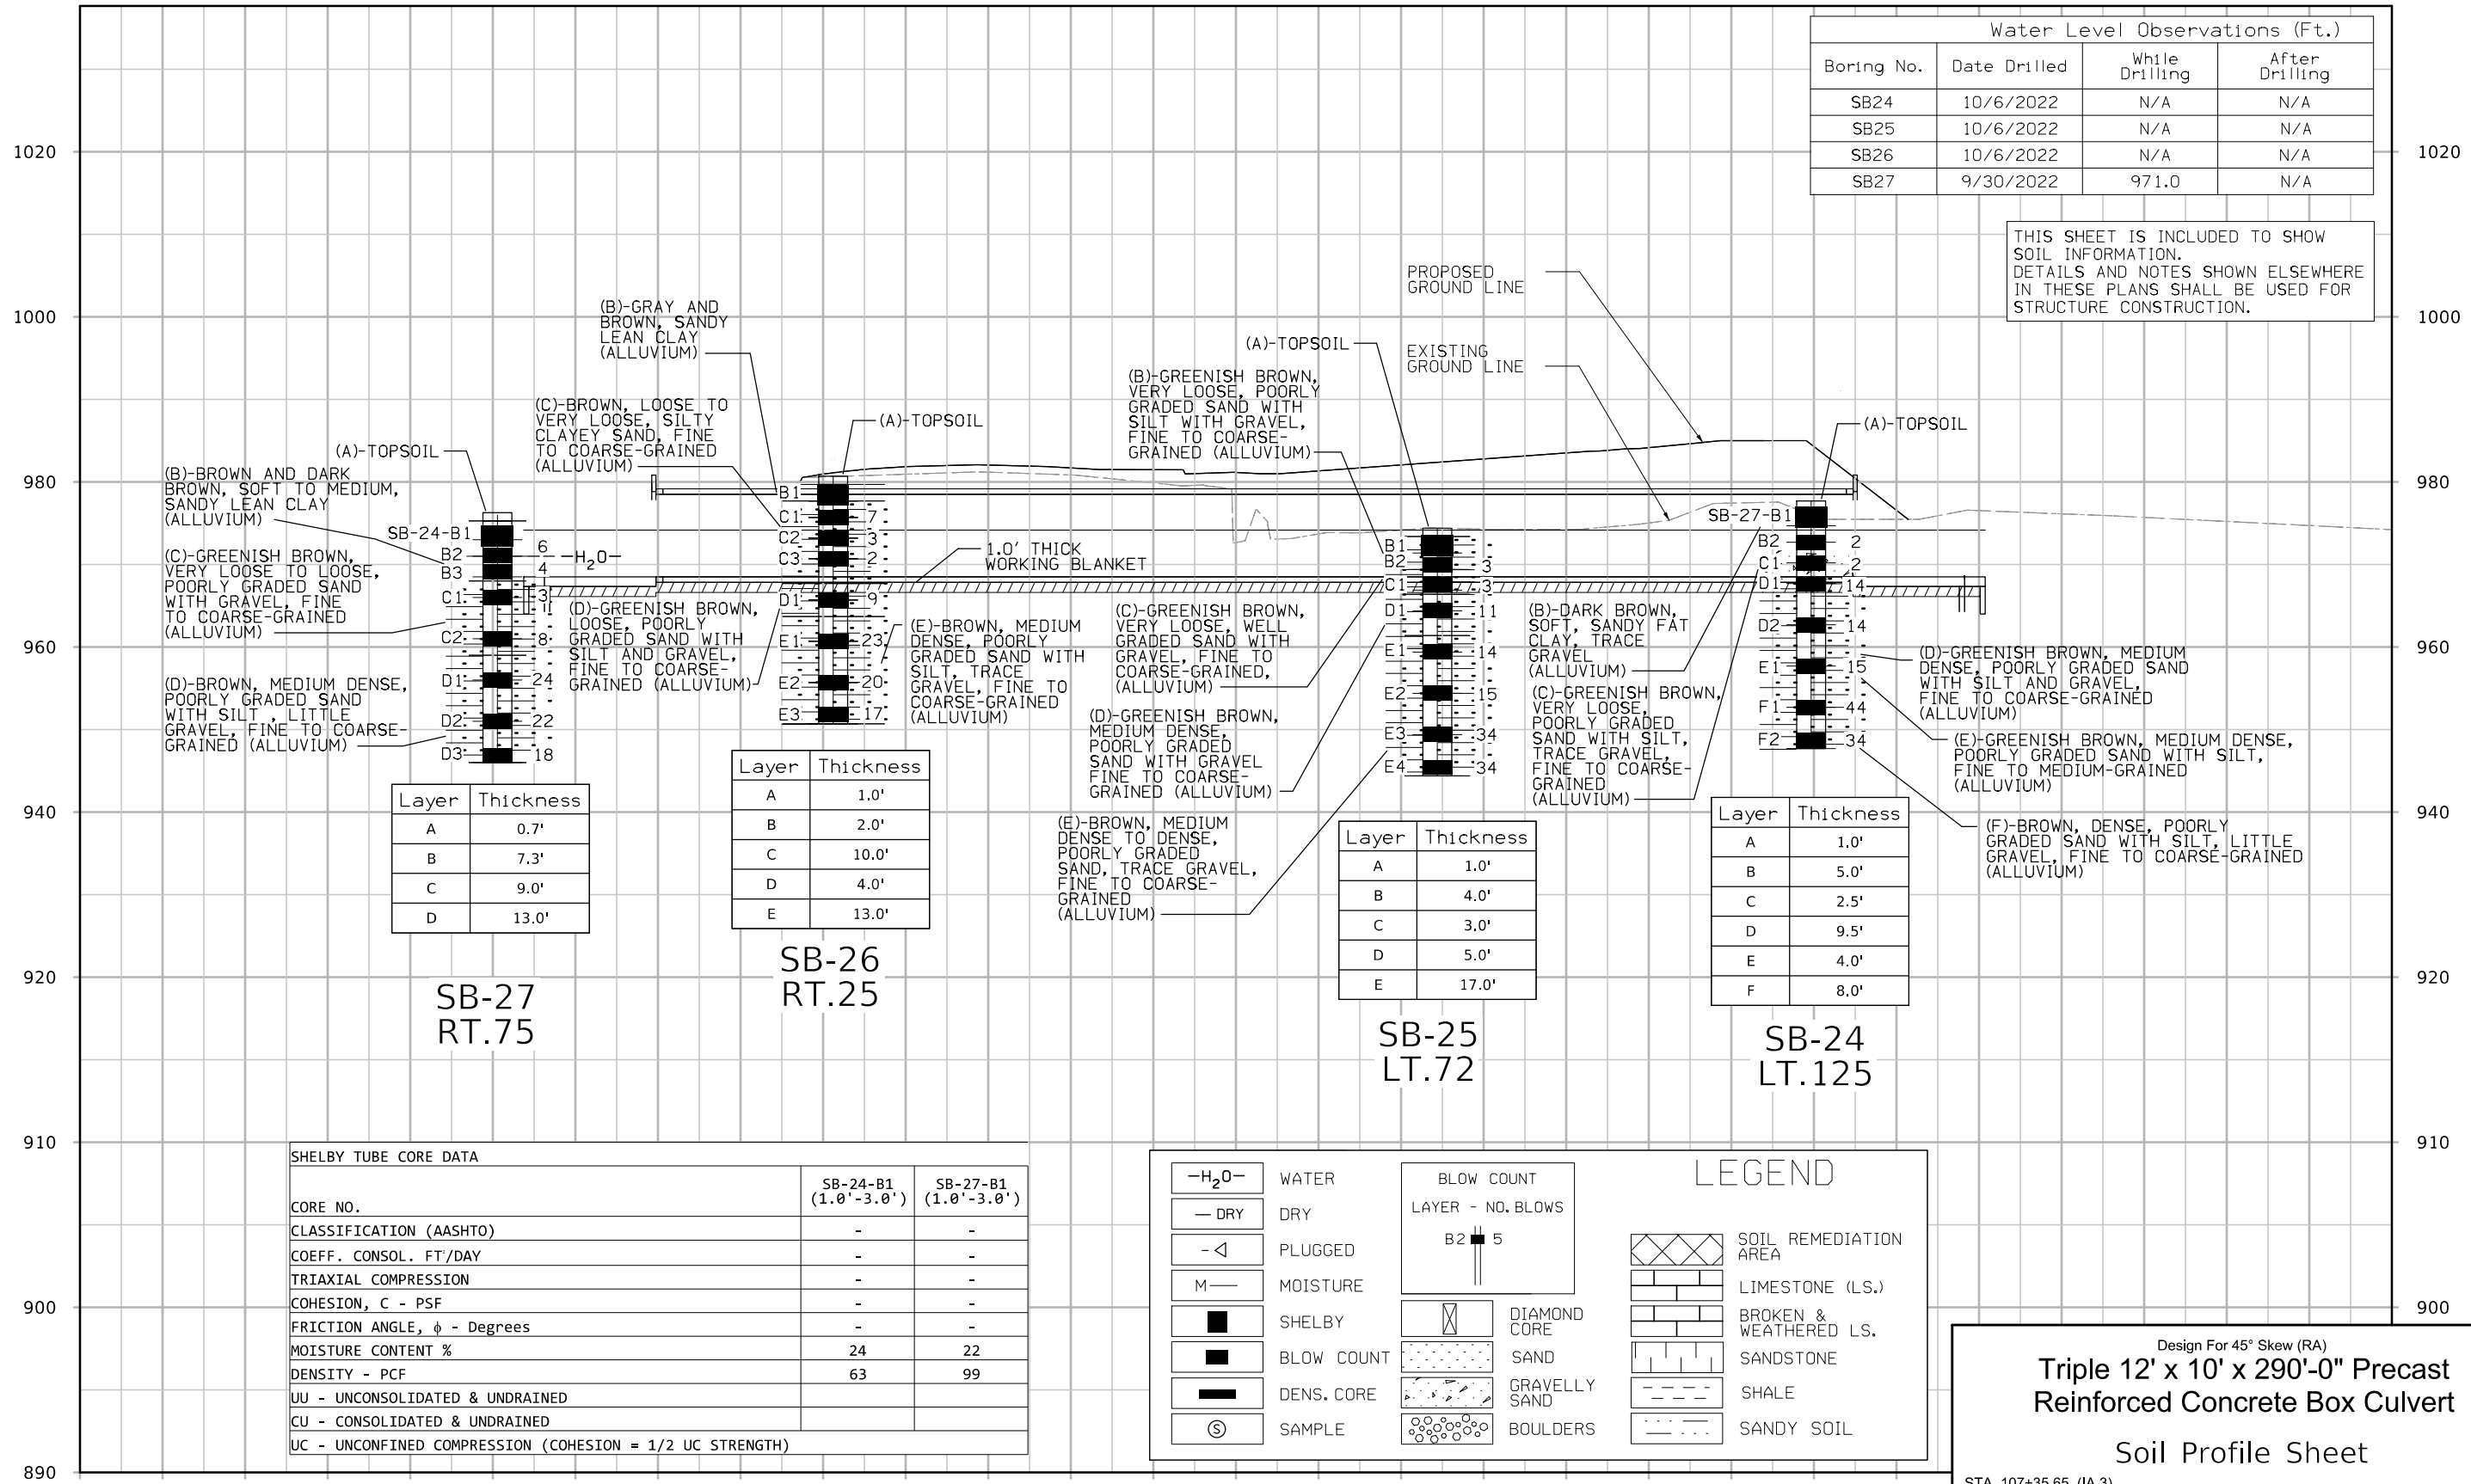


TABULATION OF TEMPLATE QUANTITIES AND ADJUSTMENTS

Station	Cut				Fill					Checks (EW-102)		Topsoil				[16]	[17]	[18]	[19]	[20]	[21]	[22]
	[1]	[2]	[3]	[4]	[5]	[6]	[7]	[8]	[9]	[10]	[11]	[12]	[13]	[14]	[15]							
	Total Cut Unadjusted Volume	Total Class 10 Unadjusted Volume	Topsoil Cut Volume	Total Cut Adjusted	Total Fill Unadjusted Volume	Existing Topsoil Stripping Undercut (+ Fill)	Total Fill Adjusted	Total Fill Adjusted w/ Weighted Average 1.3 Shrink Factor	Total Cut Adjusted Minus Fill w/ Shrink	Approx. Fill Vol. Below 5' & Above 20' w/ Shrink	Approx. Fill Volume Below 3' w/ Shrink	Topsoil Stripping Undercut Volume	Topsoil Placement Undercut Volume	Topsoil Placement With 1.4 Shrink Factor	Topsoil Stripping Minus Topsoil Placement w/Shrink							
Summary:																						
IA3	3,393	1,547	1,847	1,547	834	518	1,351	1,758	-212	0	0	1,847	67	94	1,755							
DIKE	4,858	4,099	759	4,099	9,285	6	9,290	12,077	-7,980	0	0	759	1,126	1,577	-818							
CEDARAVE.	9,378	6,639	2,739	6,639	27,296	863	28,158	36,608	-29,972	0	0	2,739	5,199	7,281	-4,544							
Project Totals:	17,629	12,285	5,345	12,285	37,415	1,387	38,799	50,443	-38,164	0	0	5,345	6,392	8,952	-3,607							
	Excavation, Class 10, Roadway & Borrow																					
			1,758																			
			[8] IA3																			
	Excavation, Class 10, Waste																					
			10,526																			
		[4] DIKE + [4] CEDARAVE. + [9] IA3																				
	Embankment-In-Place, Contractor Furnished, Cohesive																					
		48685 / 1.3 = 37,450																				
		[8] DIKE + [8] CEDARAVE. / 1.3																				
	Topsoil, Strip, Salvage, & Spread																					
			5,345																			
			[12]																			
	Topsoil, Furnish & Spread																					
		3,607 / 1.4 = 2,576																				
		[15] / 1.4																				
	Compaction with Moisture and Density Control																					
			37,448																			
		[7] DIKE + [7] CEDAR AVE.																				

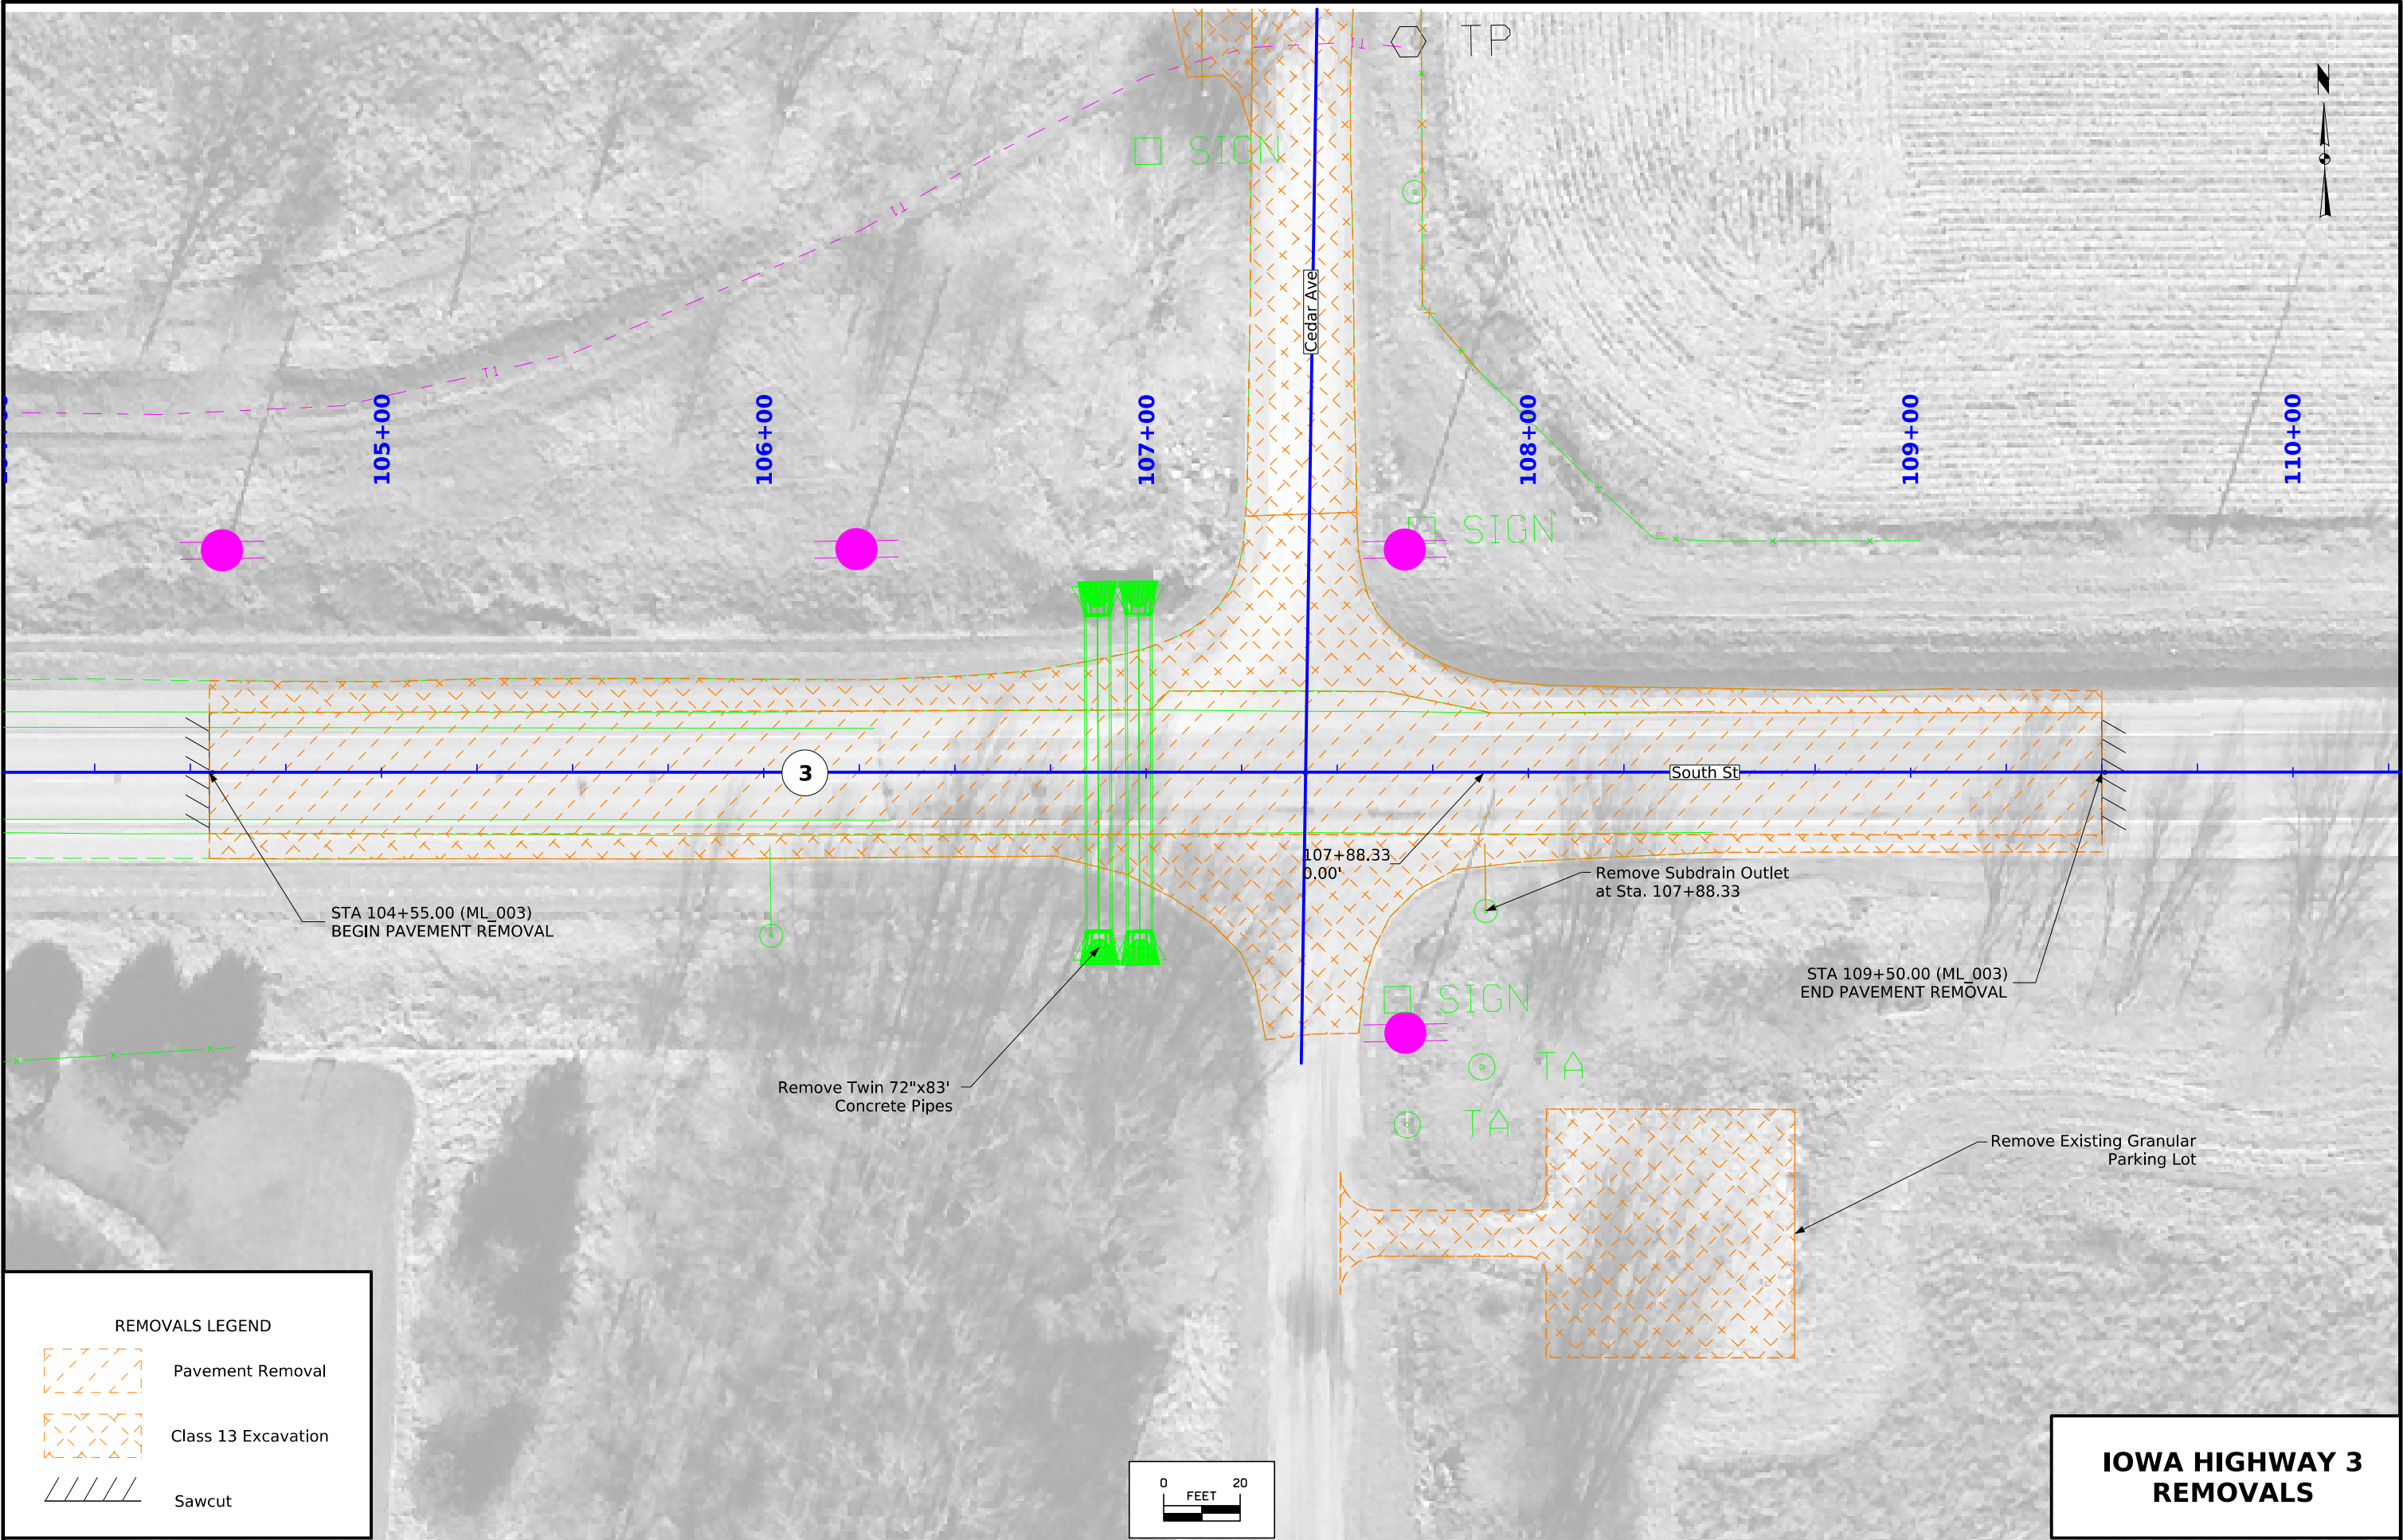

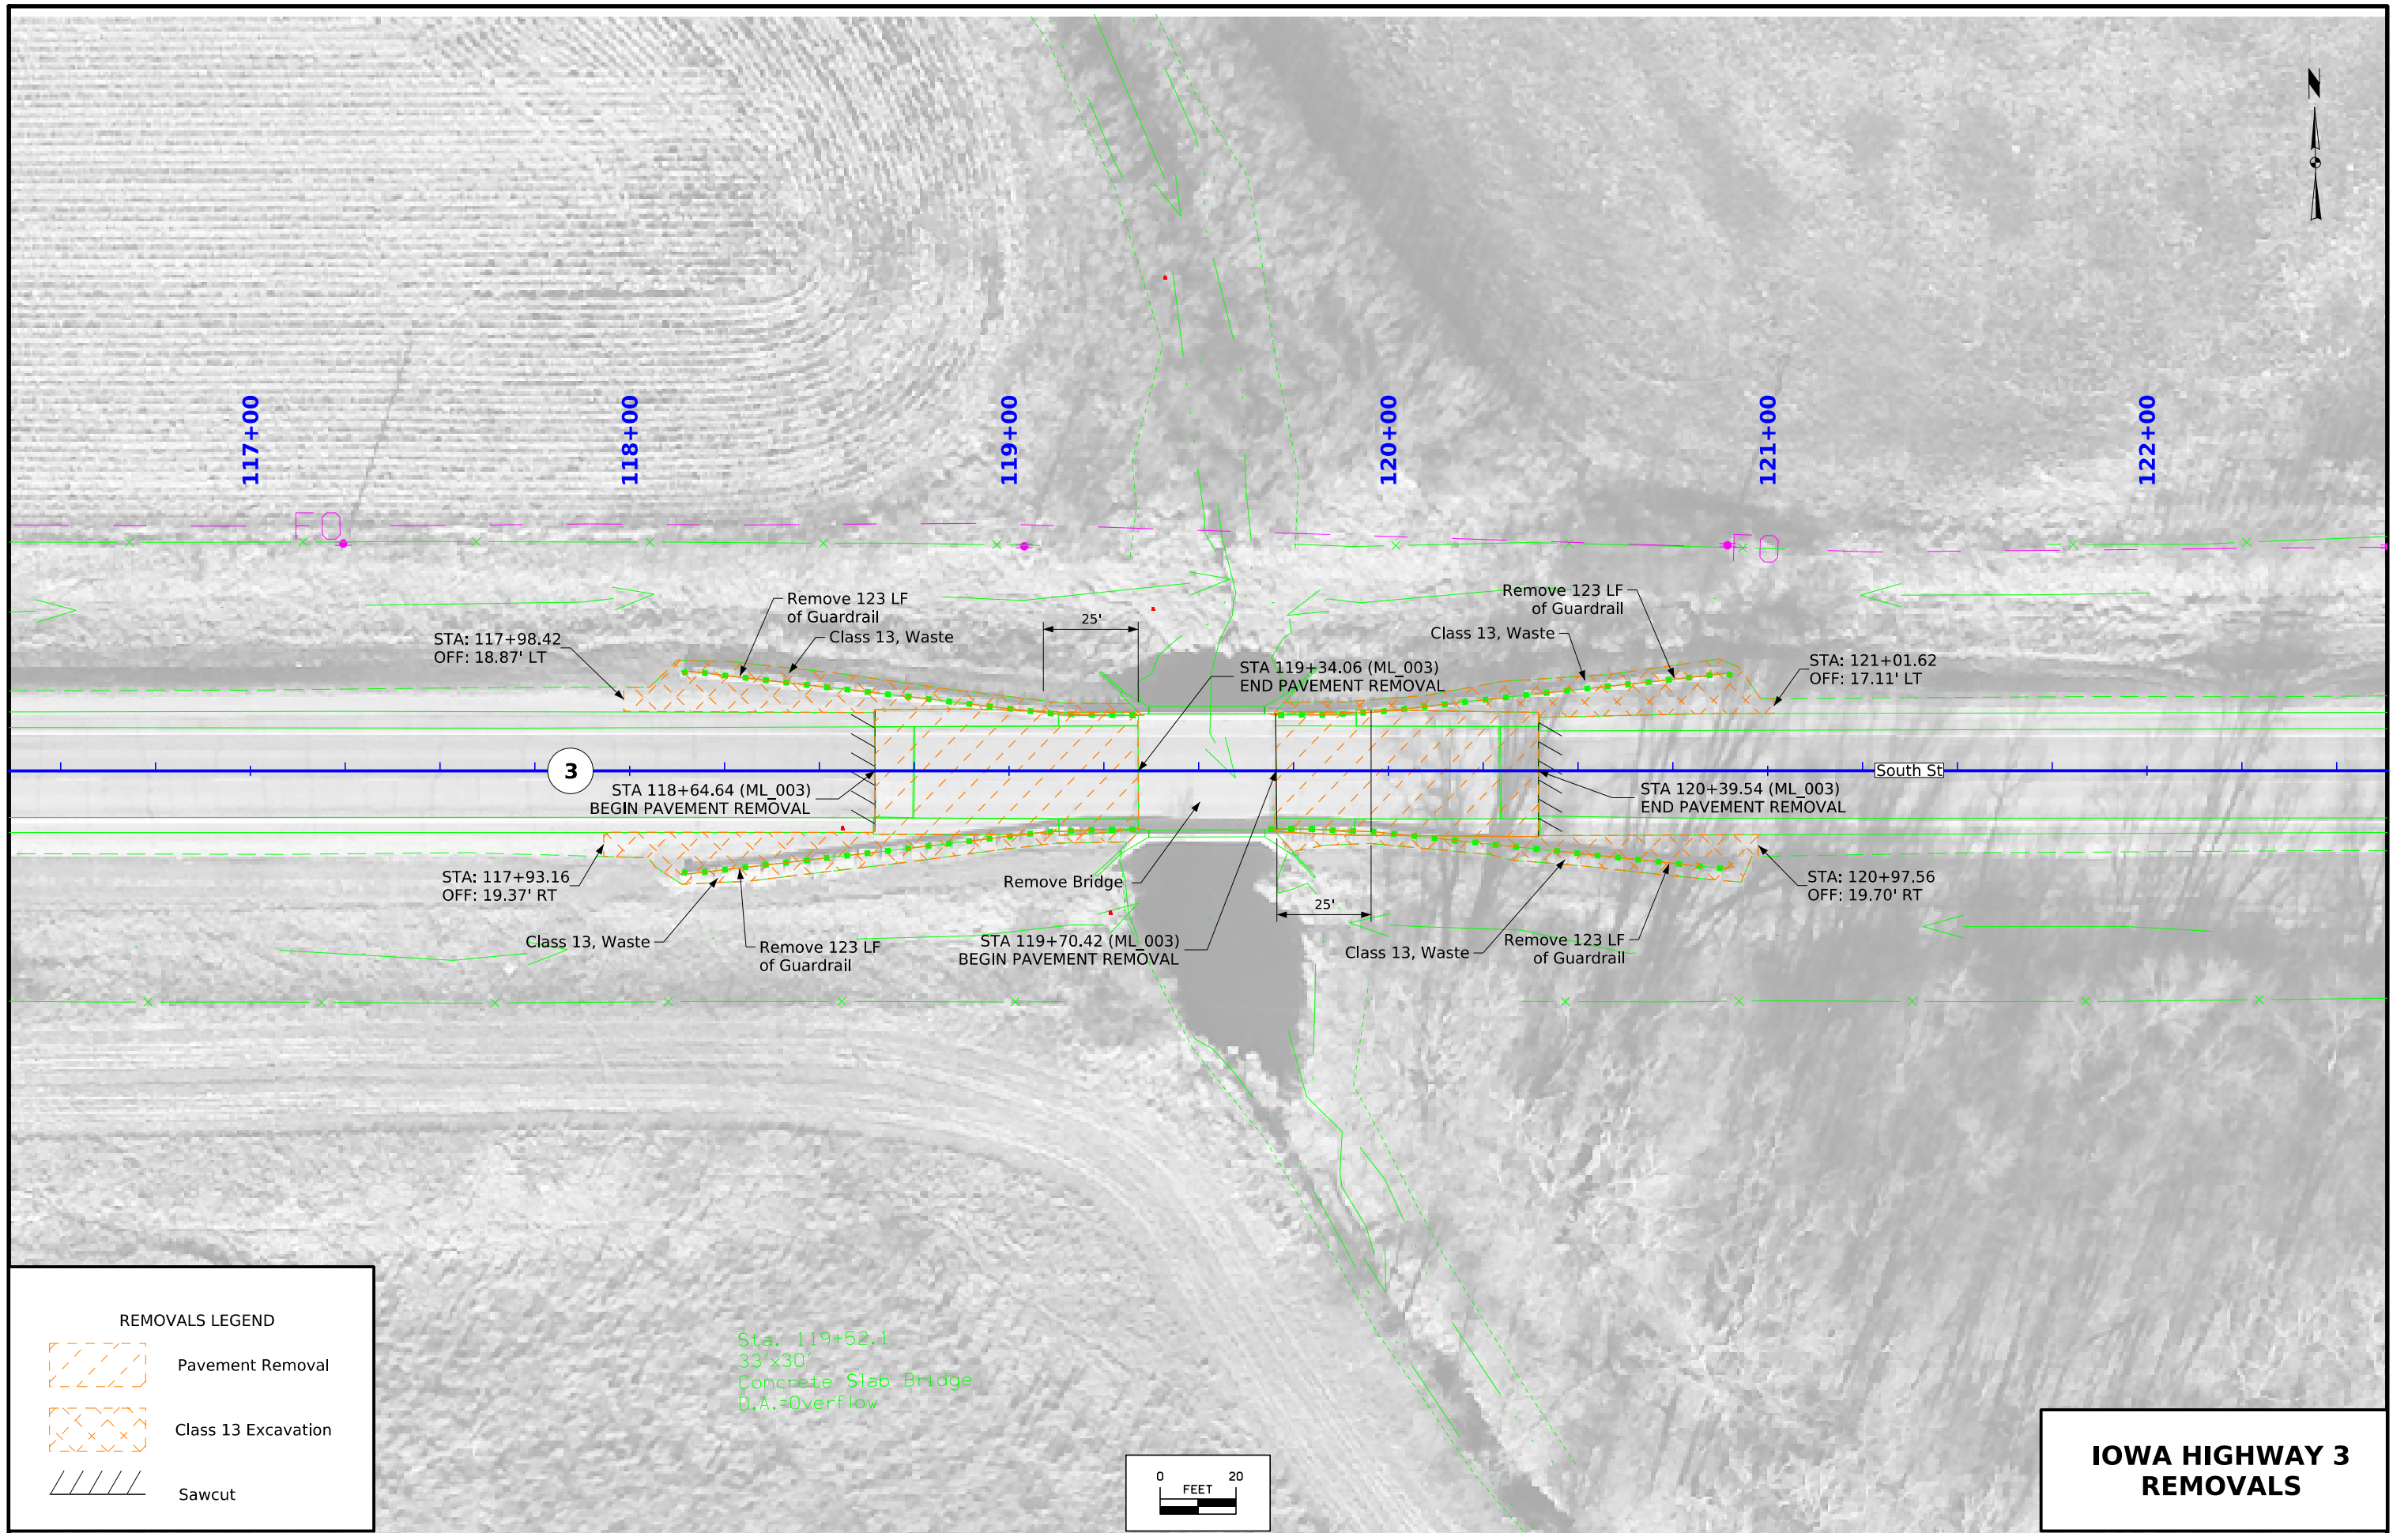

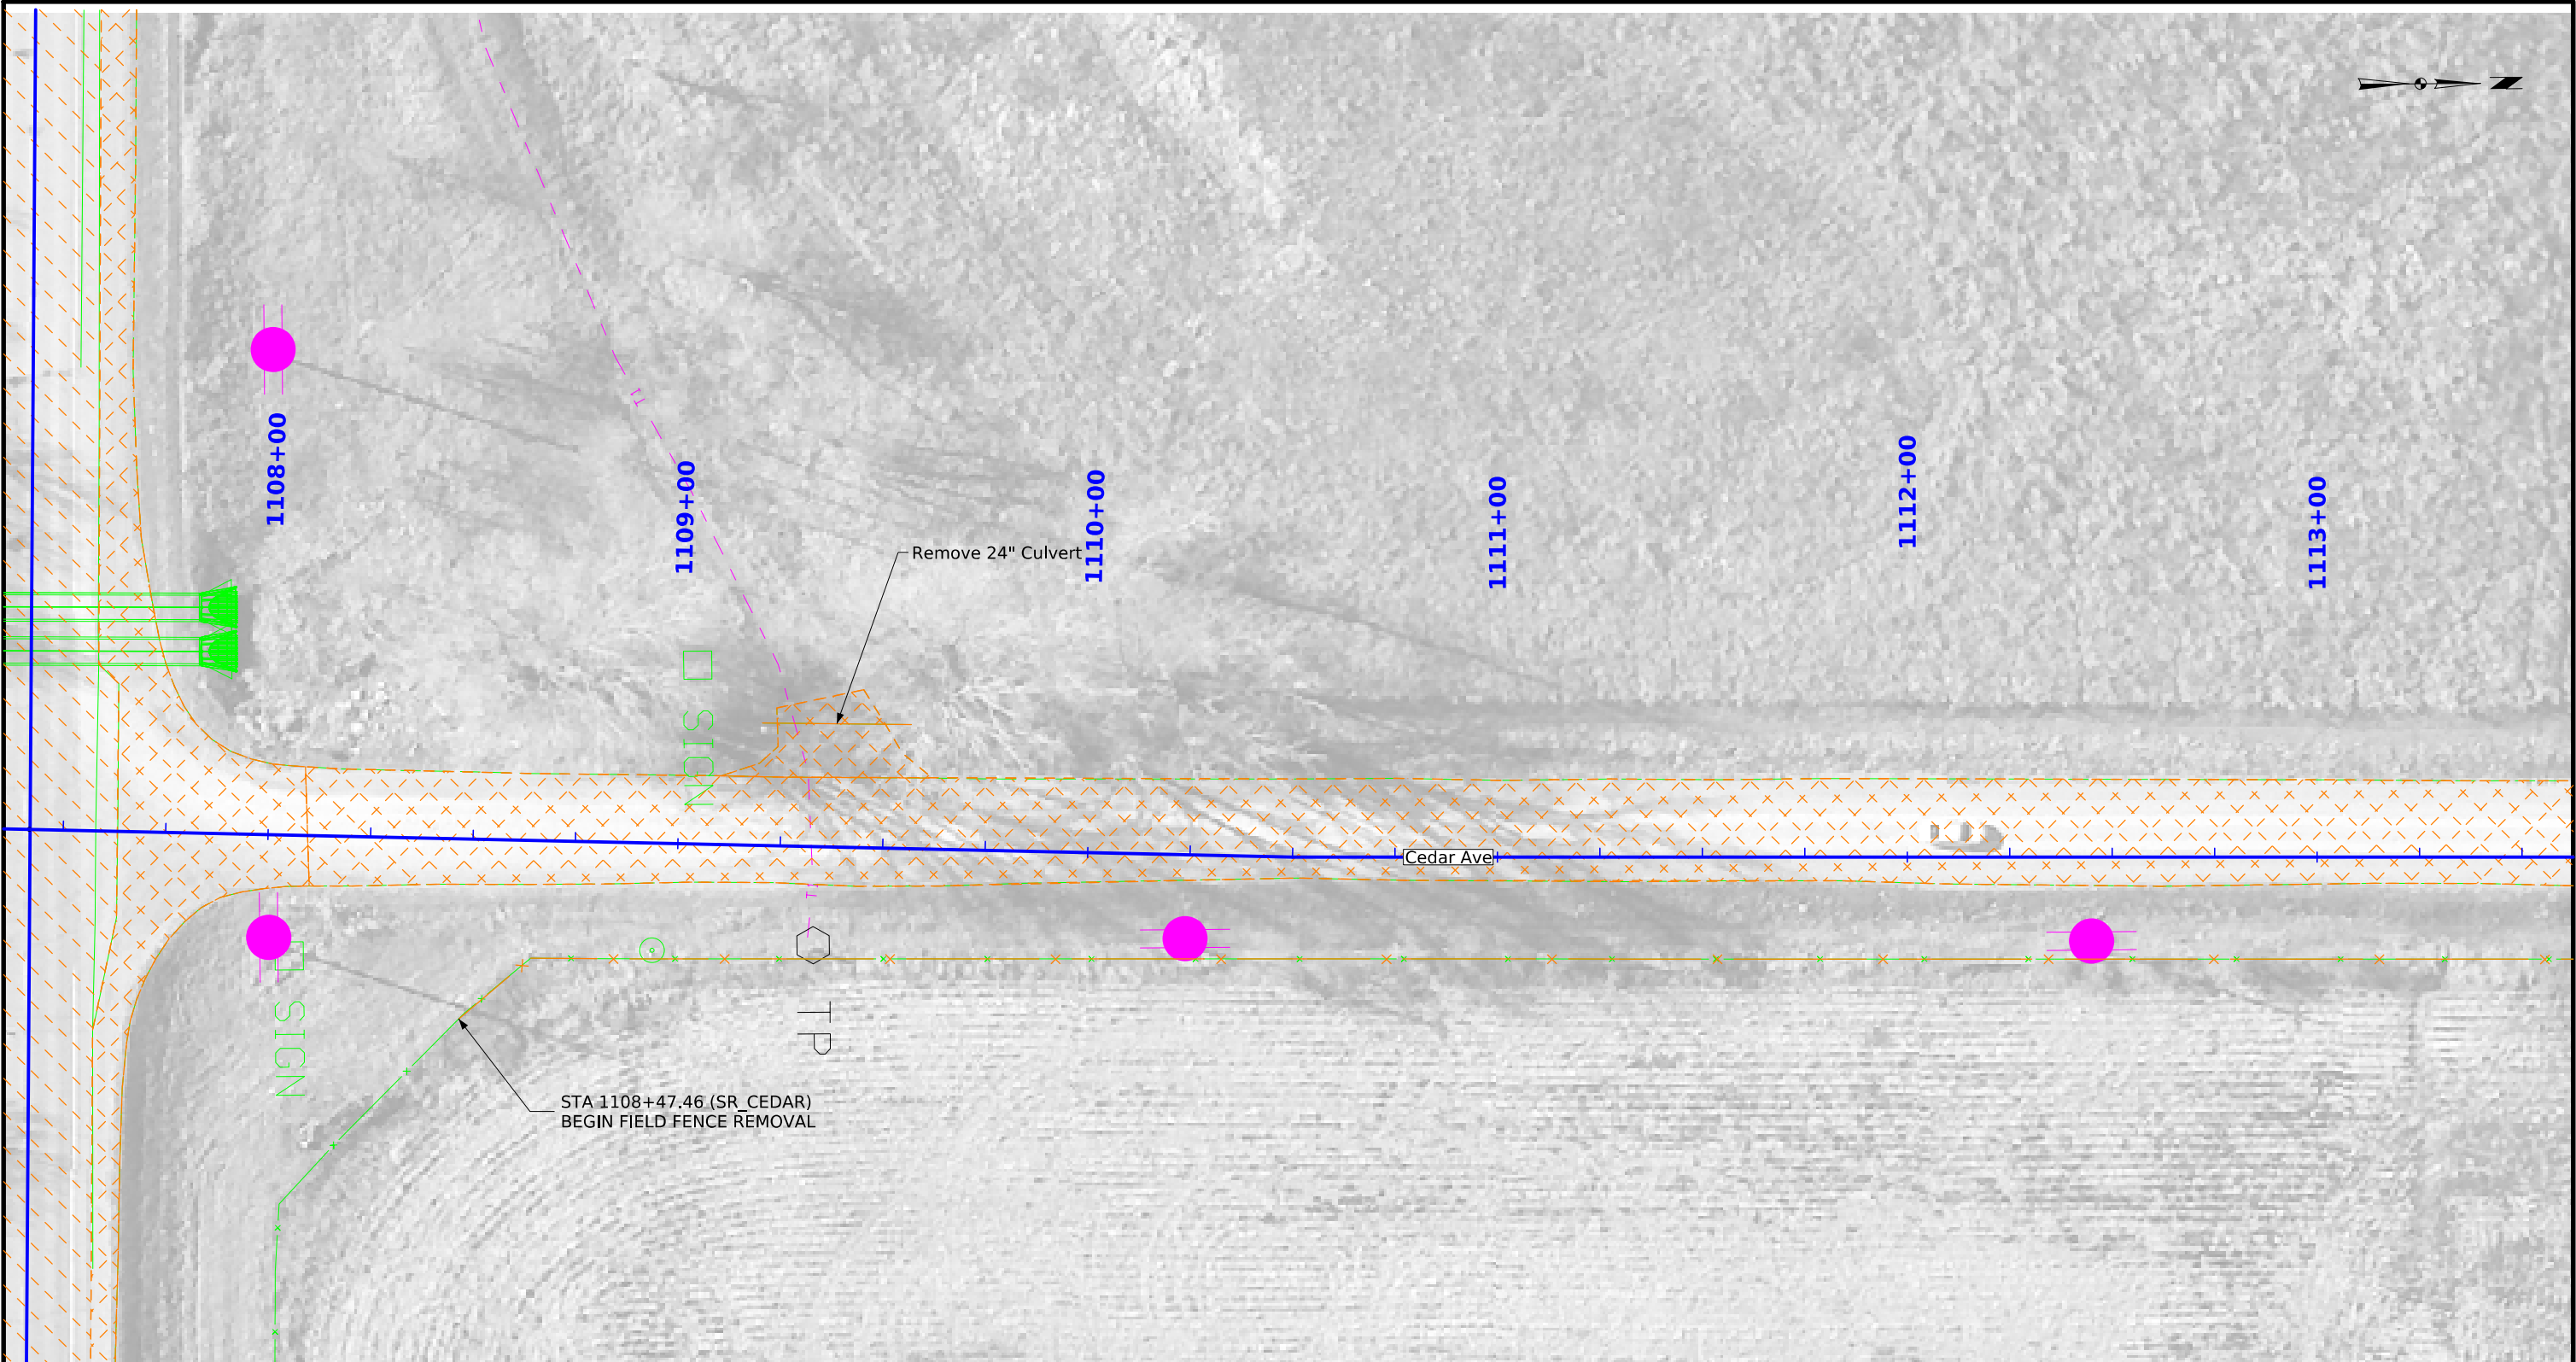


REMOVALS LEGEND

Pavement Removal

Class 13 Excavation

Fence Removal

 

**CEDAR AVE
REMOVALS**







REMOVALS LEGEND



 Pavement Removal


 Class 13 Excavation

 Fence Removal



**CEDAR AVE
REMOVALS**



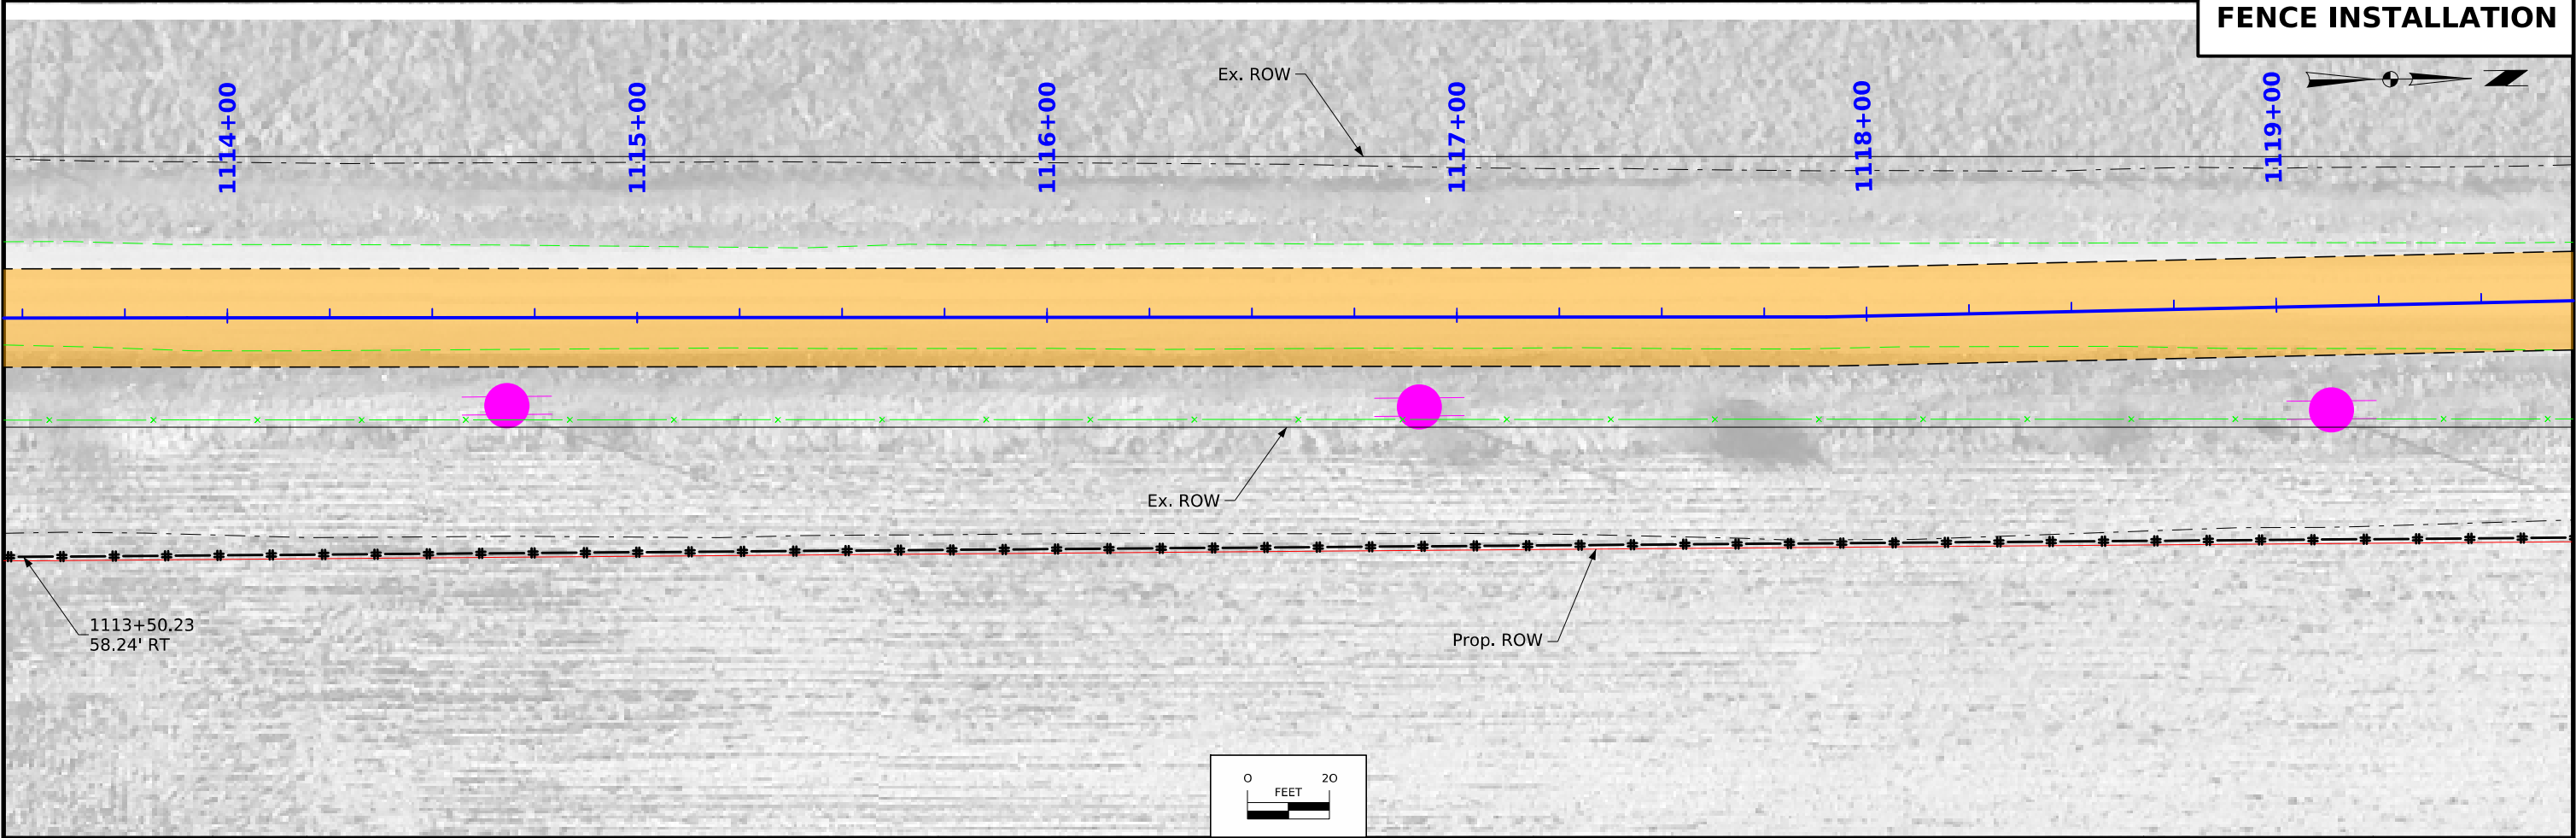
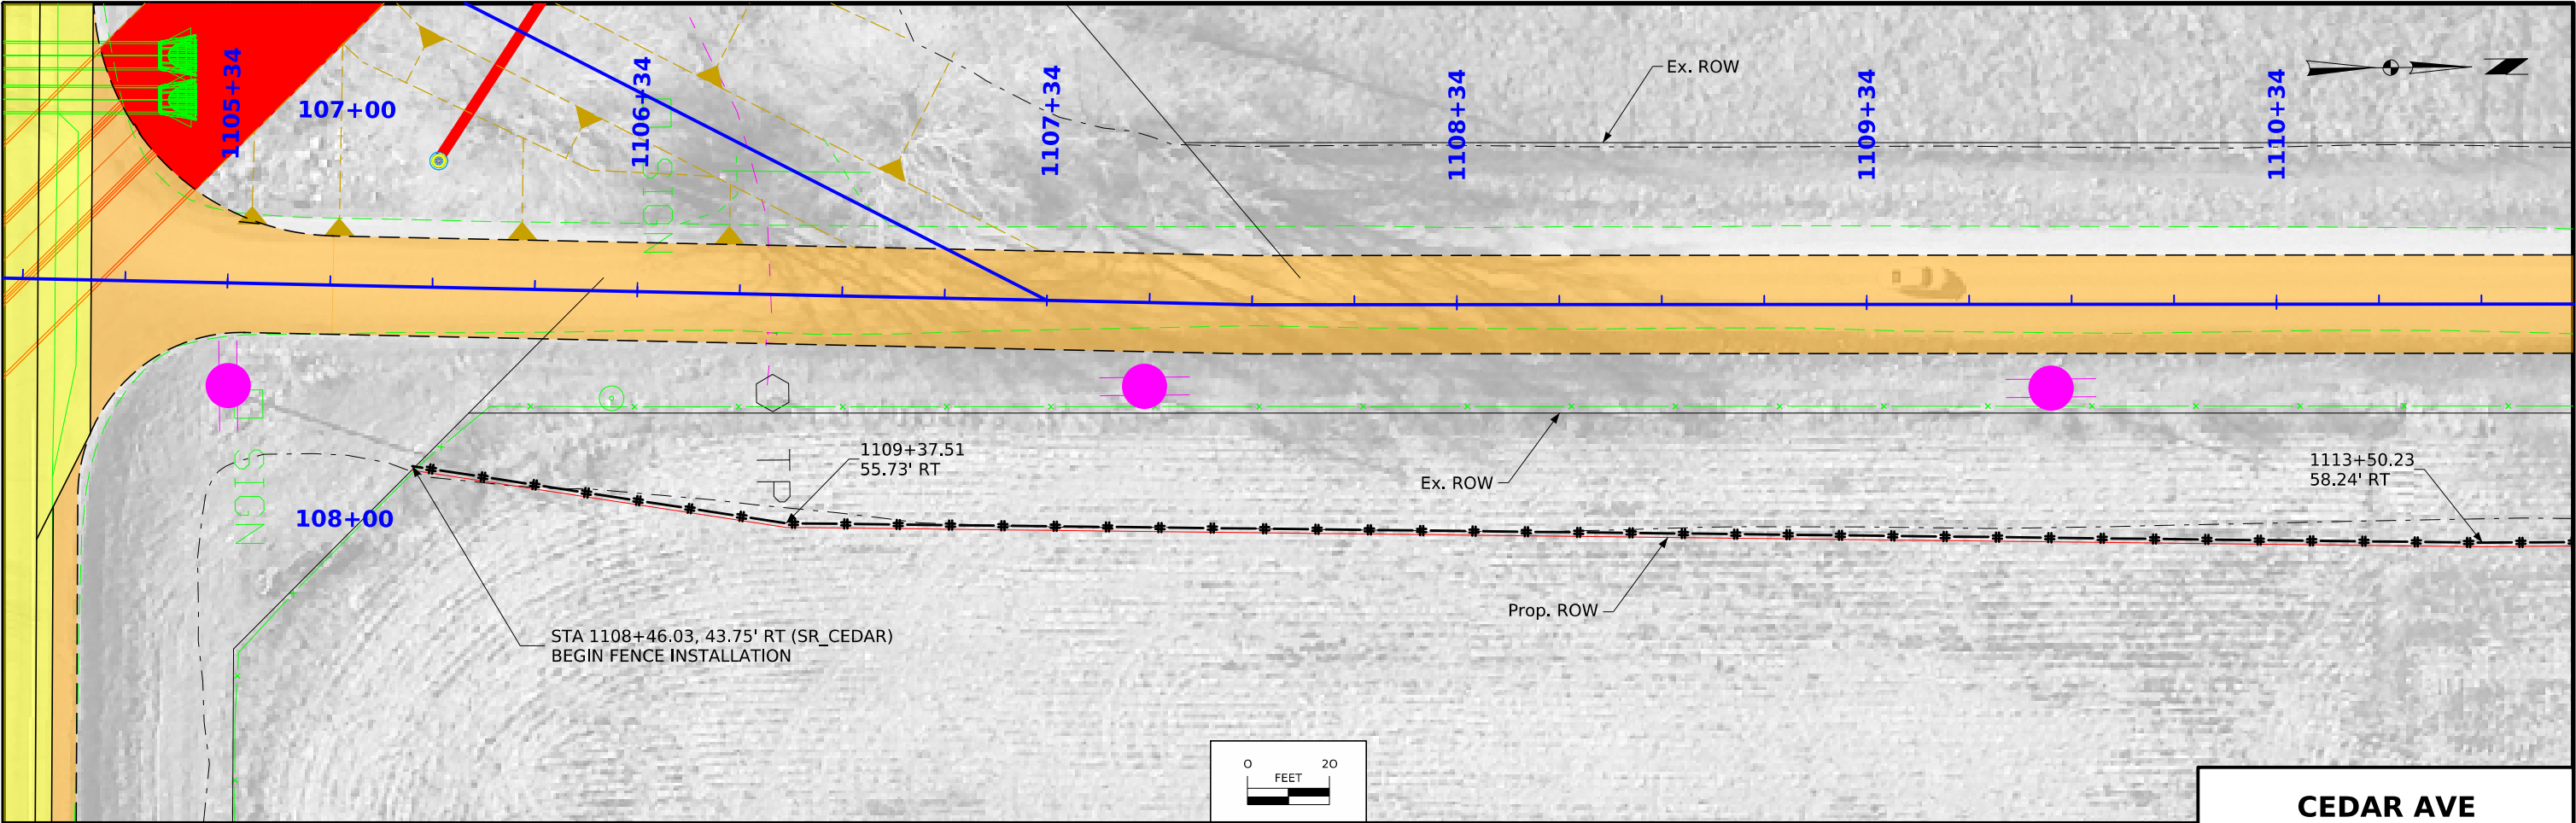


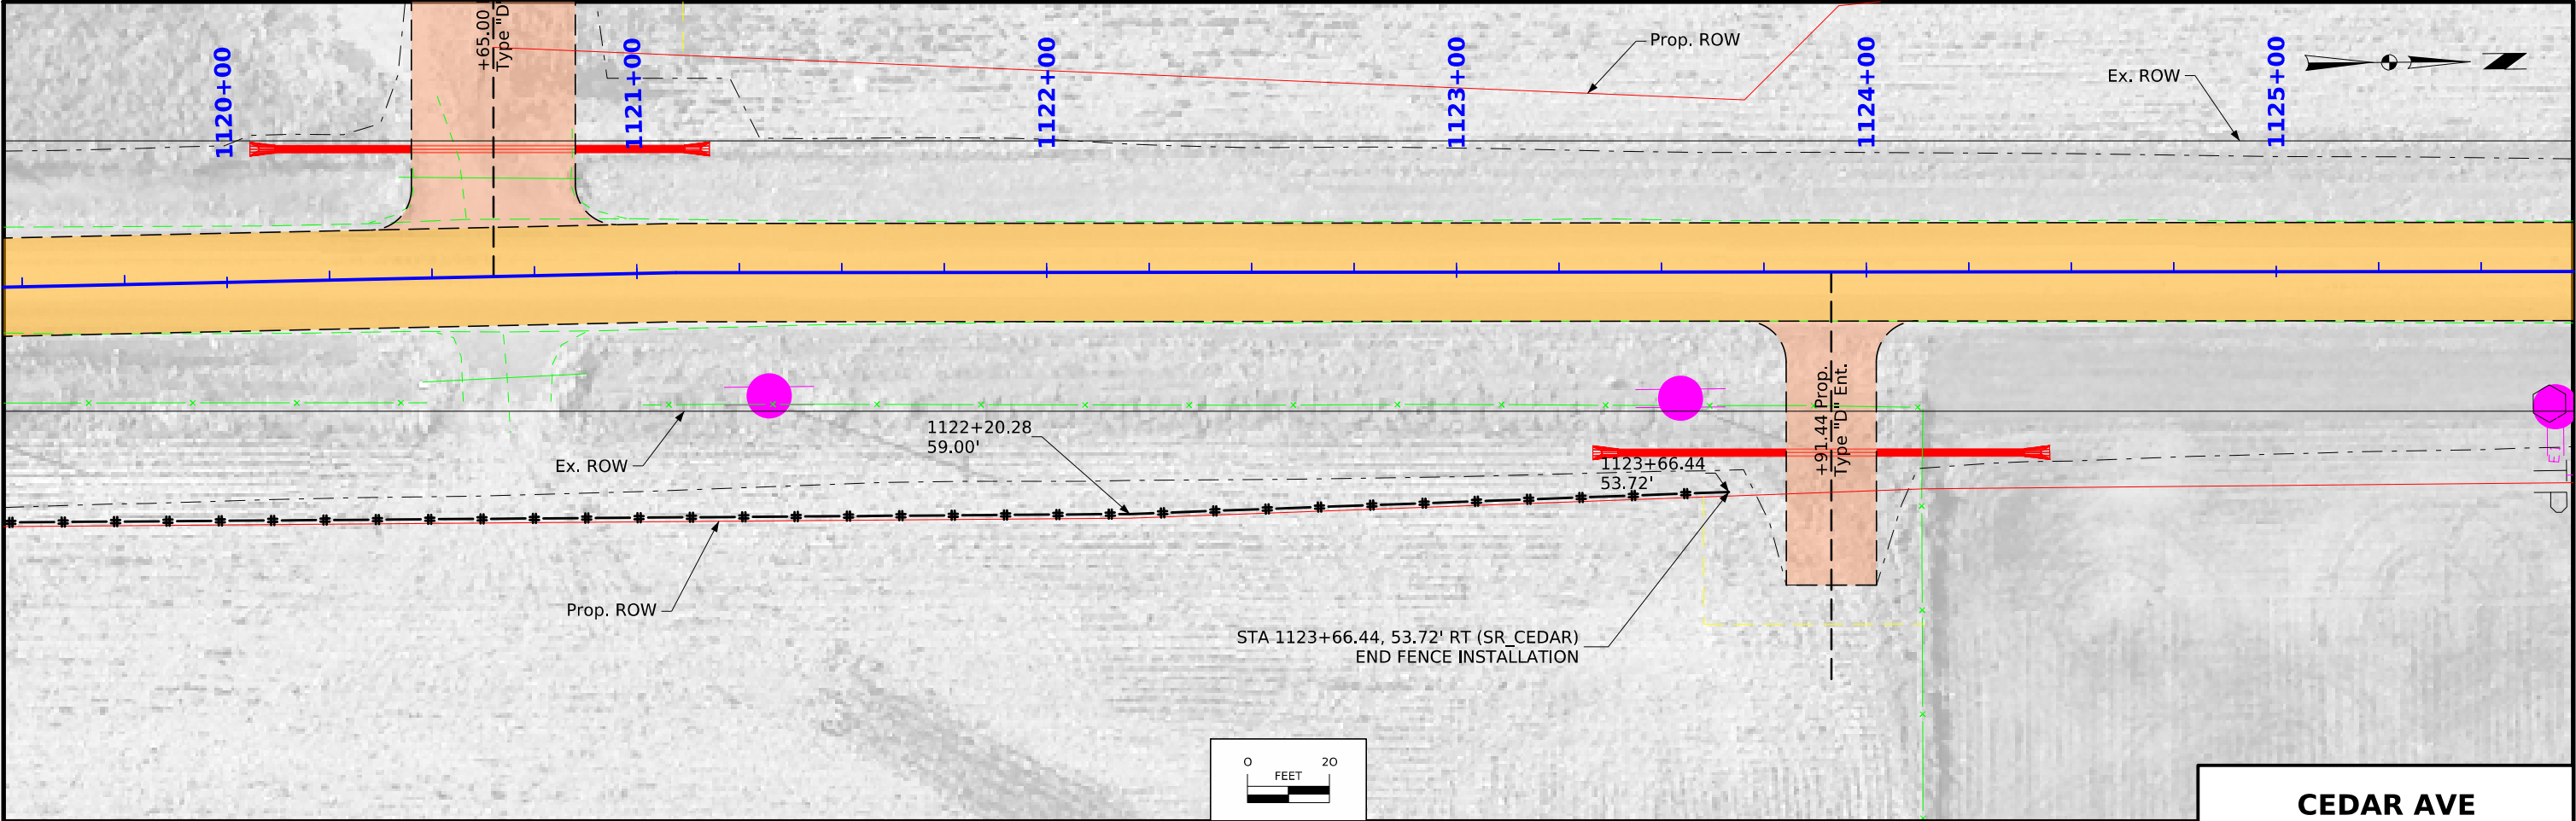

**CEDAR AVE
FENCE INSTALLATION**

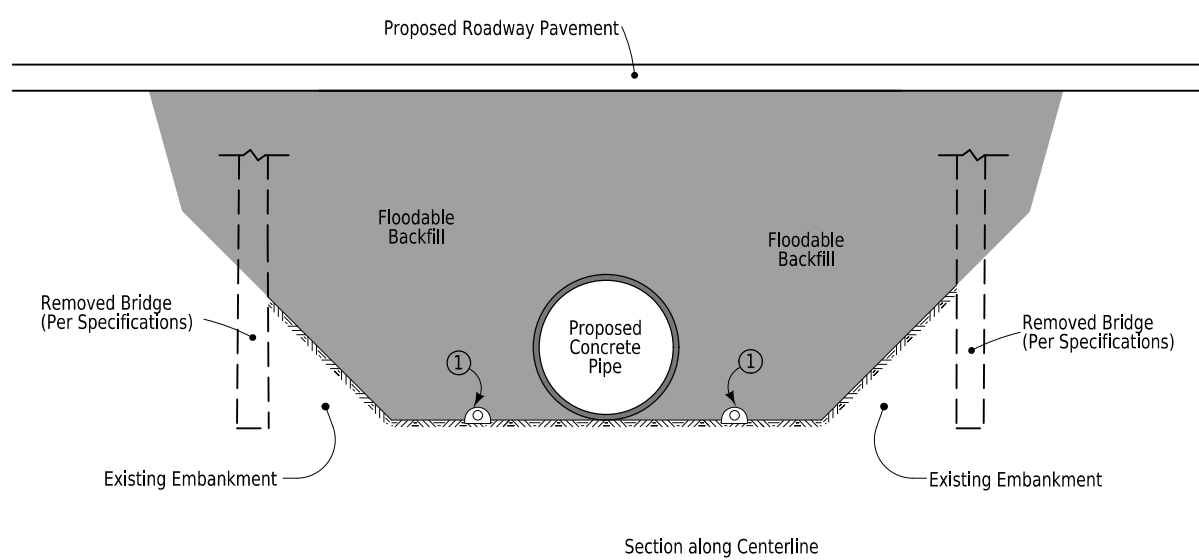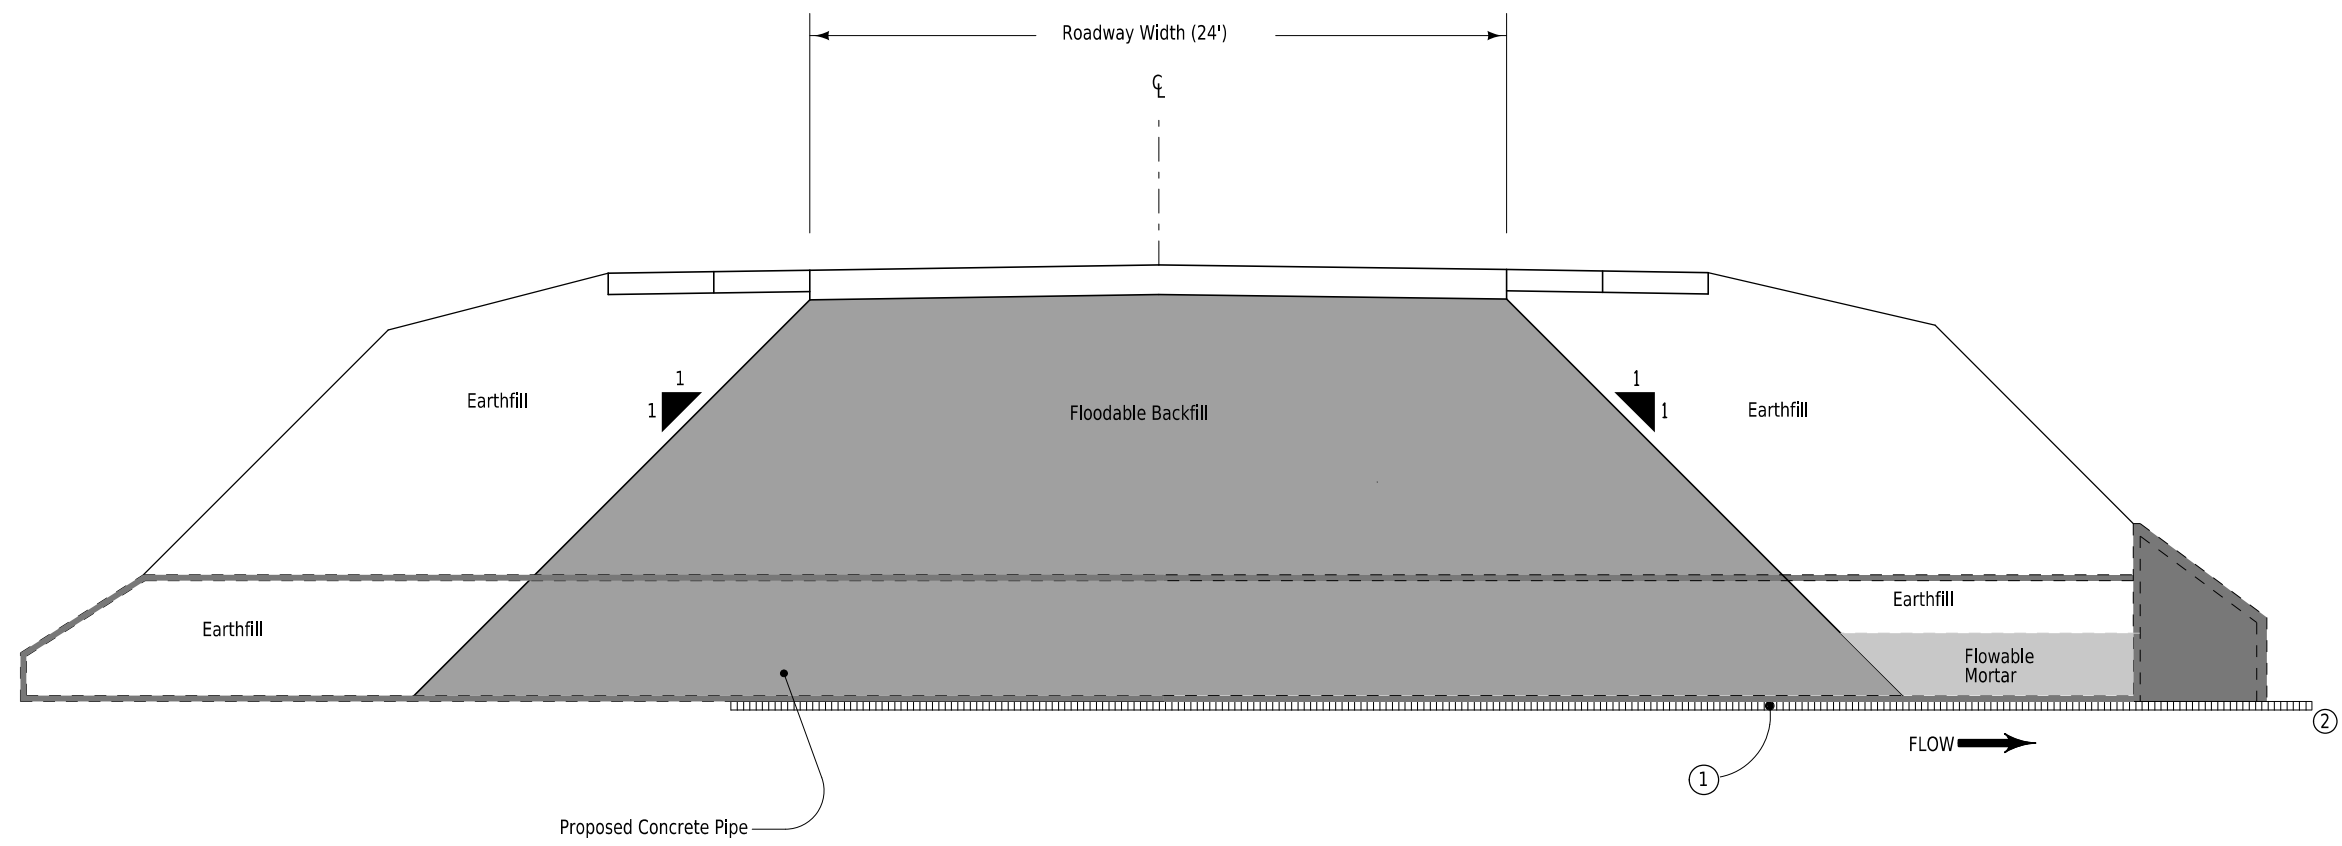


- ① Flowline of 4" Subdrain at flowline elevation of culvert with 4" cover of porous backfill.
- ② Route Subdrains around Headwall to drain
- Refer to Tab. 100-21 on the C Sheets for additional information

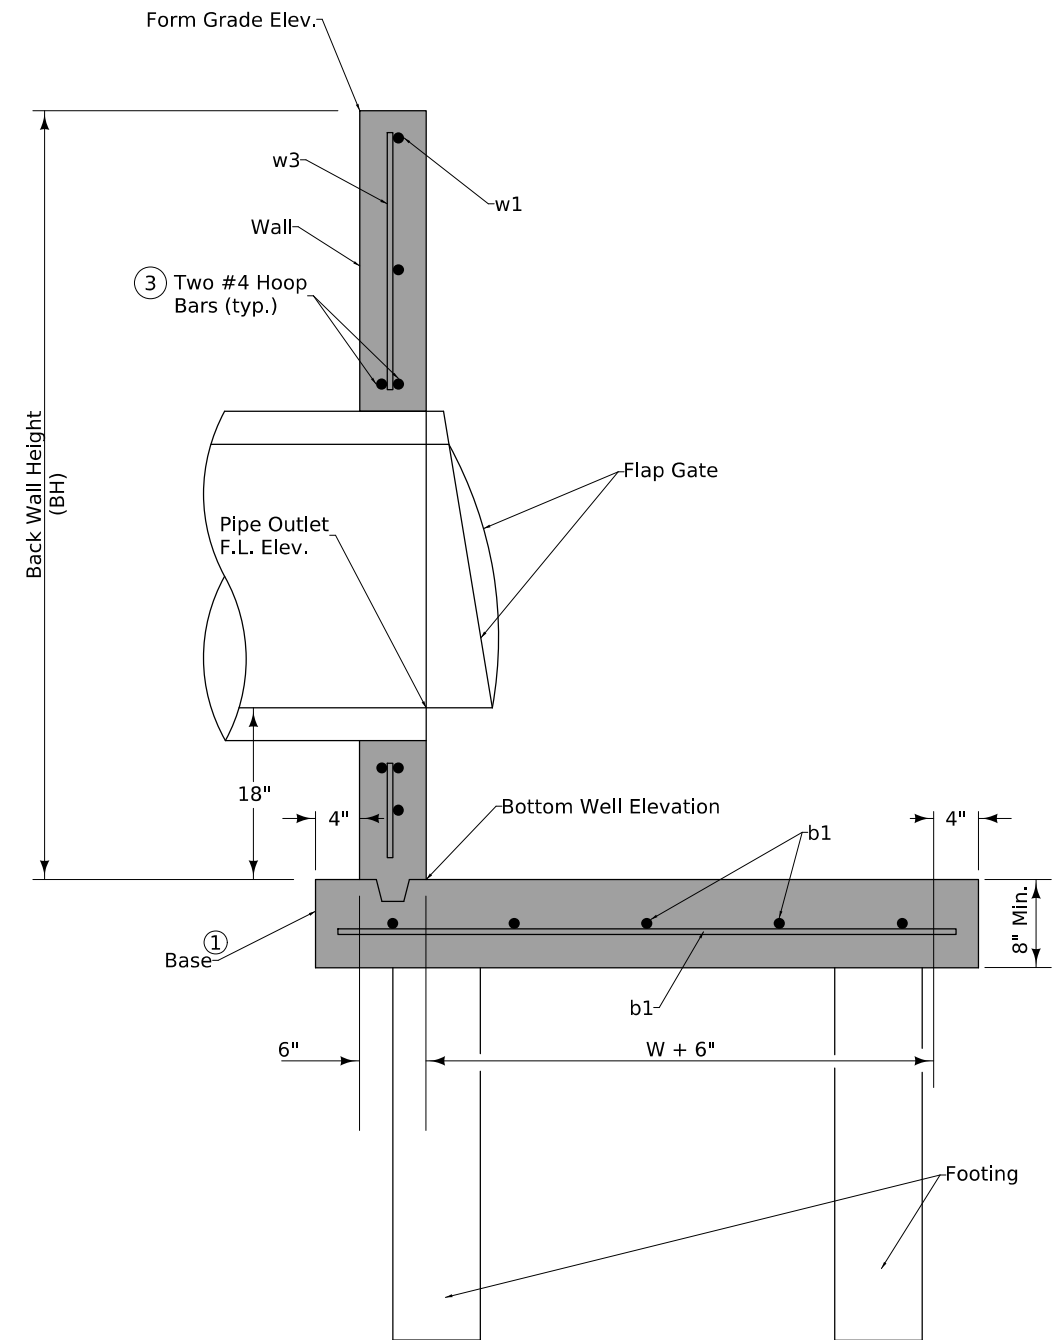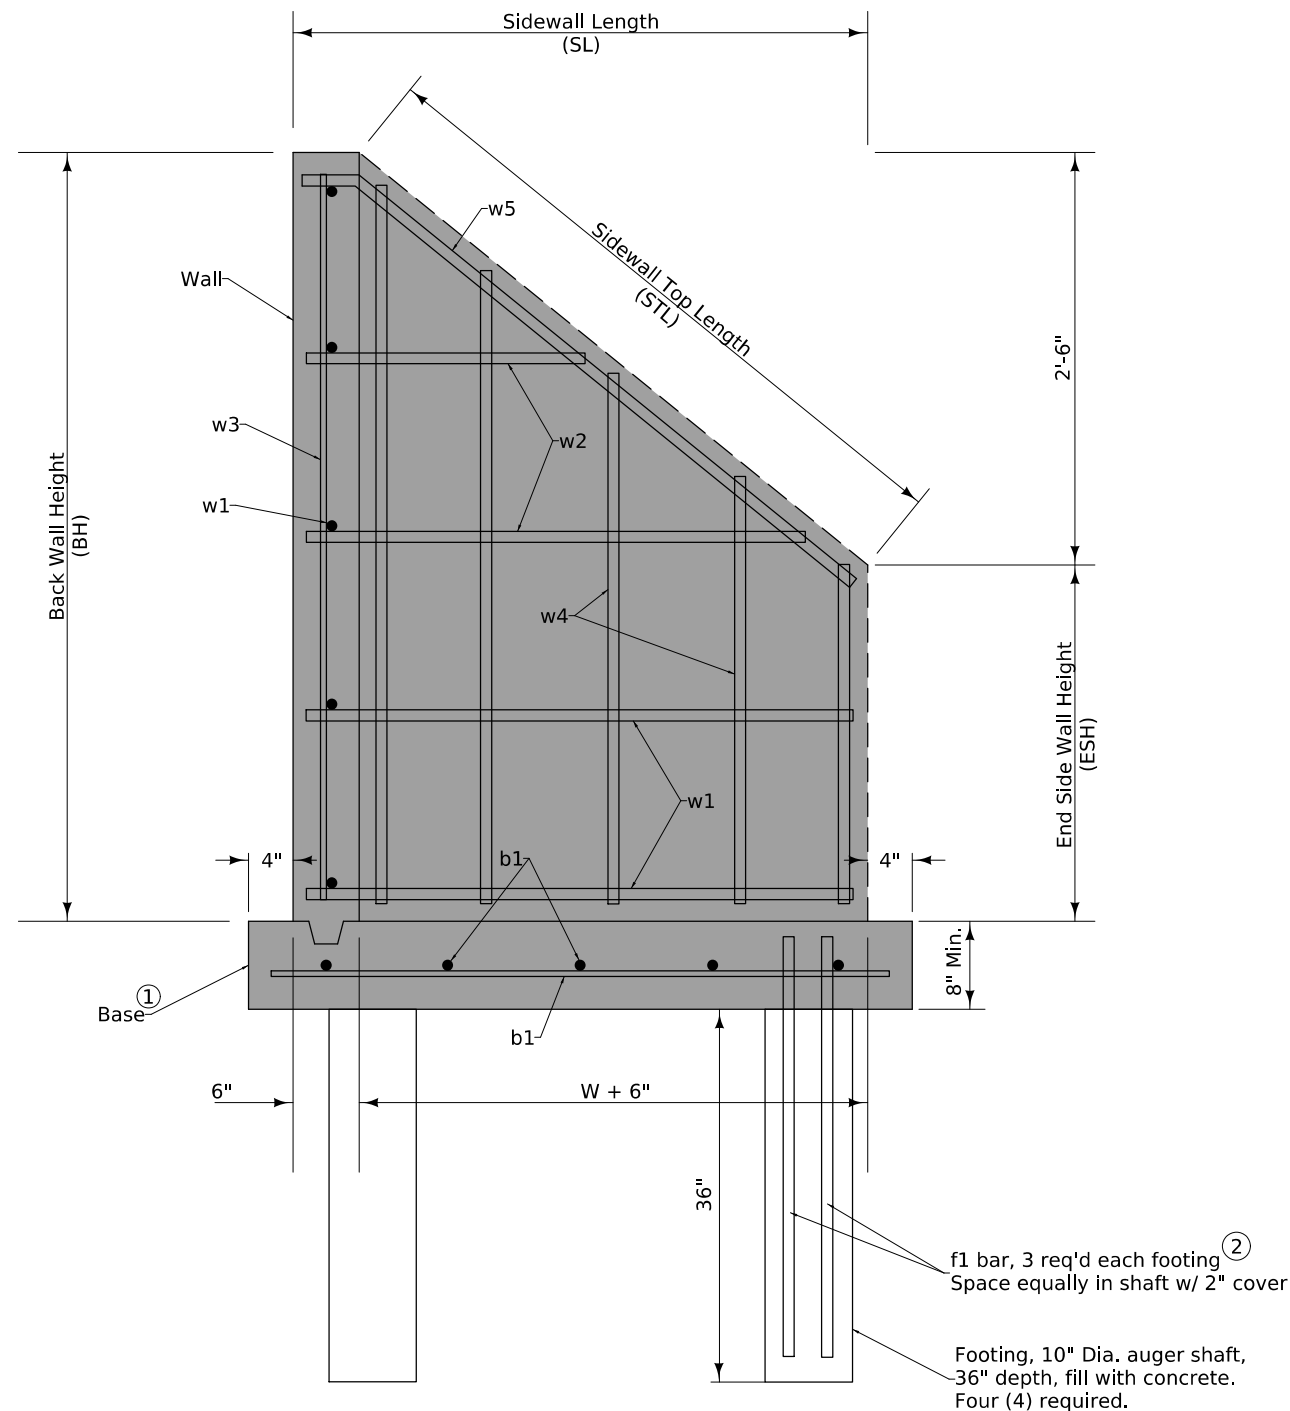

- ① Cast-in-place base shown. If base is precast integral with walls, the footprint of the base is not required to extend beyond the outer edge of the walls.
- ② For precast base, provide 6" dia. blockout in base at footing locations. Extend footing bars into base and fill blockout with concrete. Adjust reinforcing to provide 2" clearance.
- ③ Provide two #4 hoop bars at pipe openings.

**SW-402 Modified
Storm Sewer Manhole
Page 1 of 2**


Location Station

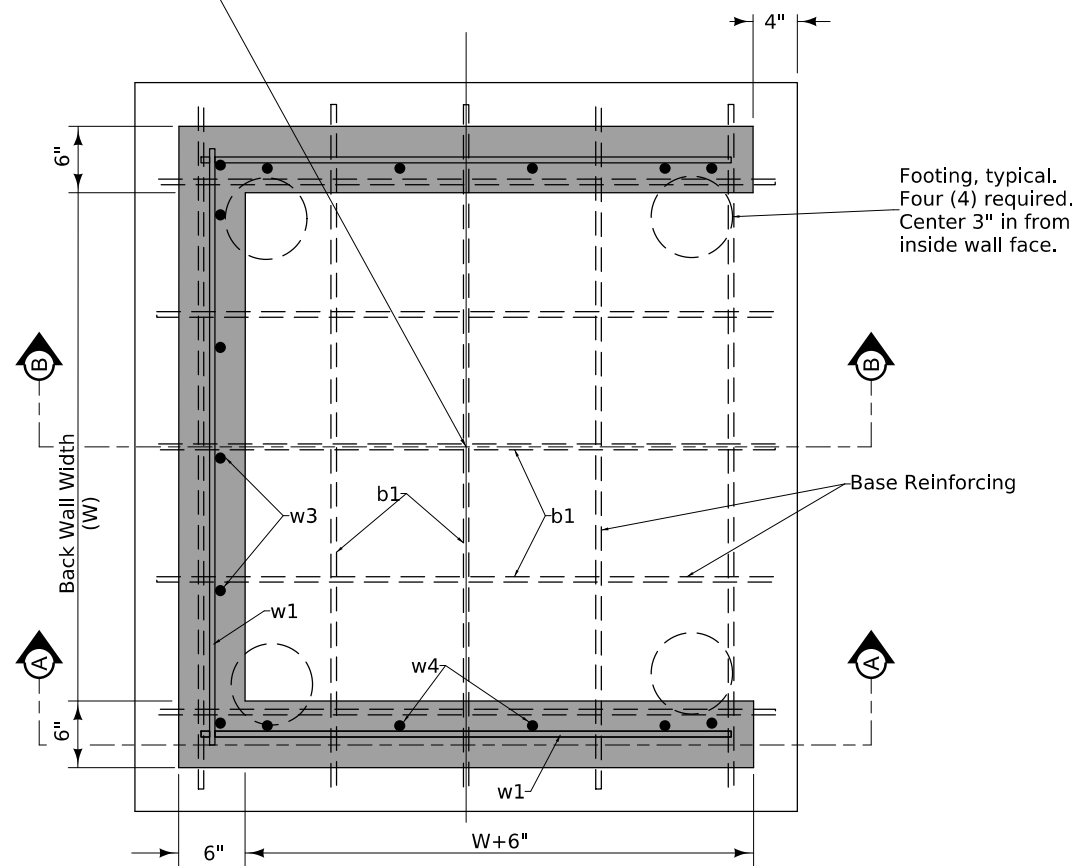

Plan

Reinforcing List					
Mark	Size	Location	Shape	Length	Spacing
b1	5	Base	————	W plus 14"	12"
w1	5	Walls Hor.	————	W plus 8"	12"
w2	5	Walls Hor.	————	Var. 6" to SL Minus 4"	12"
w3	5	Walls Vert.	————	BH Minus 4"	12"
w4	5	Walls Vert.	————	Var. ESH to BH minus 4"	12"
w5	5	Wall Top	————	STL plus 2"	NA
f1	4	Footing	————	40"	NA

Note:
Contractor shall provide bracing or restraint of the pipe culvert as required to prevent pipe from displacing during placement of the Flowable Mortar.

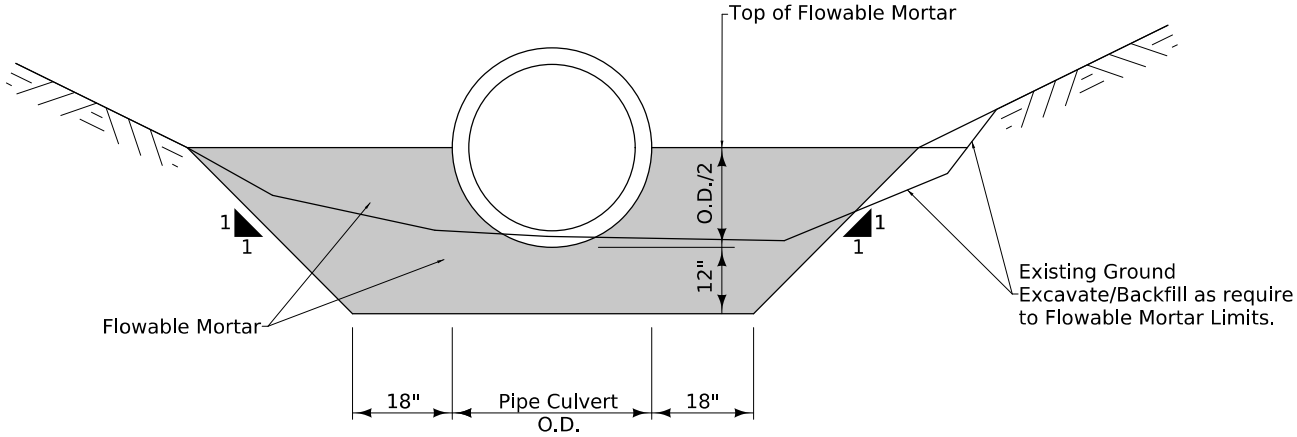

Typical Section
Flowable Mortar Bedding
(24' Adjacent to Headwall, Only)

Project Specific Data:

Form Grade Elev. = 977.0
Bottom Well Elev. = 970.5
Pipe Outlet F.L. Elev. = 972.00

Back Wall Width (W) = 60"
Back Wall Height (BH) = 78"
End Side Wall Height = 48"
Sidewall Length (SL) = 72"

Estimate Culvert Quantities					
Item No.	Item Code	Item	Unit	Total	As Built Quantity
1	2402-2720000	Excavation, Class 20	CY	6,744	
2	2402-3825025	Granular Material for Blanket	CY	475	
3	2415-2111210	Precast Concrete Box Culvert, 12 ft. x 10 ft.	LF	702	
4	2415-2201210	Precast Concrete Box Culvert Straight End Section, 12 ft. x 10 ft.	EACH	6	
5	2526-8285040	Construction Survey, Location Survey	LS	1	
6	2533-4980005	Mobilization	LS	1	

Estimate Reference Information		
Item No.	Item Code	Item
1	2402-2720000	Excavation, Class 20 Includes excavation necessary to place the granular leveling material and working blanket. Quantity should be reduced by 719 CY in the event that the working blanket is deleted. Includes filling and compacting low areas around proposed culvert.
2	2402-3825025	Granular Material for Blanket Granular material shall be in accordance with Section 4118 of the Standard Specifications. The working blanket may be deleted if determined to be unnecessary at the time of construction.
3	2415-2111210	Precast Concrete Box Culvert, 12 ft. x 10 ft. Includes material and labor associated with providing and installing the culvert ties, lifting hole plugs, engineering fabric, joint material, granular leveling material, and grout as required.
4	2415-2201210	Precast Concrete Box Culvert Straight End Section, 12 ft. x 10 ft. Includes material and labor associated with providing and installing the culvert ties, lifting hole plugs, engineering fabric, joint material, granular leveling material, and grout as required. Includes 0 degree skew 6 precast end sections, 6 precast lintel beams, and 6 precast curtain walls.
5	2526-8285040	Construction Survey, Location Survey --
6	2533-4980005	Mobilization --

Roadway Quantities shown elsewhere in these plans.



I hereby certify that this engineering document was prepared by me or under my direct personal supervision and that I am a duly licensed Professional Engineer under the laws of the State of Iowa.

Signature

Jacob J. Shaw

Date

6/23/2026

Printed or Typed Name

Jacob J. Shaw

My license renewal date is December 31,

2026

Pages or sheets covered by this seal:

Sheets V.1-V.5

Design For 45° Skew R.A.

Triple 12' x 10' x 235'-0" Precast Reinforced Concrete Box Culvert

Estimated Culvert Quantities

STA. 107+41.72 (IA 3)

Turn-in Date: July, 2026

Butler County

IOWA DEPARTMENT OF TRANSPORTATION

Design No. 124

Design Sheet No. 1 of 5

FHWA No. 701195

General Notes:

It is the intent of this design to construct a triple 12' x 10' x 235' precast reinforced concrete box culvert skewed 45° R.A. ahead at station 107+41.72.

Faint lines on plans indicate existing structure.

Utility companies and municipalities whose facilities are shown on the plans or known to be within the construction limits shall be notified by the Contractor of the construction starting date.

The roadway will be closed to traffic during construction. See Traffic Control Note.

The precast R.C.B. Culvert sections are designed for HL-93 live load and earth fills of 2 feet.

Vertical earth pressure, EV=0.120 kcf.

Horizontal earth pressure, EHmax = 0.060 kcf max, EHmin = 0.030 kcf.

The precast R.C.B. culvert sections are designed for Class 2 exposure conditions.

The precast R.C.B. barrel and end sections shall conform to Iowa D.O.T. Single Precast R.C.B. Culvert Standards. At the Contractor's option, precast barrel sections may conform to ASTM C1577.

The Class 20 Excavation quantity is based on the assumption that at the start of culvert construction, the existing groundline shown on the "Situation Plan" for this design has remained undisturbed and no roadway fill has been placed.

Excess Class 20 Excavation material suitable for backfilling shall be stockpiled at the construction site, as directed by the Engineer.

It shall be the Contractor's responsibility to provide sites for excess excavated material. No payment for overhaul will be allowed for material hauled to the sites.

Class 20 Excavation material unsuitable for backfilling shall be disposed of in a manner that will leave the site in a neat condition.

When de-watering presents a problem for placing the curtain walls as detailed, alternate methods such as steel sheet pile may be approved but at no additional cost. See Standard Sheet PES 11-20 for details.

The length in linear feet of precast reinforced concrete box culvert will be based on the plan quantity. For the number of linear feet given on the plan, the Contractor will be paid the contract unit price per linear foot. The payment shall be full compensation for furnishing all material, labor and equipment necessary to complete the work except for bid items "Precast Concrete Box Culvert Straight End Section", "Class 20 Excavation", and "Granular Material for Blanket".

For each precast concrete box culvert straight end section installed the Contractor will be paid the contract price per each. The payment shall be full compensation for furnishing all material (including lintel beams and curtain walls), labor and equipment necessary to complete the work except for bid items "Precast Concrete Box Culvert", "Class 20 Excavation", and "Granular Material for Blanket".

The curtain wall and the Type 3 lintel beam or Type 1 parapet shall be precast.

The Contractor shall furnish and install culvert ties for all joints. The main section joints will have one tie on each side of the barrel and the last barrel section will be attached to the end sections with two ties per side. The end section joints will have two ties per side.

Culvert ties shall be included in the cost for precast concrete box culvert. Tie rods will be 1 inch diameter steel and shall meet requirements of ASTM A709 Grade 36 or equal. See Standard Sheet PRCB G2-20 for details.

Culvert tie assemblies shall be galvanized after fabrication.

The limits for excavation for the precast concrete box culvert shall be as shown on the "Working Blanket and Granular Leveling Material Detail" on Design Sheet 5.

A minimum of 6 inches of Granular Leveling Material shall be used as bedding for the precast box culvert. The bedding shall be shaped to a flat base using a template. All costs including material and labor associated with providing and installing the Granular Leveling Material shall be included in the bid items "Precast Concrete Box Culvert, 12 Ft. x 10 Ft." and "Precast Box Culvert Straight End Section, 12 Ft. x 10 Ft.".

The Granular Leveling Material shall meet the requirements of Section 4117 of the Standard Specifications.

The precast box culvert shall be built to the dimensions and specifications shown in these plans.

The Contractor shall submit details (i.e. Shop Drawings) of the proposed precast concrete box sections for this project. The details shall include the following information as found on Standard Sheet 1089P:

A. A Situation Plan drawing showing the back to back parapet dimension for the line of the culvert sections.

B. Dimension the number of precast sections and section lengths.

C. A detail of the precast barrel sections showing a cross section view of the section, steel locations, dimensions, etc.

D. A detail of the precast concrete culvert end section showing a cross section view of the sections, steel locations, dimensions, etc. similar to the end section details shown in the Iowa D.O.T. Standards.

The Contractor shall provide all information shown on Standard Sheet 1089P.

The Contractor shall allow 30 working days for the Engineer's Shop Drawing review.

All reinforcing bars and bars noted as dowels supplied for this structure shall be deformed reinforcement unless otherwise noted or shown.

The clear distance from face of concrete to near edge or end of reinforcing bar to be 1½" min. and 2" max. unless otherwise noted.

The reinforcement supplied for this structure shall be plain and/or deformed welded wire reinforcement (WWR) Fy = 65 ksi, and/or Grade 60 reinforcing steel in accordance with the Standard Specifications. The reinforcement areas are based on welded wire reinforcement. If reinforcing bars are substituted for welded wire reinforcement, the reinforcement areas shall be increased by 8%. The barrel sections in these standards were designed with plain WWR, Fy = 65 ksi.

All dimensions are in feet and inches unless otherwise noted or shown.

Any of the following combinations of reinforcement may be used:

a. 1 or 2 layers of welded wire reinforcement or

b. 1 layer of welded wire reinforcement and 1 layer of reinforcement bars or

c. 1 layer of reinforcement bars.

The reinforcement shall be developed in accordance with AASHTO LRFD specifications.

The maximum size of reinforcement bars shall be #6, except for parapet reinforcement as detailed.

The maximum welded wire reinforcement size shall be a W23/D23 per layer (maximum of 2 layers).

The spacing center to center of the transverse wires or bars shall not be less than 2" nor more than 4". The spacing center to center of the longitudinal wires or bars shall not be more than 8".

Welding will not be allowed on reinforcement bars or welded wire reinforcement, except that the original welding required to manufacture the wire reinforcement is acceptable.

When reinforcement is cut, additional reinforcement shall be added on both sides of the cut member to replace or exceed the cut reinforcement.

These culvert standards label all reinforcing steel with English notation (#3 is ¾ inch diameter bar). English reinforcing steel received at the precast plant may display the following "bar designation". The "bar designation" is the stamped impression on the reinforcing bars, and is equivalent to the bar diameter in millimeters.

English Size	3	4	5	6	7	8	9	10	11
Bar Designation	10	13	16	19	22	25	29	32	36

The first precast barrel section adjacent to the outlet precast end section may be a double groove barrel to facilitate placement of outlet end sections and allow inlet and outlet end sections to be similar.

Specifications:

Design:
AASHTO LRFD Bridge Design Specifications, 8th Ed., Series of 2017.

Construction:
Iowa Department of Transportation Standard Specifications for Highway and Bridge Construction, current series, plus applicable General Supplemental Specifications, Developmental Specifications, Supplemental Specifications and Special Provisions

Design Stresses:

Design stresses for the following materials are in accordance with the AASHTO LRFD Bridge Design Specifications, 8th Ed., Series of 2017:

Reinforcing steel in accordance with AASHTO LRFD Section 5, Grade 60.

Welded wire reinforcement in accordance with AASHTO LRFD Section 5.

Concrete in accordance with AASHTO LRFD Section 5, f'c for barrel sections as noted on Culvert Barrel Detail Standards, for End Section Design f'c = 5.0 ksi.

English Culvert Standards		
Standard	Issued	Revised
PRCB G2-20	12-2020	01-2023
PRCB 12-20	12-2020	--
PES 1-20-T1	12-2020	--
PES 2-20-T1	12-2020	01-2023
PES 1-20-T3*	12-2020	10-2021
PES 2-20-T3*	12-2020	01-2023
PES 9-20-T3*	12-2020	--
PES 11-20**	12-2020	--

- * Type 3 end sections may be used in lieu of Type 1 at Contractor's option.
- ** Use of alternate curtain wall details shall be approved by the Engineer.

Installation Notes:

Precast concrete box culvert sections shall be laid with the groove end of each section up-grade, and the sections shall be tightly joined. Concrete ties to be used only to hold box sections together, not for pulling sections tight. Joint openings between sections should be as tight as practicable and limited to a maximum of ¾ inch openings. The joint on the bottom of the culvert shall be sealed with a flexible water tight 1 inch butyl rope gasket as per Materials I.M. 491.09.

Butyl rope gasket shall be installed in accordance with the recommendations of the Manufacturer and shall extend vertically 6 inches above the bottom fillet. All joints shall be trimmed clean on the inside after sealing.

Burr threads of Concrete Box Ties without damaging galvanizing to prevent nut rotation after tightening is complete.

The Contractor shall place a 2 foot wide piece of engineering fabric around the top and sides of each precast joint. The fabric shall be centered with 1 foot on each side of the joint, the fabric shall be attached to the walls and top of each section to prevent the fabric from slipping off the joint during backfilling operations. Attachment methods shall be approved by the Engineer.

The Granular Leveling Material shall be installed in accordance with Article 2402.03, H, 4, of the Standard Specifications. If larger granular material is to be installed below the Granular Leveling Material, the Contractor shall place engineering fabric below the Granular Leveling Material to separate the layers. The fabric shall be oversized by a minimum of 1 foot on all edges to contain the Granular Leveling Material.

All costs including material and labor associated with providing and installing the engineering fabric as described above for the joints and underlayment of the Granular Leveling Material shall be included in the bid items "Precast Concrete Box Culvert, 12 Ft. x 10 Ft." and "Precast Box Culvert Straight End Section, 12 Ft. x 10 Ft.". The engineering fabric shall be in accordance with Article 4196.01, B, 3, of the Standard Specifications.

Class C & Class E revetment will be placed around the precast concrete box culvert end sections, as shown in these plans.

During backfilling the compaction adjacent to the bottom corner radii or chamfer shall be accomplished with a mechanical hand compactor.

The Contractor shall furnish and install lifting hole plugs for each section. Lifting holes shall be plugged with a precast concrete plug or plastic plug approved by the Engineer, sealed and covered with a 2'-0" x 2'-0" piece of engineering fabric centered over the hole and attached to the section to prevent the fabric from slipping.

Working Drawing and Calculation Submittals		
Working drawings and calculations shall be submitted for the following items shown in the table below. (Note additional working drawings and calculations may be required in accordance with Article 1105.03 of the Standard Specifications.)		
Submittal requirements for working drawings and calculations shall be in accordance with 1105.03 of the Standard Specifications for Highway and Bridge Construction of the Iowa Department of Transportation. The absence of a certification requirement for a submittal does not relieve the Contractor of the responsibility to attain certification.		
Calculation submittals in this table which are associated with working drawing submittals shall be submitted on the same day. Review time for calculation submittals shall be of the same duration as and run concurrently with review time for associated working drawings. The calculation submittals listed in the table are not meant to be an exhaustive list and do not relieve the Contractor from providing additional calculation submittals if requested by the Engineer.		
Working Drawing Description	Working Drawing File Name Convention For Submittal	Certified by Iowa P.E. (Yes/No)
Shop Drawing Sheet 1089P	(083)_Butler_Design124_PrecastRCBCulvert.pdf	No

Traffic Control Plan
The roadway will be closed to thru traffic. Refer to the Traffic Control Plan shown elsewhere in these plans.

Pollution Prevention Plan
shown elsewhere in these plans.

Design For 45° Skew R.A.

Triple 12' x 10' x 235'-0" Precast Reinforced Concrete Box Culvert



Culvert General Notes

STA. 107+41.72 (IA 3)Turn-in Date: July, 2026

Butler County

IOWA DEPARTMENT OF TRANSPORTATION

Design No. 124Design Sheet No. 2 of 5FHWA No. 701195

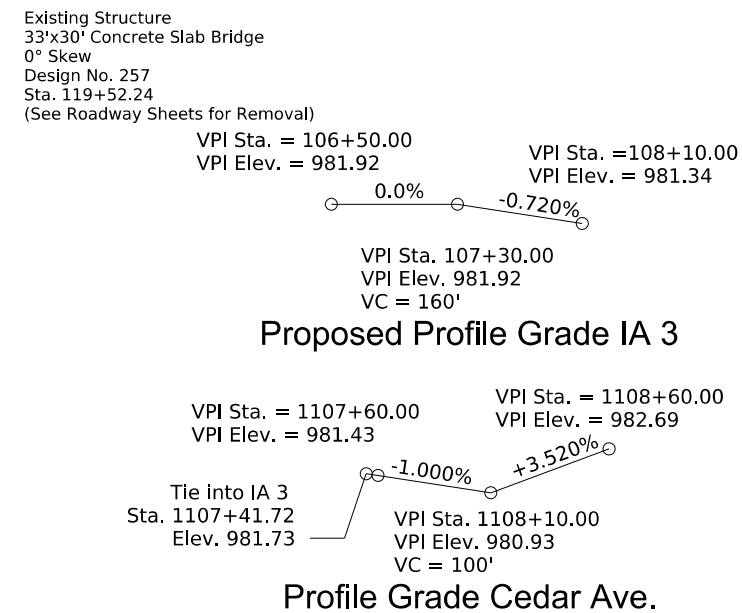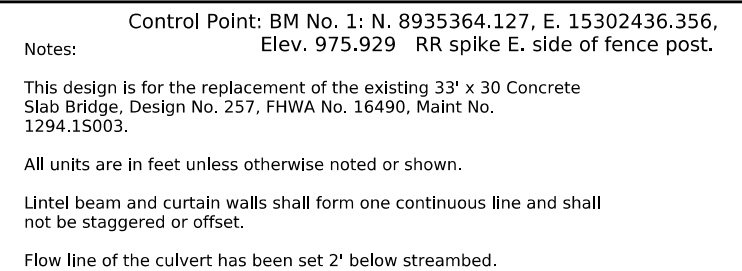

Hydraulic Data

Drainage Area = 180.1 SQ. MI.
Q₅₀ = 2,610 CFS
HW Elev. = 982.5
RCB Velocity = 9.1 FPS
Q₁₀₀ = 2,818 CFS
HW Elev. = 983.3
RCB Velocity = 9.8 FPS
Stream Slope = 3.56 Ft./Mi.

Location

On IA 3 over Hartgraves Creek Overflow
T-92N R-18W
Sections 28, 29, 32, 33
Pittsford Township
Butler County
City of Dumont
Bridge Maint. No. 1293.9S003
FHWA No. 701195
Latitude 42.744985°
Longitude -92.985919°

Design For 45° Skew R.A.

Triple 12' x 10' x 235'-0" Precast
Reinforced Concrete Box Culvert

Situation Plan

STA. 107+41.72 (IA 3) Turn-in Date: July, 2020

Butler County


IOWA DEPARTMENT OF TRANSPORTATION

Design No. 124 Design Sheet No. 3 of 5 FHWA No. 701195


Estimated Revetment Quantities
Included With Road Plans

Location	Topsoil (CY)	Revetment Class "C" (Ton)	Revetment Class "E" (Ton)	Engineering Fabric (SY)	Excavation Class 10 (CY)
Inlet	---	---	612.8	825.6	383
Outlet	270.0	1080.0	---	910.2	675
Totals	270.0	1080.0	612.8	1735.8	1058

Excavation quantity calculated from grading surface.
Quantities shown for information only. See Road Sheets.

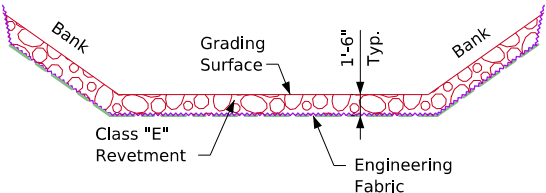

Inlet Revetment Detail


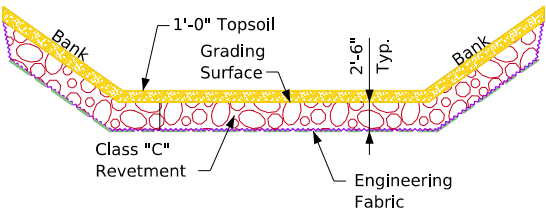


Outlet Revetment Detail

Proposed Revetment Data

Location	Station	Offset
A1	106+13.39	98.63' LT.
A2	105+75.88	92.18' LT.
A3	105+54.14	113.92' LT.
A4	105+56.76	155.02' LT.
A5	105+85.69	184.06' LT.
A6	106+27.19	187.02' LT.
A7	106+49.15	165.06' LT.
A8	106+42.51	127.74' LT.
B1	107+86.70	74.95' RT.
B2	107+80.56	108.59' RT.
B3	108+08.79	136.93' RT.
B4	108+49.09	137.01' RT.
B5	108+77.68	108.54' RT.
B6	108+77.77	68.24' RT.
B7	108+49.54	39.90' RT.
B8	108+15.88	45.90' RT.

Berm slope elevations reflect the grading surface.

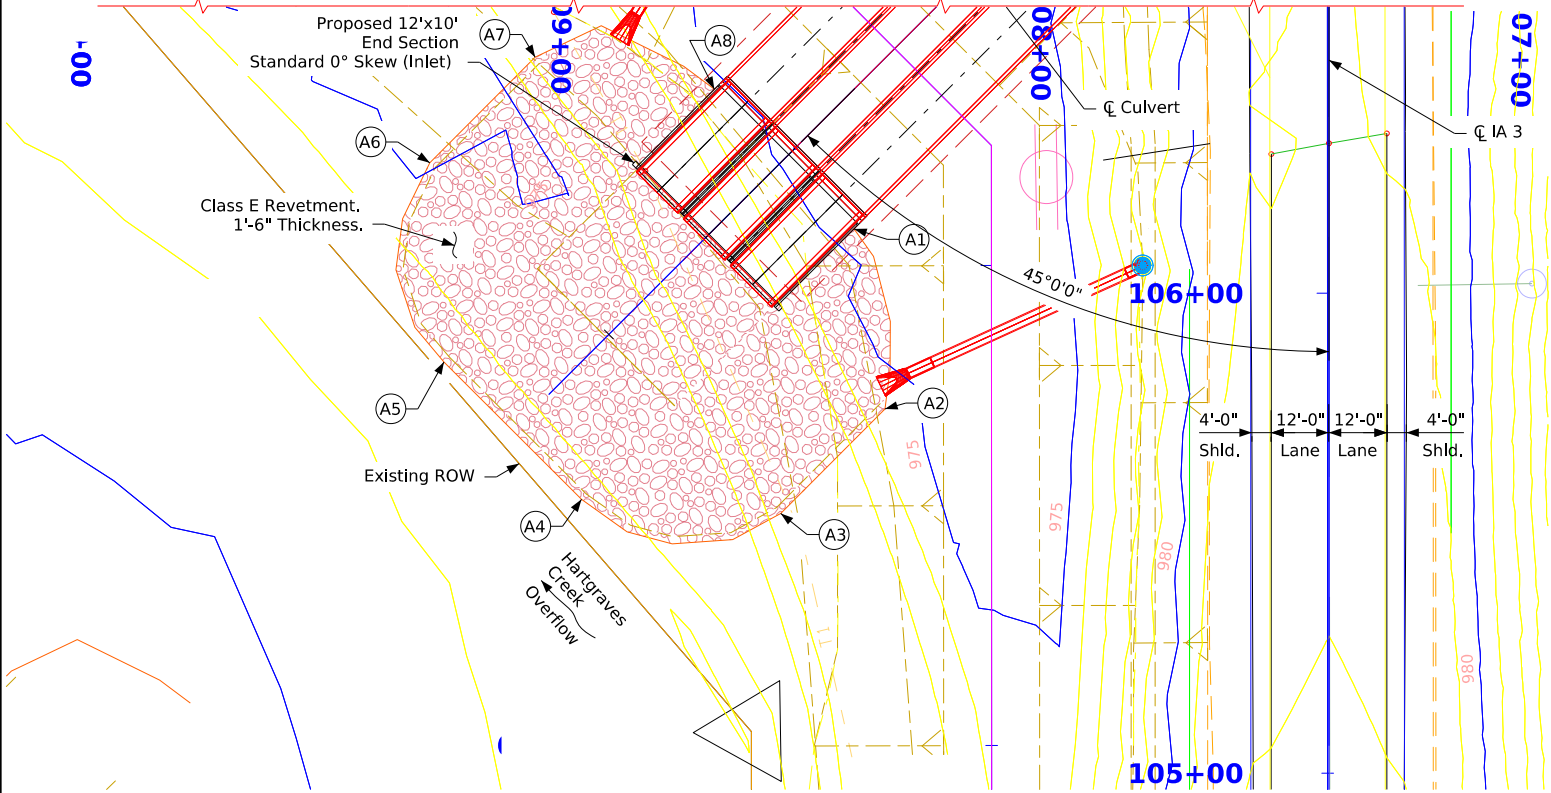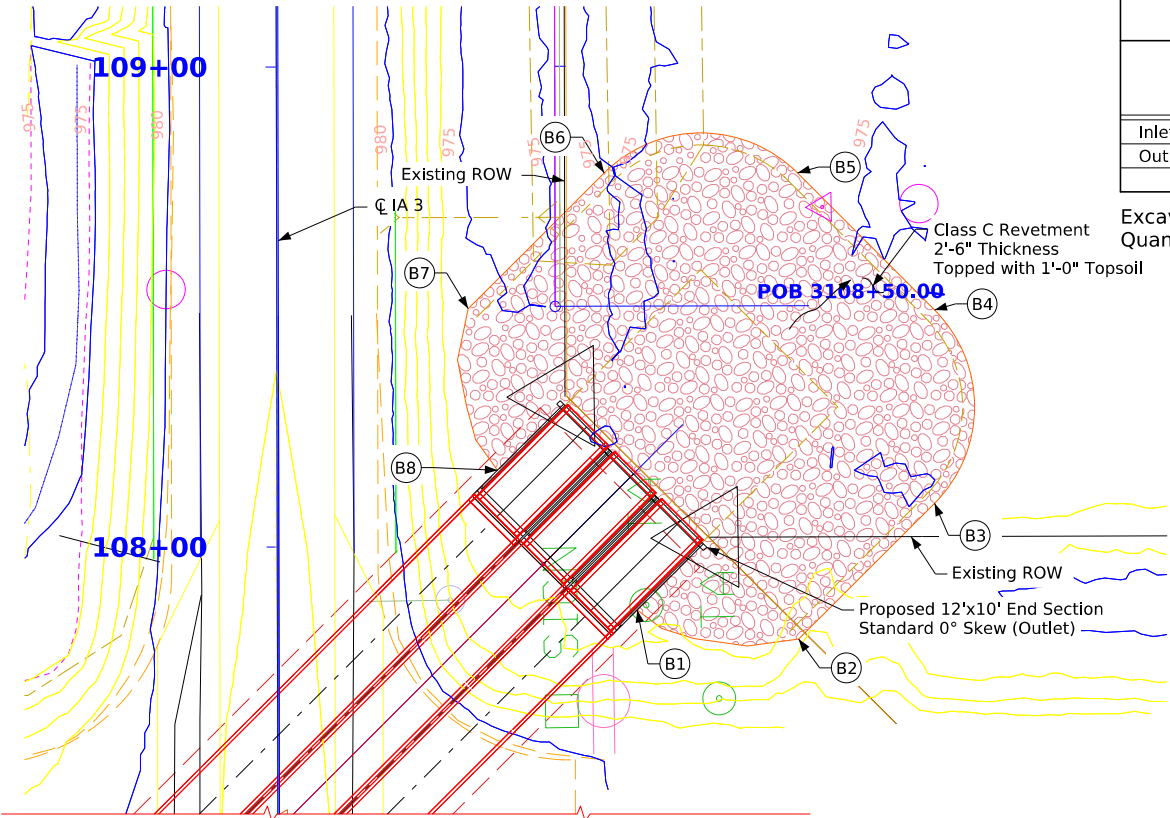

Revetment Plan

Design For 45° Skew R.A.
Triple 12' x 10' x 235'-0" Precast
Reinforced Concrete Box Culvert

Situation Plan - Misc.

STA. 107+41.72 (IA 3)

Turn-in Date: July, 2026

Butler County

IOWA DEPARTMENT OF TRANSPORTATION

Design No. 124


Design Sheet No. 4 of 5

FHWA No. 701195

SHEET NUMBER


V.4

Revised 08-2022: Added statement to the Flowable Mortar/Foamed Concrete/Lean Concrete Option notes regarding "only the options and materials designated on the sheet are allowed. All other options and materials are prohibited".
Revised 01-2023: Added Note 2 stating to burr threads of Concrete Box Ties. Note 3, 4, 5, 6 and 7 were 2, 3, 4, 5 and 6 respectively. Adjusted details to fit additional note.
ENGLISHPRECASTCULVERTS.DGN - 1082P - THIS SHEET ISSUED 02-13.

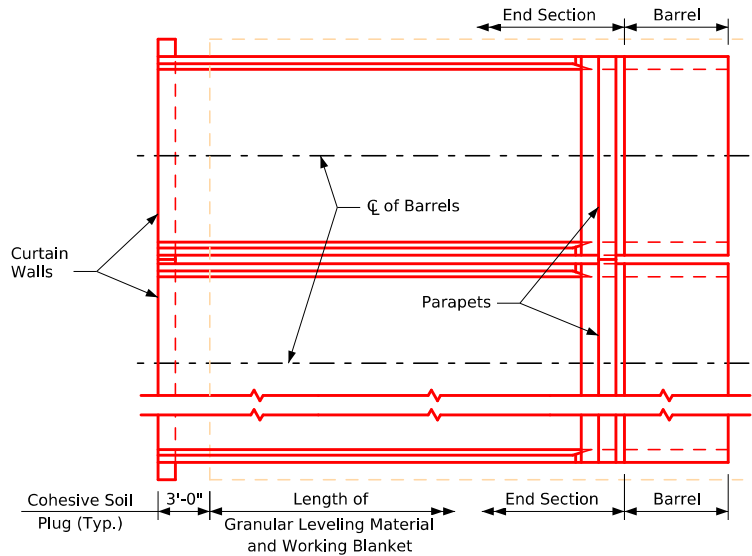

Typical Plan View - 0° Skew Example

Granular Leveling Material and Working Blanket shall terminate 3'-0" short of the precast curtain wall.
See standard road plan DR-111 for backfilling requirements.

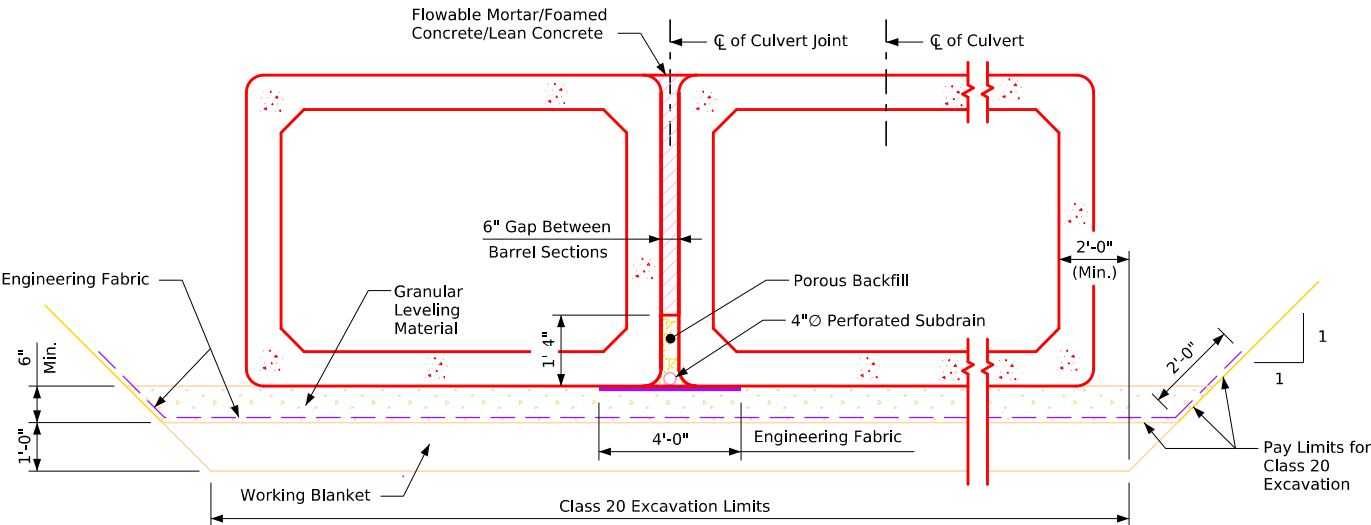


Working Blanket & Granular Leveling Material Details / Flowable Mortar Option

Barrel section displayed. End section details not shown.


The porous backfill shall be placed between the precast barrel walls as shown on the Granular Leveling Material Detail. Porous backfill shall also be placed between the end sections up to 1'-4" from the bottom of the end sections and 3'-0" short of the end of the apron of the end section. The porous backfill shall be in accordance with Section 4131 of the Standard Specifications.

Flowable mortar shall be placed on top of the porous backfill between the precast culverts to the top of the barrel slabs, the top of the end section walls, and to a 3'-0" depth at the ends of the apron end sections.

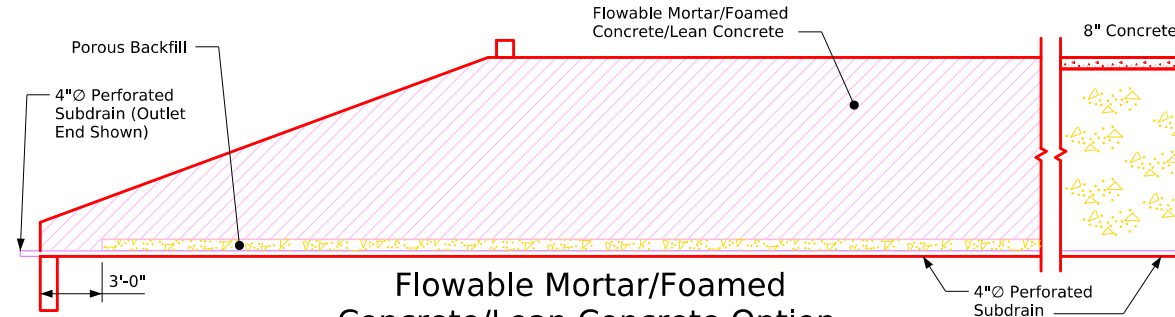

Flowable Mortar/Foamed Concrete/Lean Concrete Option

Engineering Fabric not Shown

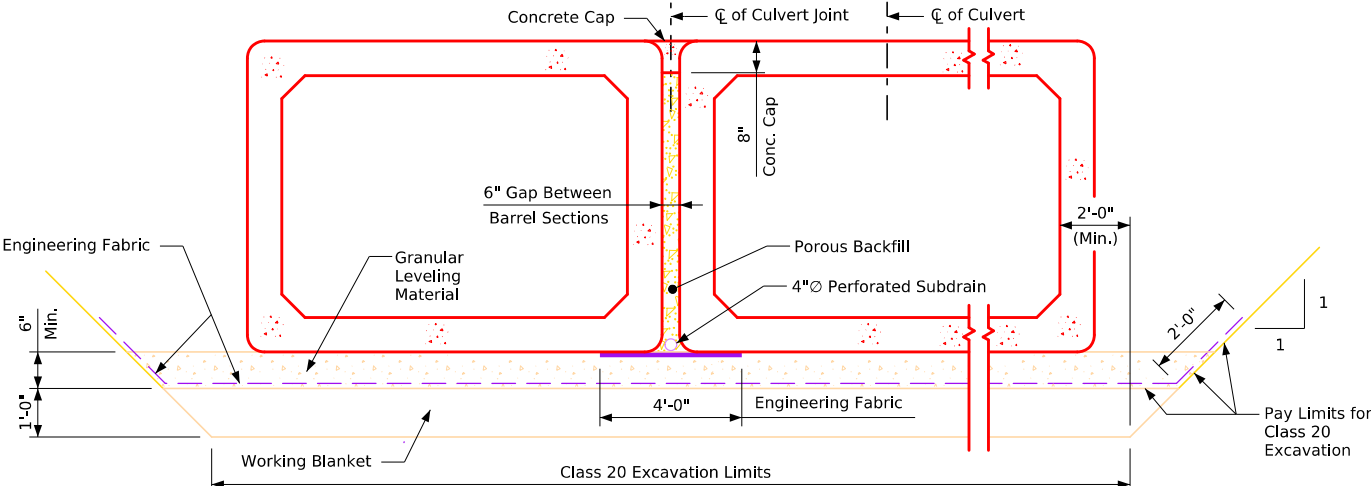


Working Blanket & Granular Leveling Material Details / Concrete Cap Option

Barrel section displayed. End section details not shown.

Porous backfill shall be placed between the precast barrel walls up to 8 inches from the top of the barrel slabs. Porous backfill shall also be placed between the end sections up to 8 inches from the top of the walls and 3'-0" short of the end of the apron of the end section. The porous backfill shall be in accordance with Section 4131 of the Standard Specifications.

A concrete cap shall be placed on top of the porous backfill between the precast culverts for a depth of 8 inches from the top of the barrel slabs, the top of the end section walls, and to a 3'-0" depth at the ends of the apron of the end sections. The concrete shall be Class C concrete in accordance with Section 2403 of the Standard Specifications. The concrete cap, approximately 0.03 Cu. Yds. per foot, including material and labor is included in the bid items "Precast Concrete Box Culvert, 12 Ft. x 10 Ft." and "Precast Concrete Box Culvert Straight End Section, 12 Ft. x 10 Ft.".

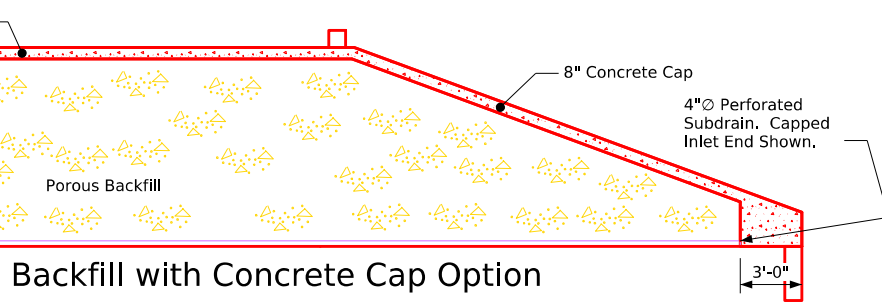

Backfill with Concrete Cap Option

Side-by-Side Precast Culvert Notes:

1. Double welded pipe or double eye bolt type ties are required for the barrel wall adjacent to the first precast culvert structure placed at the site to allow the ties to be tightened from the inside of the barrel wall.
2. Burr threads of Concrete Box Ties without damaging galvanizing to prevent nut rotation after tightening is complete.
3. The Type 1 parapets length shall be increased so the adjoining ends will abut against each other at the centerline of culvert joint for side-by-side precast culvert structures.
4. The Type 3 lintel beams and parapets length shall be increased so the adjoining ends will abut against each other at the centerline of culvert joint for side-by-side precast culvert structures.
5. The curtain walls length shall be shortened so the adjoining ends will abut against each other at the centerline of culvert joint for side-by-side precast culvert structures.
6. Engineering fabric shall be in accordance with Article 4196.01, B, 3, of the Standard Specifications. A 4'-0" wide strip of engineering fabric shall be placed on top of the granular leveling material and the cohesive soil. Engineering fabric shall be placed the full length of the precast culvert. The engineering fabric shall be centered over the centerline of culvert joint and pinned or otherwise secured in place before the precast culverts are placed. All costs including material and labor associated with providing the engineering fabric and installing it as required shall be included in the bid items "Precast Concrete Box Culvert, 12 Ft. x 10 Ft." and "Precast Concrete Box Culvert Straight End Section, 12 Ft. x 10 Ft.".
7. The 4 inch diameter perforated subdrain shall terminate and be capped at the upstream end 3'-0" short of the end of the apron of the end section. The subdrain shall outlet downstream at the end of the apron of the end section. The subdrain shall be surrounded by porous backfill in accordance with Section 4131 of the Standard Specifications. No compaction of the porous backfill is required. All costs including material and labor associated with providing the 4 inch diameter perforated subdrain and installing it as required shall be included in the bid items "Precast Concrete Box Culvert, 12 Ft. x 10 Ft." and "Precast Concrete Box Culvert Straight End Section, 12 Ft. x 10 Ft.".

Flowable Mortar/Foamed Concrete/Lean Concrete Option Notes:

At the Contractor's option, the porous backfill and concrete cap may be replaced with flowable mortar backfill as shown in the flowable mortar option details. Only the options and materials designated on this sheet are allowed. All other options and materials are prohibited.

The flowable mortar including material and labor is included in the bid items "Precast Concrete Box Culvert, 12 Ft. x 10 Ft." and "Precast Concrete Box Culvert Straight End Section, 12 Ft. x 10 Ft.".

Design For 45° Skew R.A.

Triple 12' x 10' x 235'-0" Precast Reinforced Concrete Box Culvert

Bedding and Gap Backfill Details

STA. 107+41.72 (IA 3) Turn-in Date: July, 2026

Butler County




IOWA DEPARTMENT OF TRANSPORTATION

Design No. 124 Design Sheet No. 5 of 5 FHWA No. 701195



CROSS SECTION VIEW COLOR LEGEND			
Design Color No.	Feature	Design Color No.	Feature
Aggregate		Structural	
(64)	Choke Stone	(112)	Noise Wall
(42)	Engineering Fabric	(112)	Noise Wall Footing
(8)	Flooded Backfill	(112)	Retaining Wall Back
(92)	Macadam Stone	(112)	Retaining Wall Back Excavate
(20)	Modified	(112)	Retaining Wall Face
(12)	Plowing Shaping	(112)	Retaining Wall Front Excavate
(14)	Porous Backfill	(112)	Retaining Wall Front Footing
(8)	Revetment Class A	(112)	Retaining Wall MSE Gutter
(6)	Revetment Class B	(112)	Retaining Wall Reinforced Earth
(62)	Revetment Class C	Grading	
(188)	Revetment Class D	(8)	Behind Curb Cut
(28)	Revetment Class E	(6)	Granular
(12)	Shoulder Special Backfill	(13)	Granular Back Fill
(12)	Special Backfill	(48)	Rock Undercut
(20)	Subbase	(8)	Shoulder Earth Fill
(20)	Subbase Lower	(2)	Side Slopes
(20)	Subbase Upper	(226)	Side Slopes Dressing
(118)	Subgrade Treatment	Substrata	
Asphalt		(128)	Boulder Substrata
(207)	HMA Base Course	(48)	Broken Weathered Substrata
(207)	HMA Interim Course	(3)	Core Out Substrata
(207)	HMA Surface Course	(203)	Existing Pavement Substrata
Concrete		(6)	Loam Substrata
(0)	Barrier Concrete	(80)	Rock Substrata
(0)	Barrier Concrete Footing	(4)	Select Sand Substrata
(0)	Curb Gutter	(3)	Shale Substrata
(48)	Flowable Mortar	(10)	Topsoil Substrata
(0)	Median Concrete	Unsuitable / Waste	
(0)	PCC Pavement	(3)	Unsuitable Type A
(0)	Sidewalk	(13)	Unsuitable Type B
Shoulder		(11)	Unsuitable Type C
(209)	Shoulder HMA	(3)	Waste
(0)	Shoulder PCC		
(6)	Shoulder Granular		
Existing			
(0)	Existing Pavement		

CROSS SECTIONS
LEGEND AND INFORMATION SHEET
(COVERS SHEET SERIES W, X, Y, & Z)




IA HWY 3

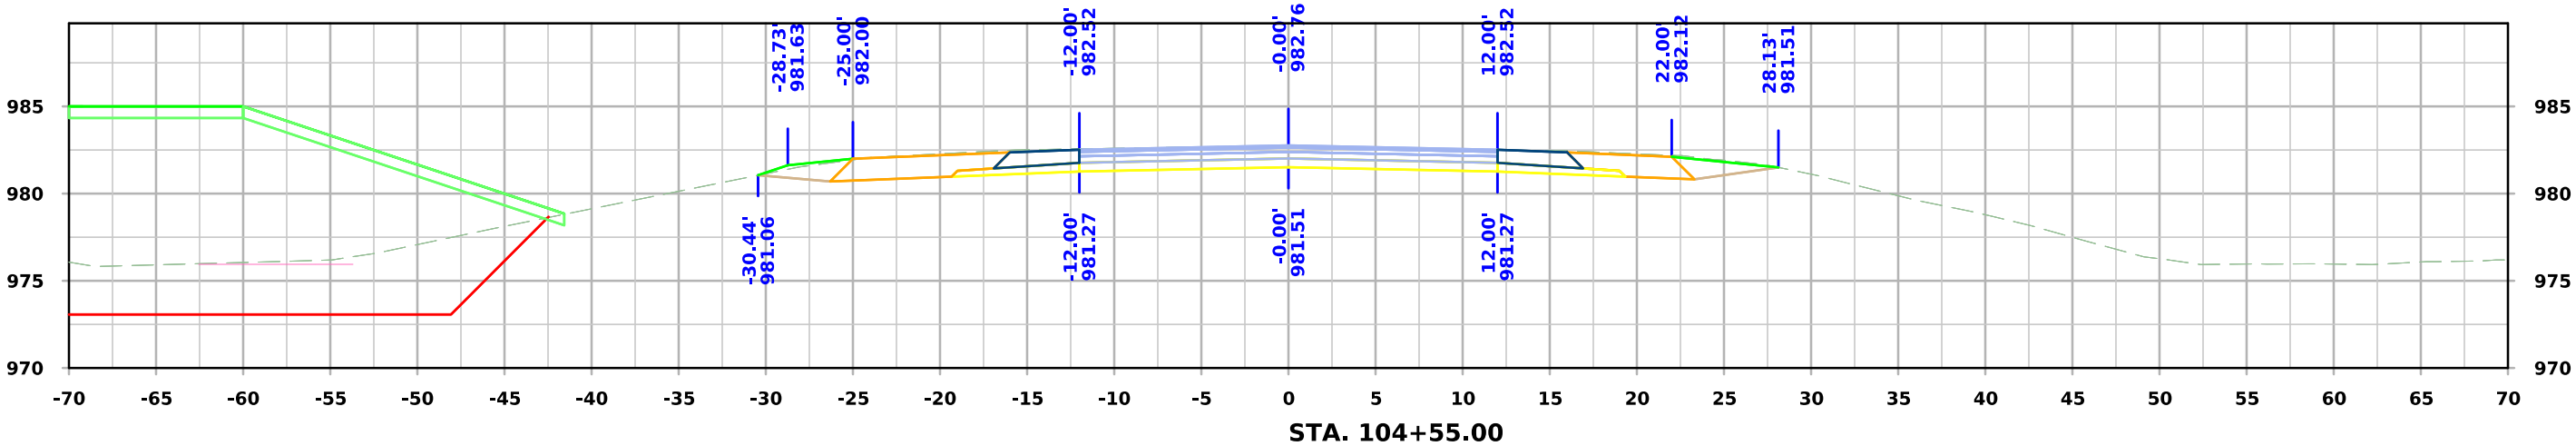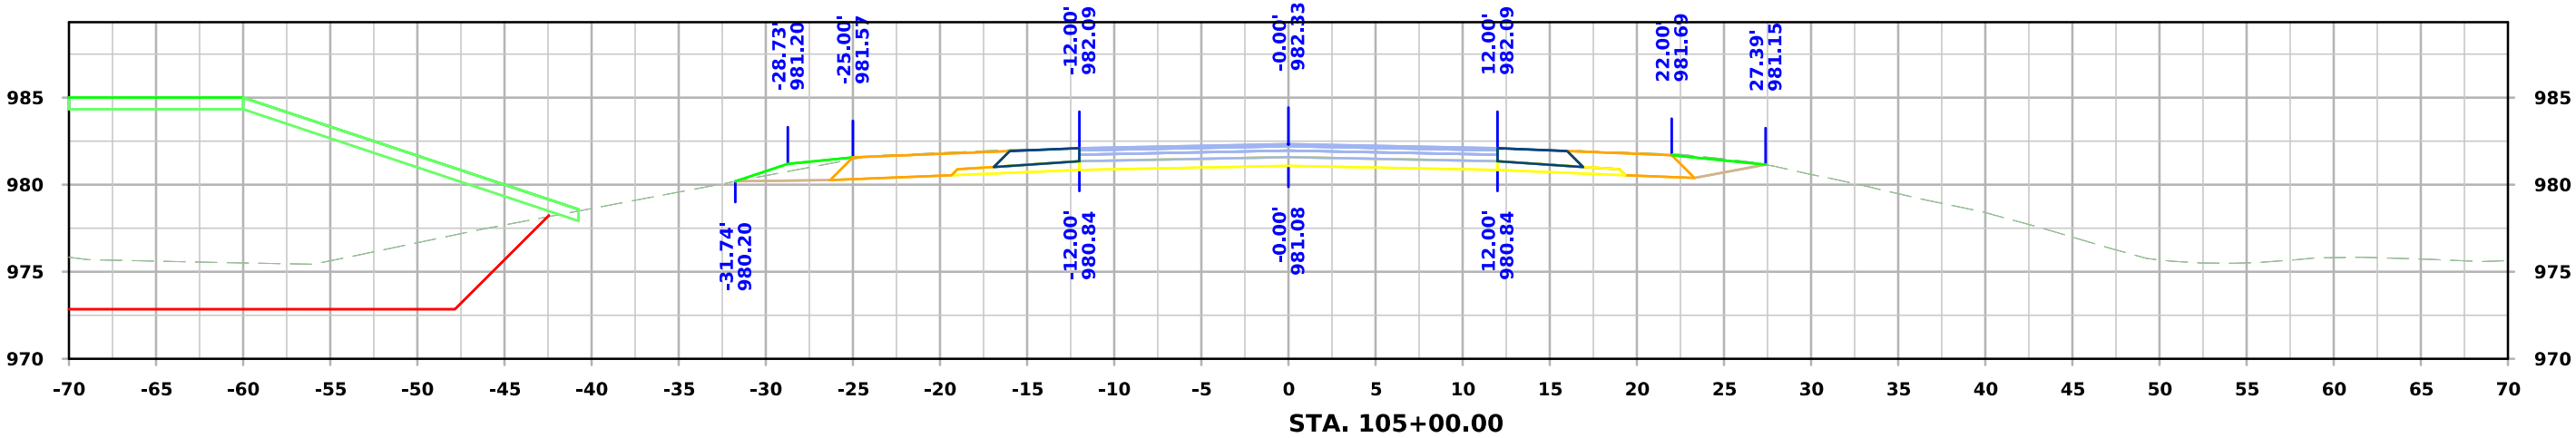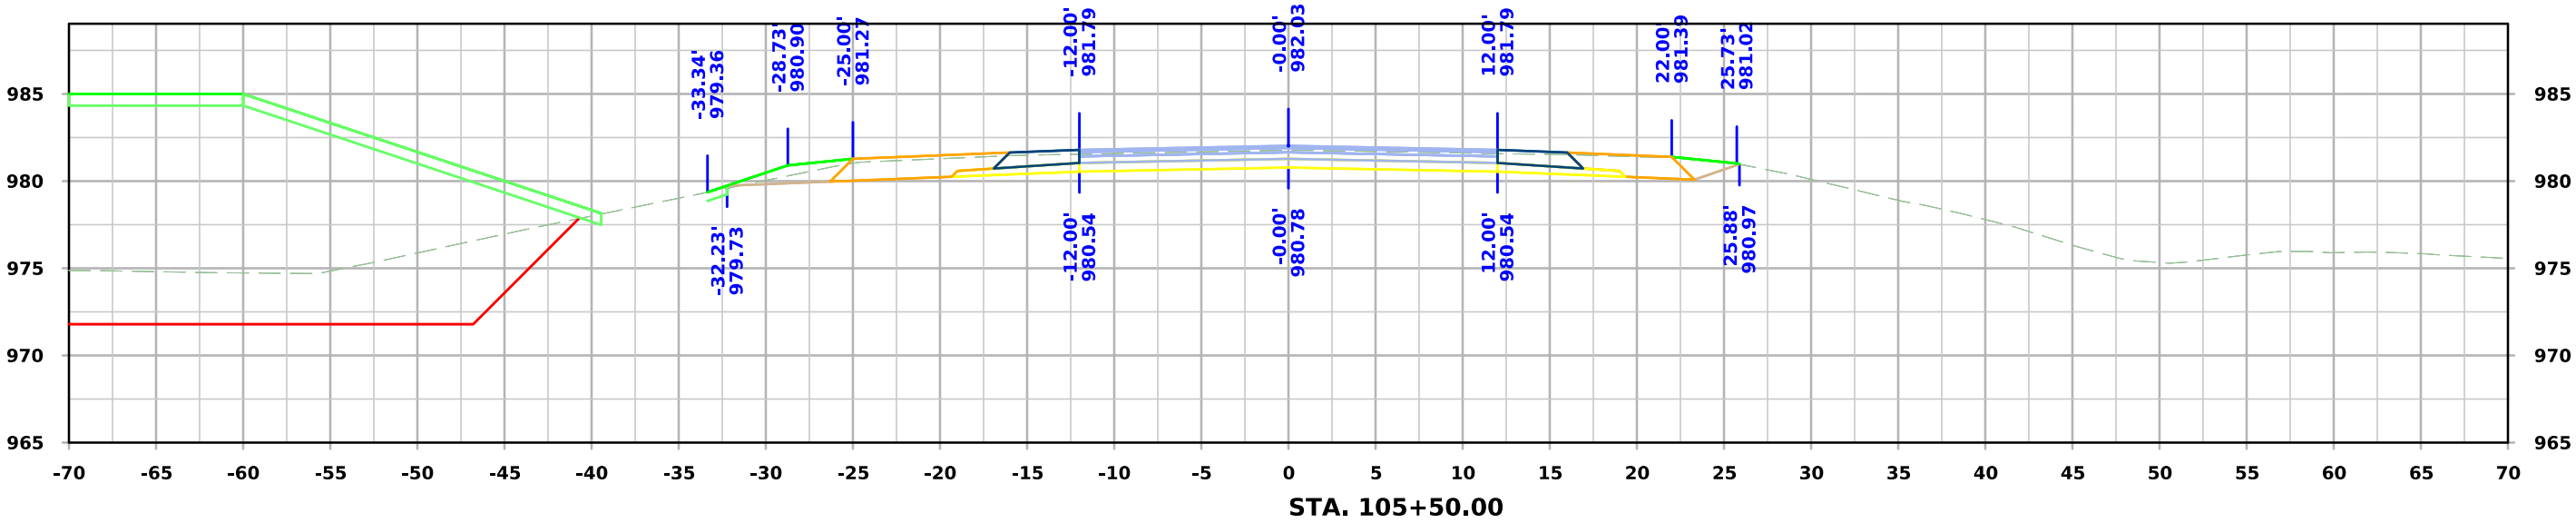




IA HWY 3

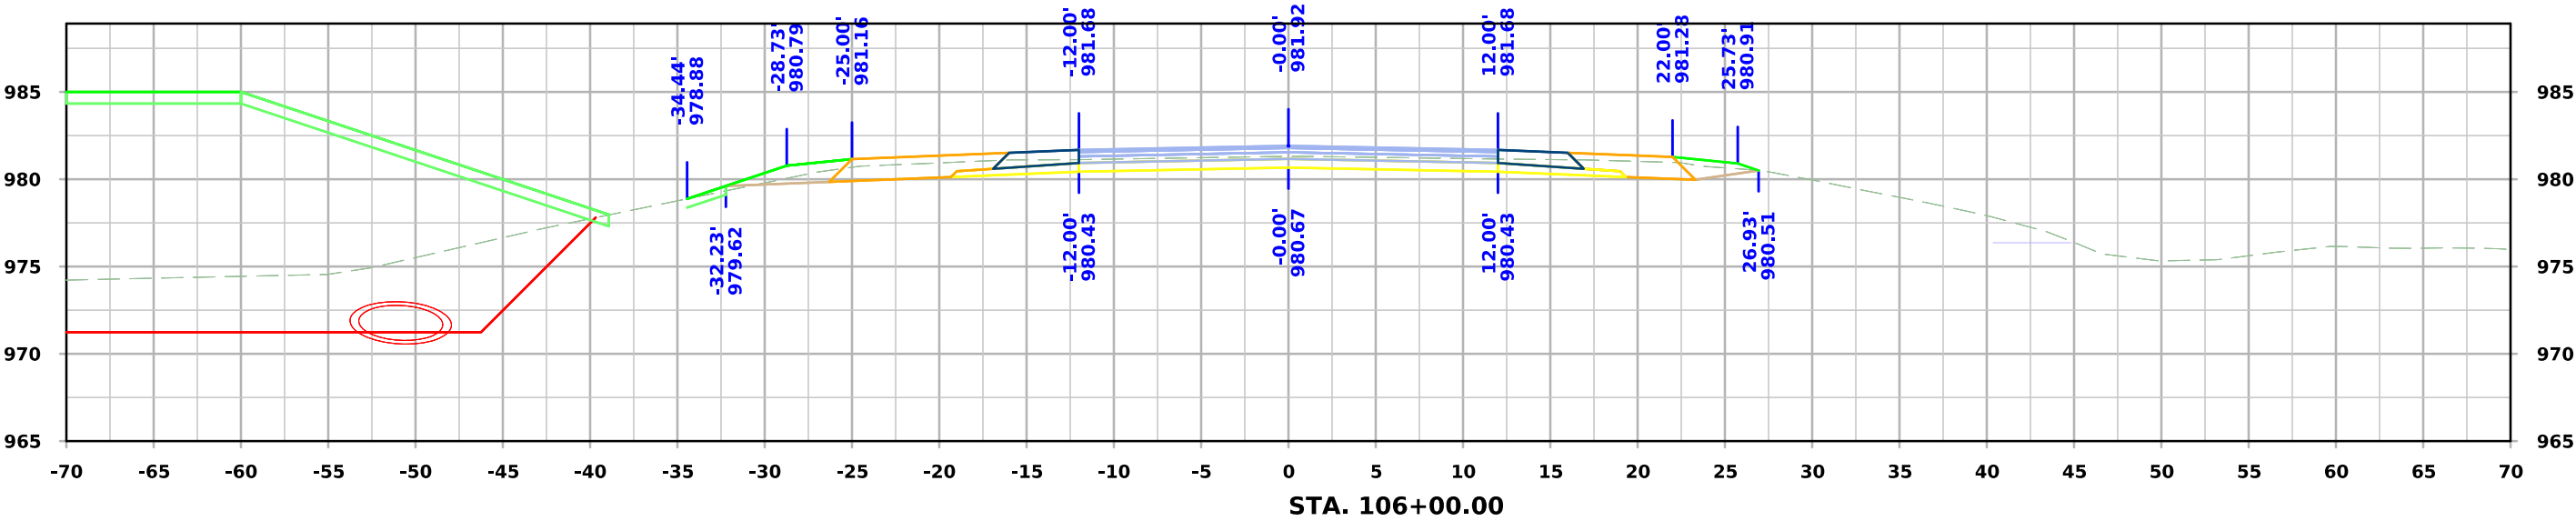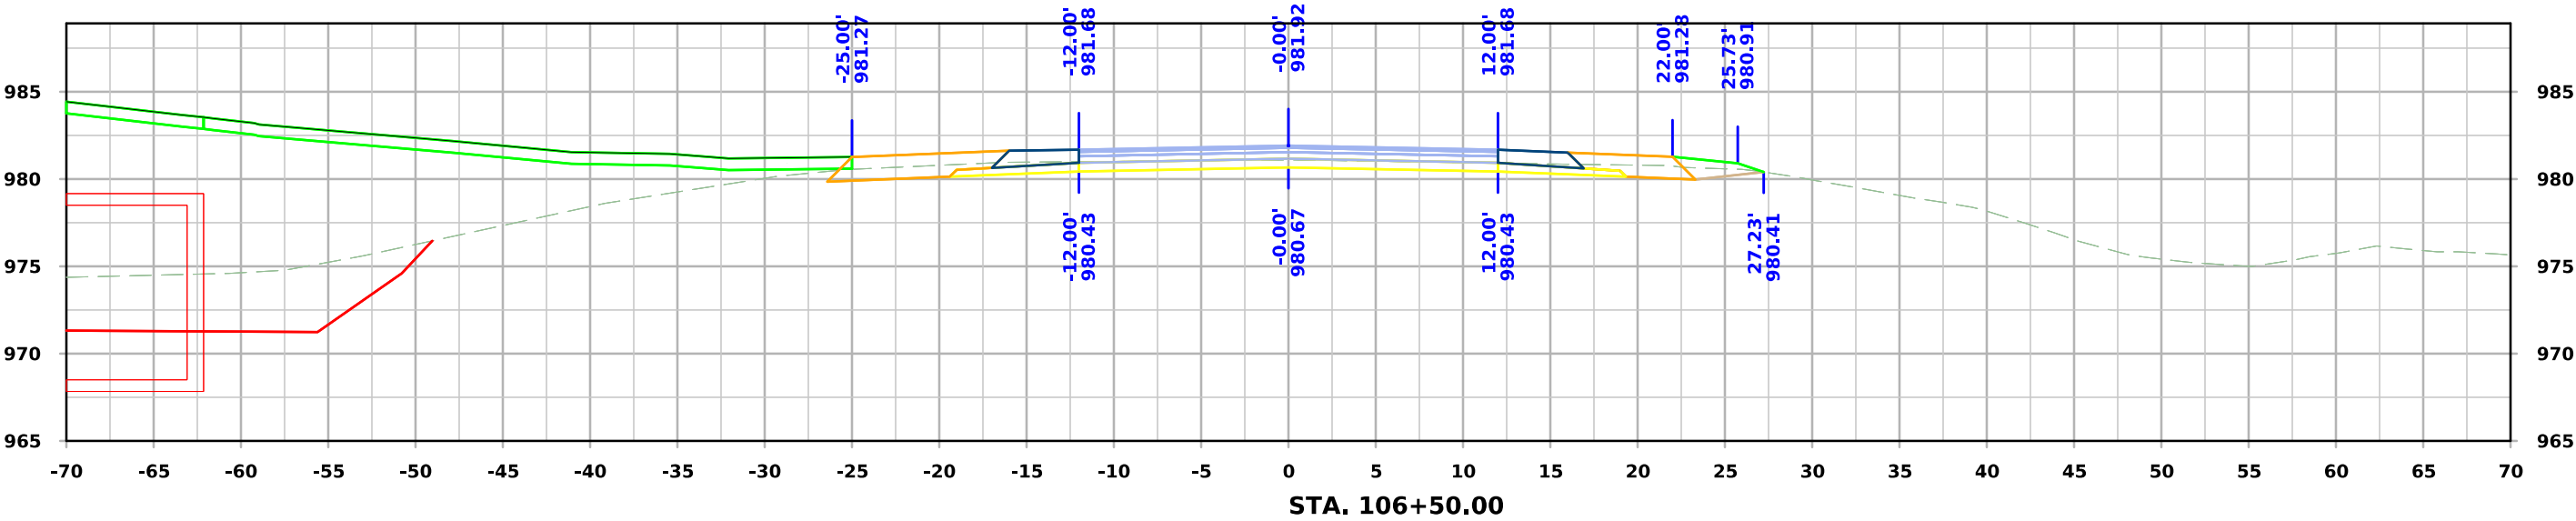




IA HWY 3

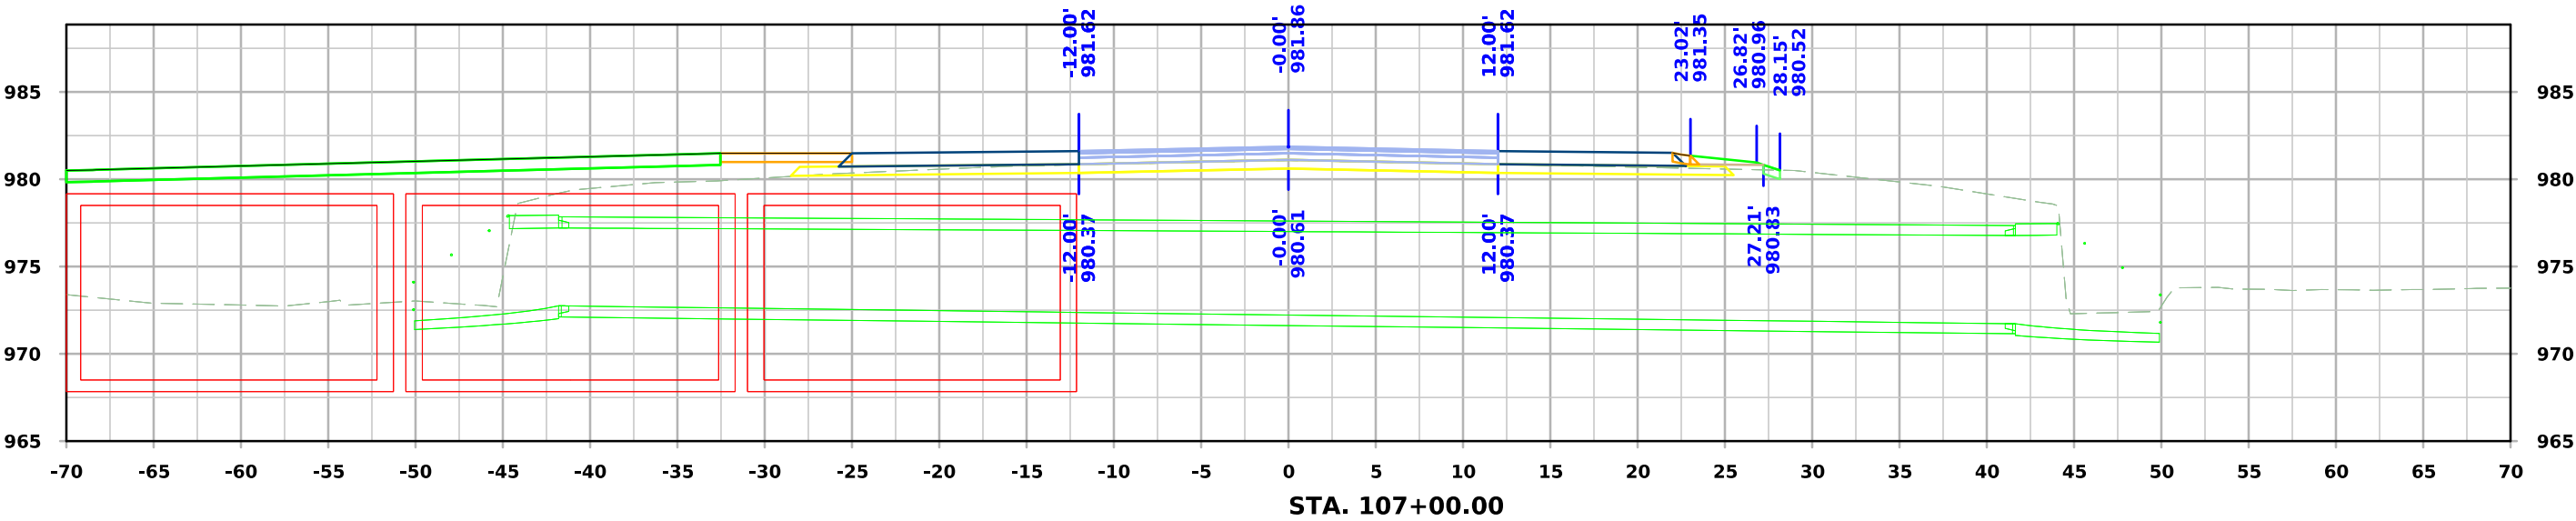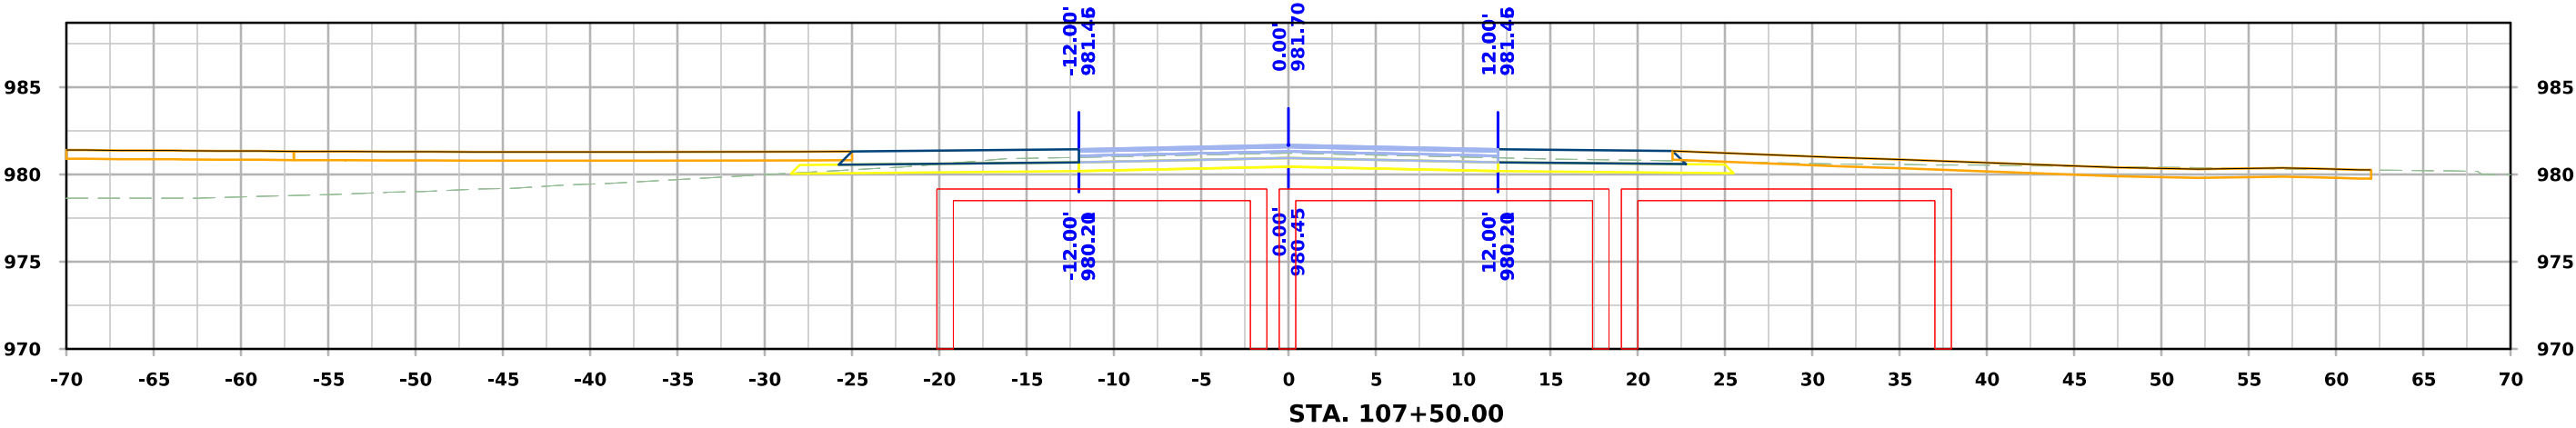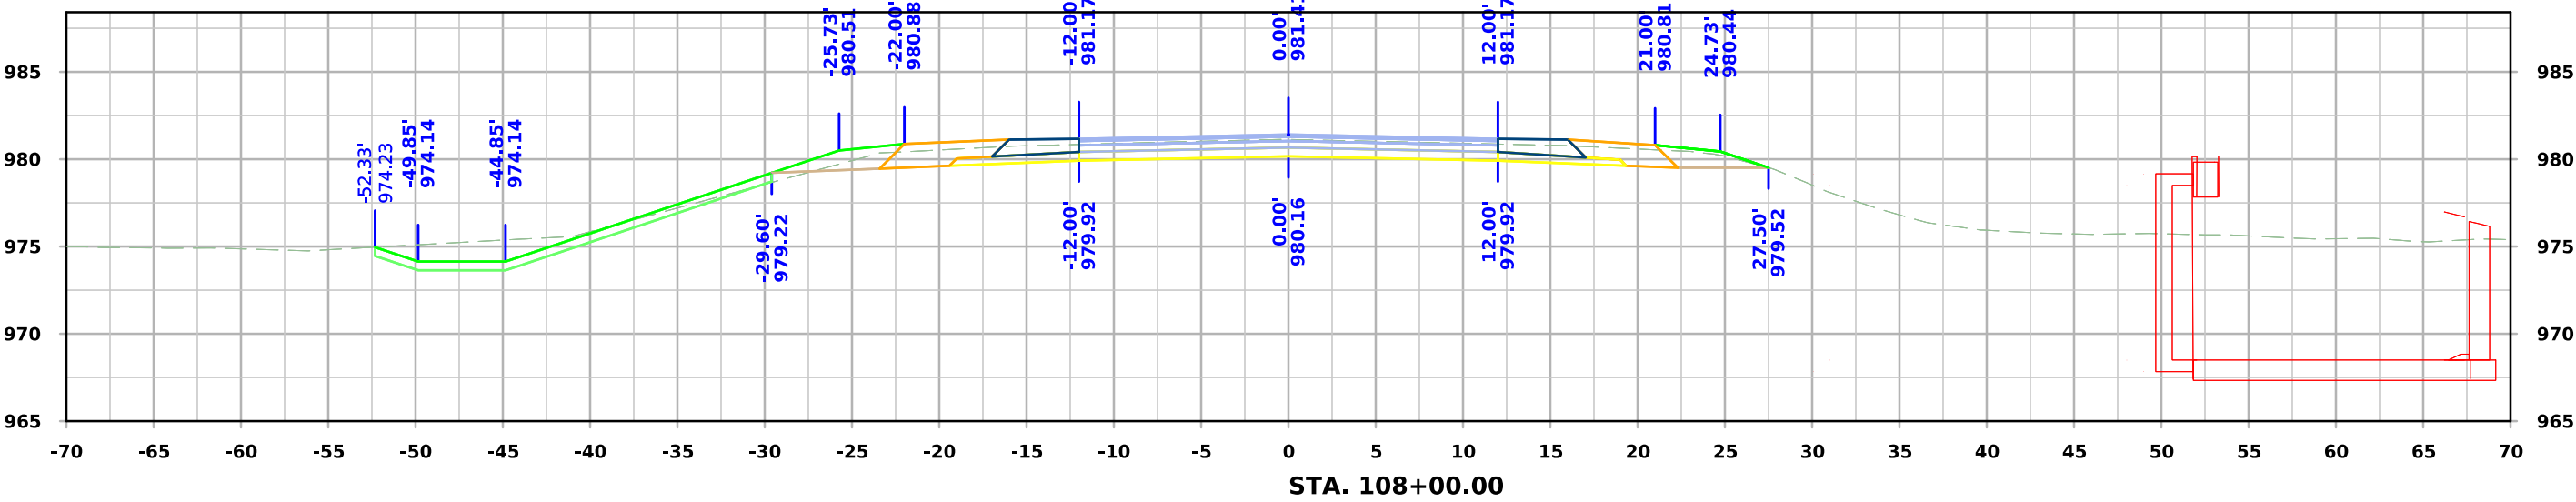



IA HWY 3

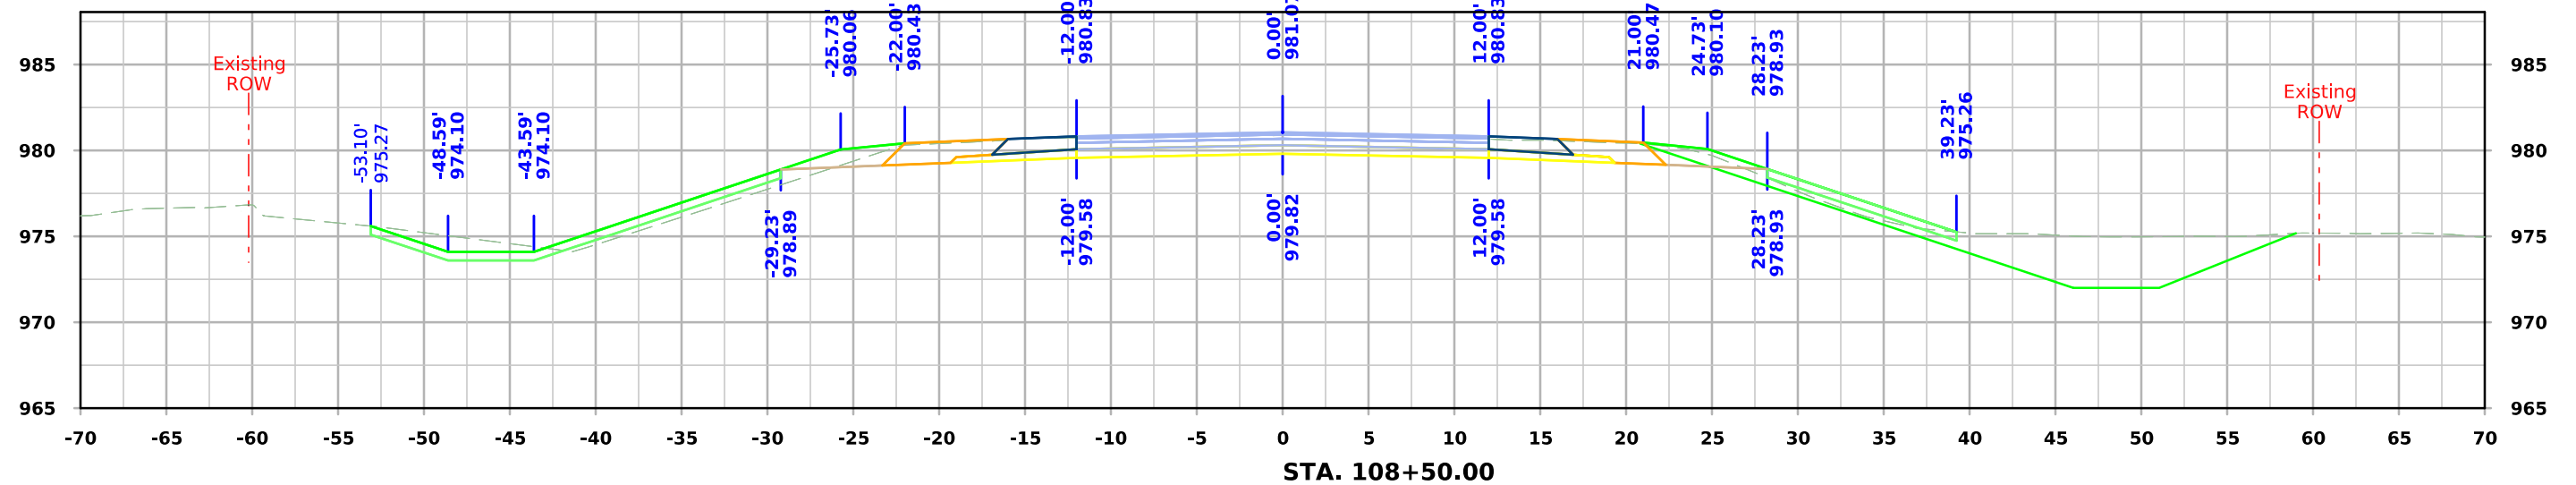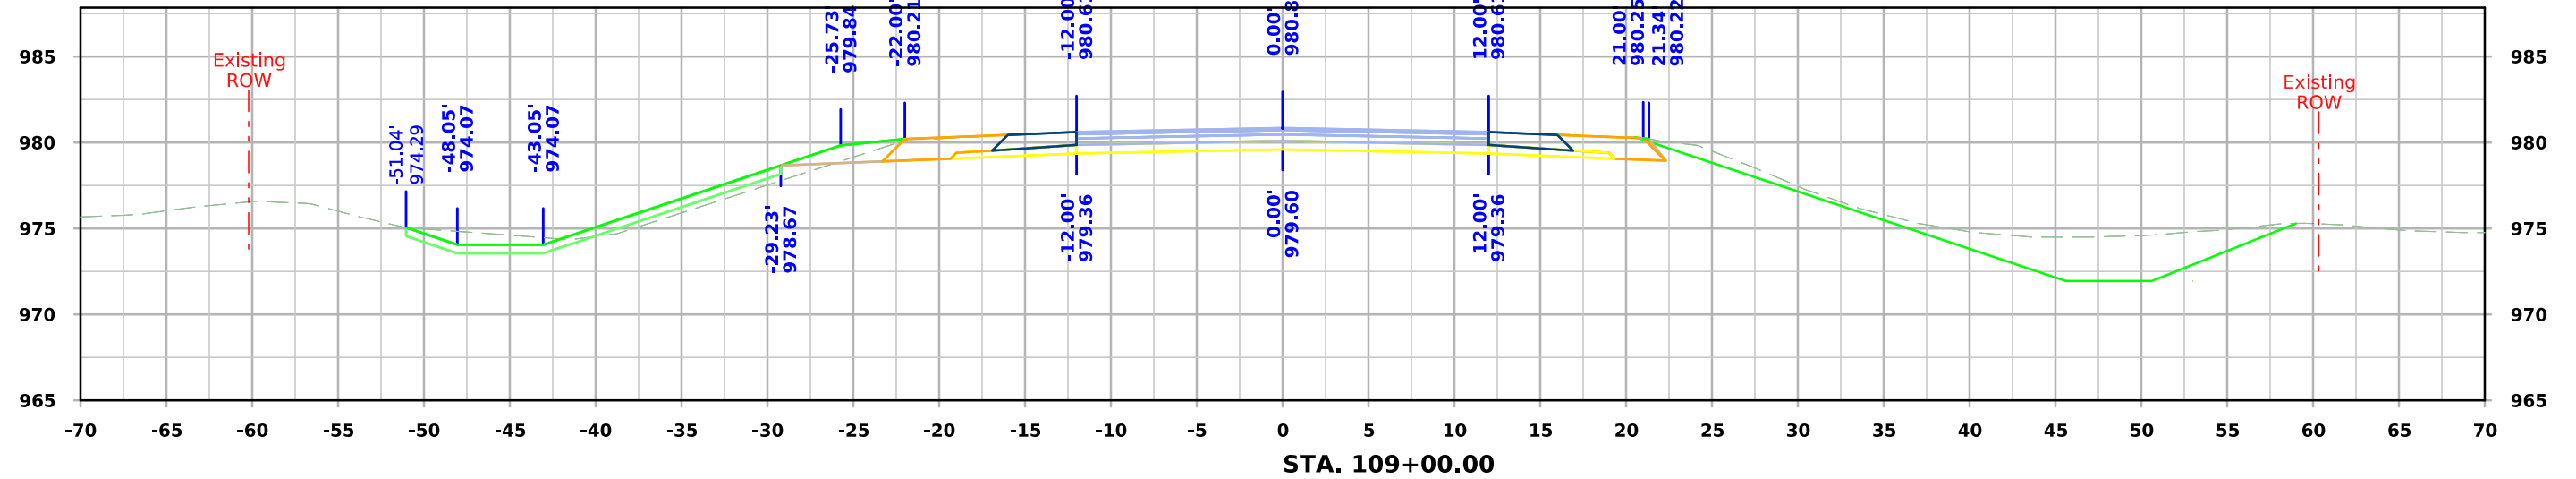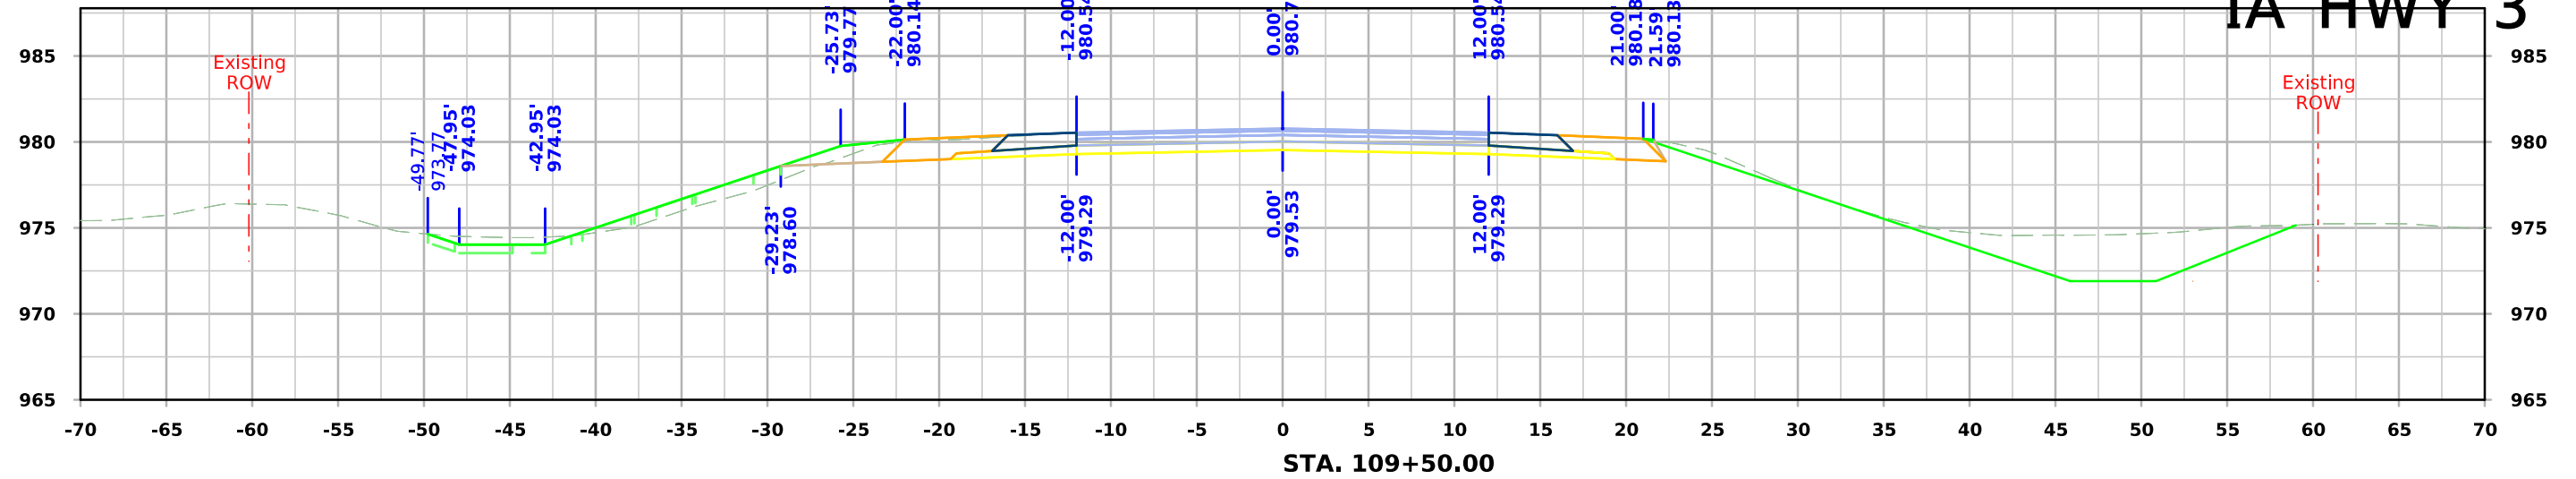




IA HWY 3 OVERFLOW

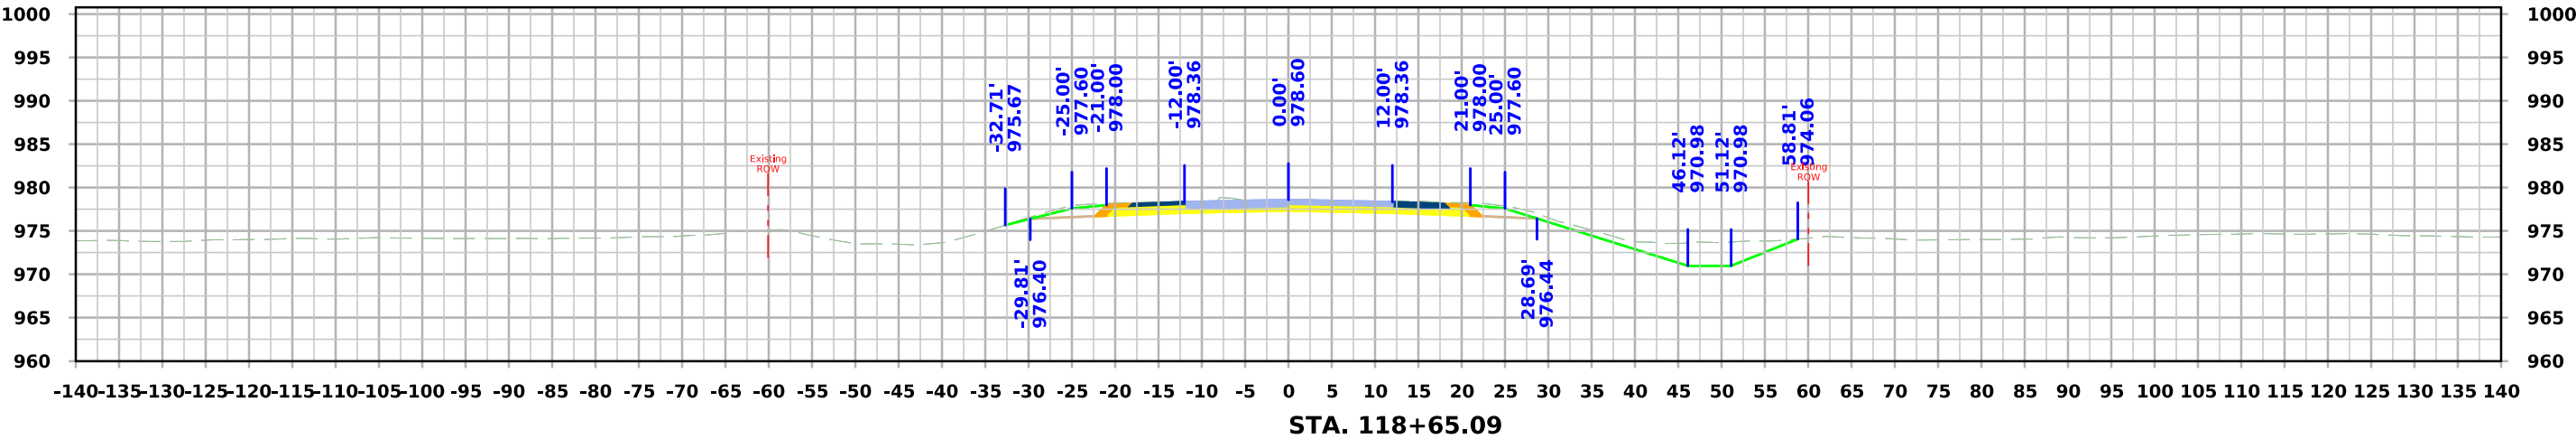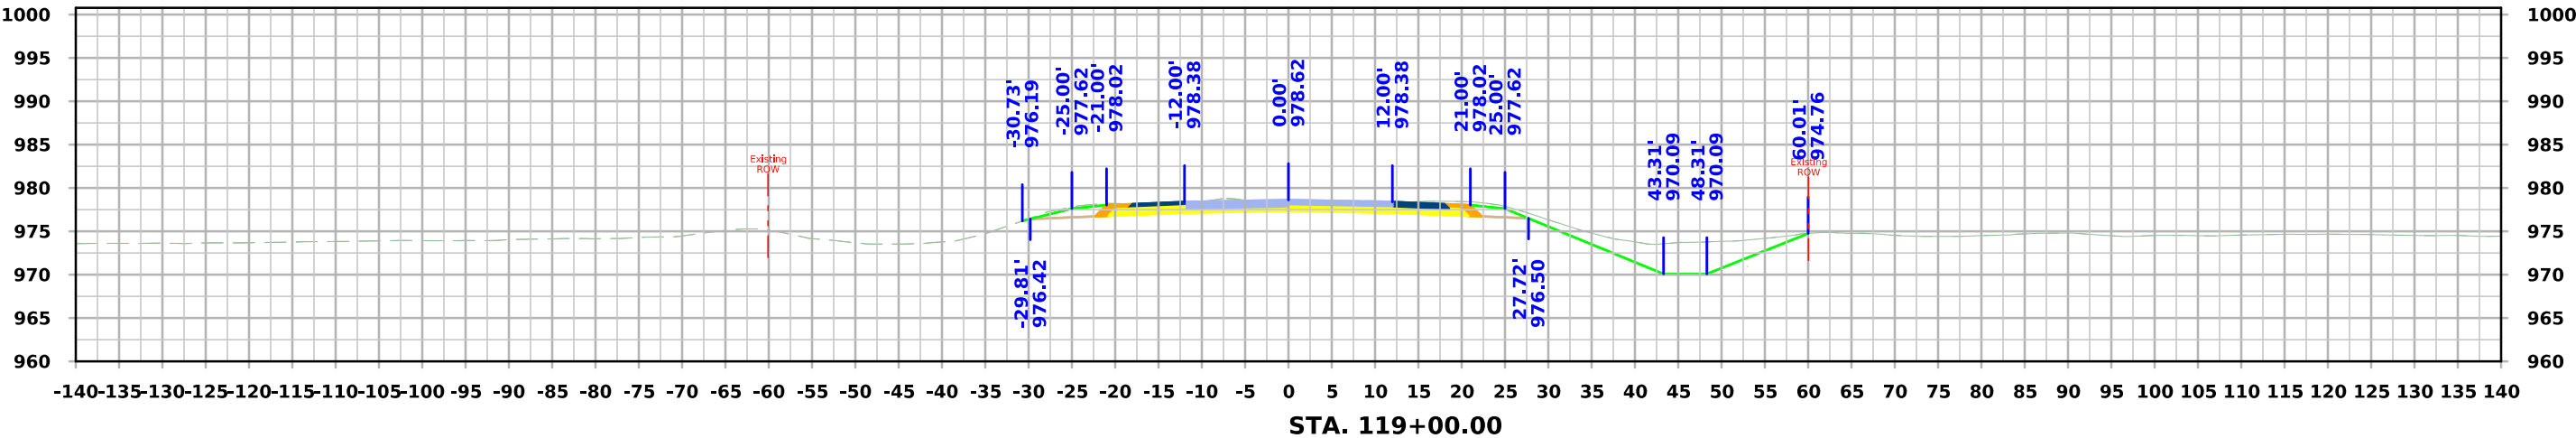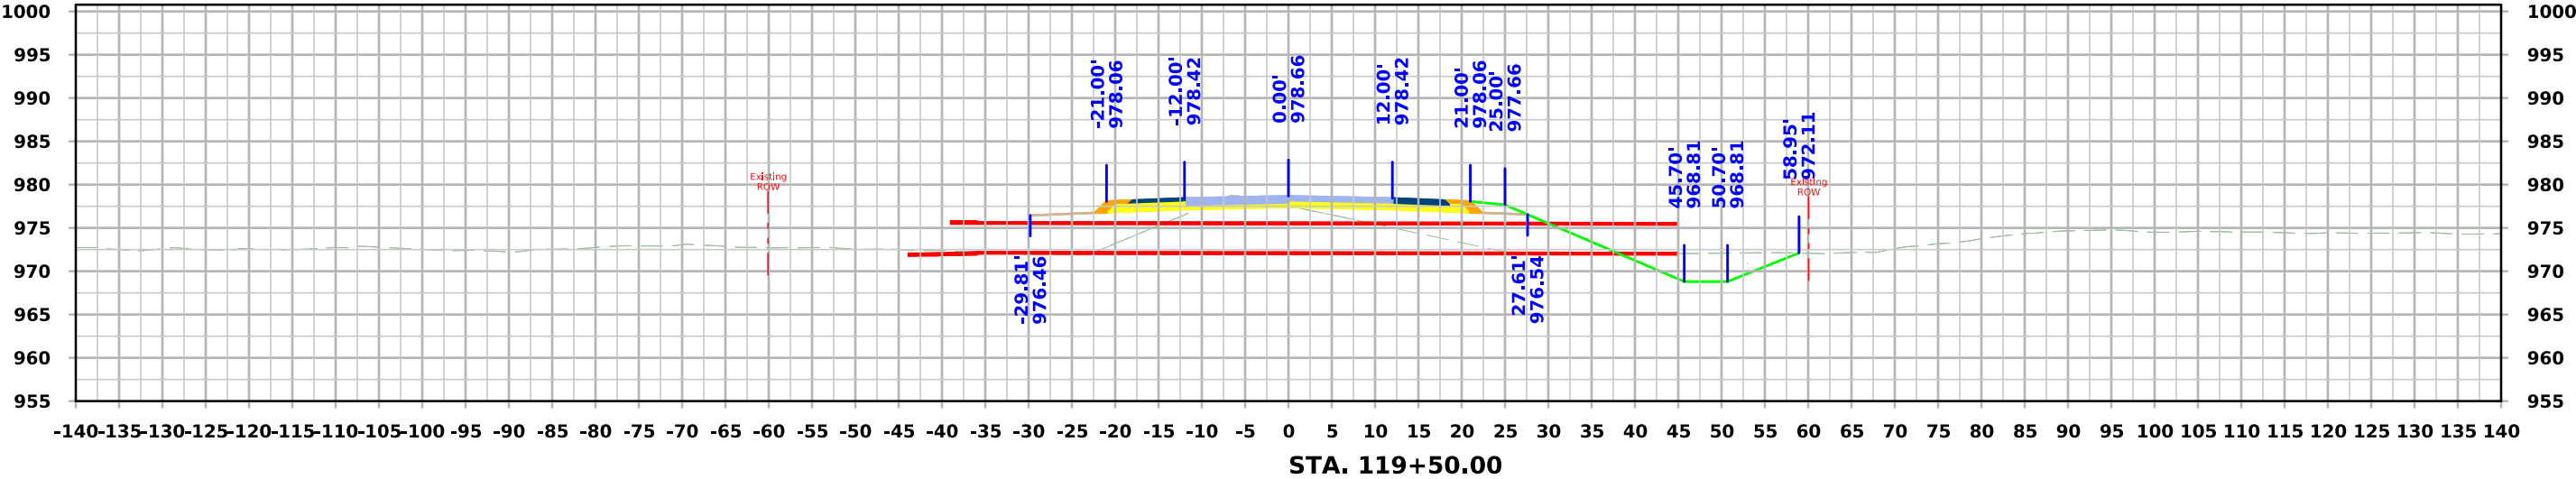




IA HWY 3 OVERFLOW

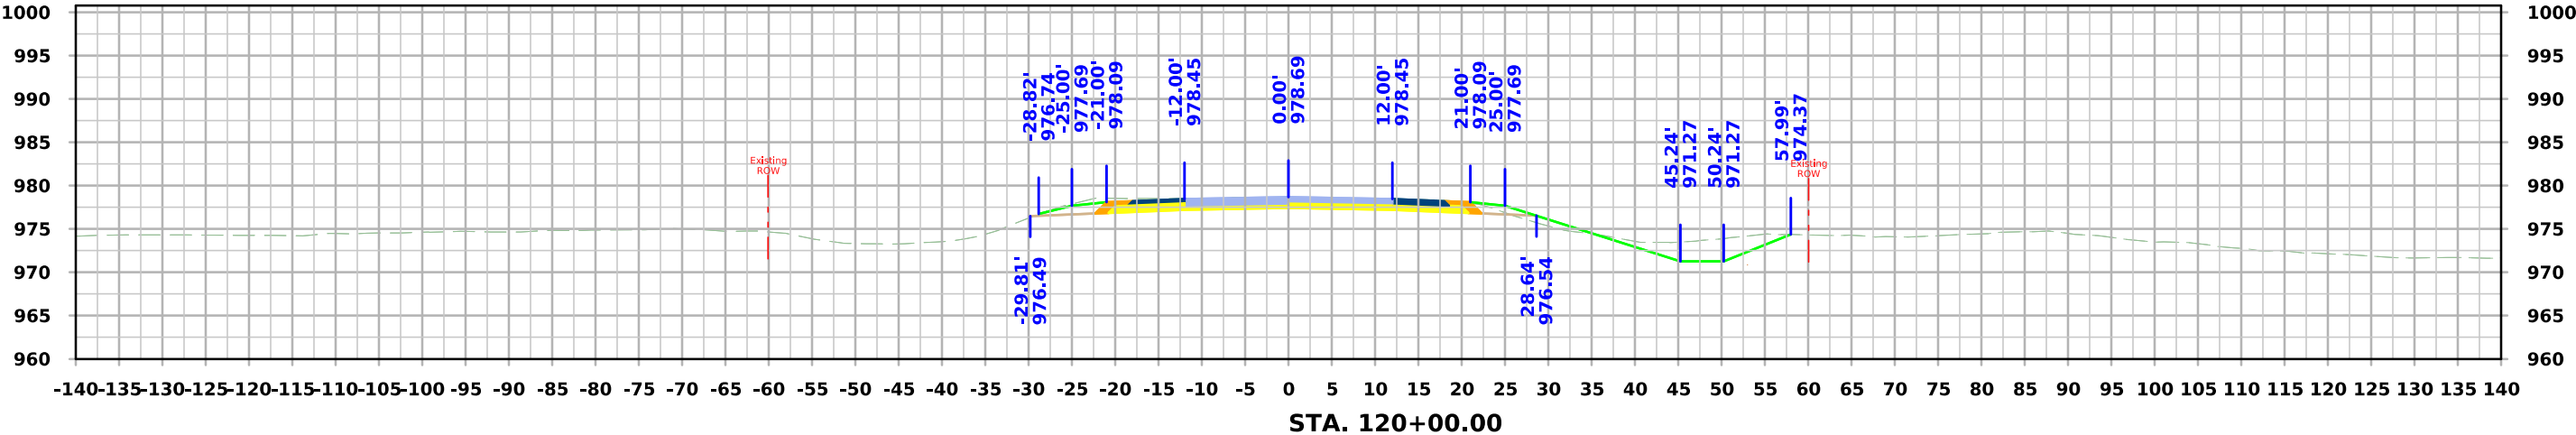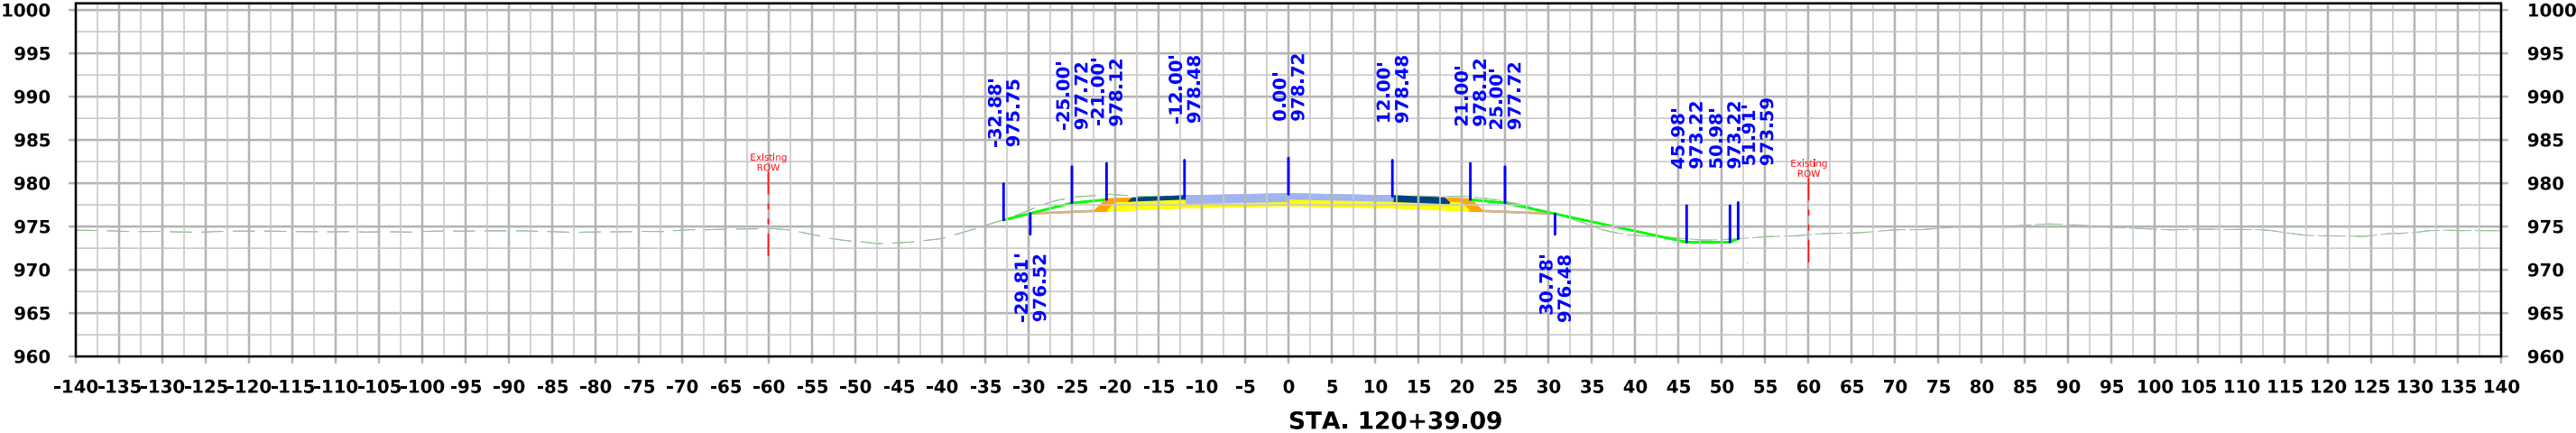




CEDAR AVE.

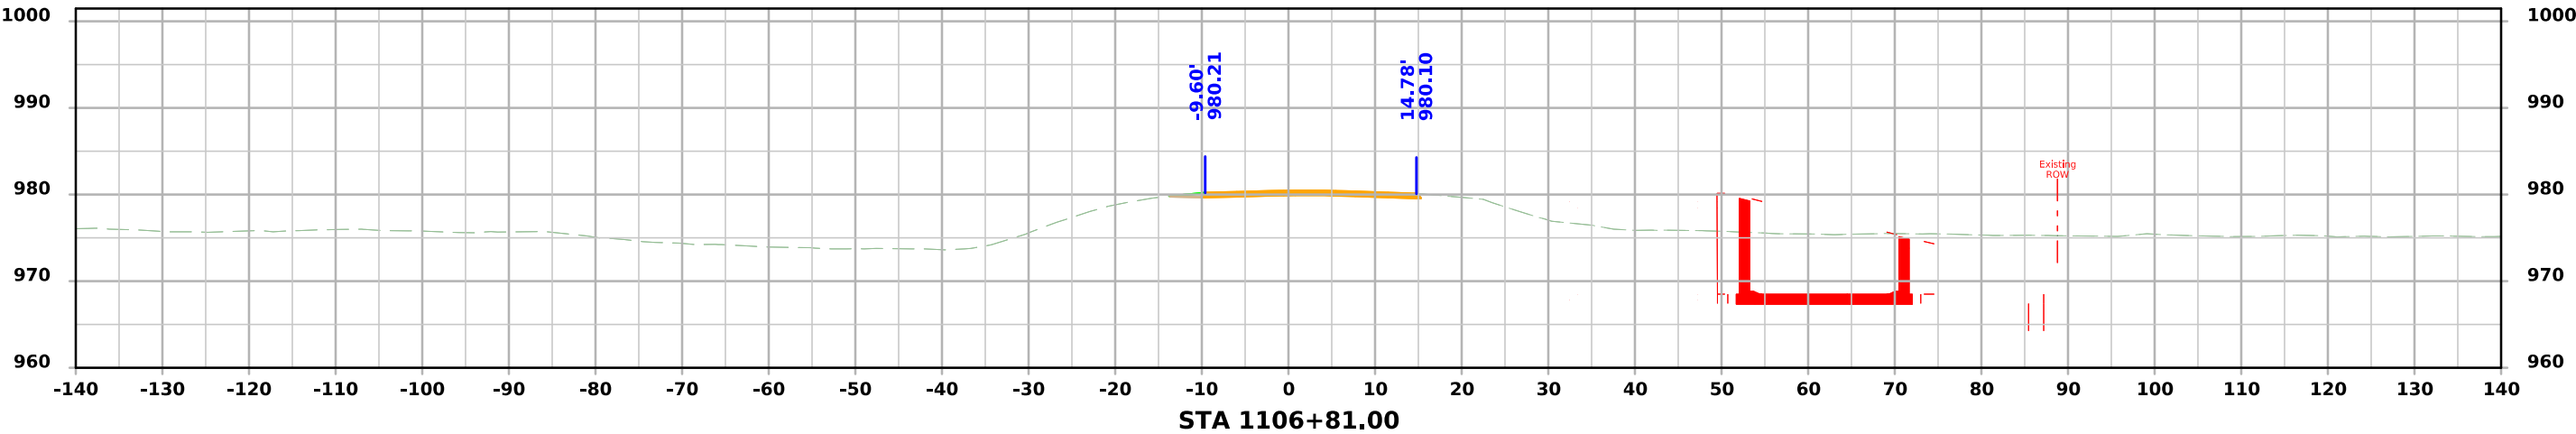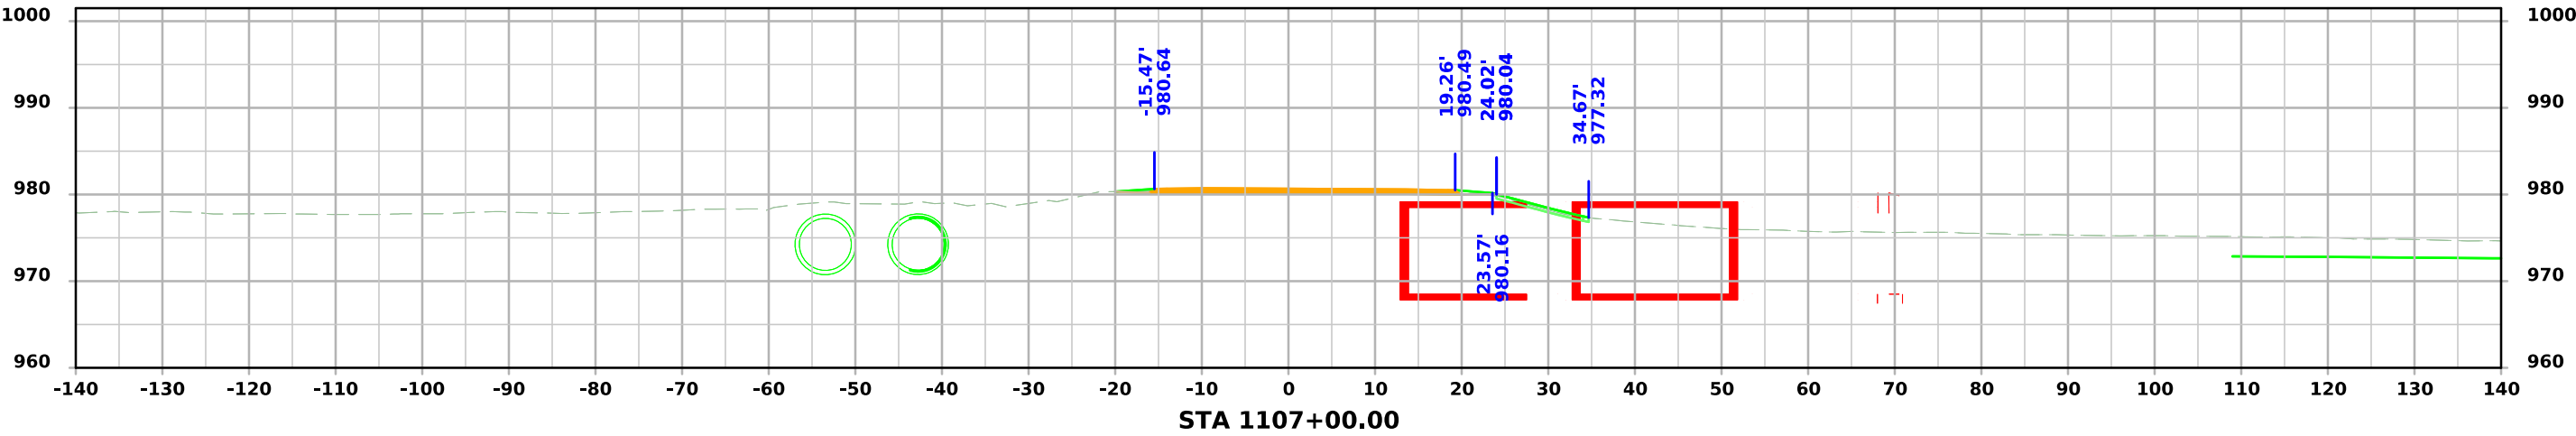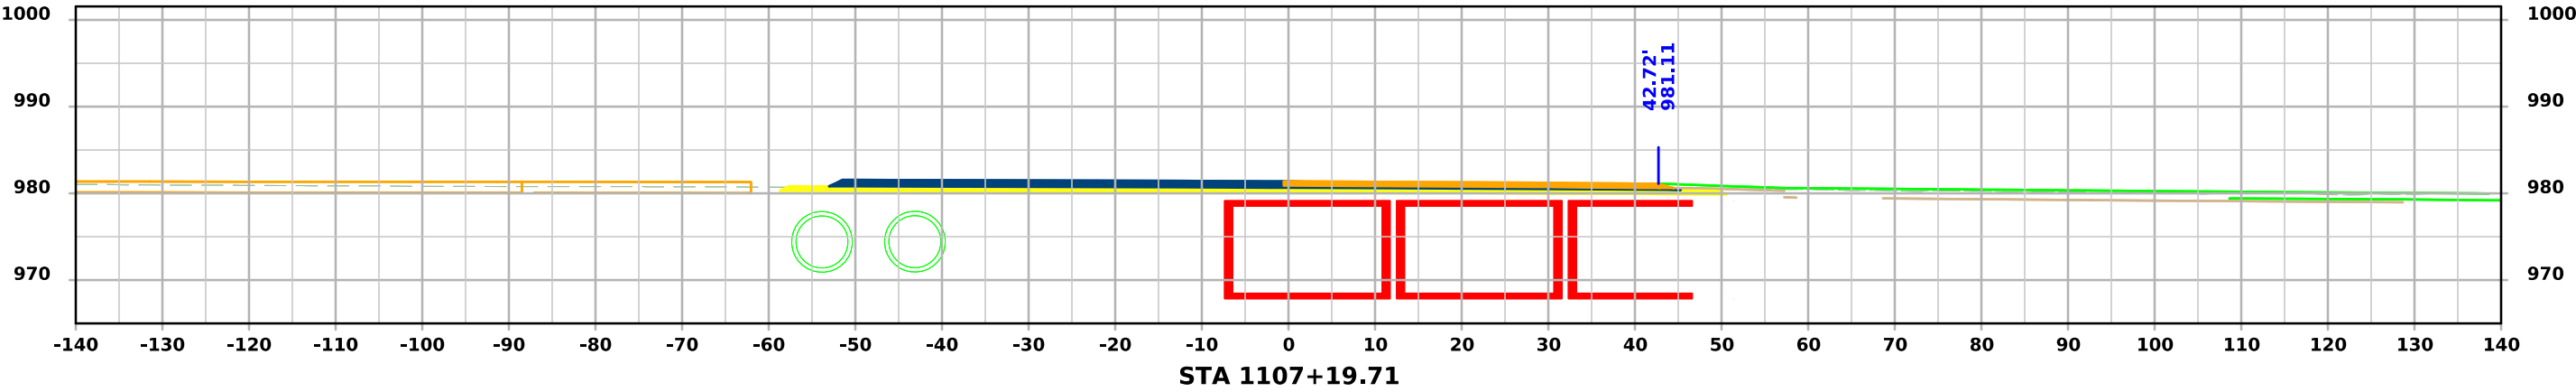




CEDAR AVE.

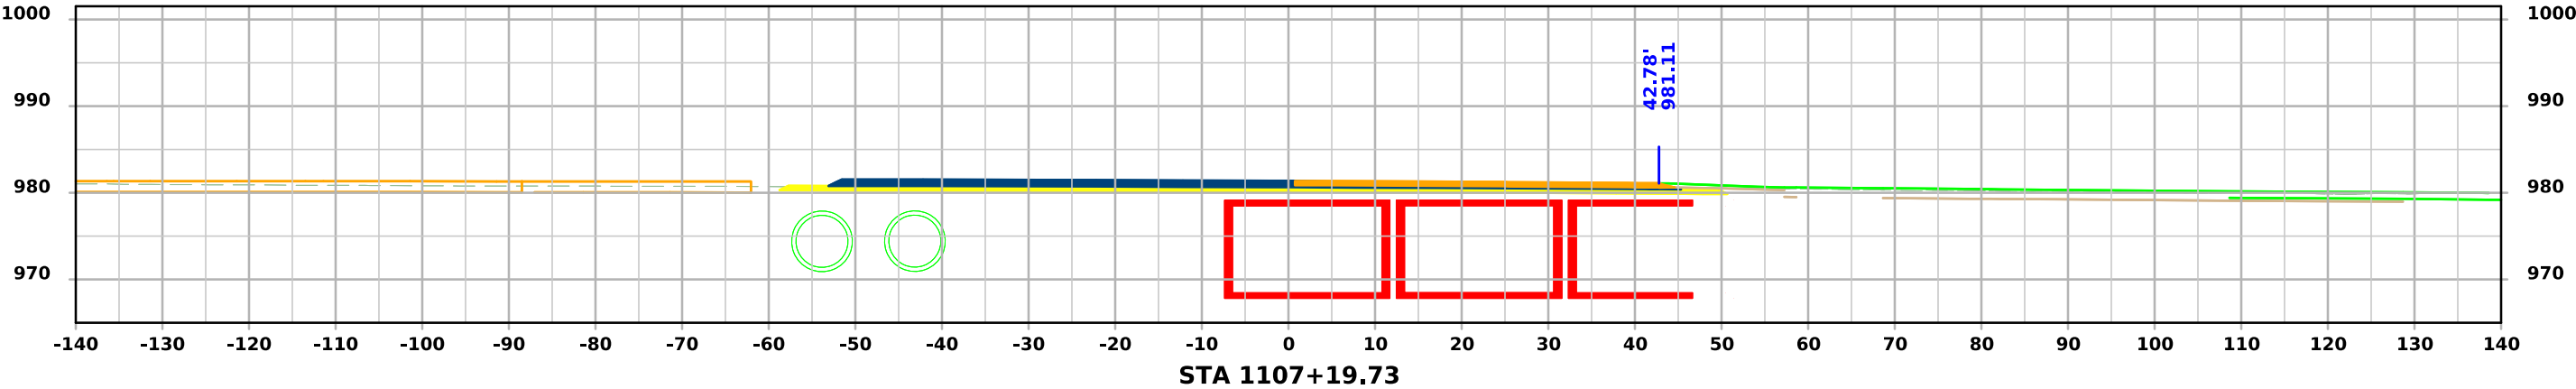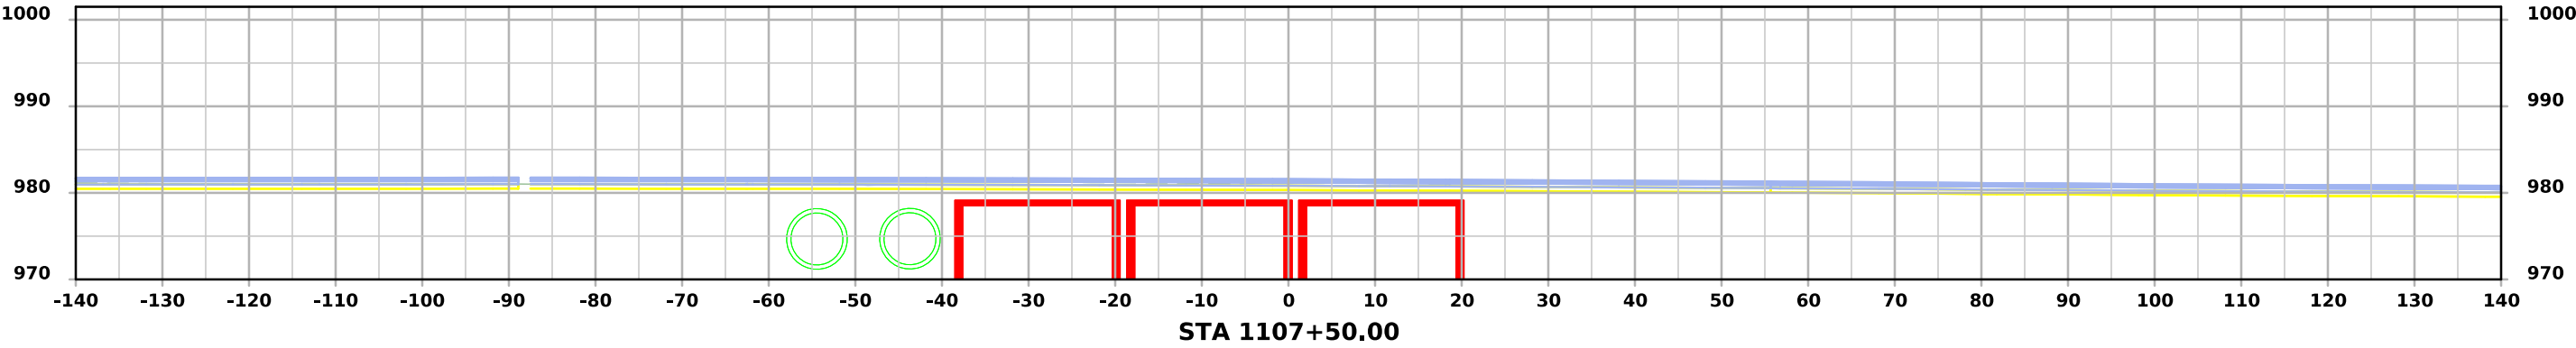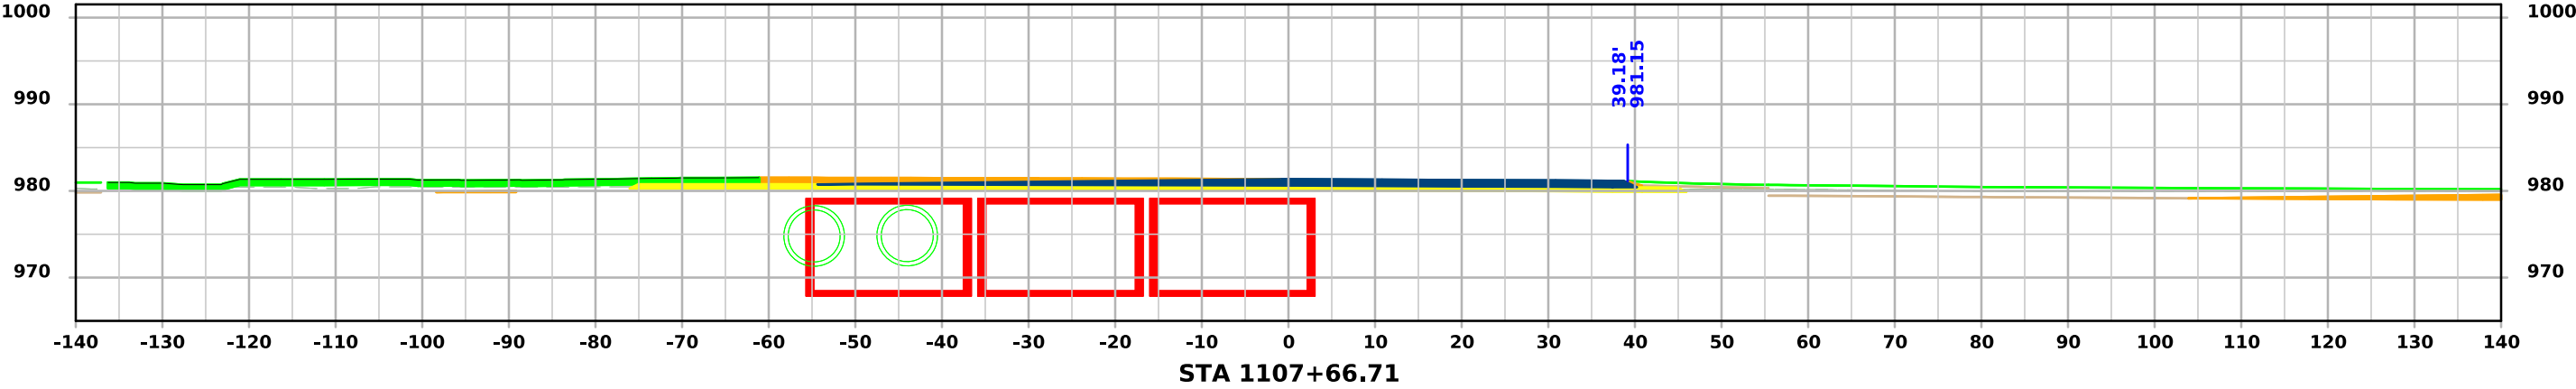




CEDAR AVE.

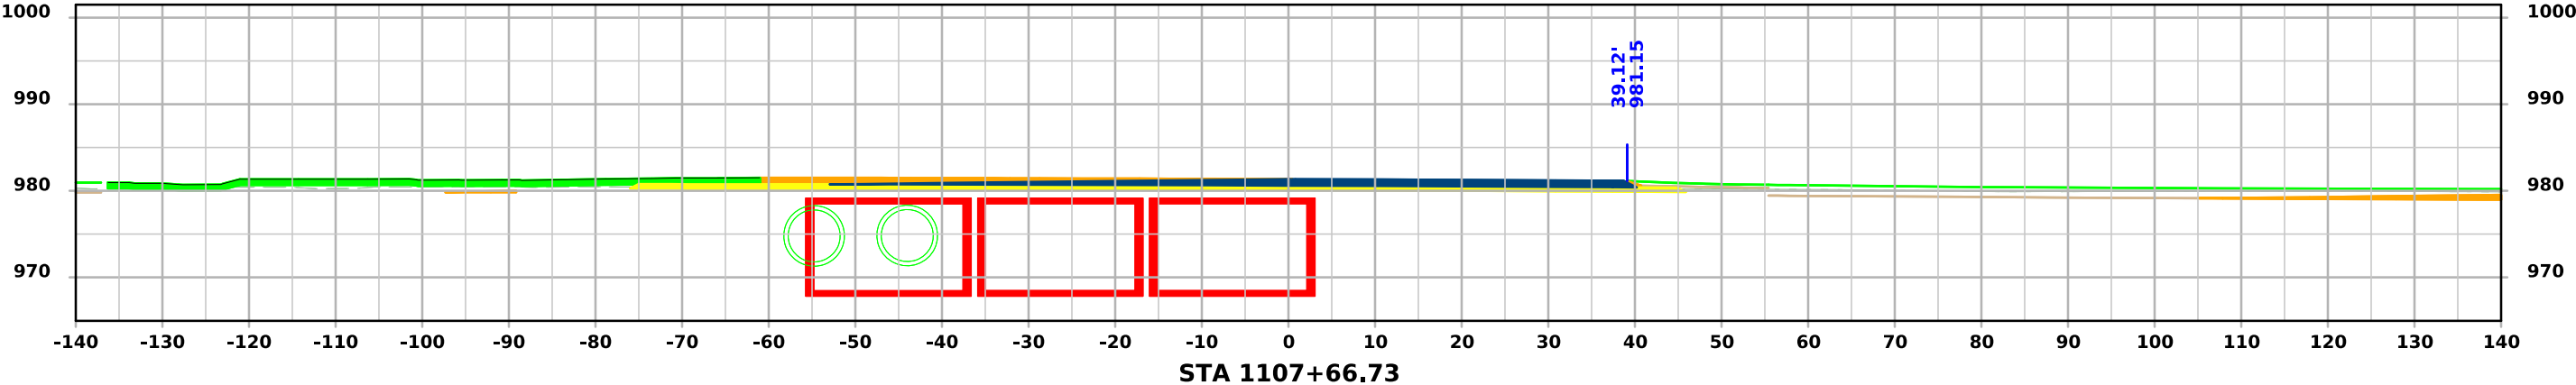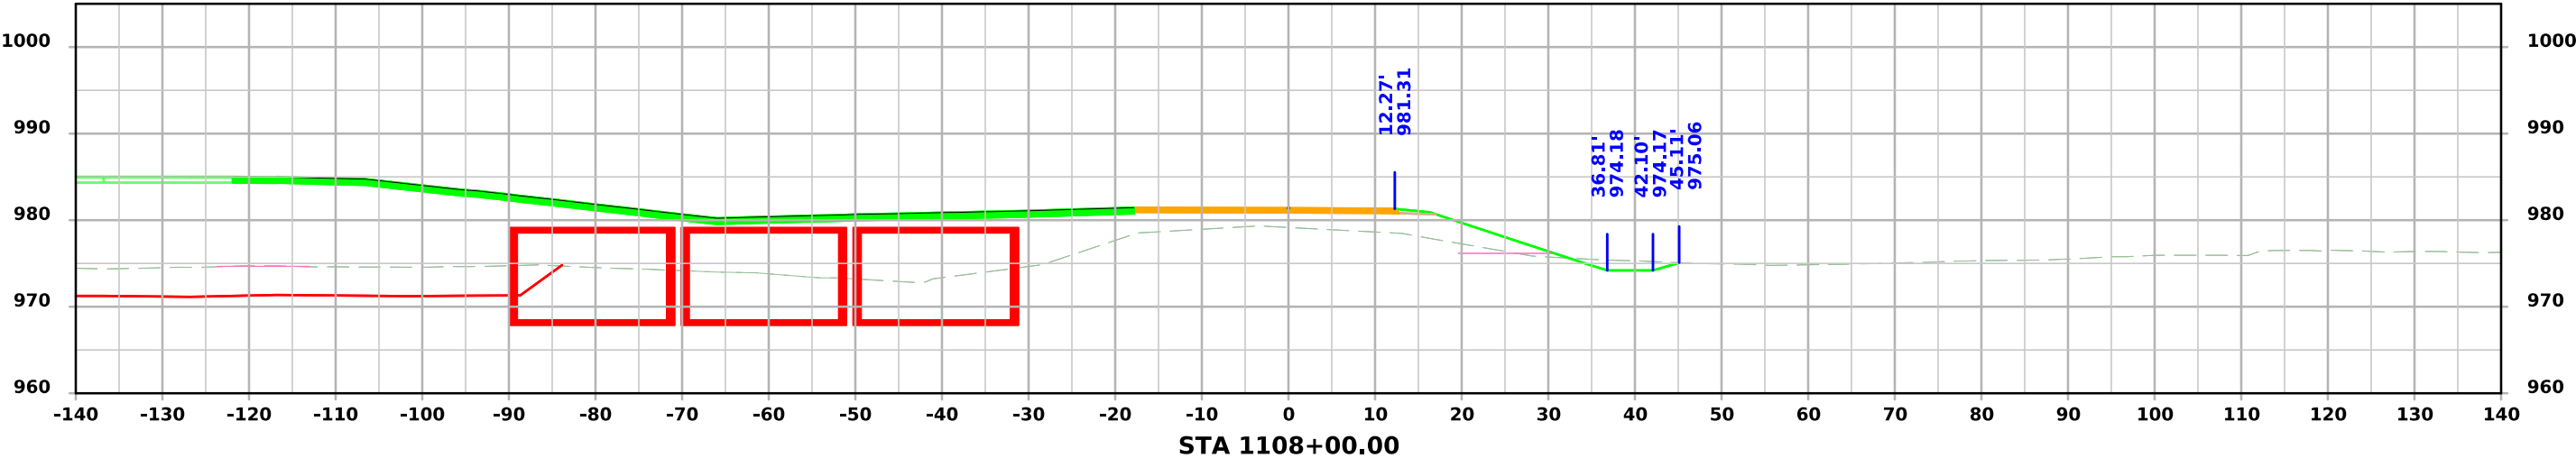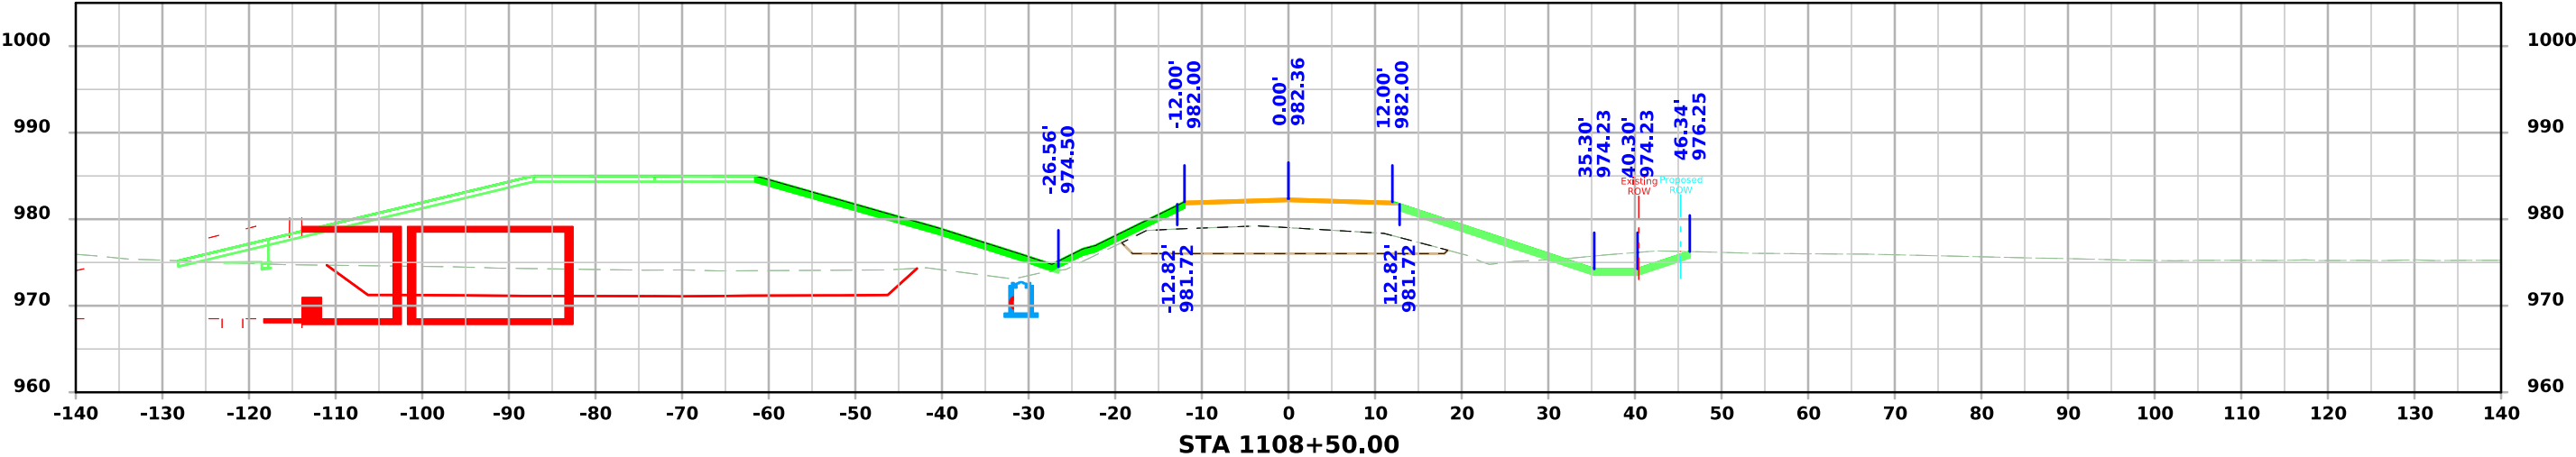




CEDAR AVE.

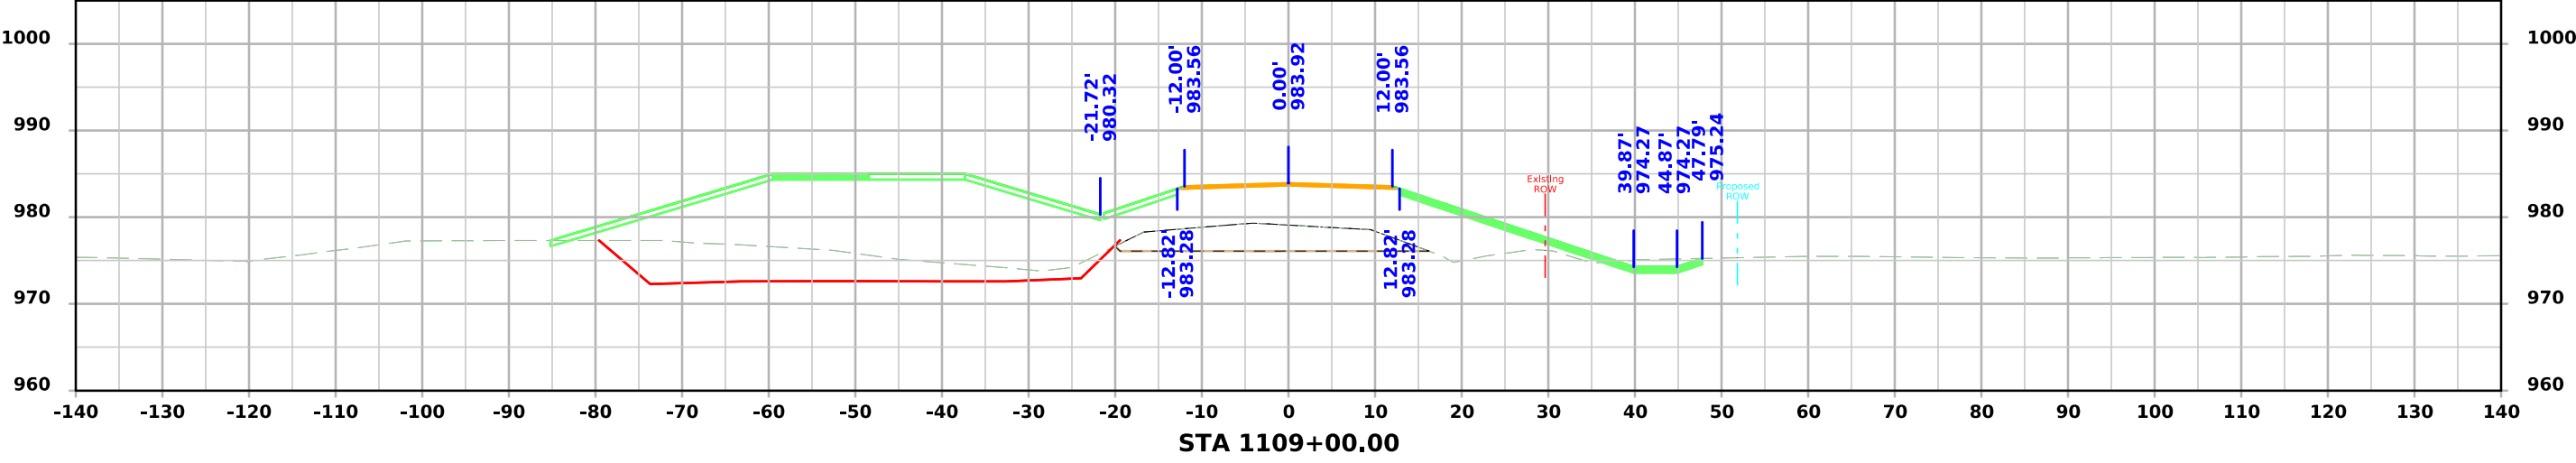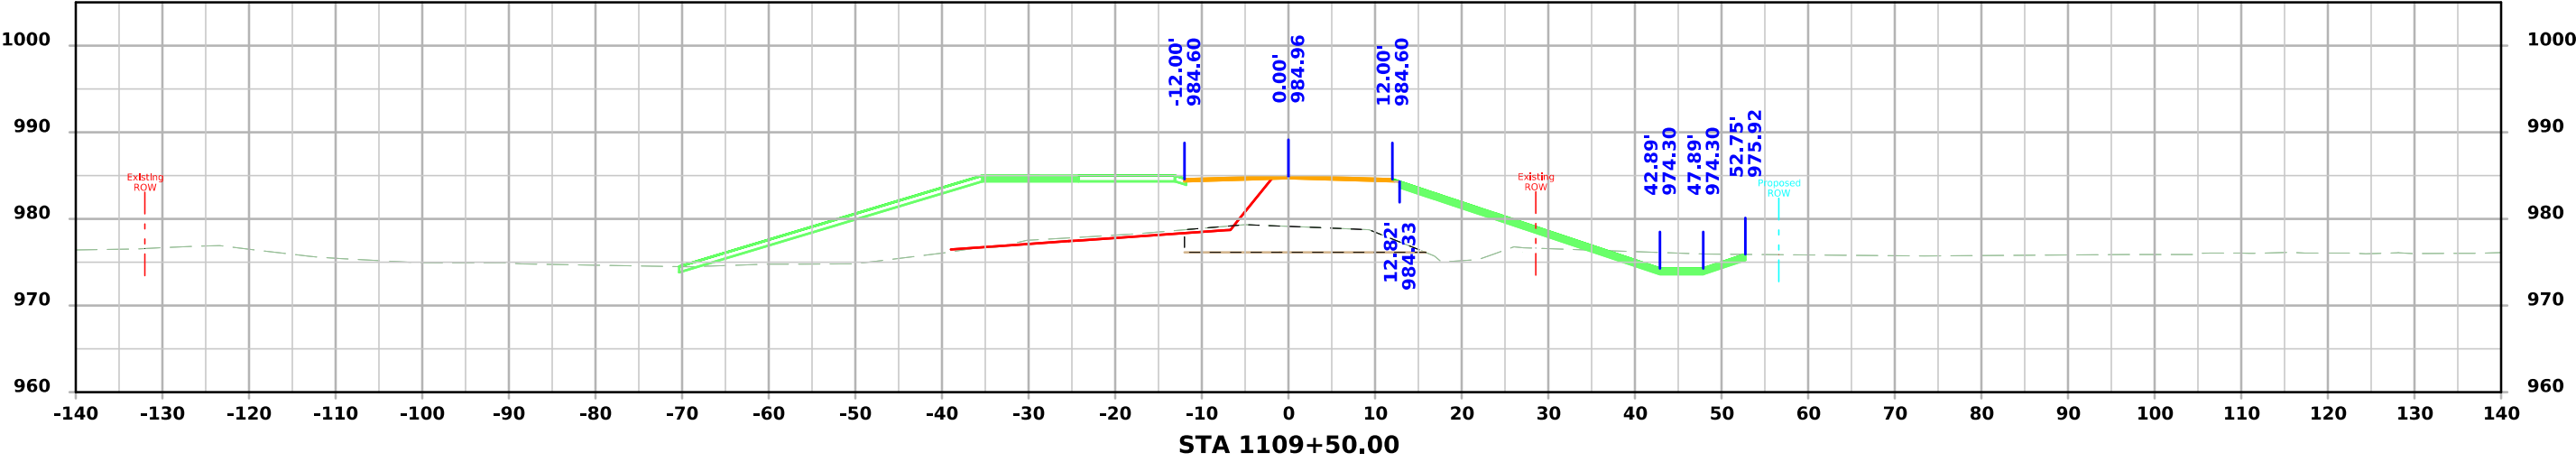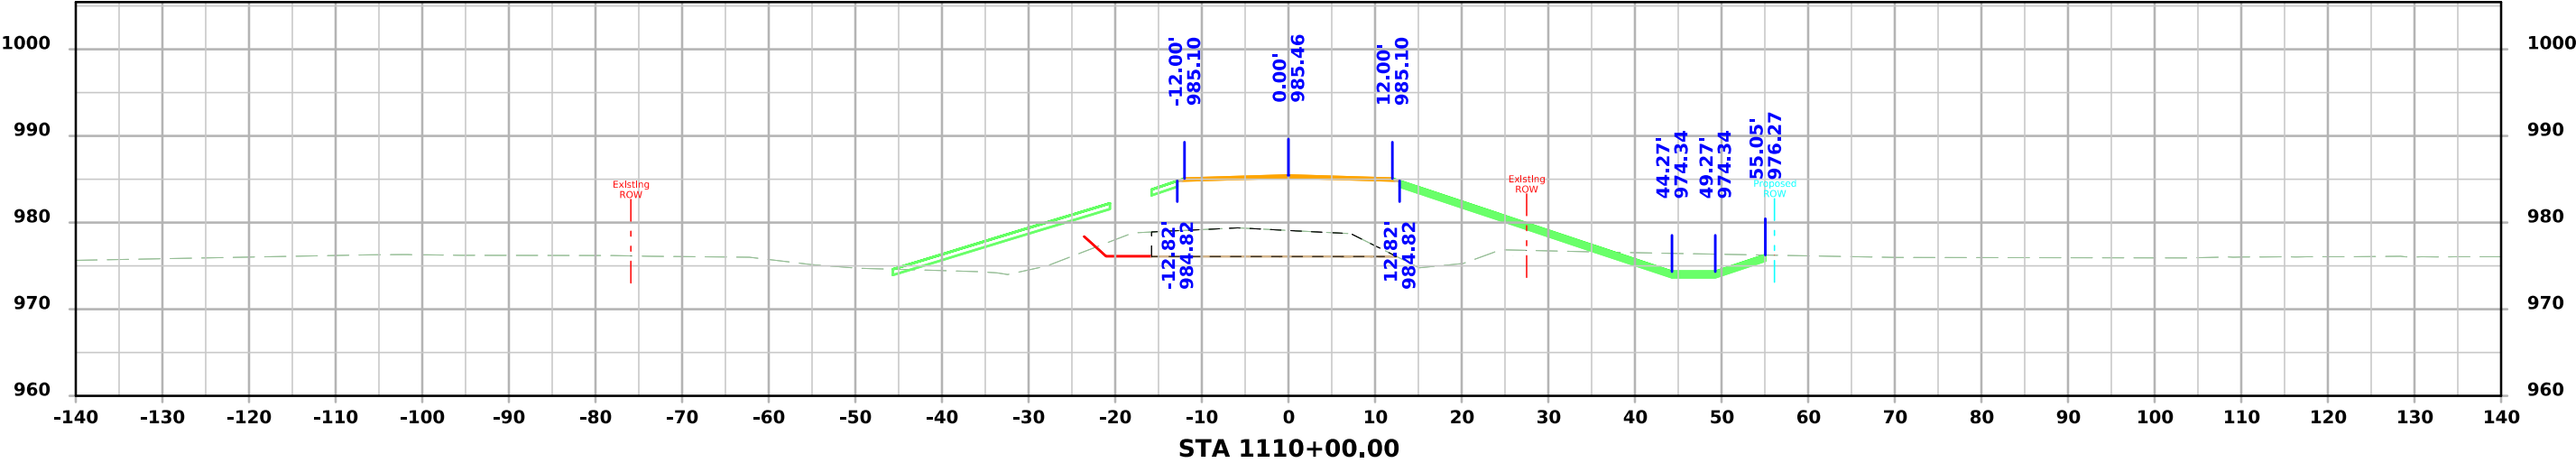




CEDAR AVE.

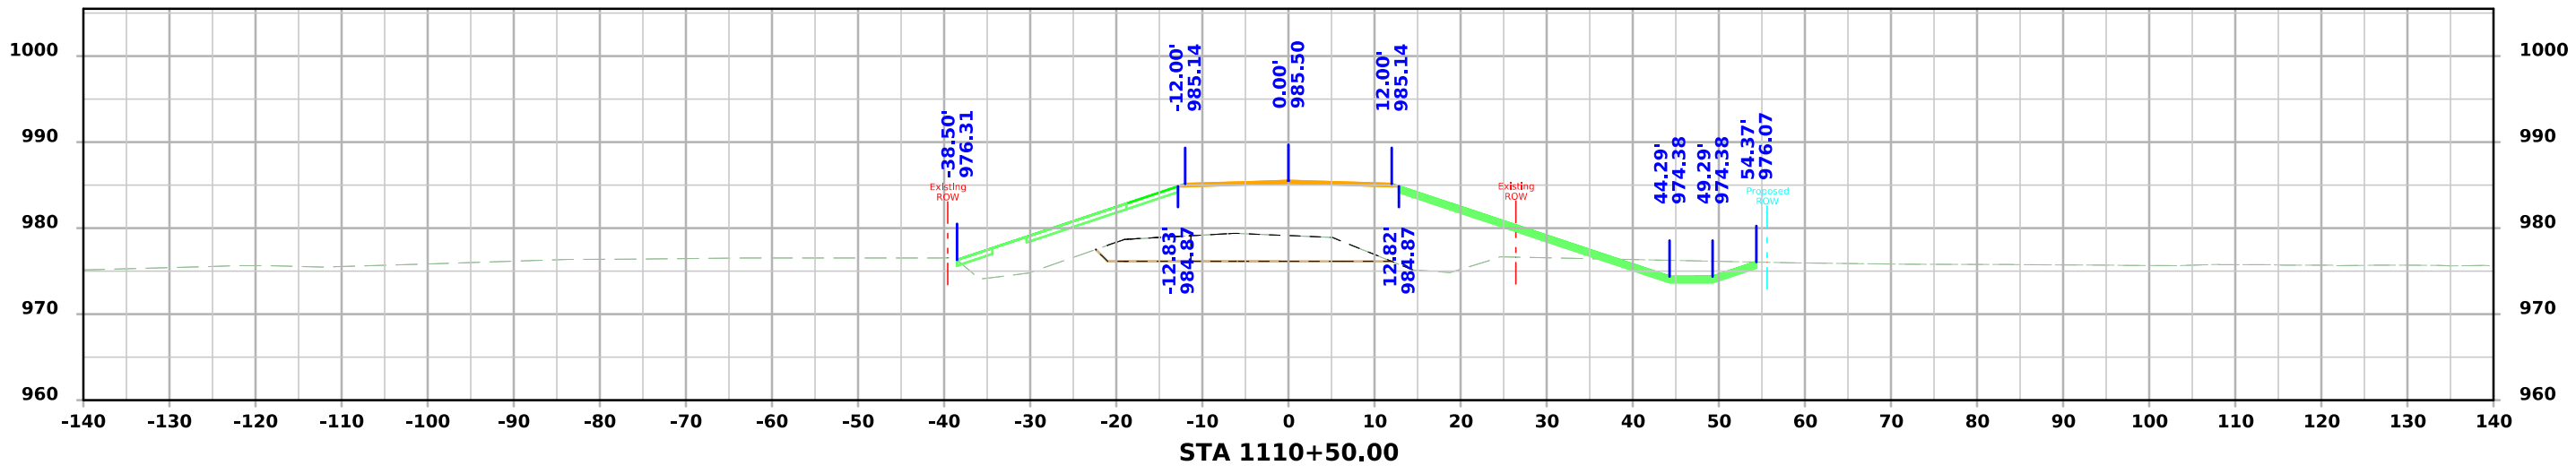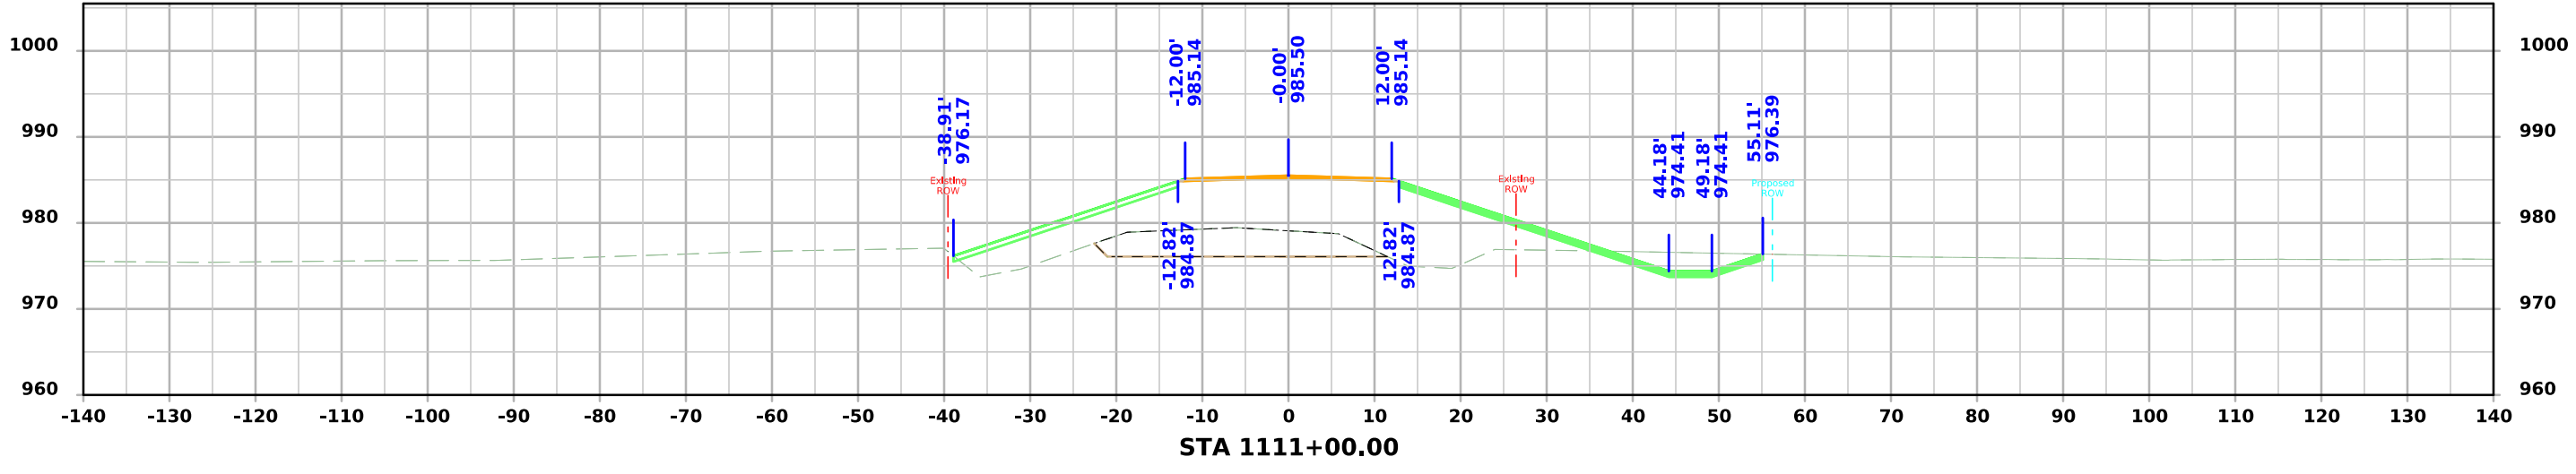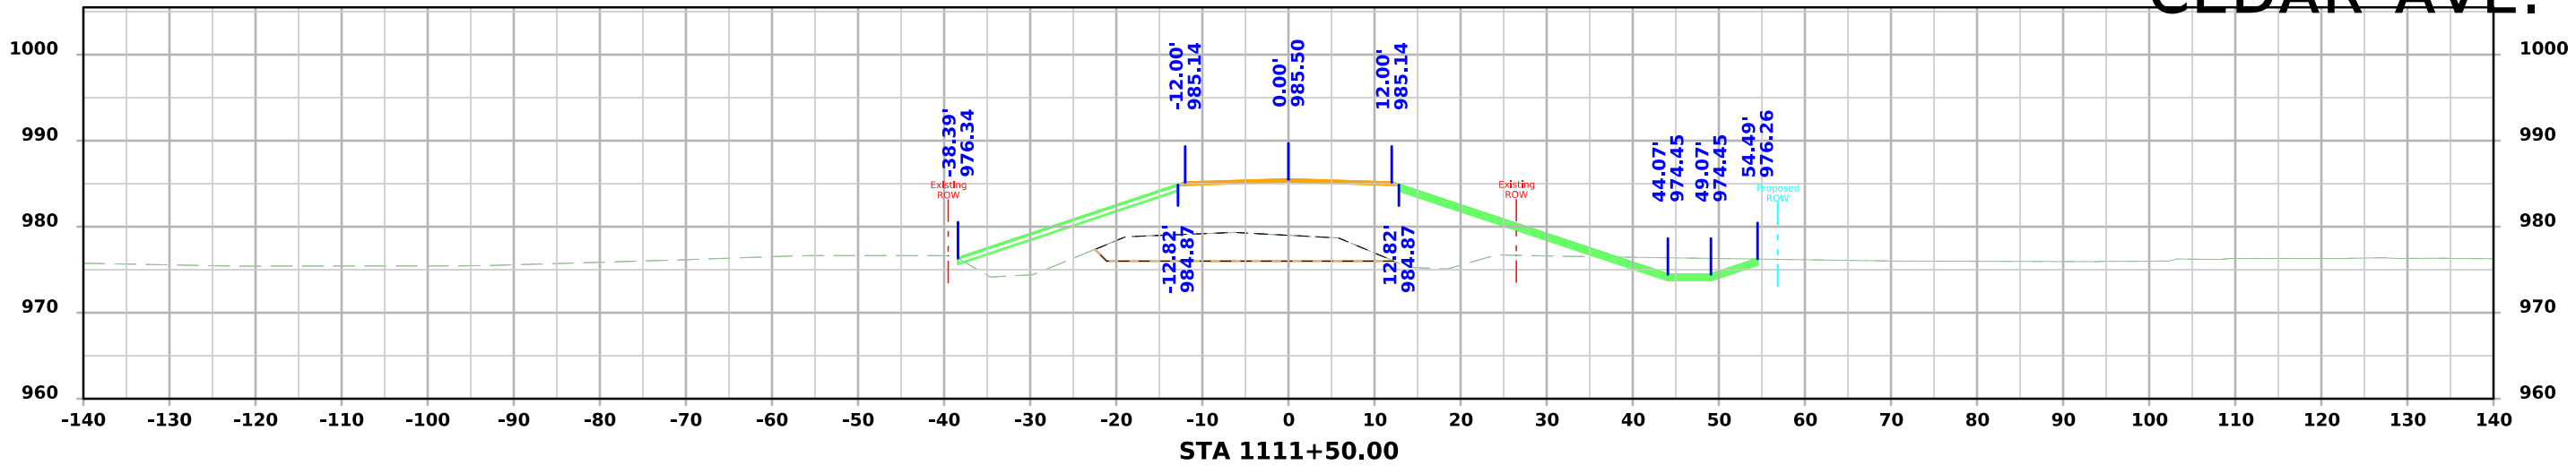




CEDAR AVE.

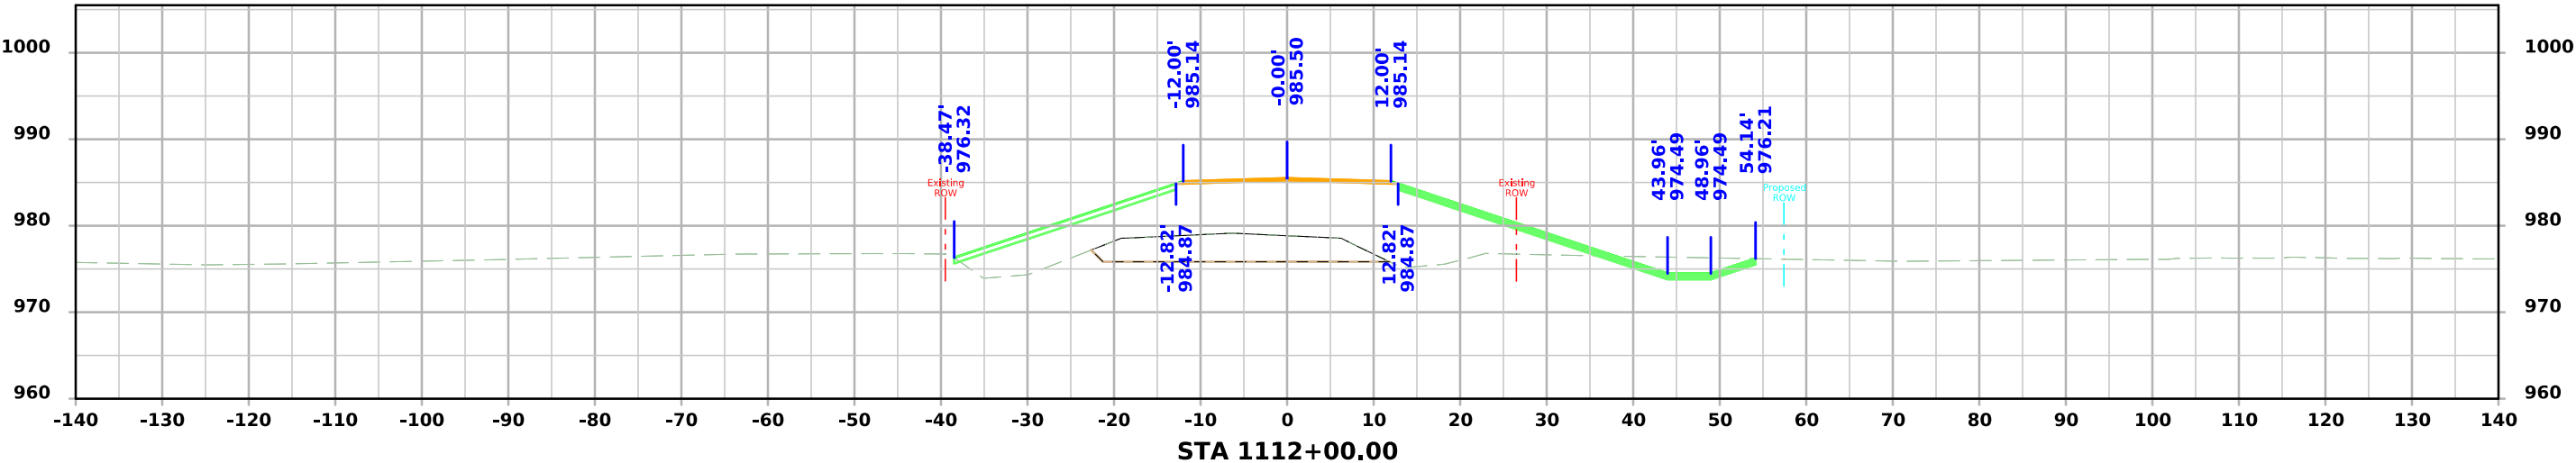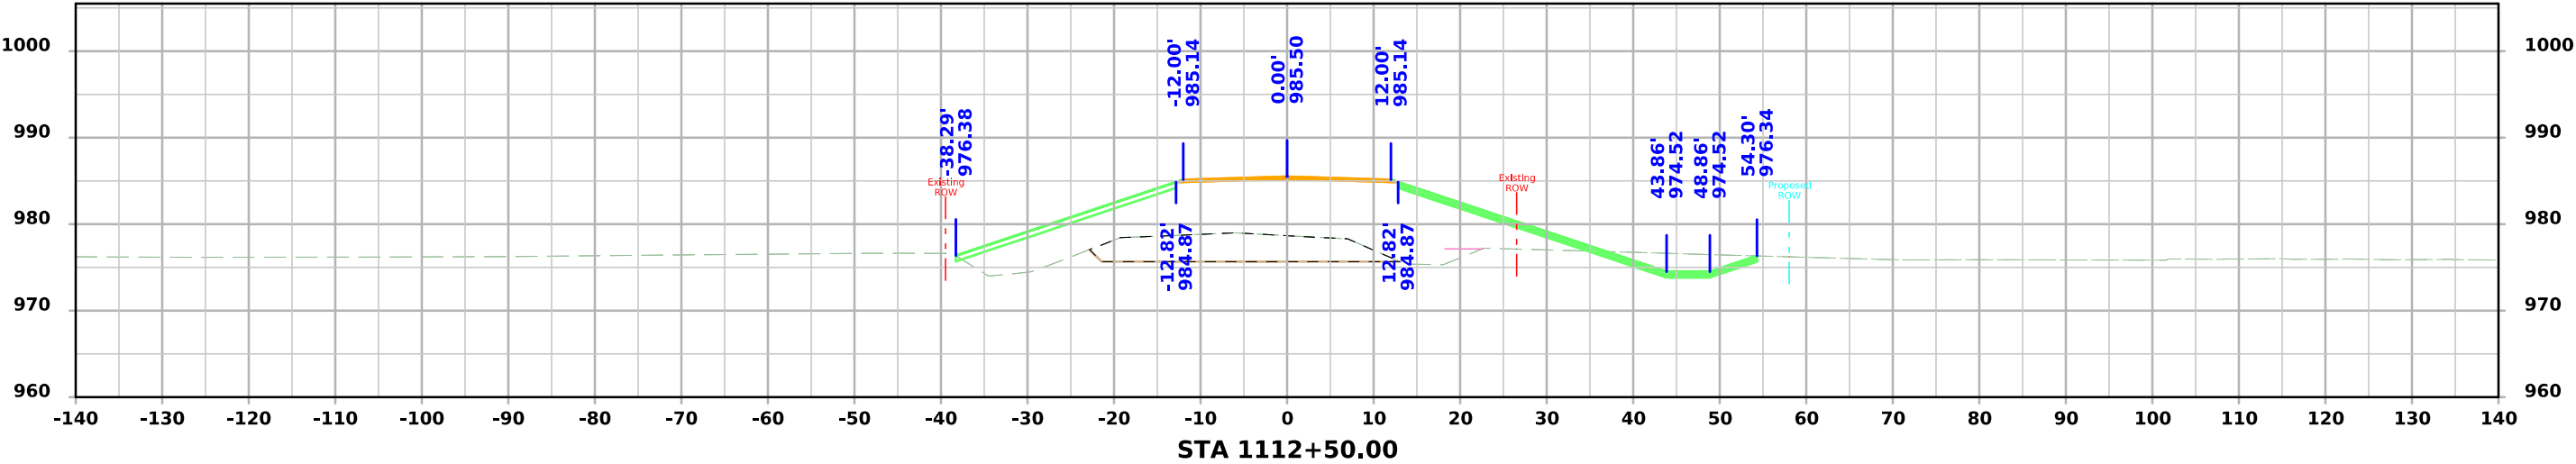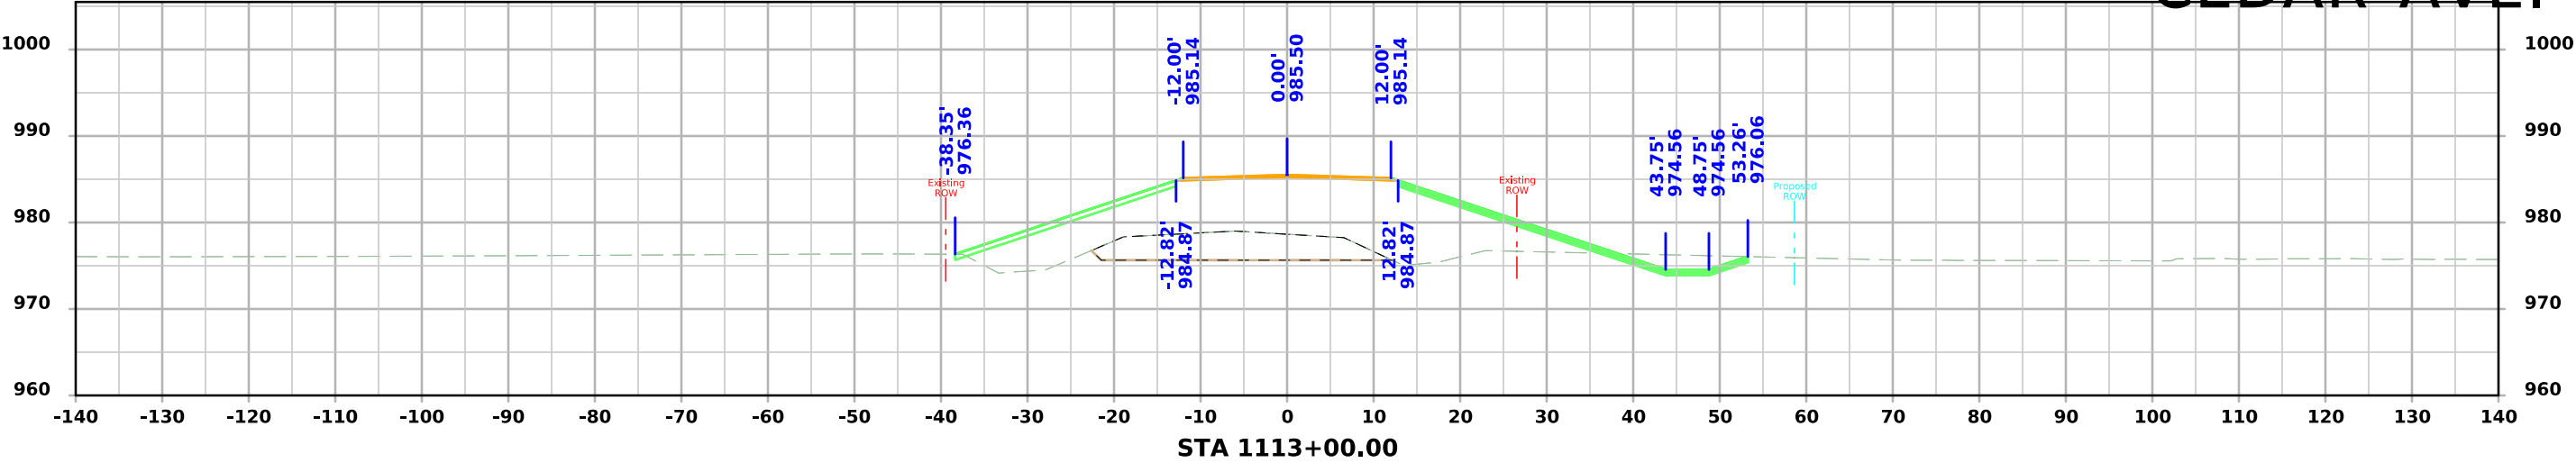




CEDAR AVE.

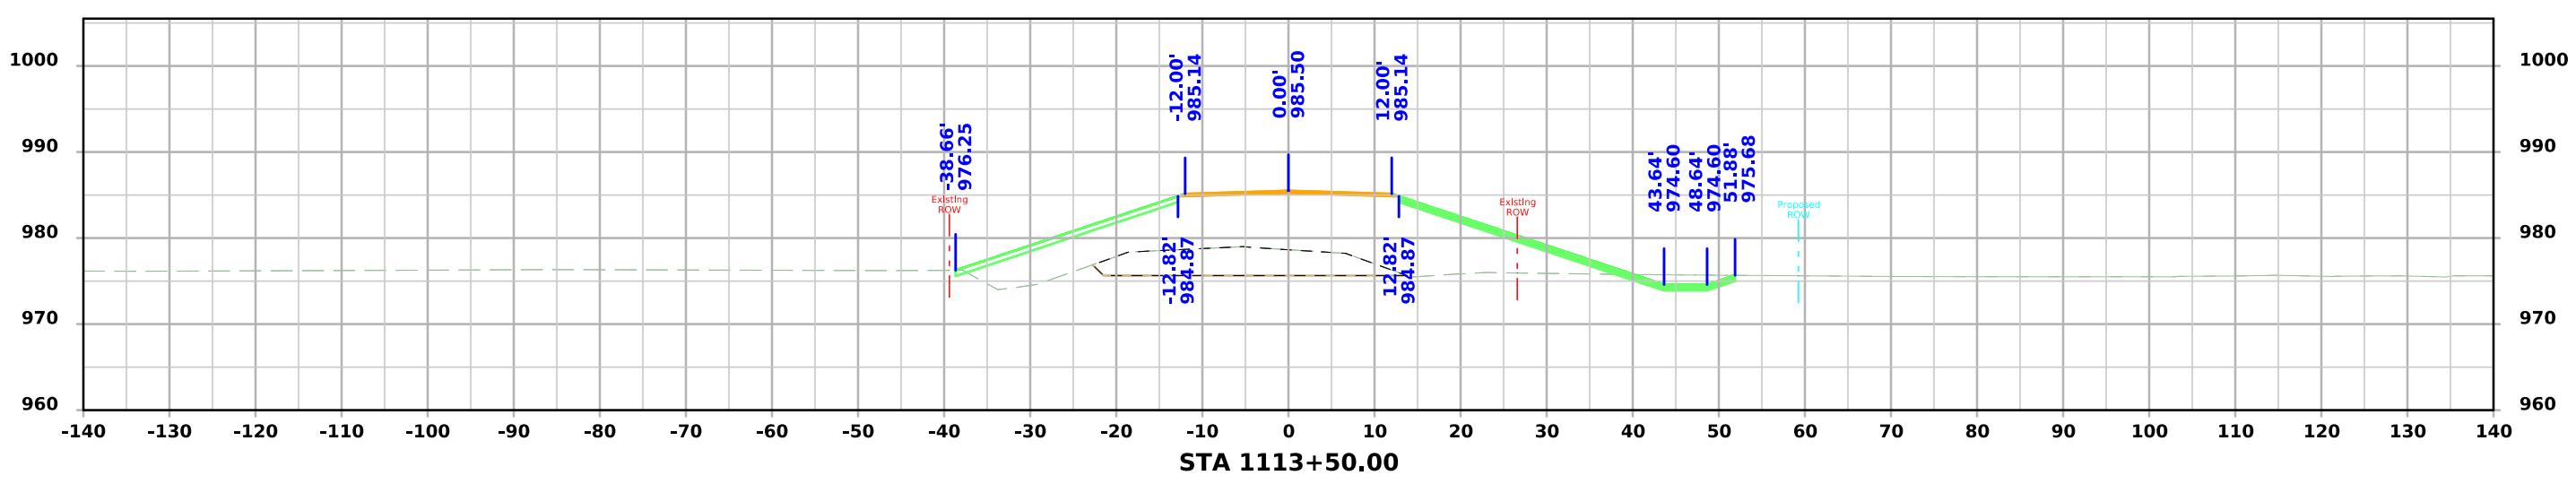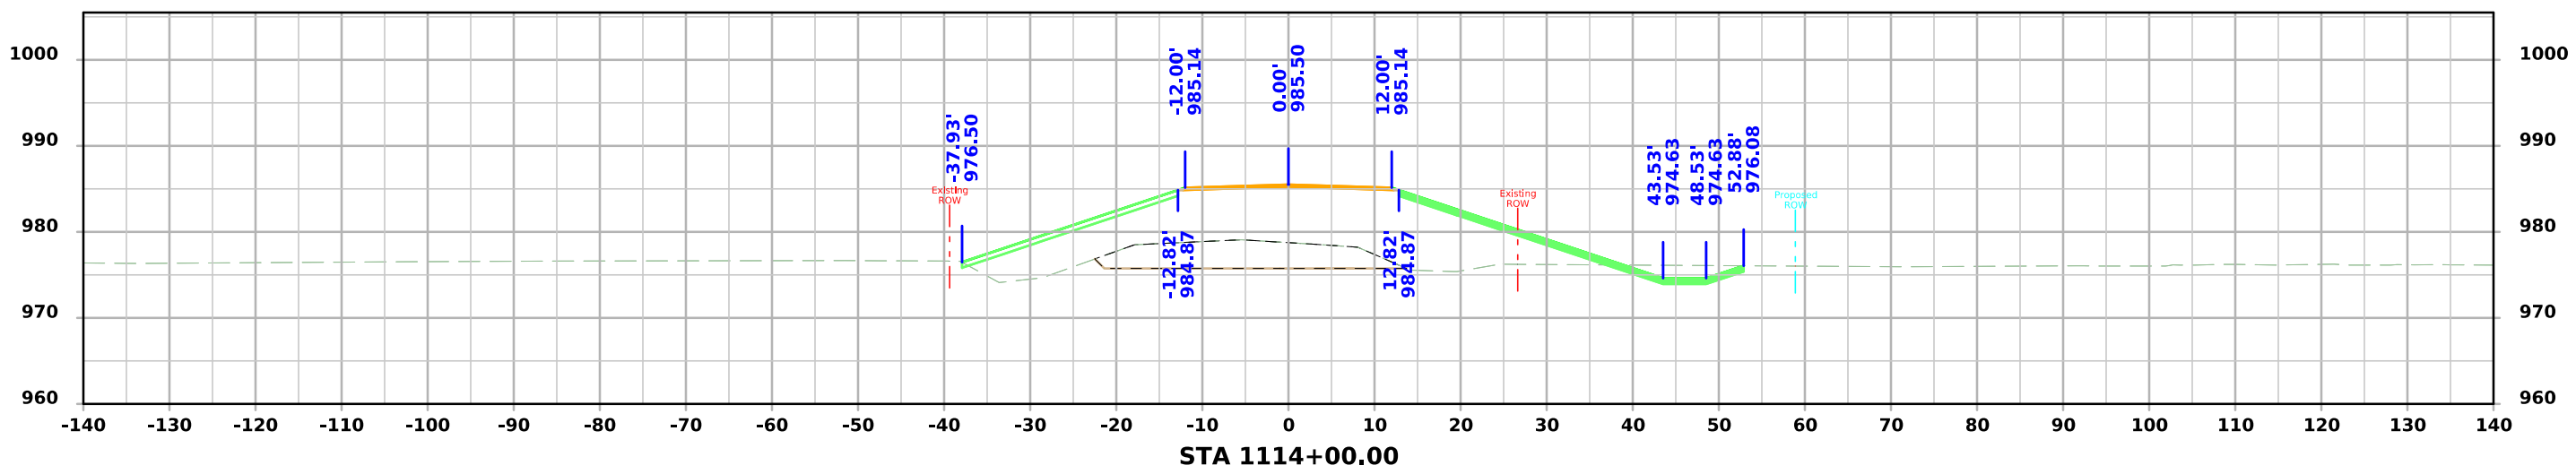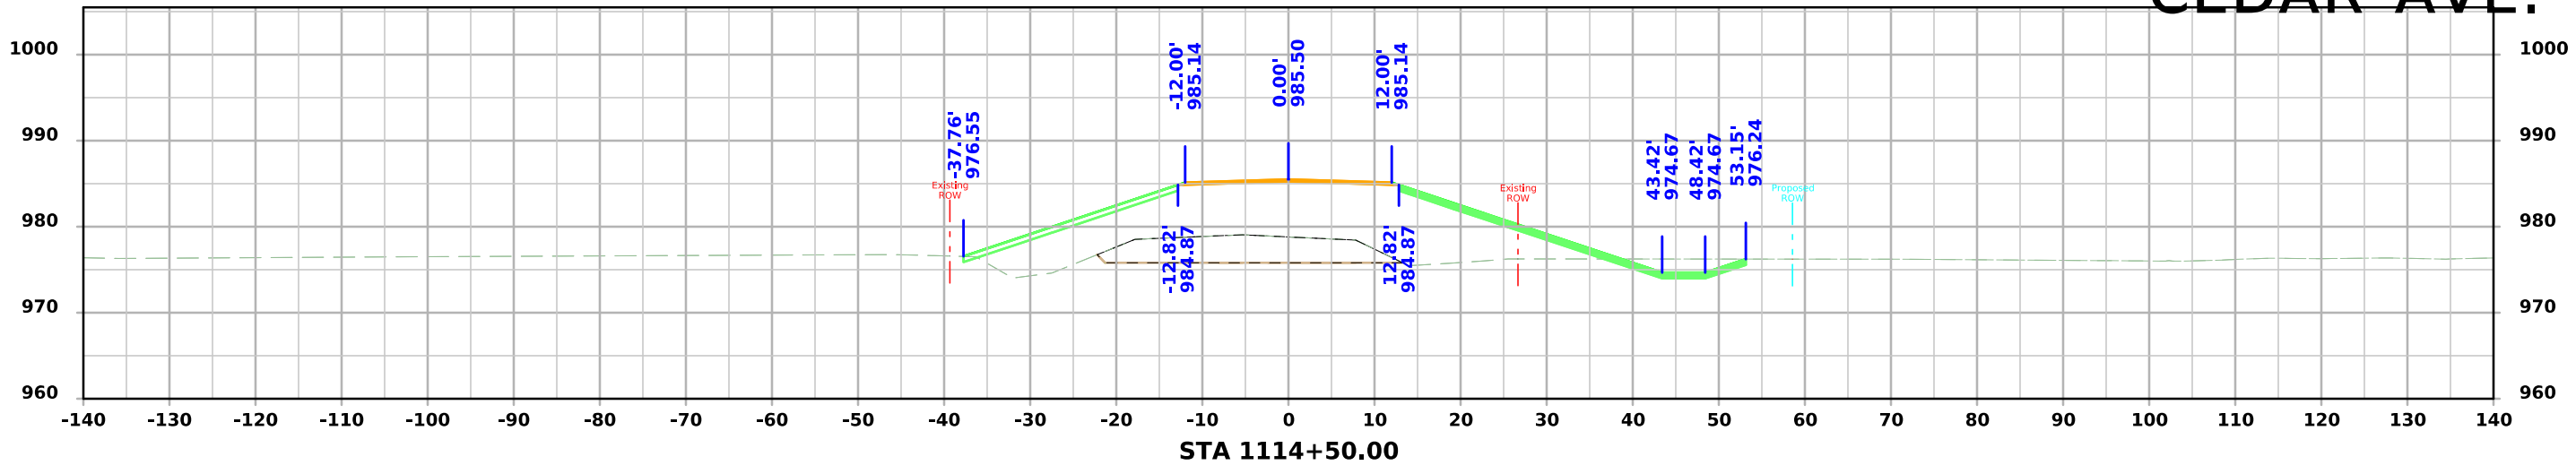




CEDAR AVE.

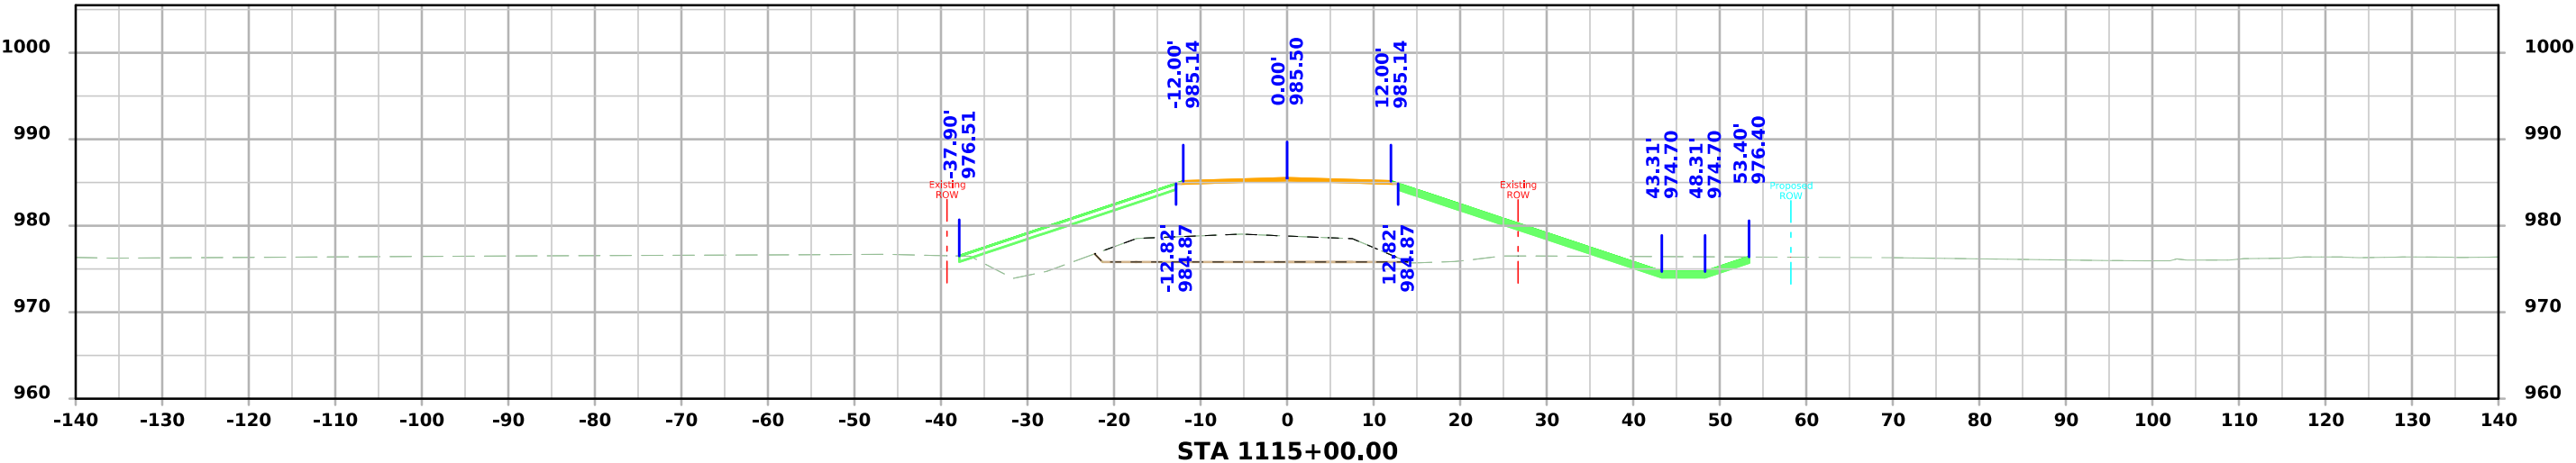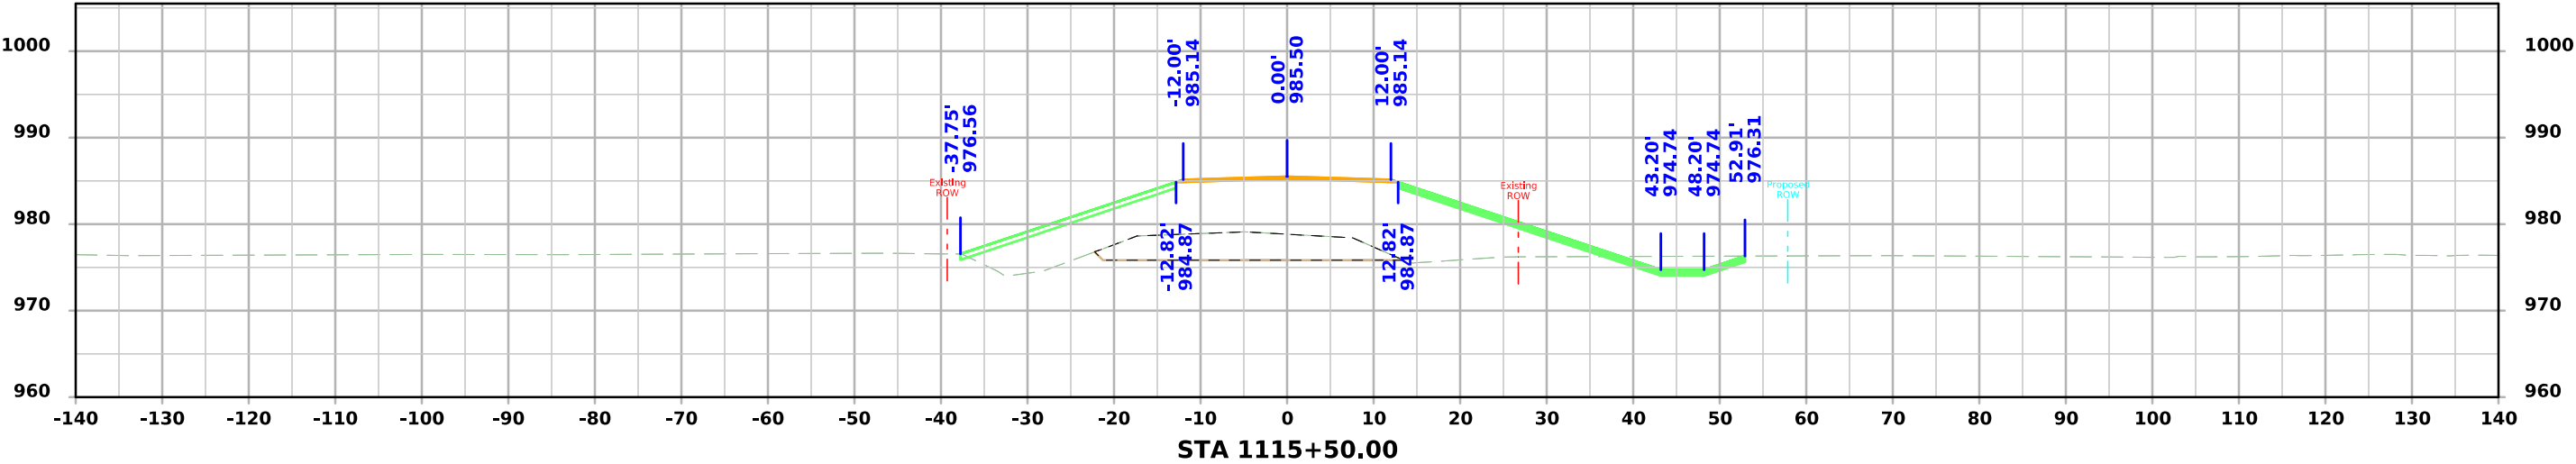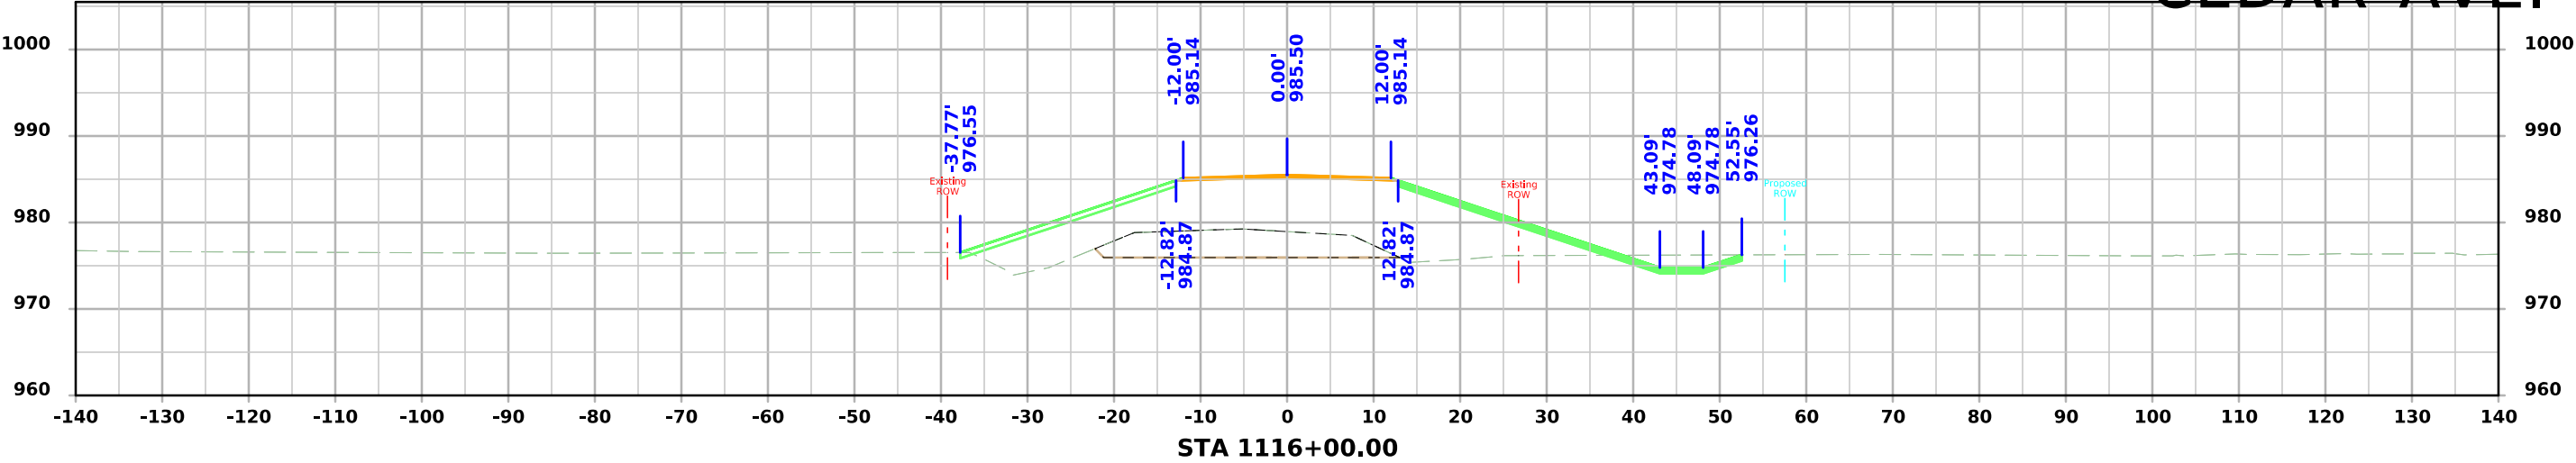




CEDAR AVE.

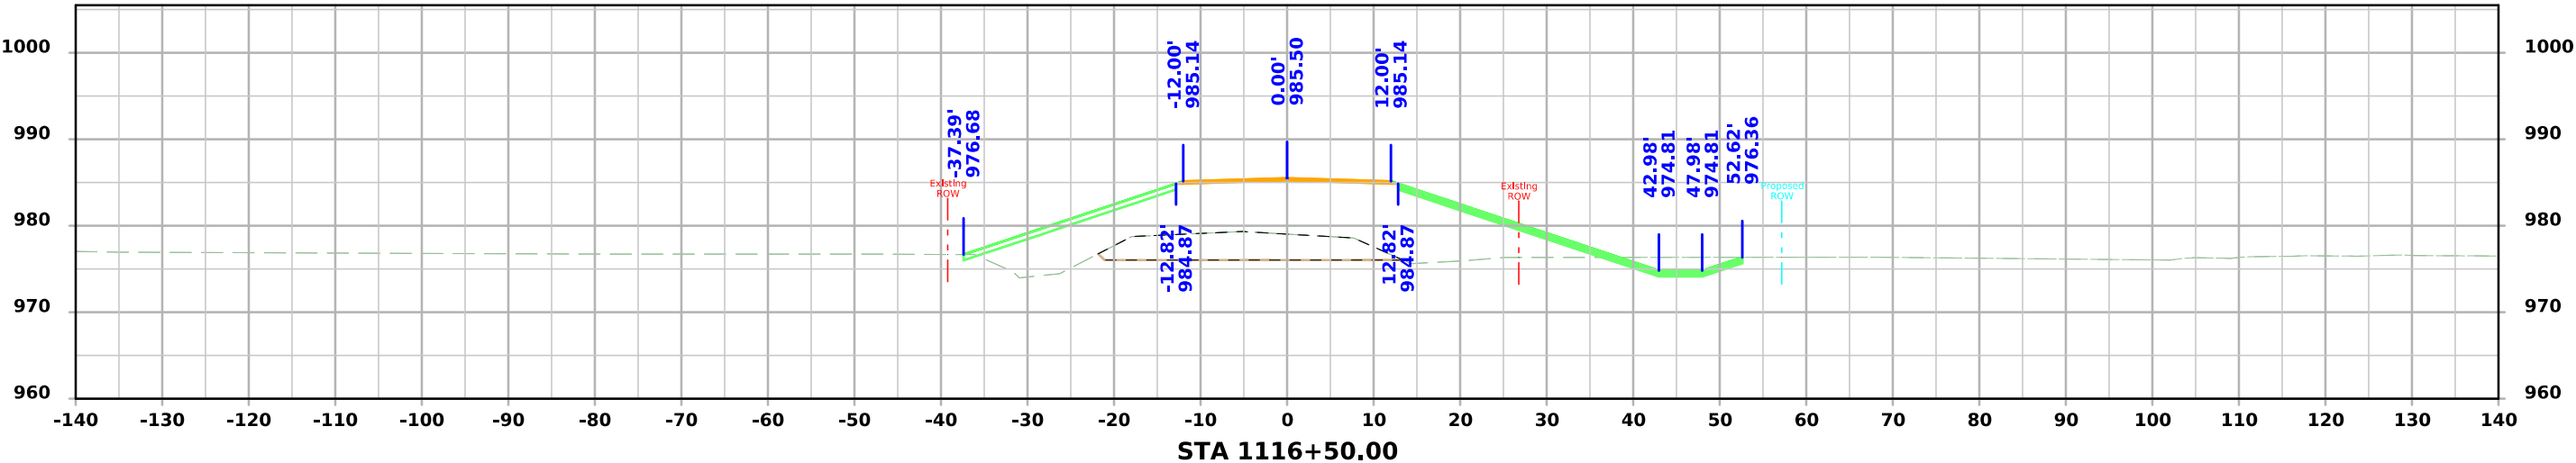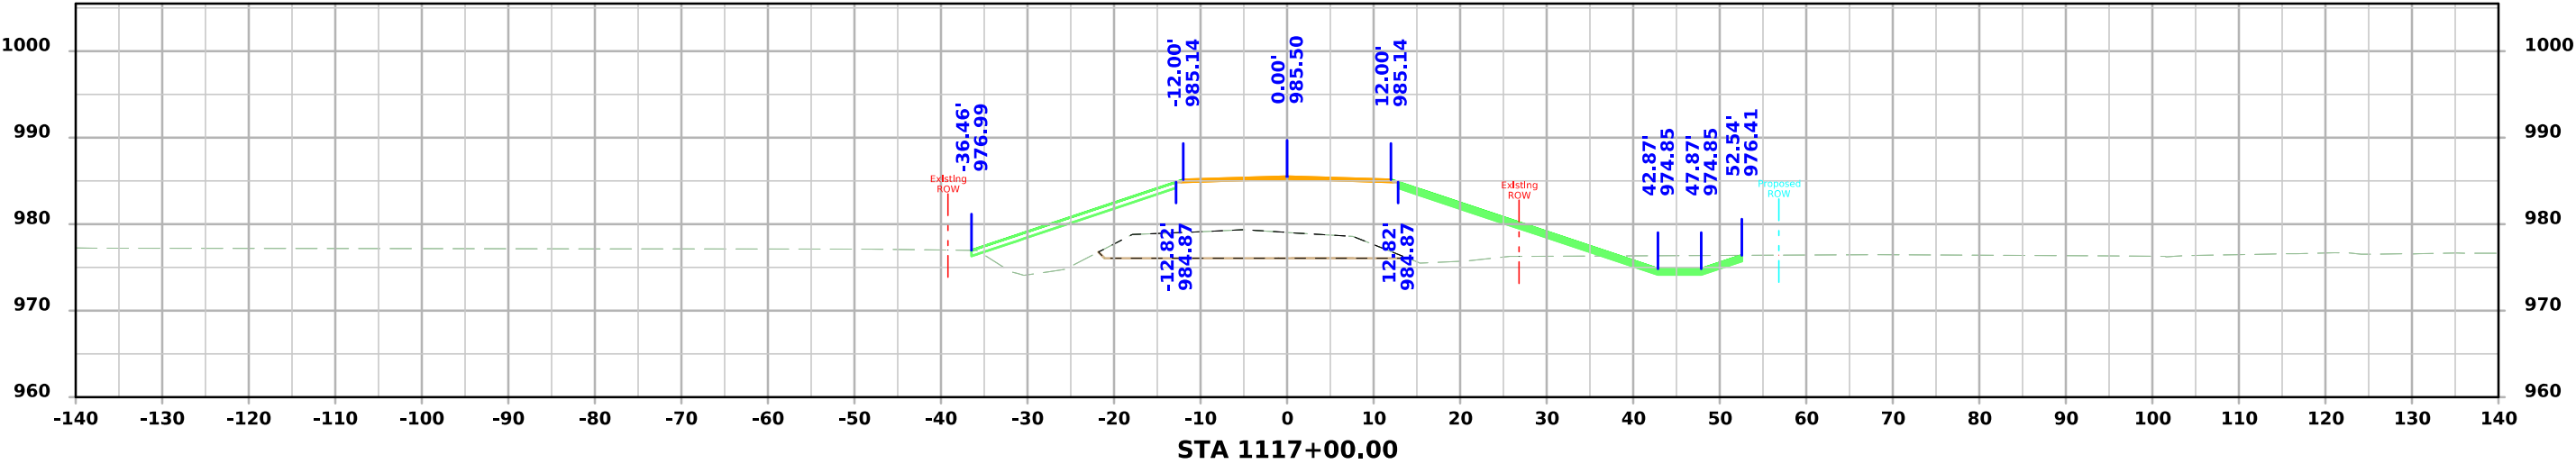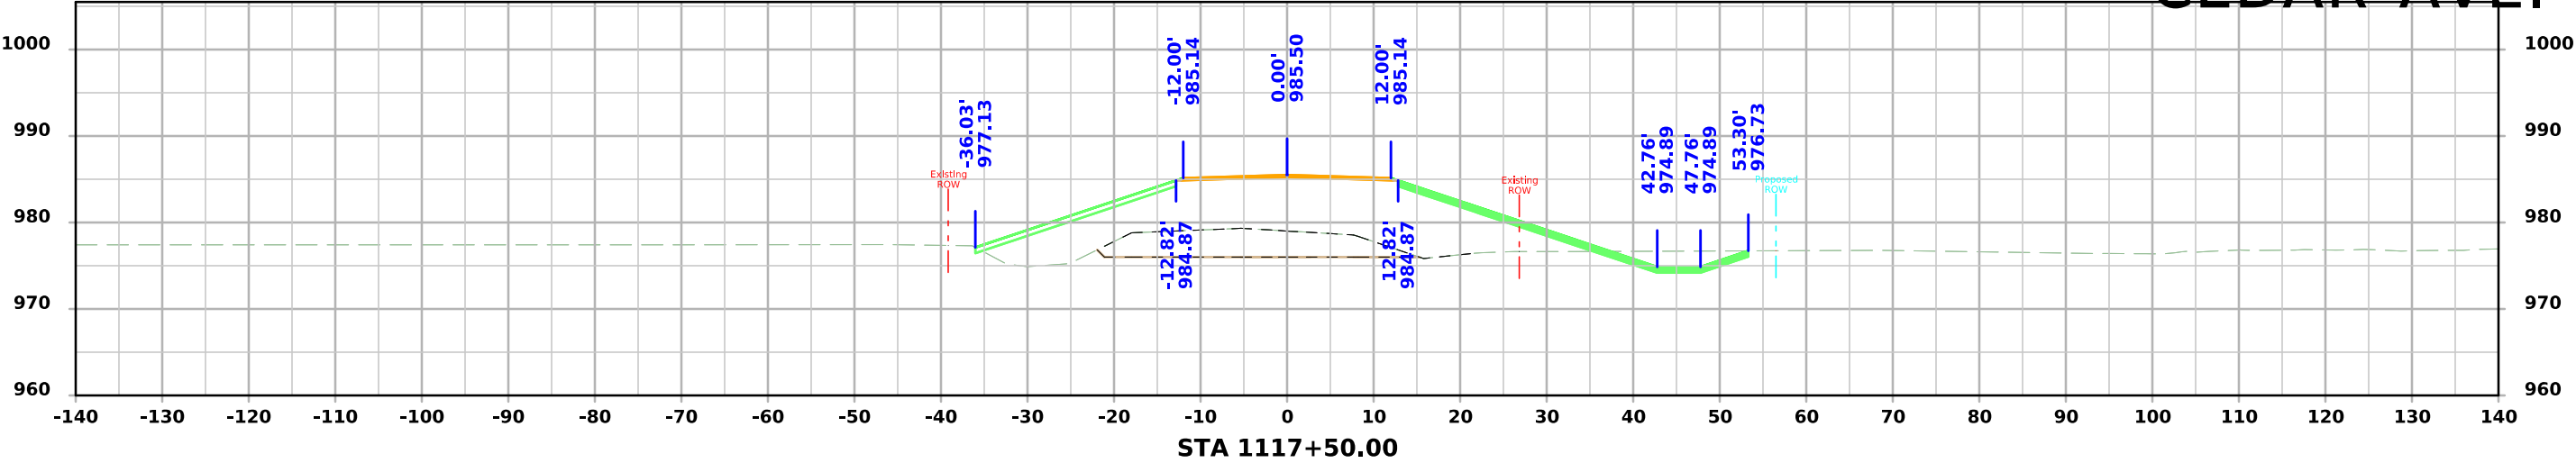




CEDAR AVE.

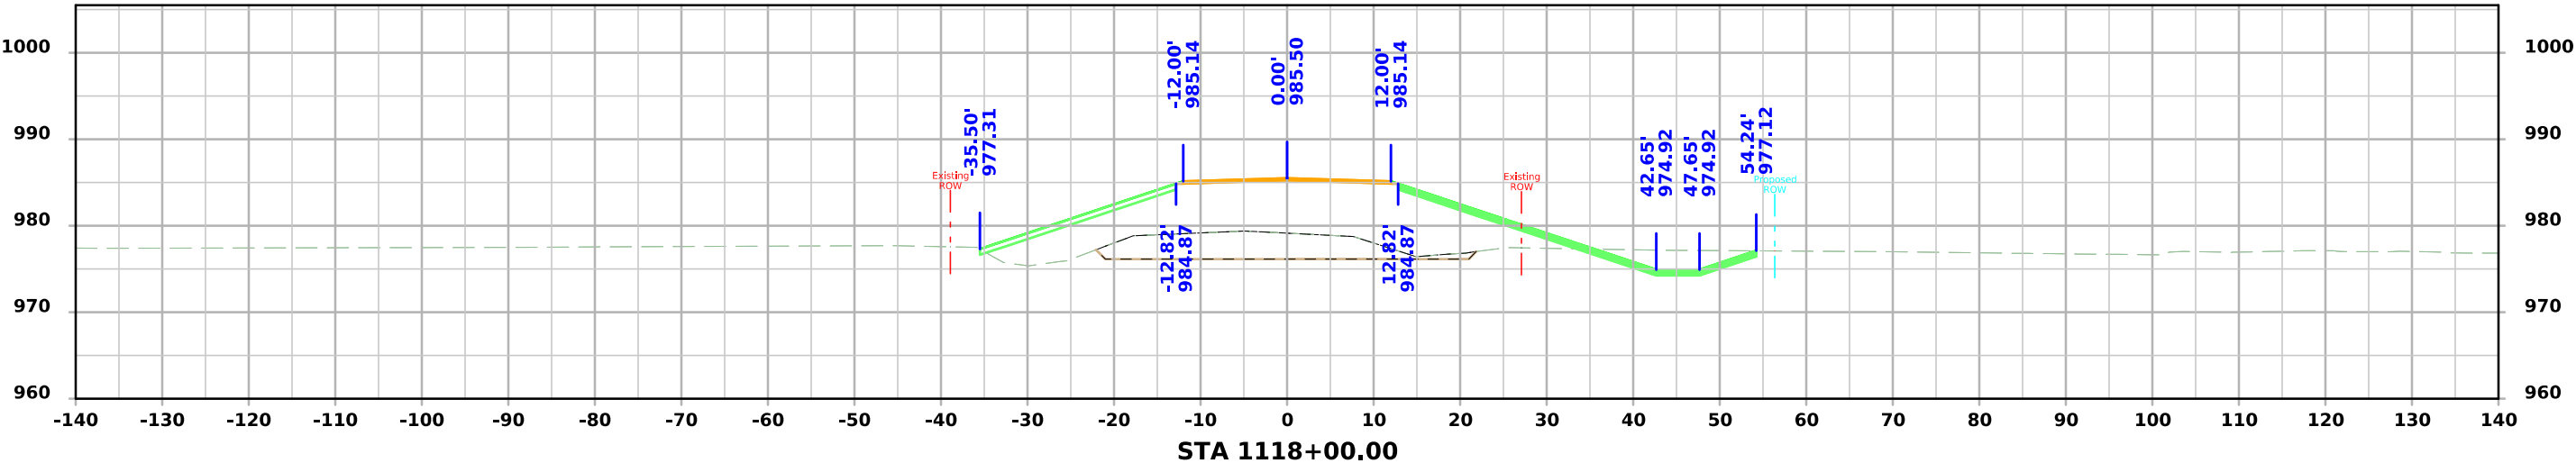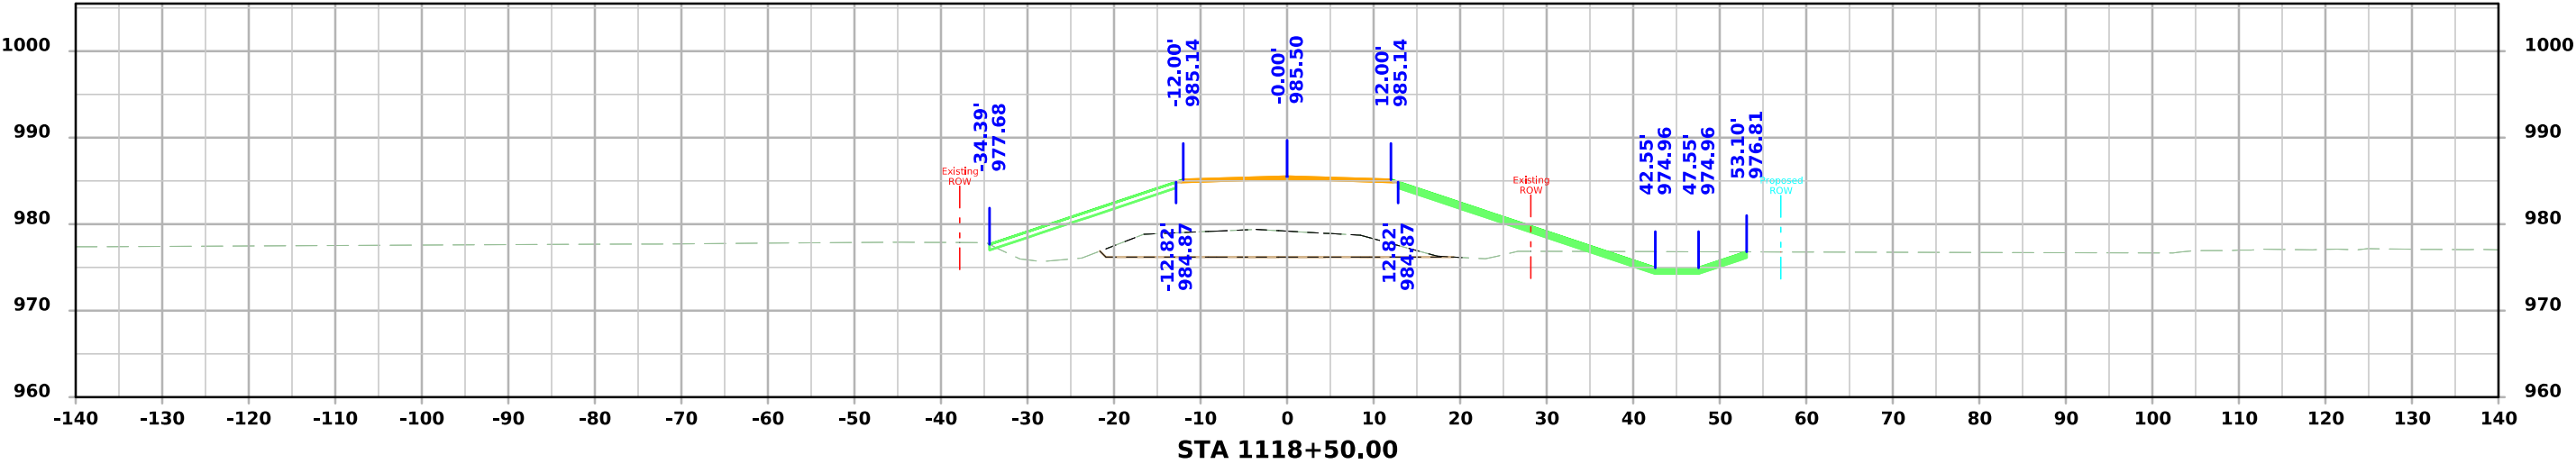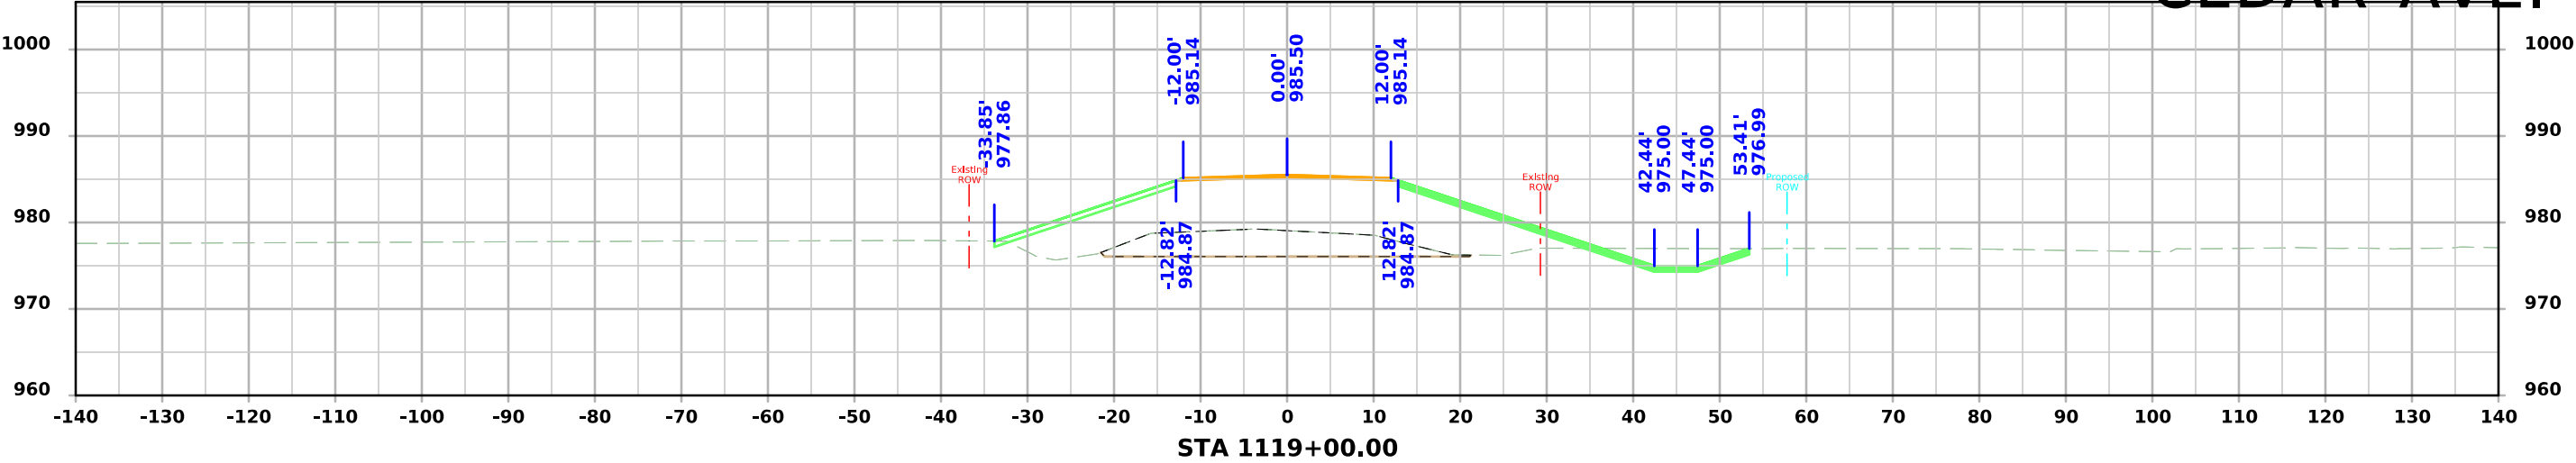




CEDAR AVE.

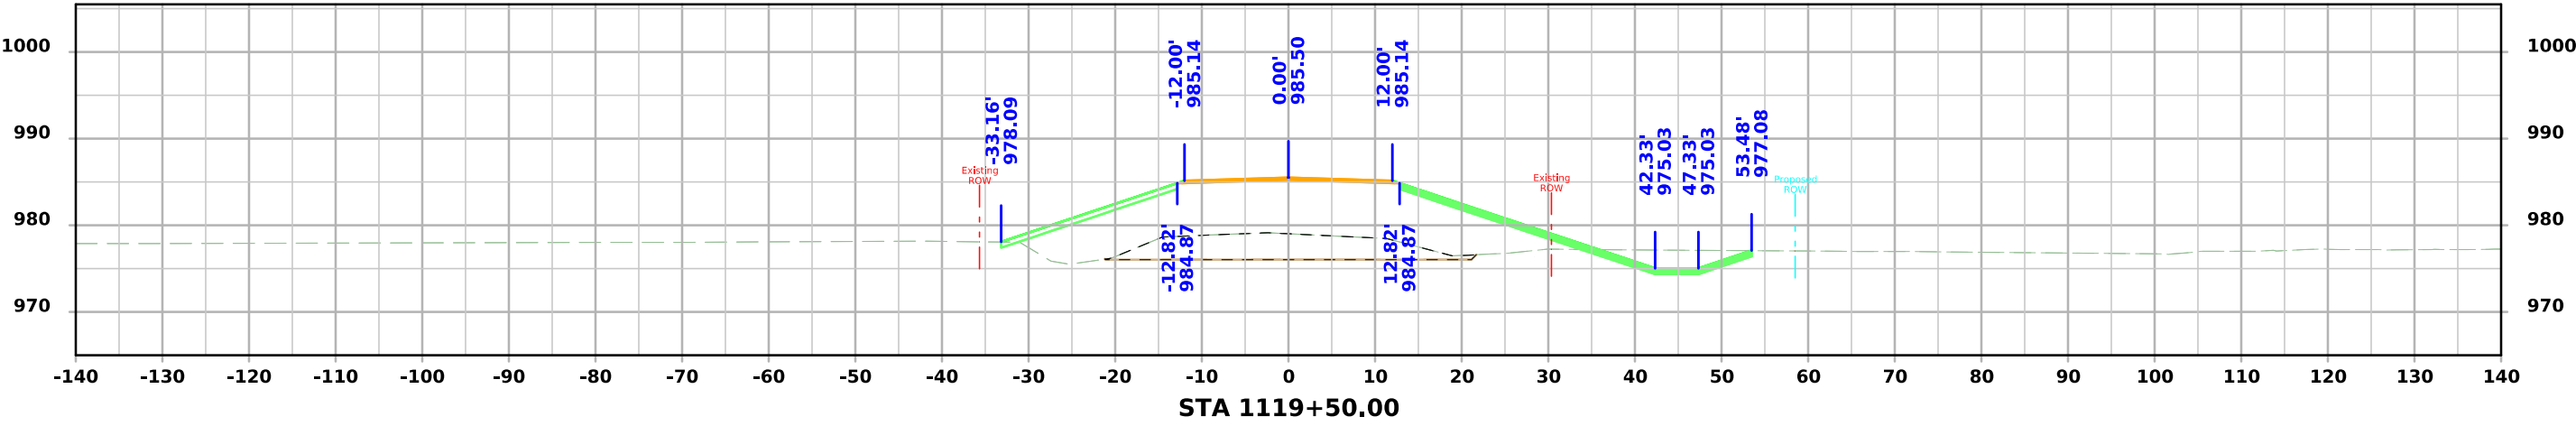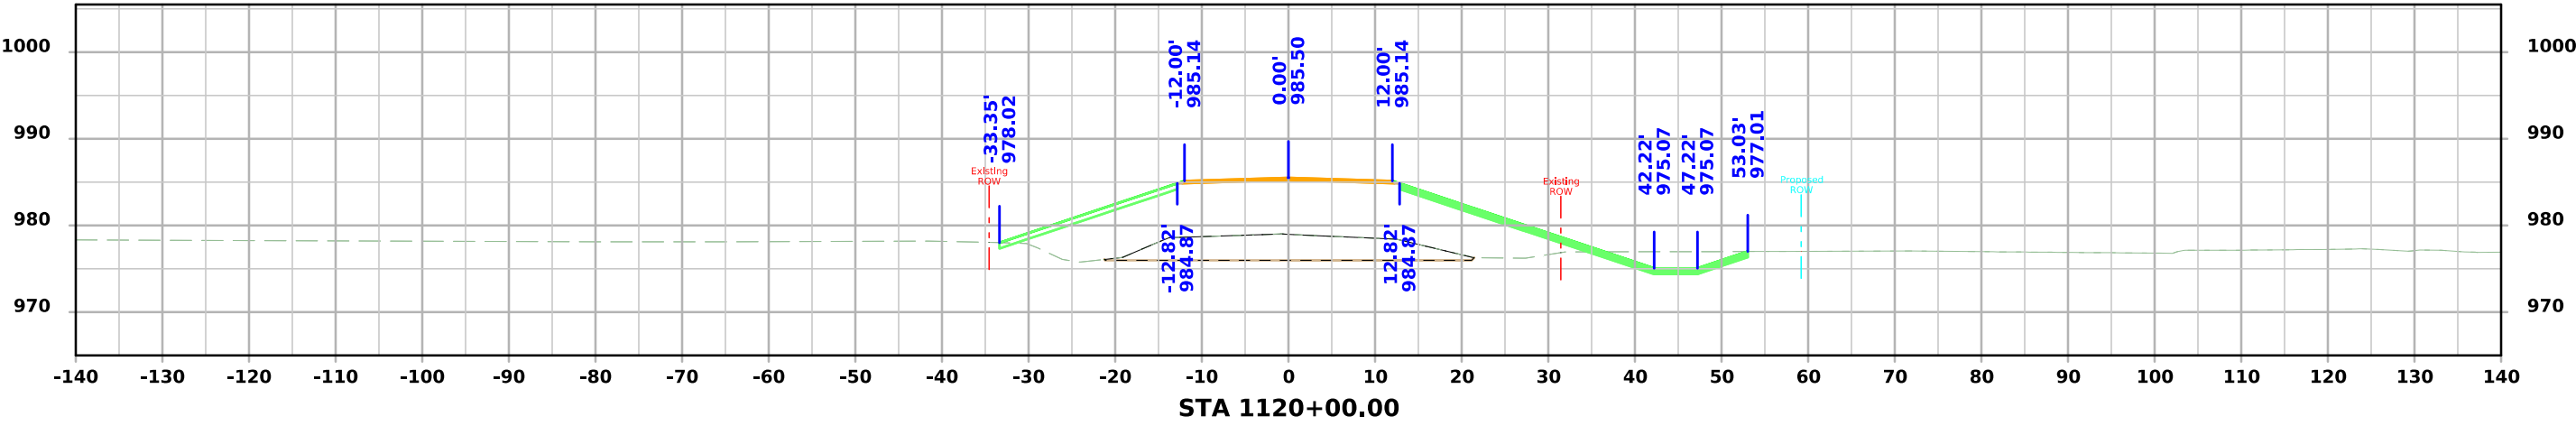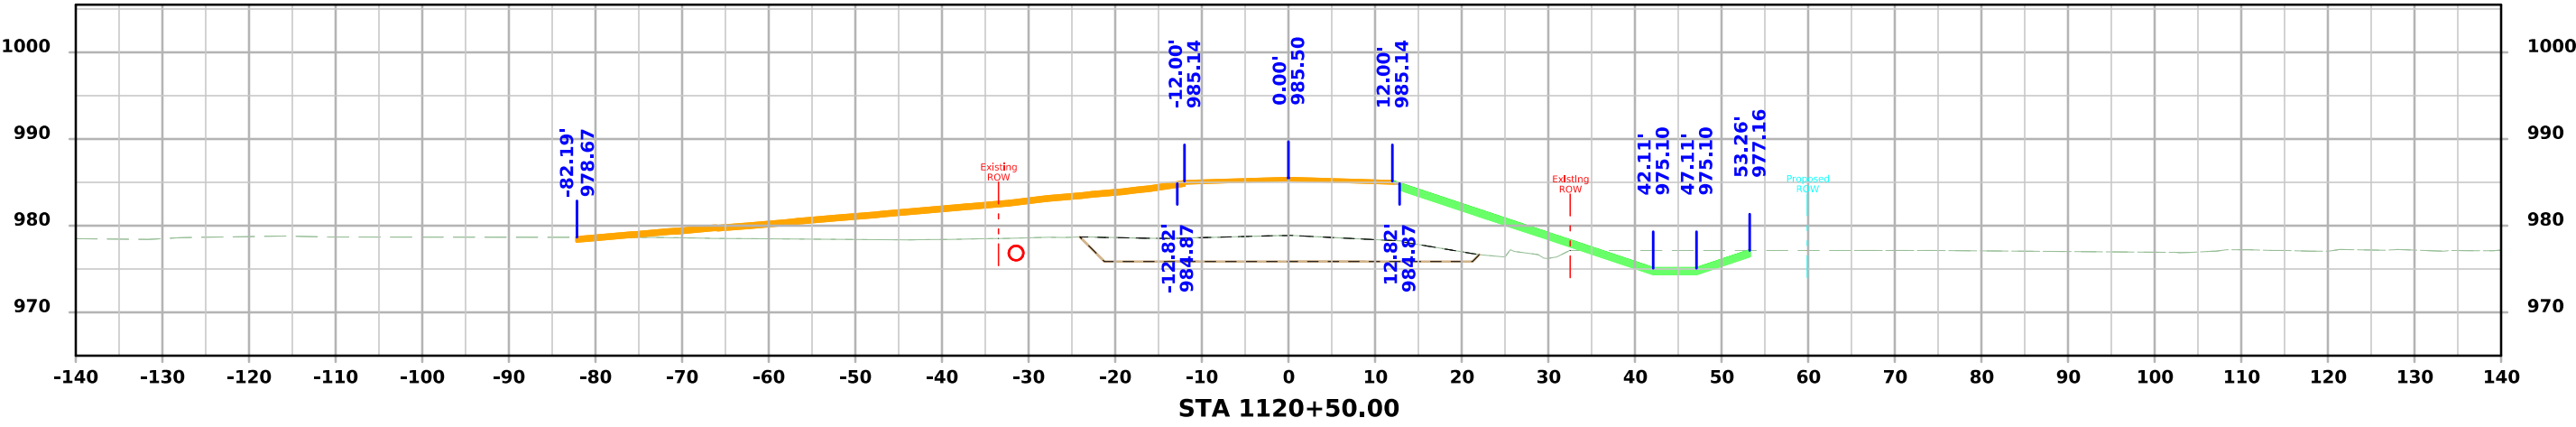




CEDAR AVE.

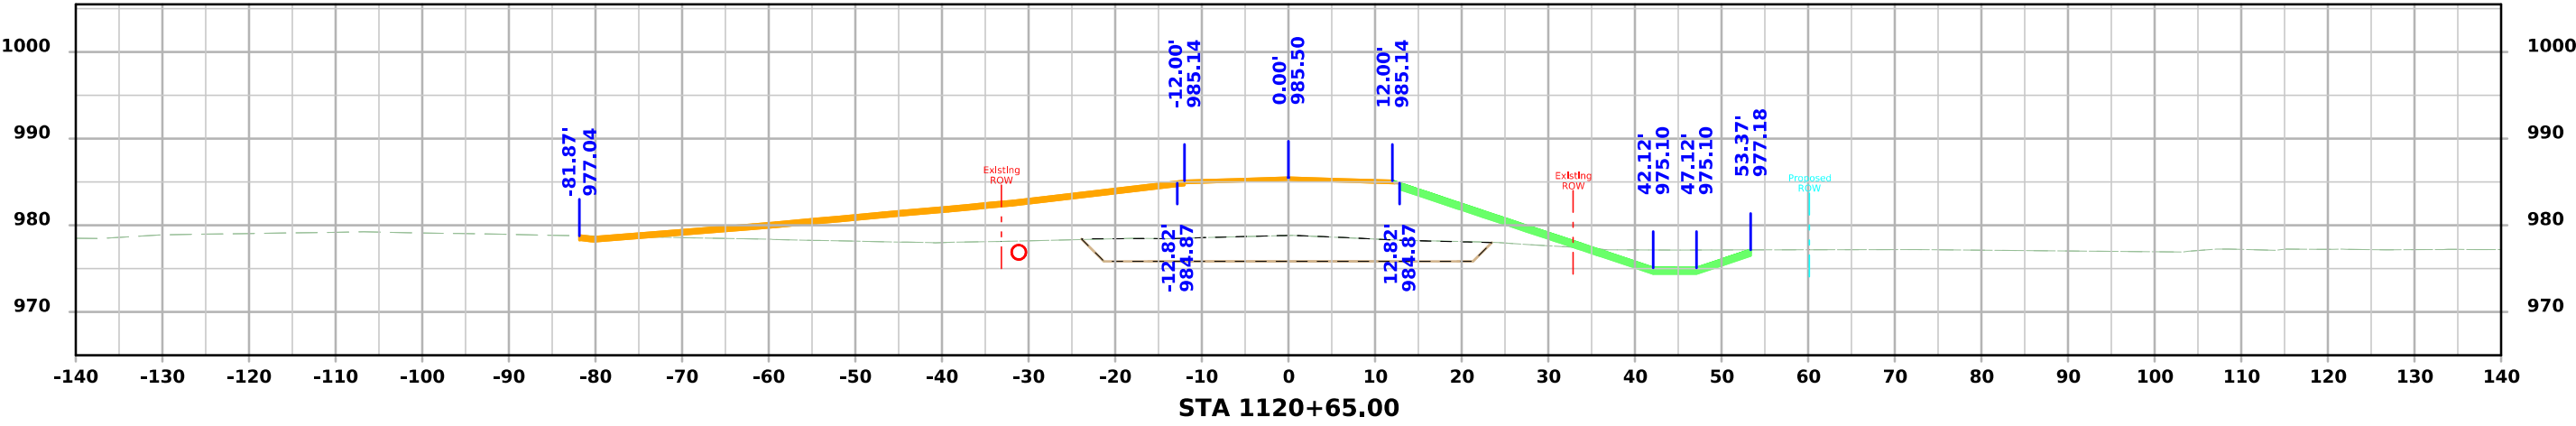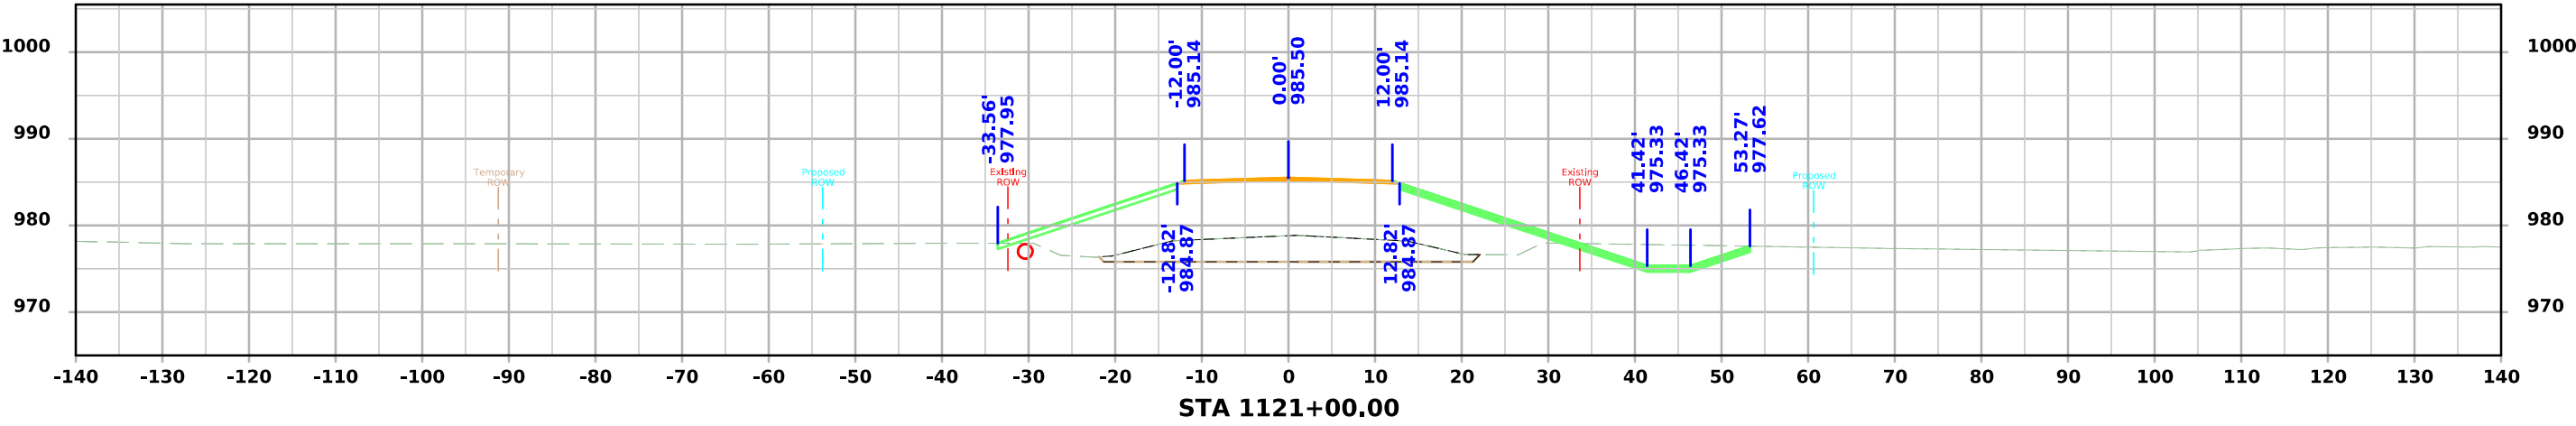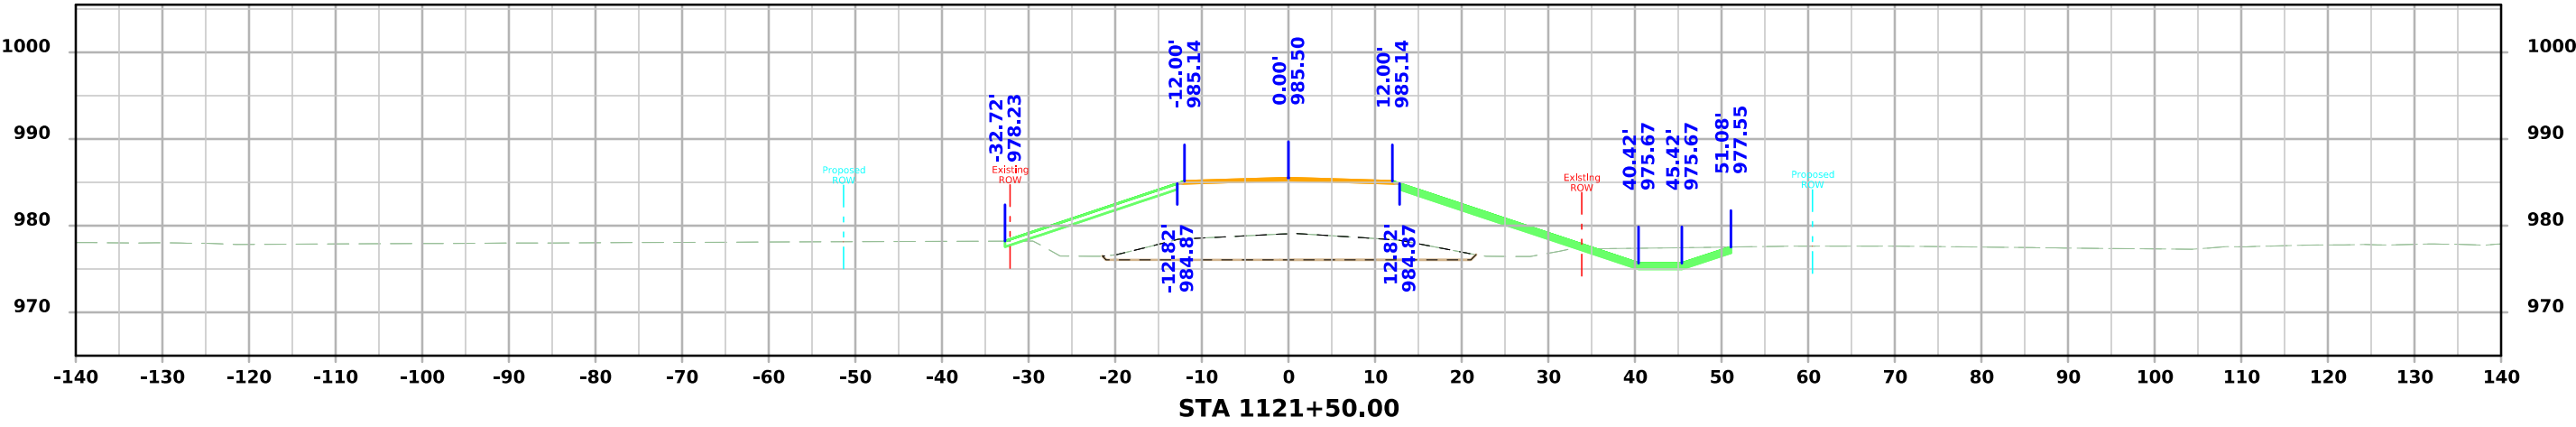




CEDAR AVE.

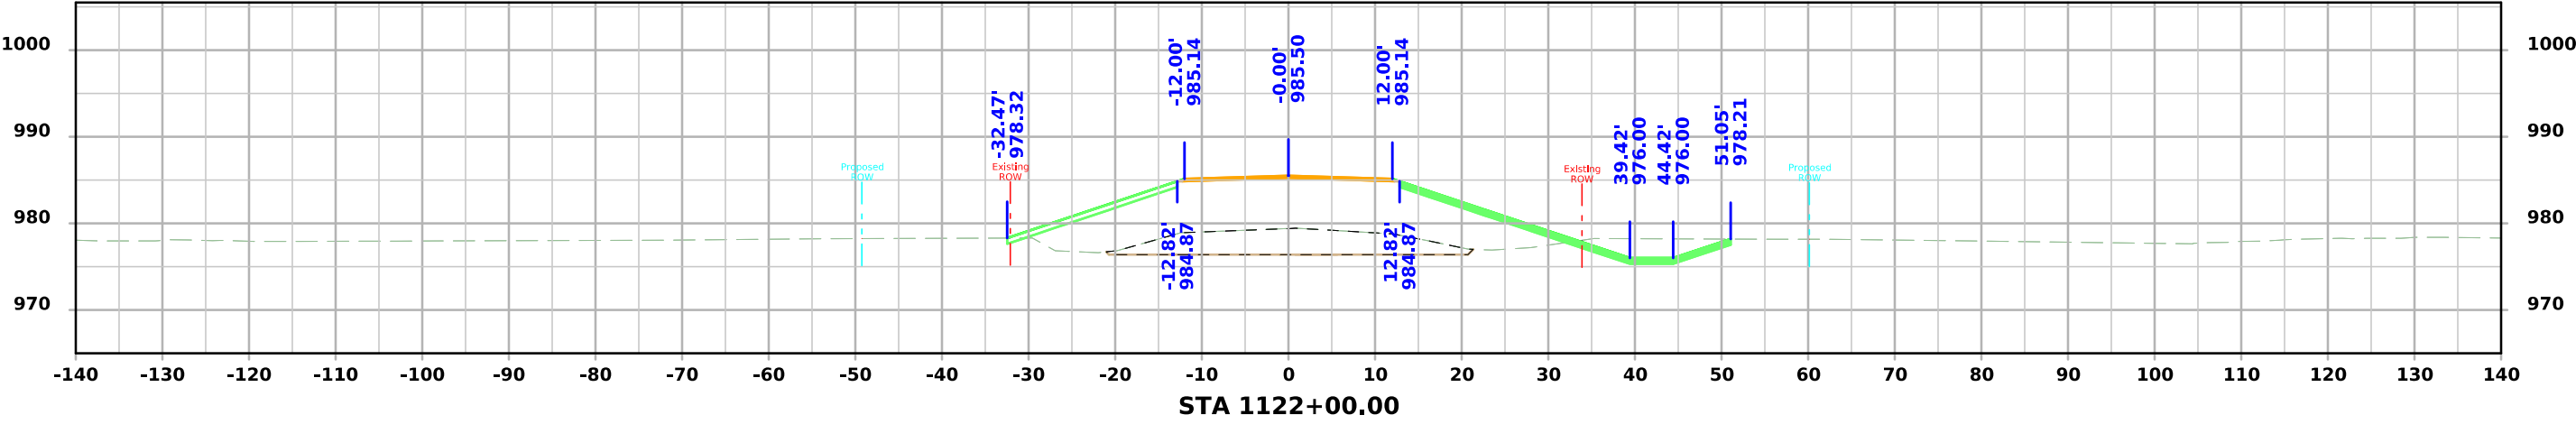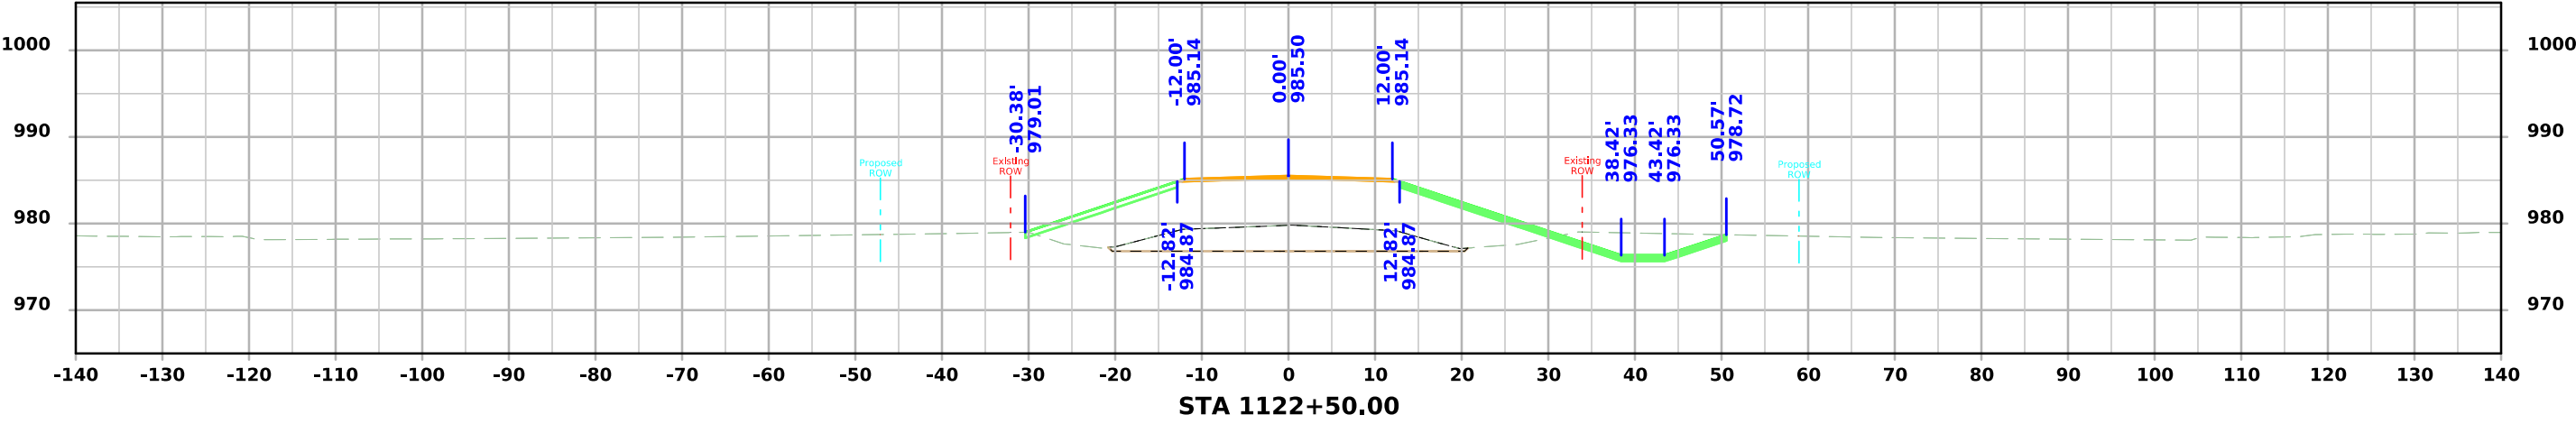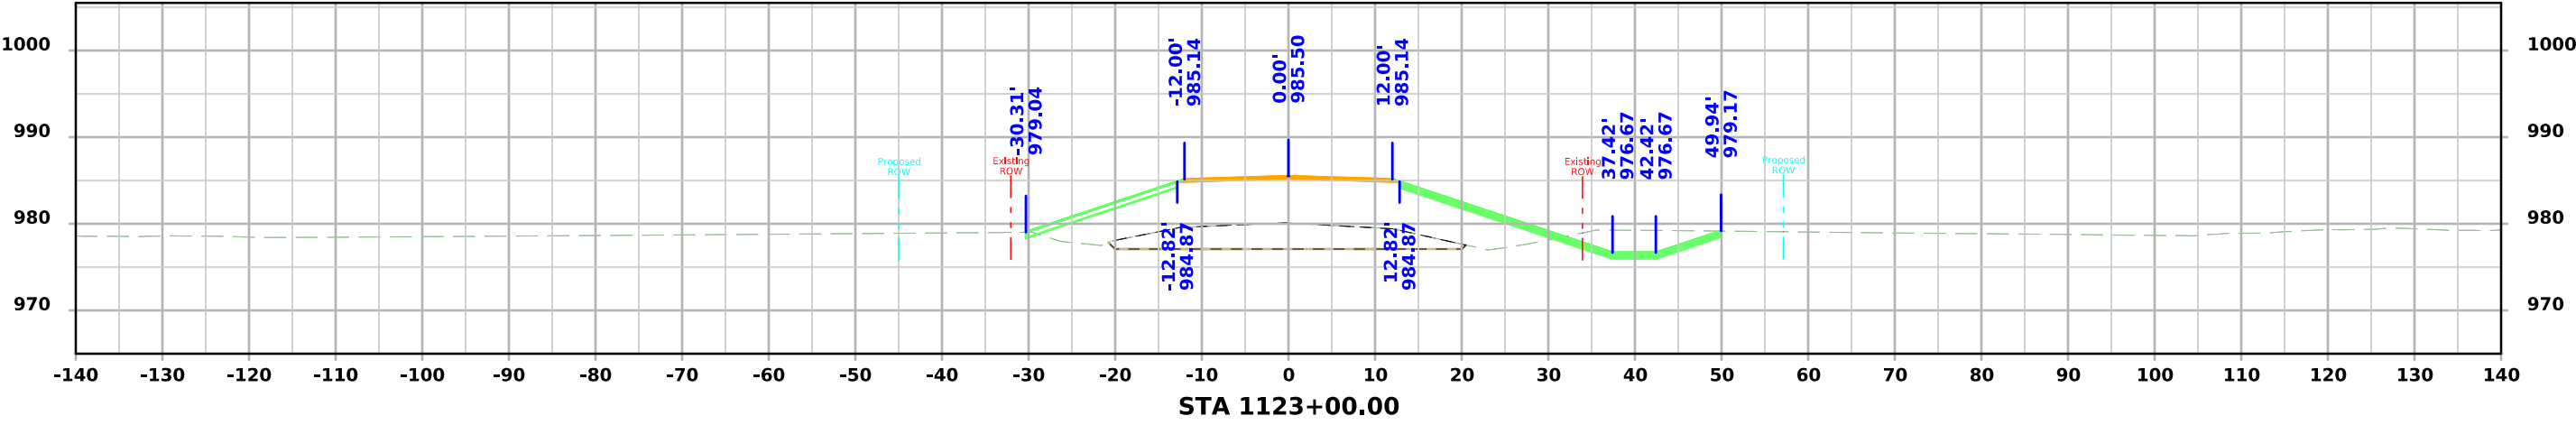




CEDAR AVE.

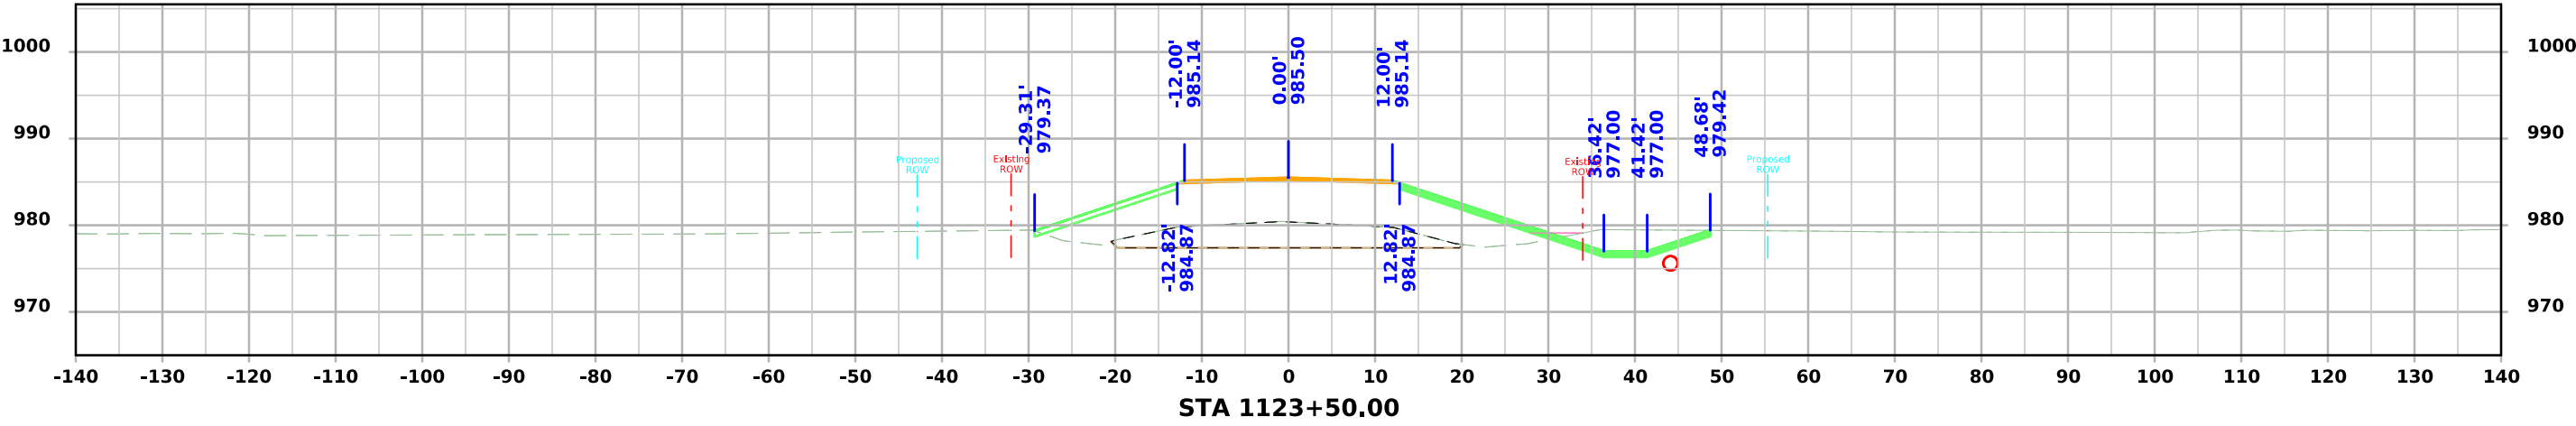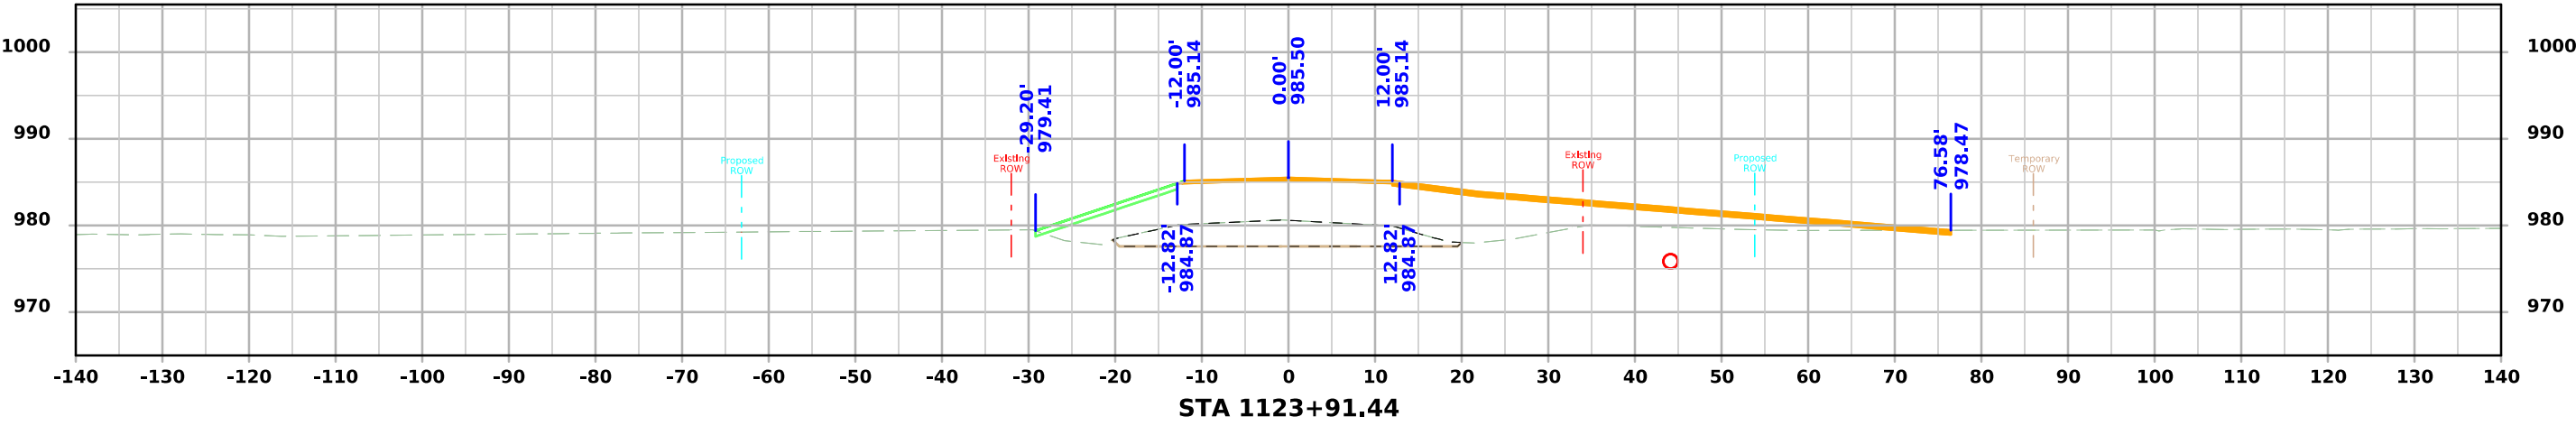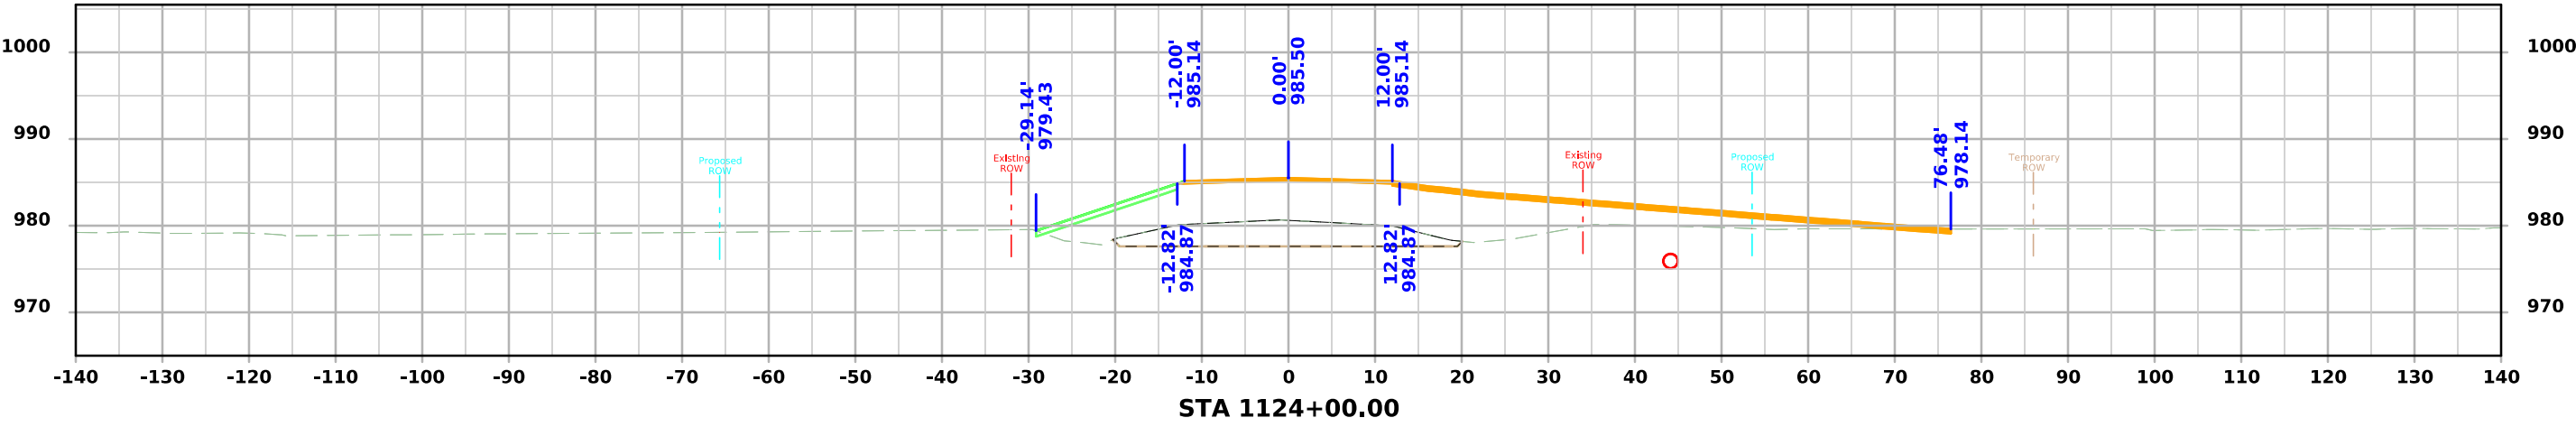




CEDAR AVE.

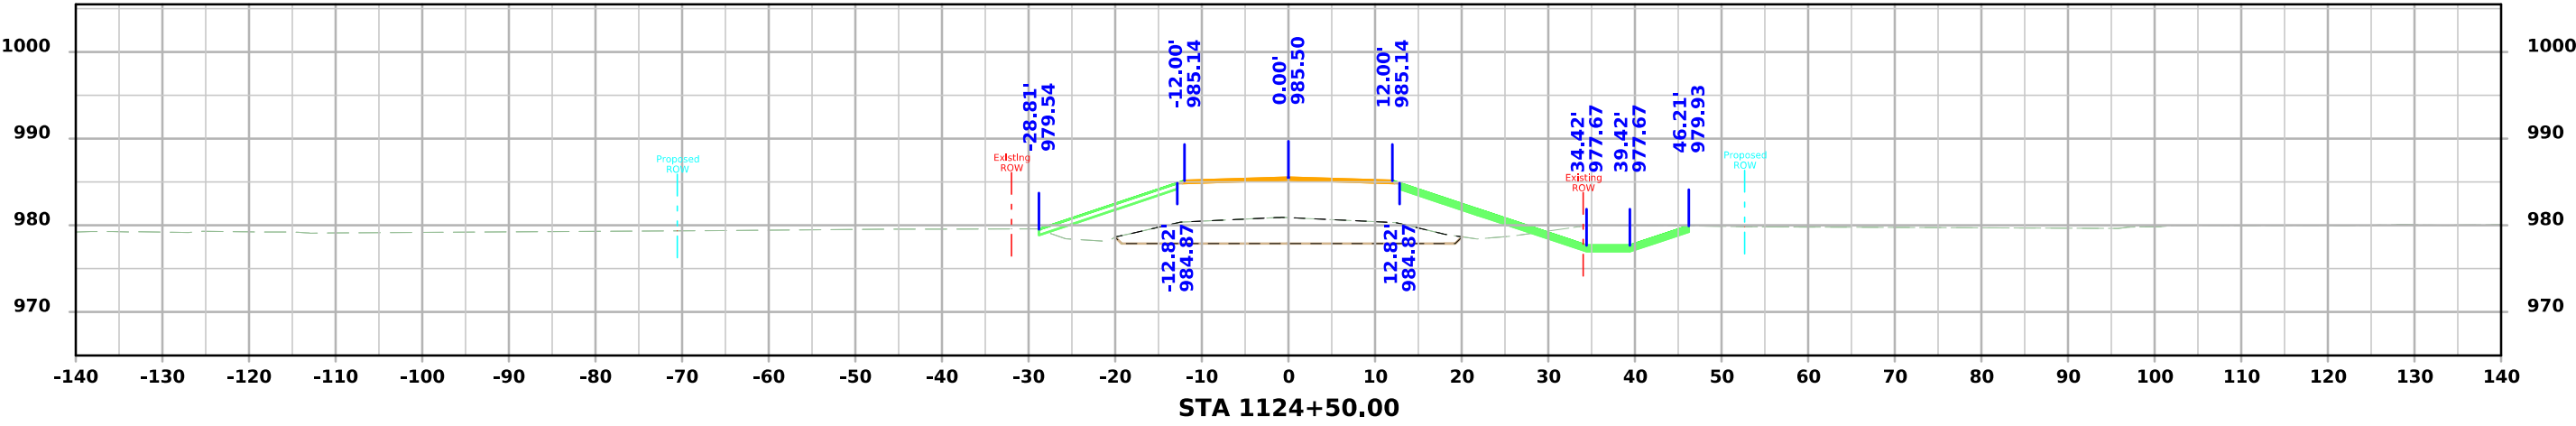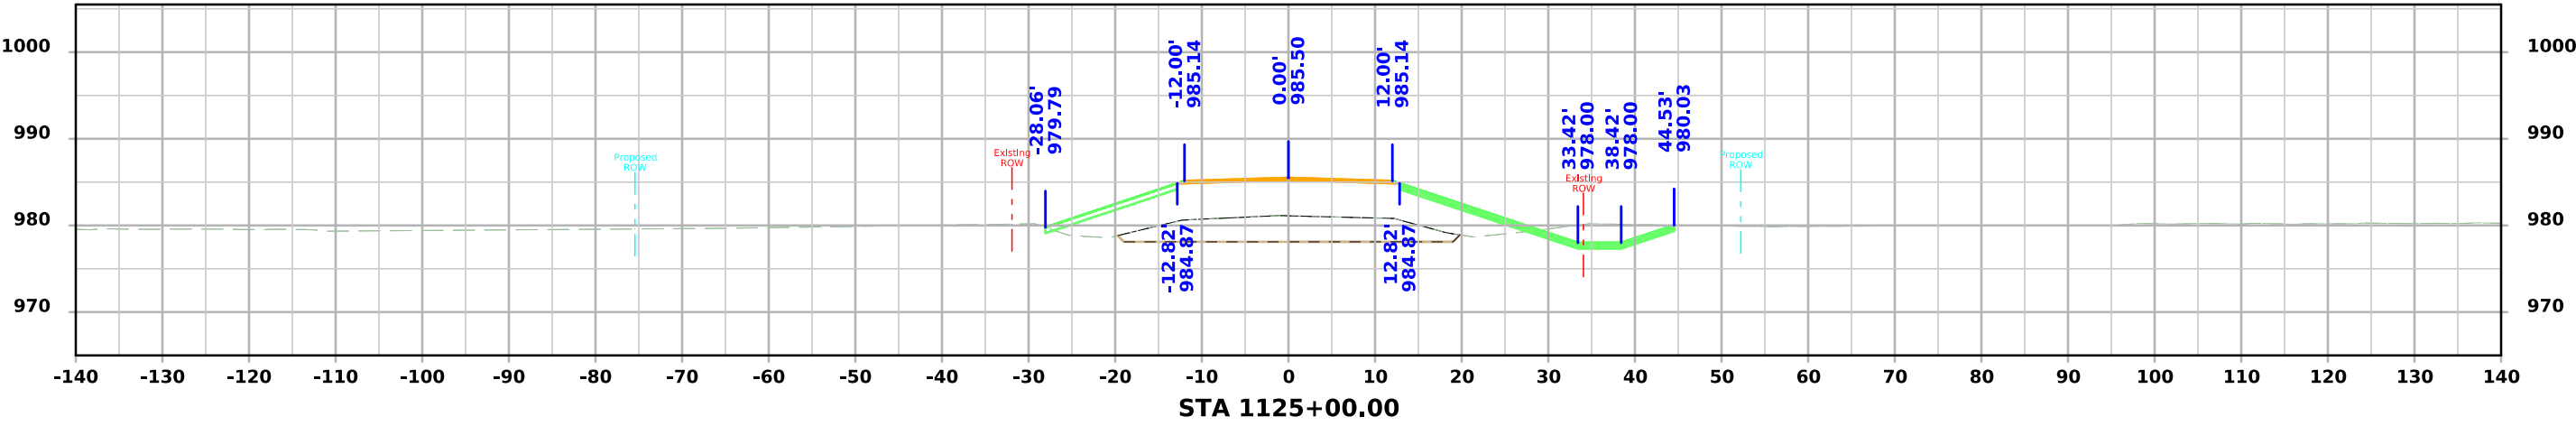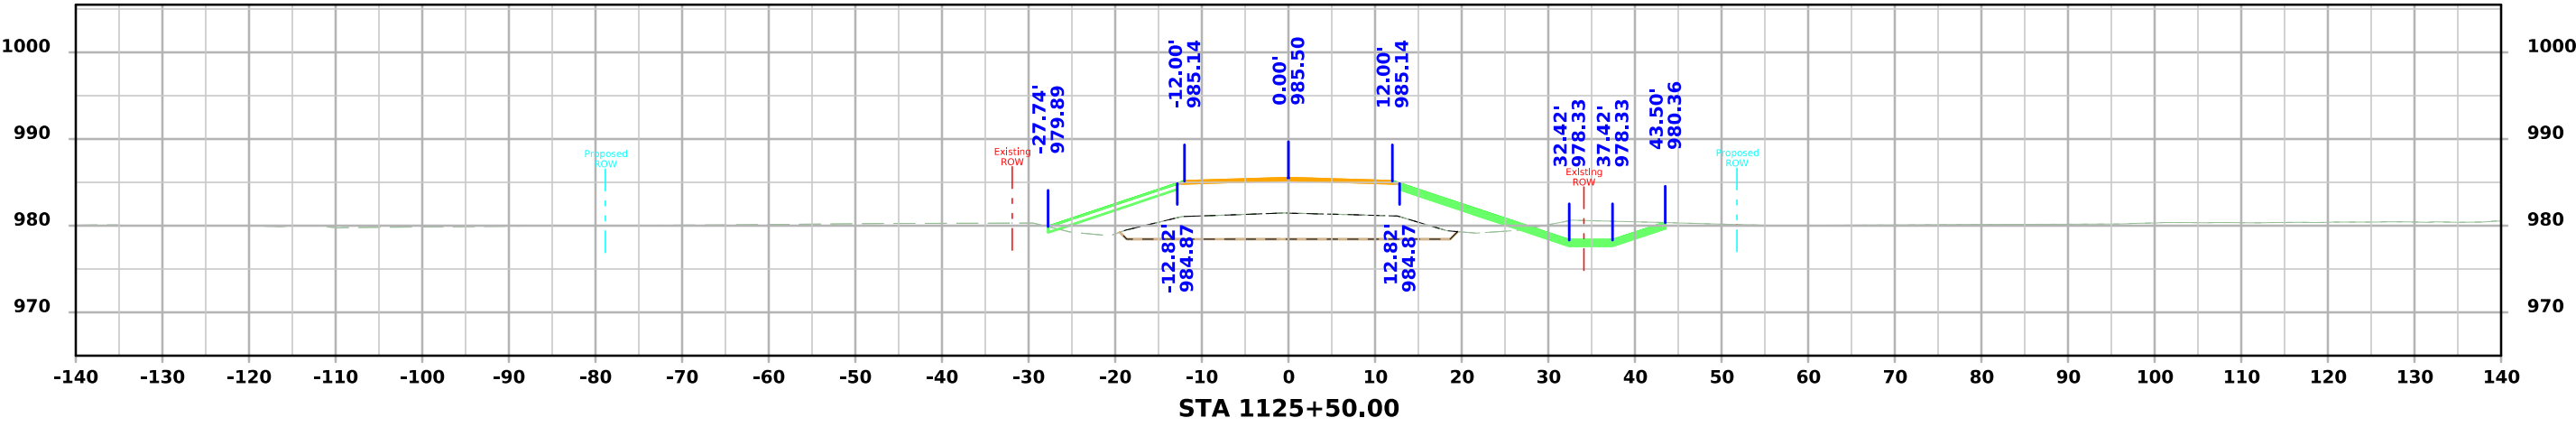




CEDAR AVE.

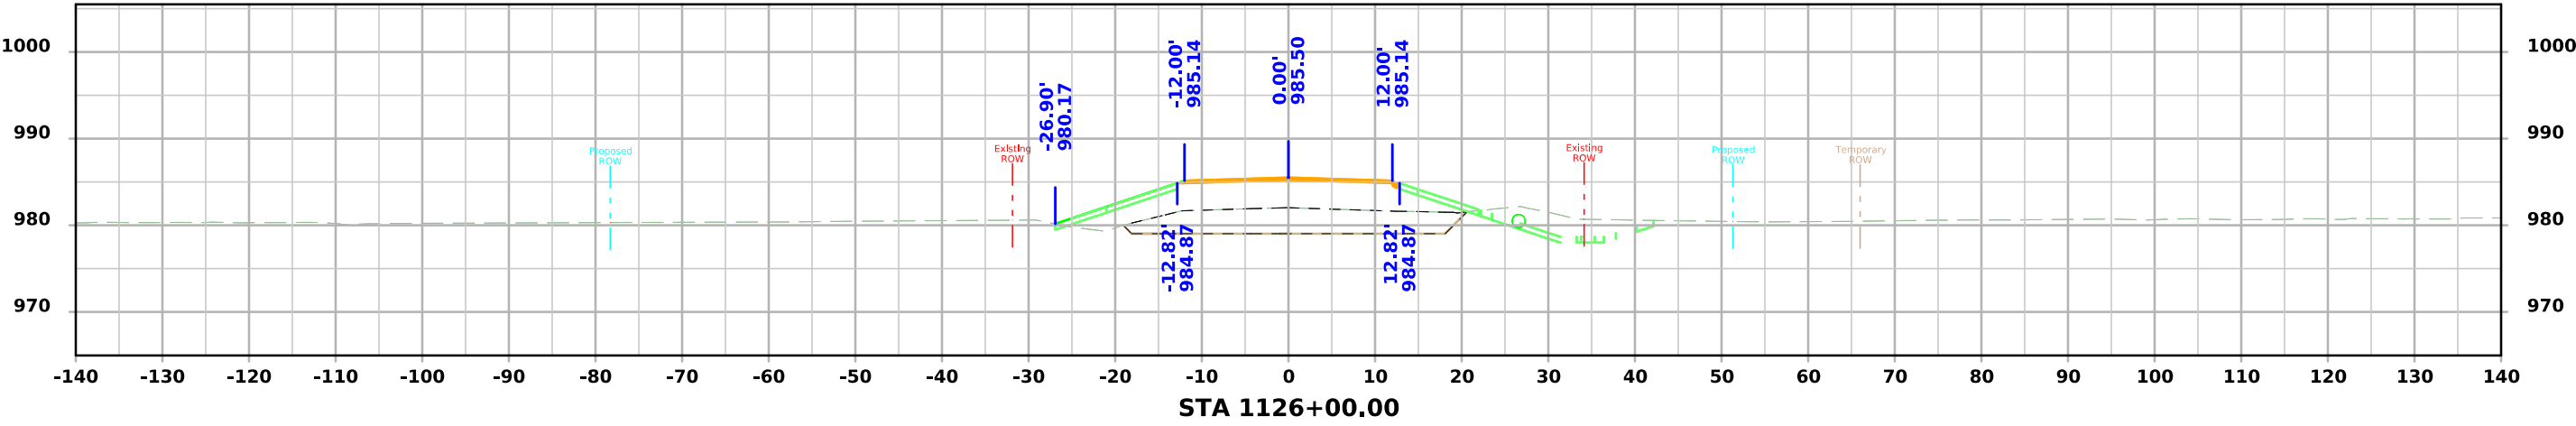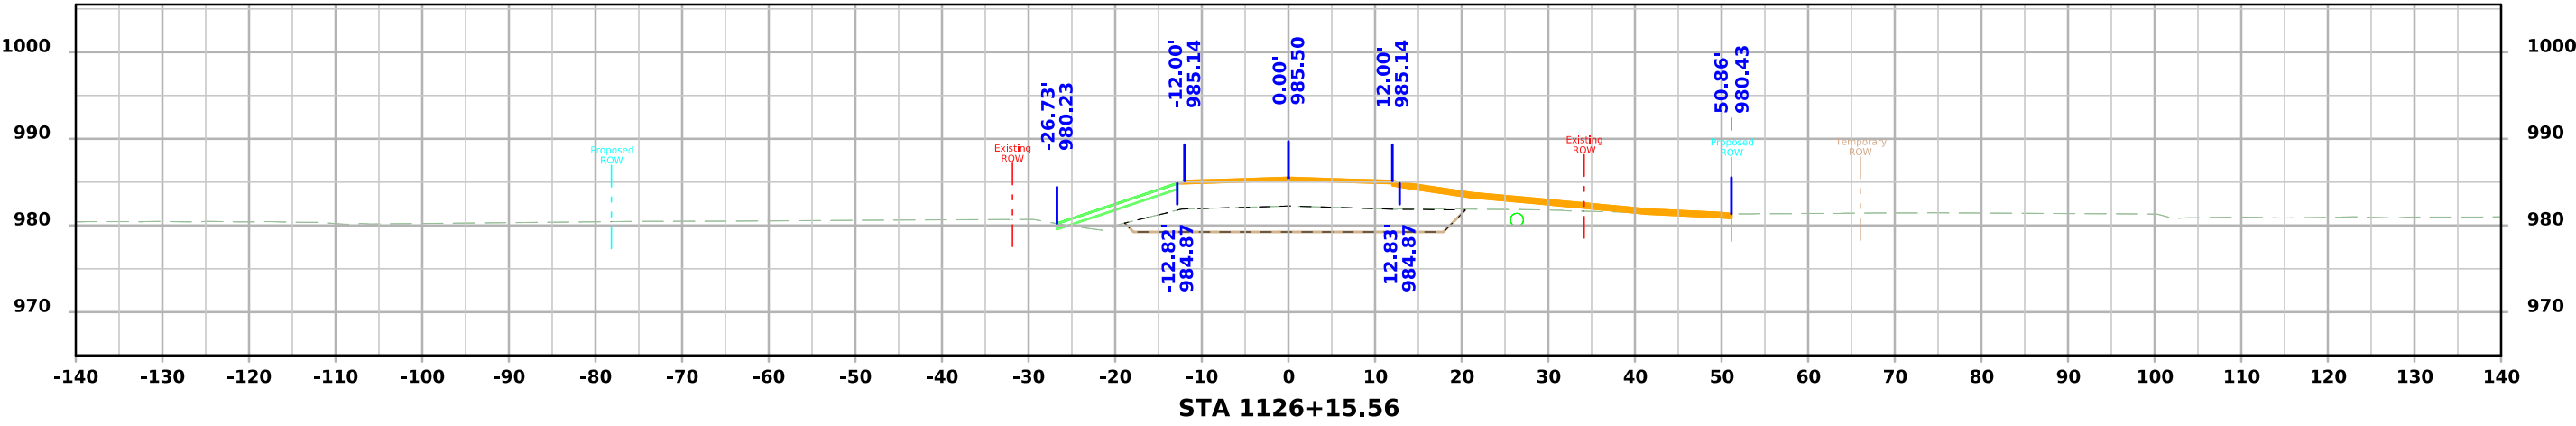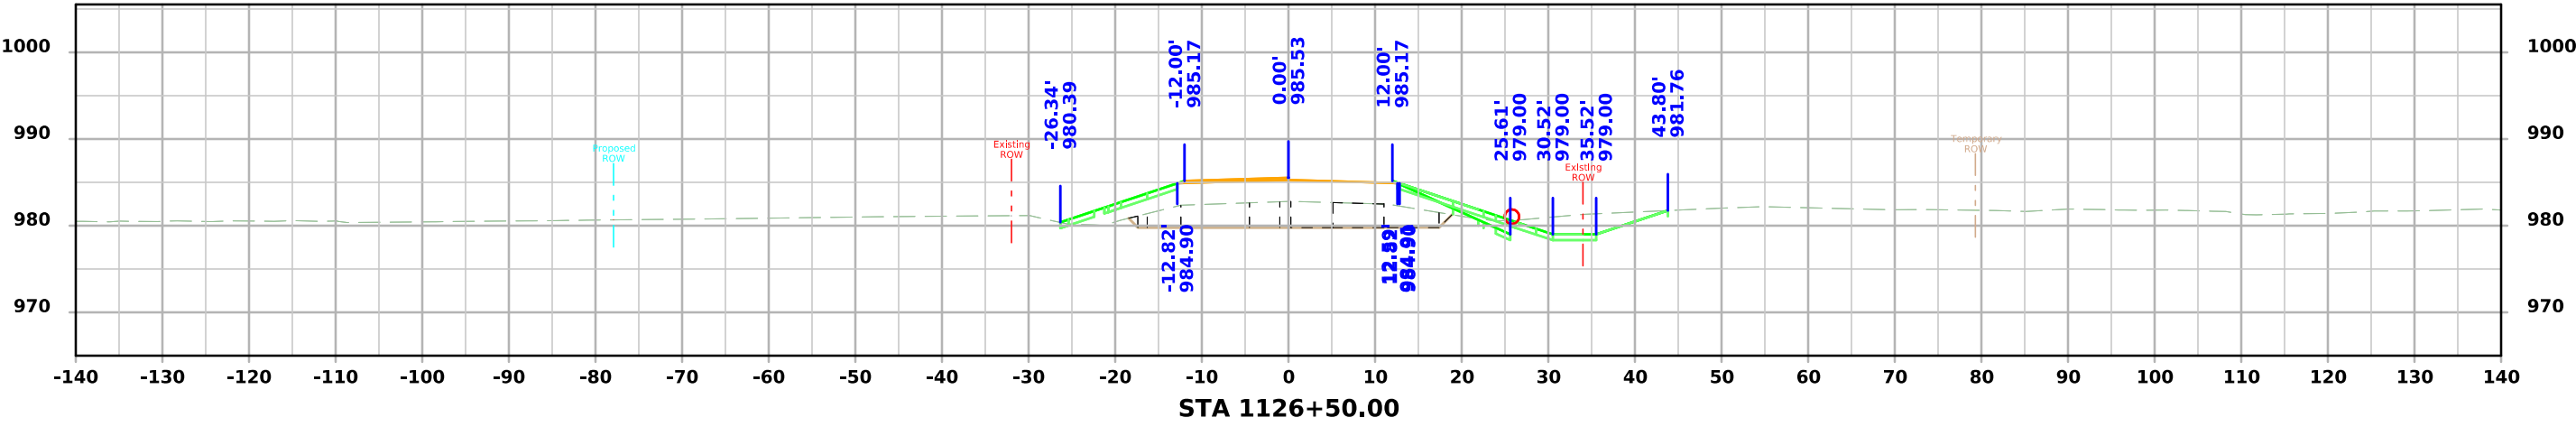


CEDAR AVE.

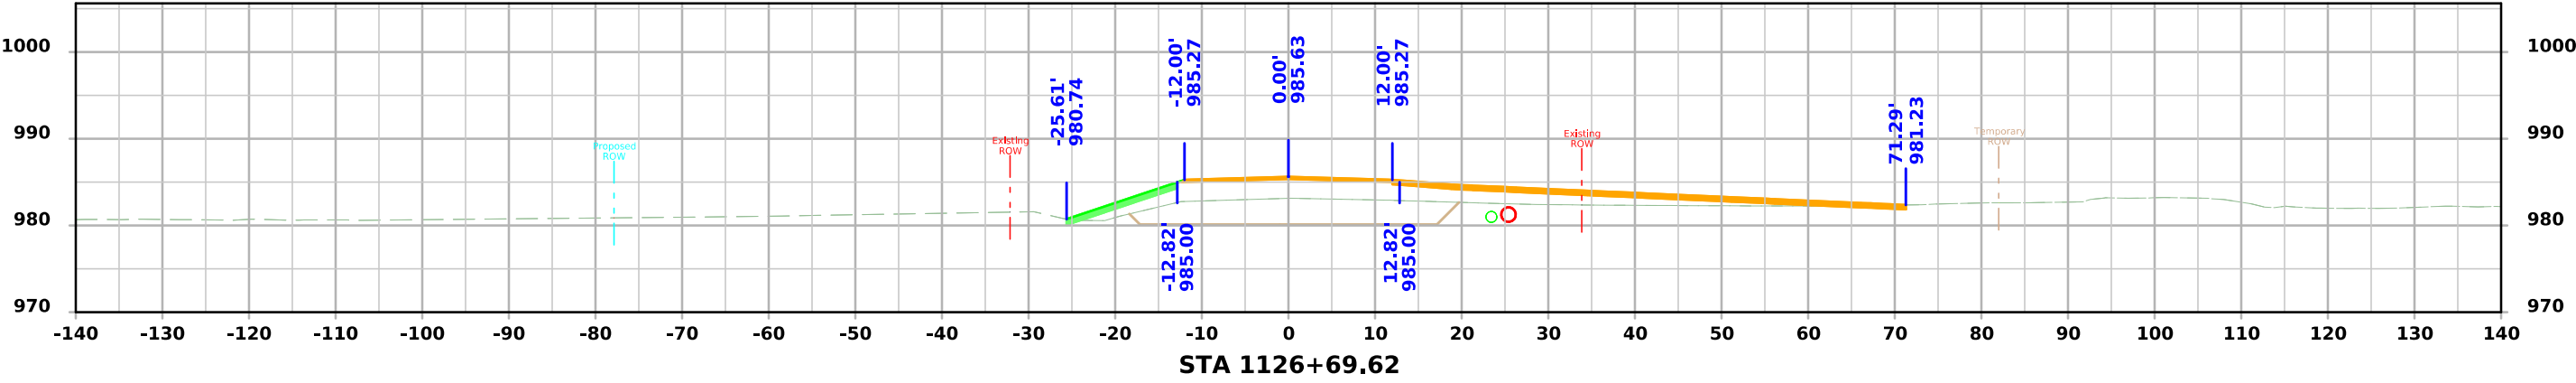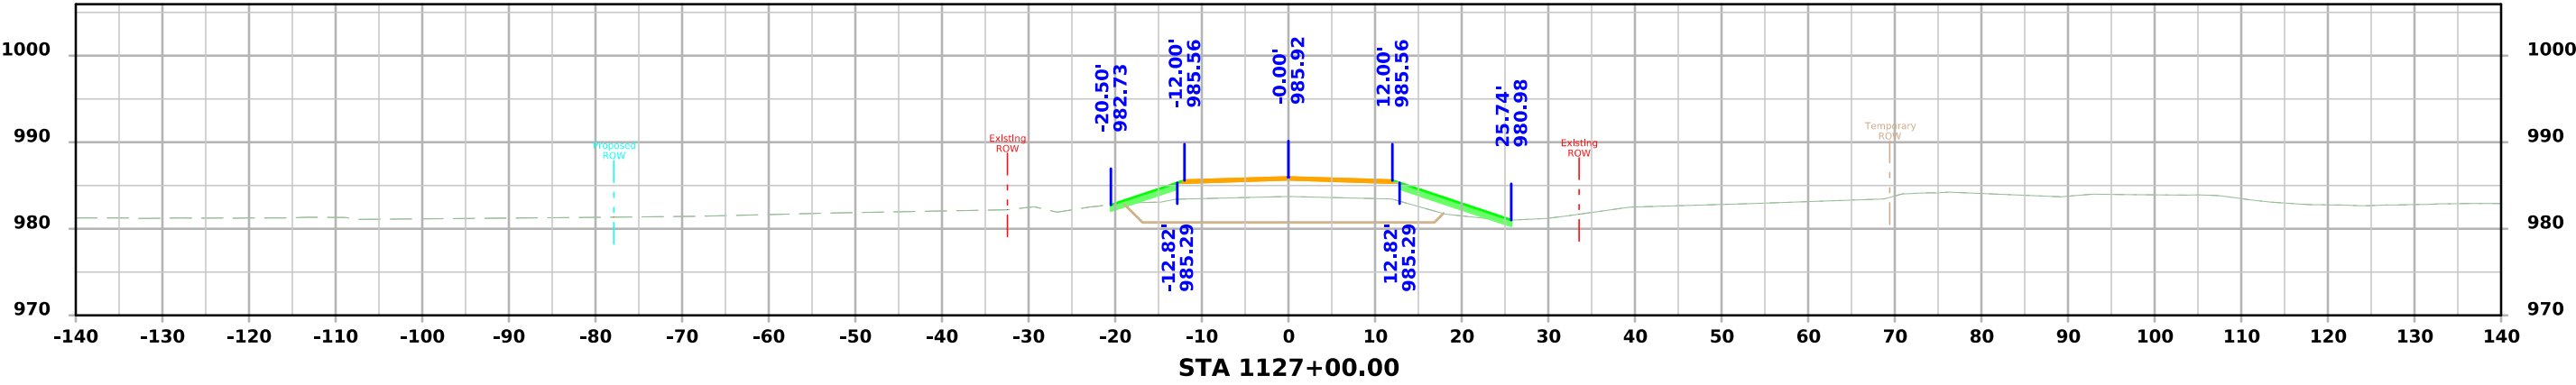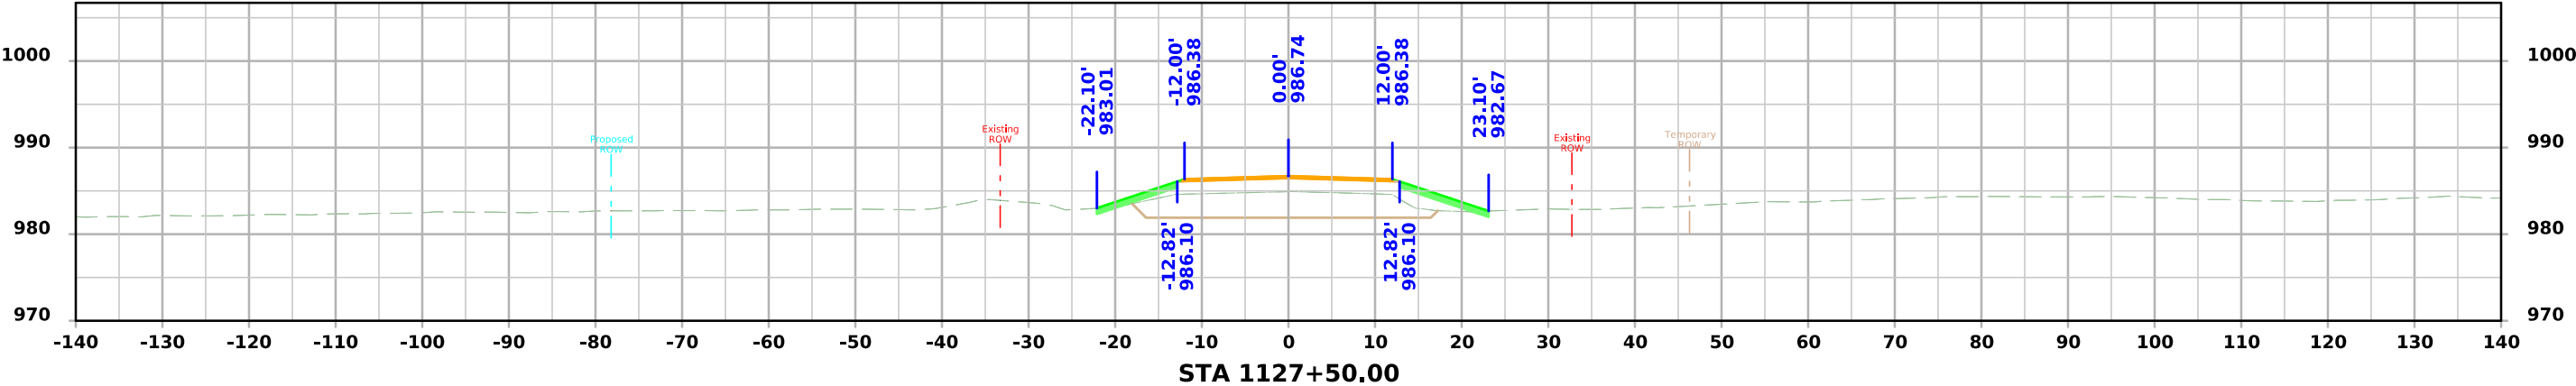




CEDAR AVE.

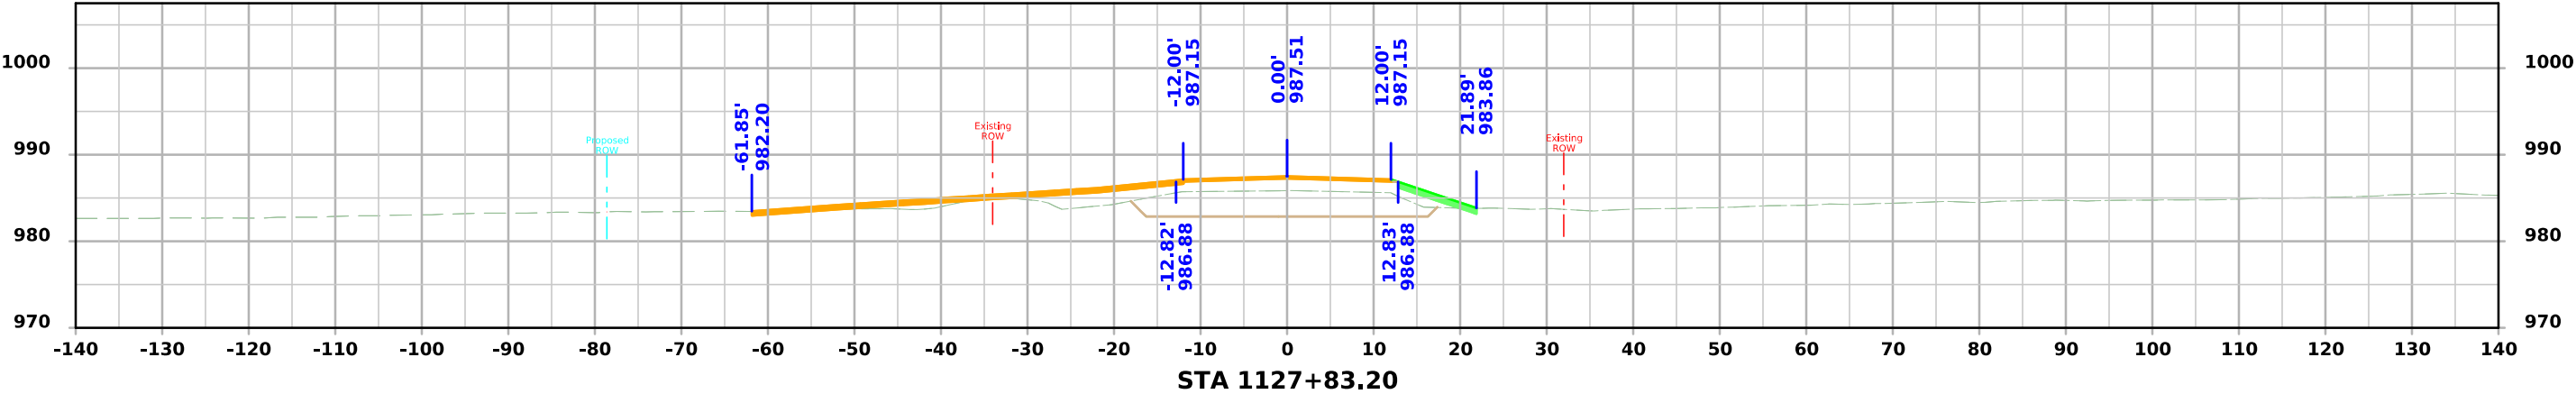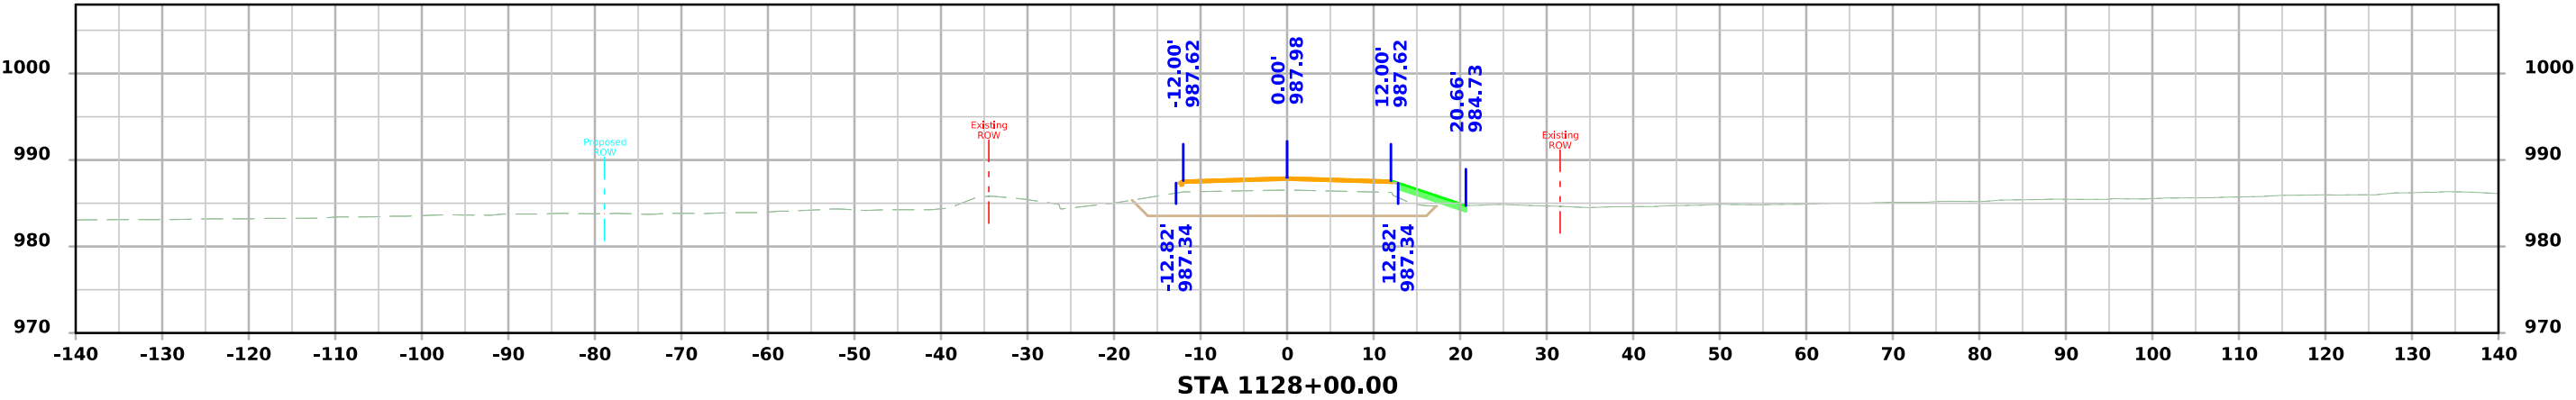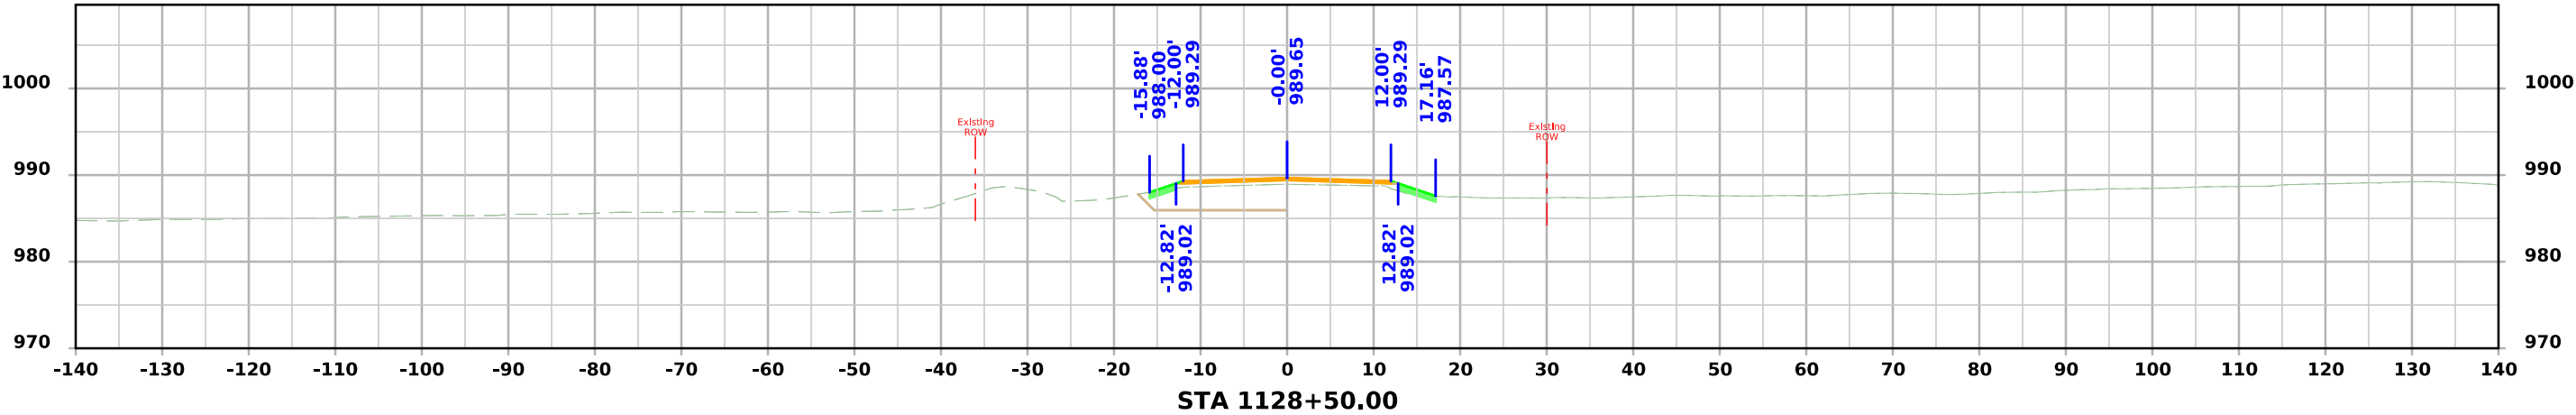




CEDAR AVE.

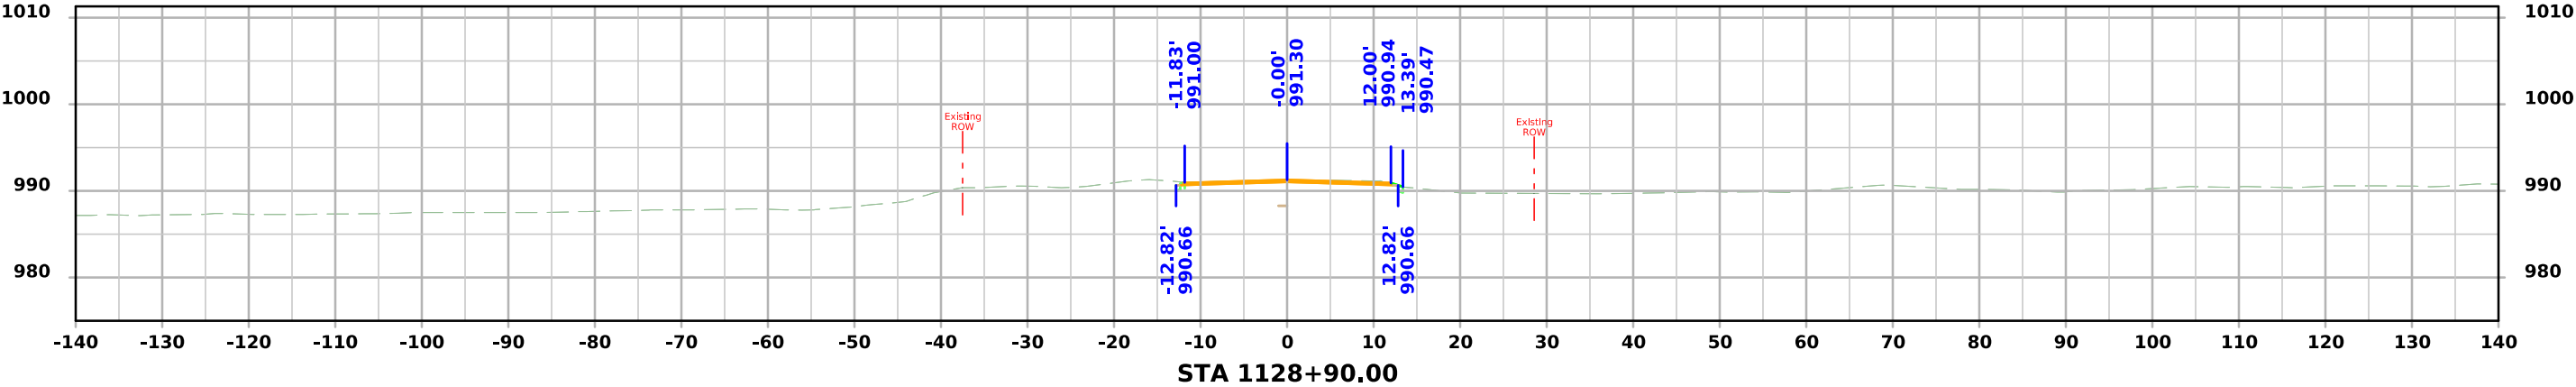




RCB DIKE

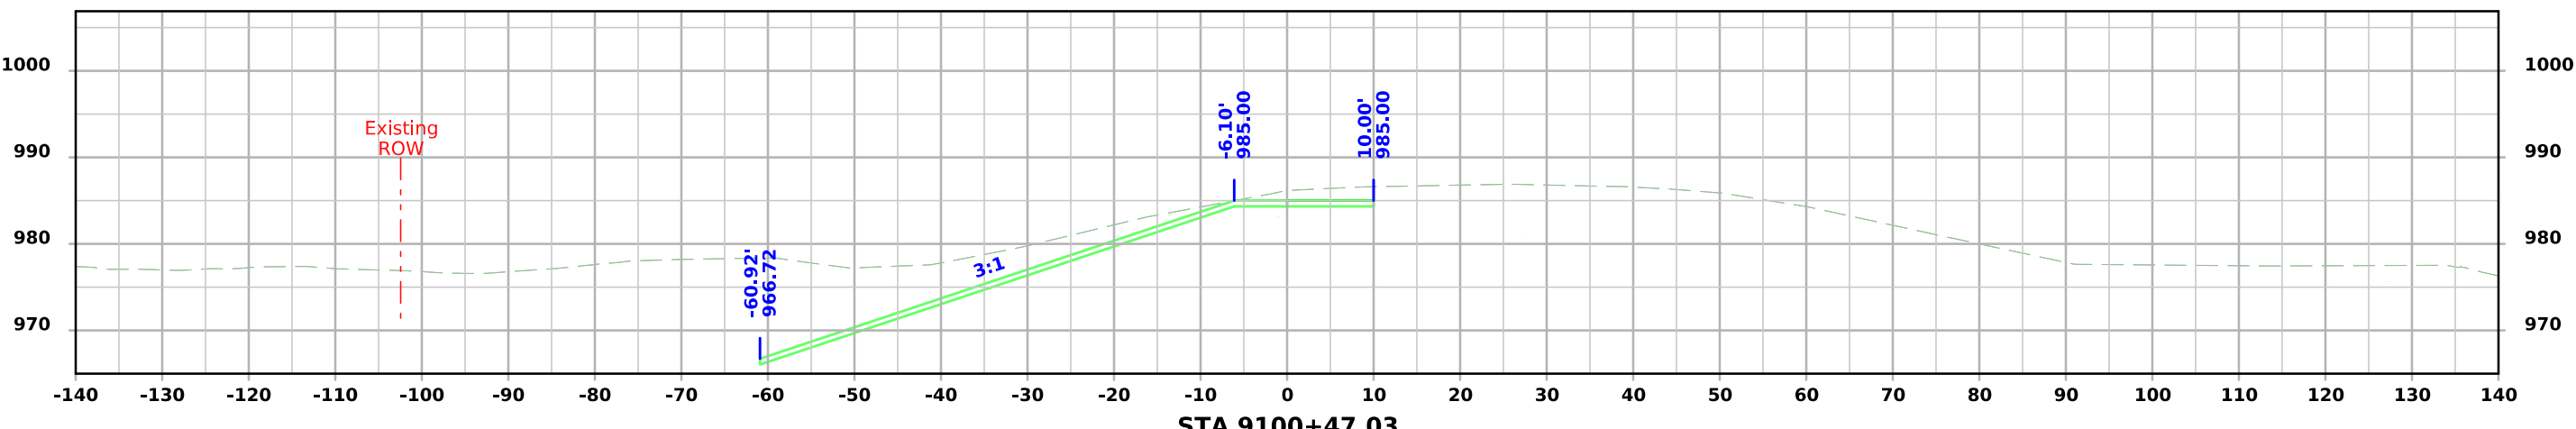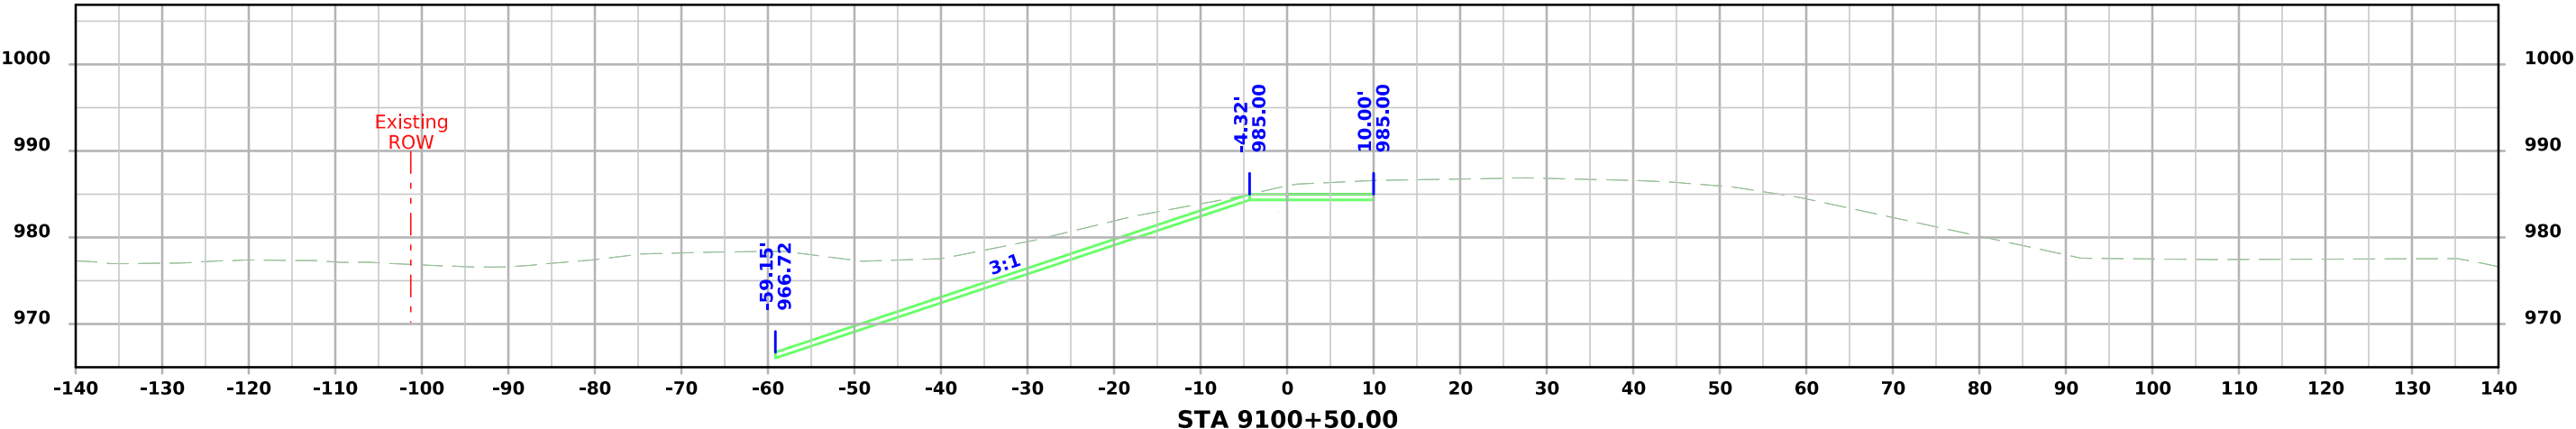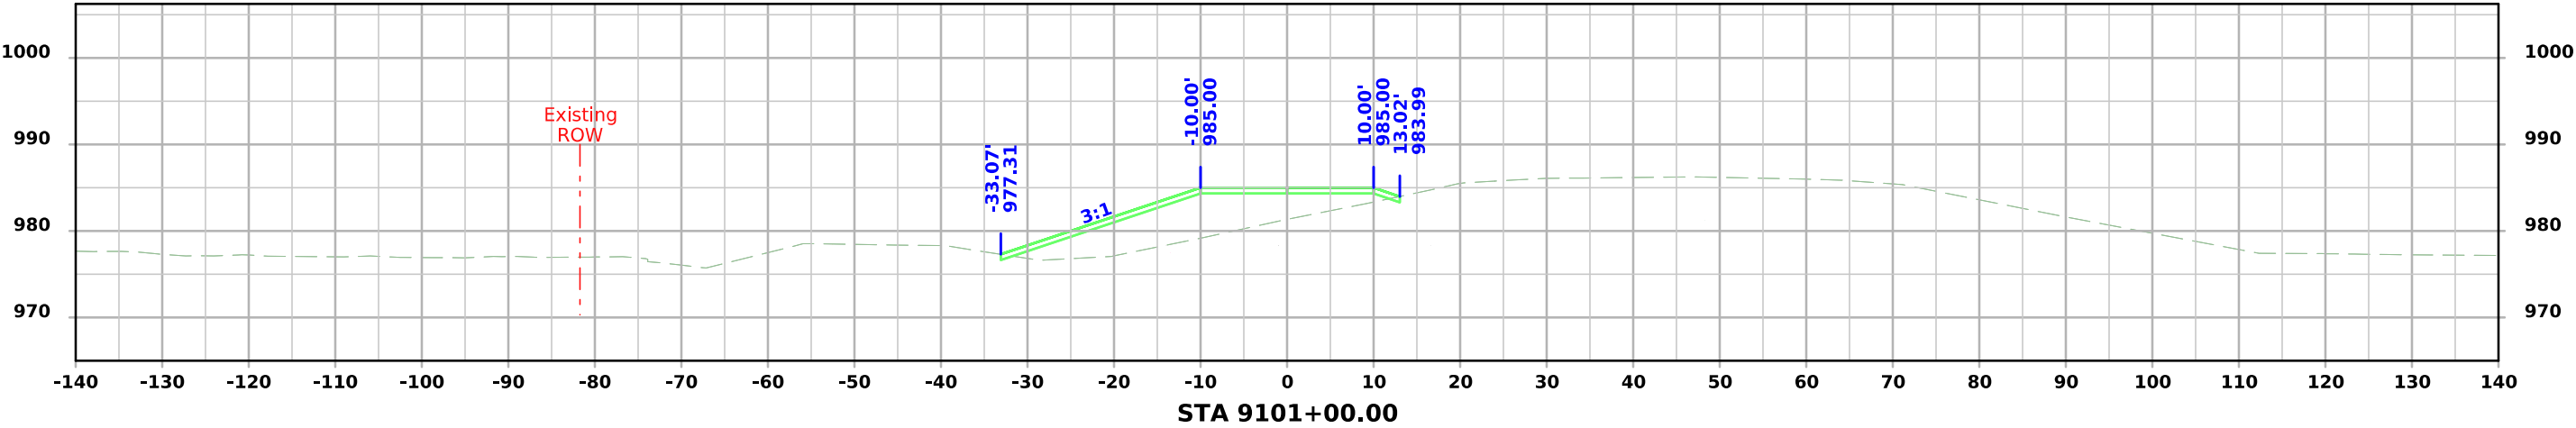




RCB DIKE

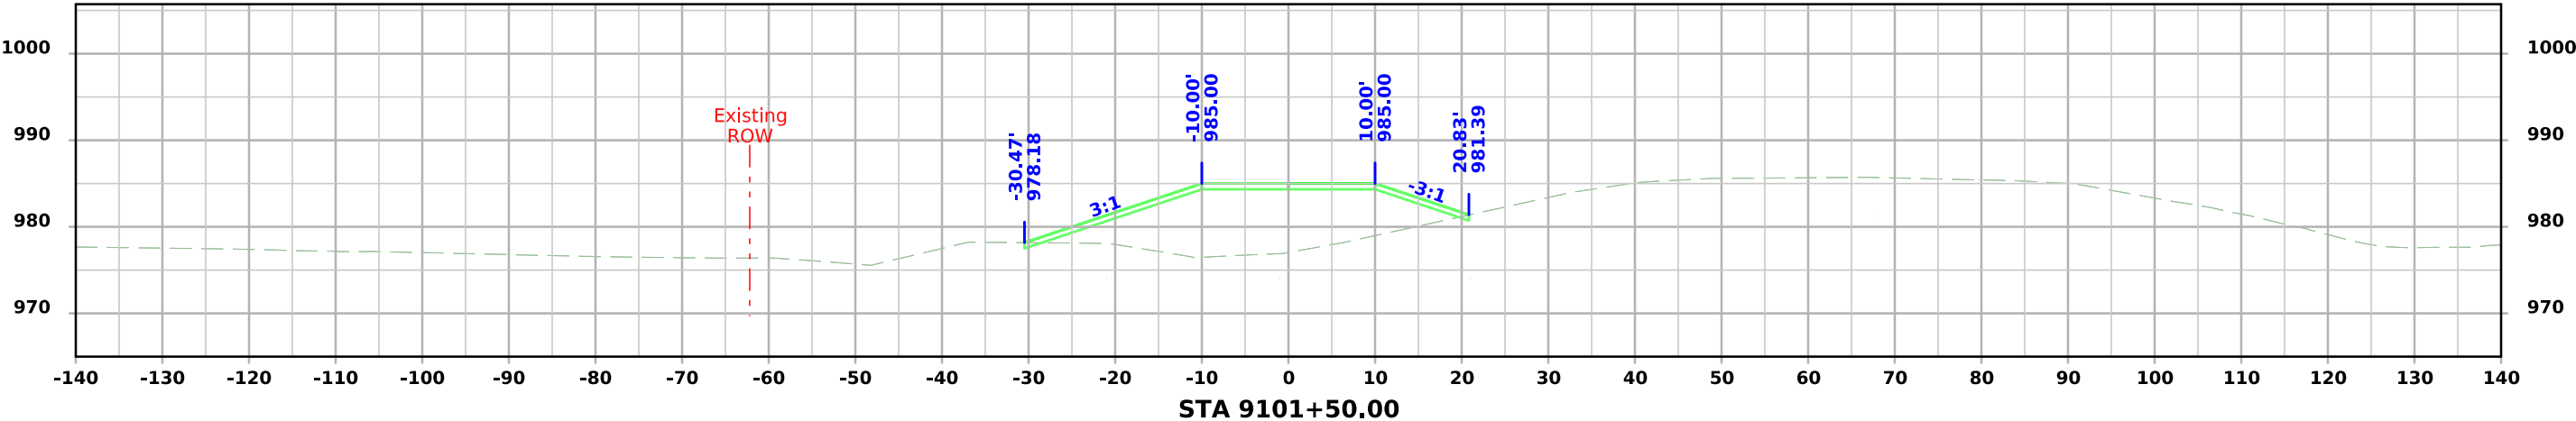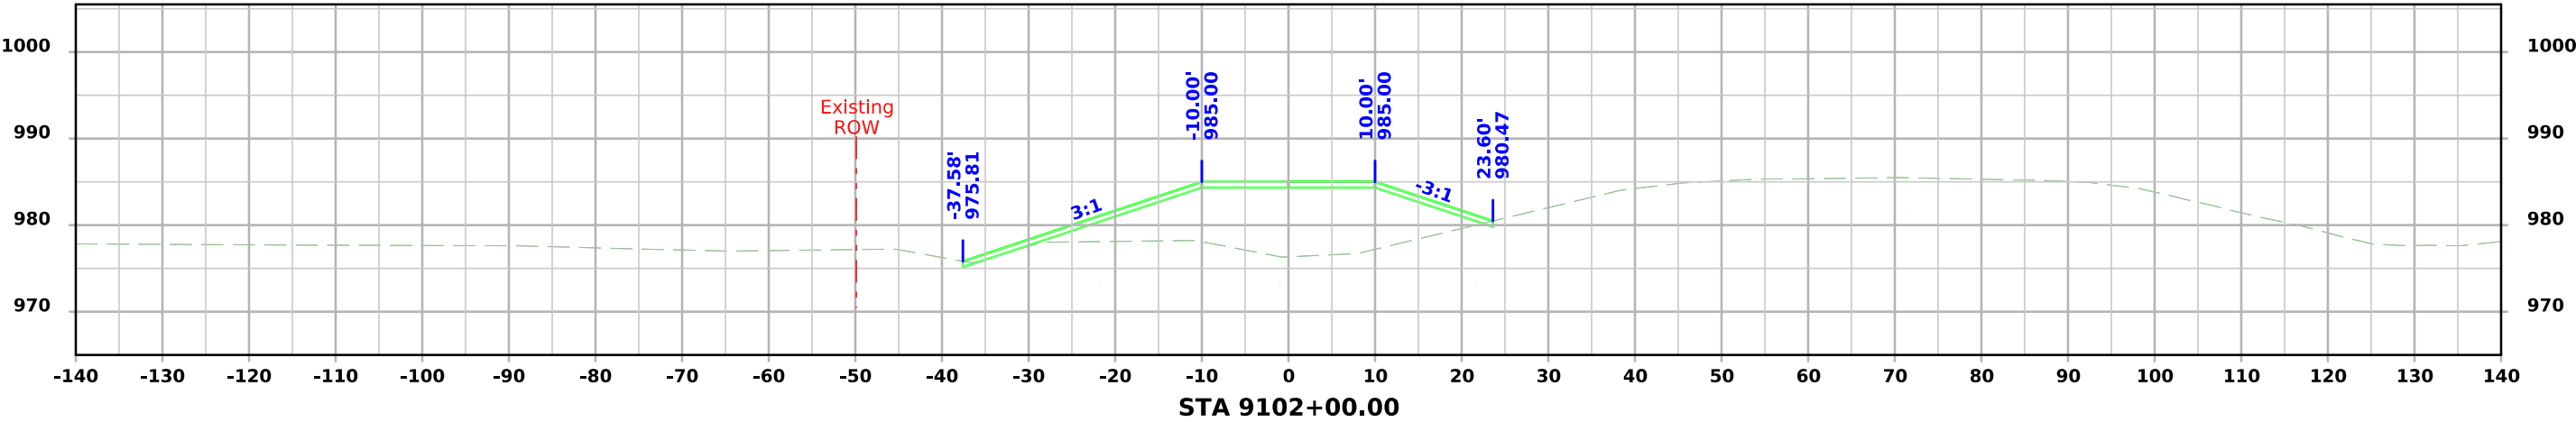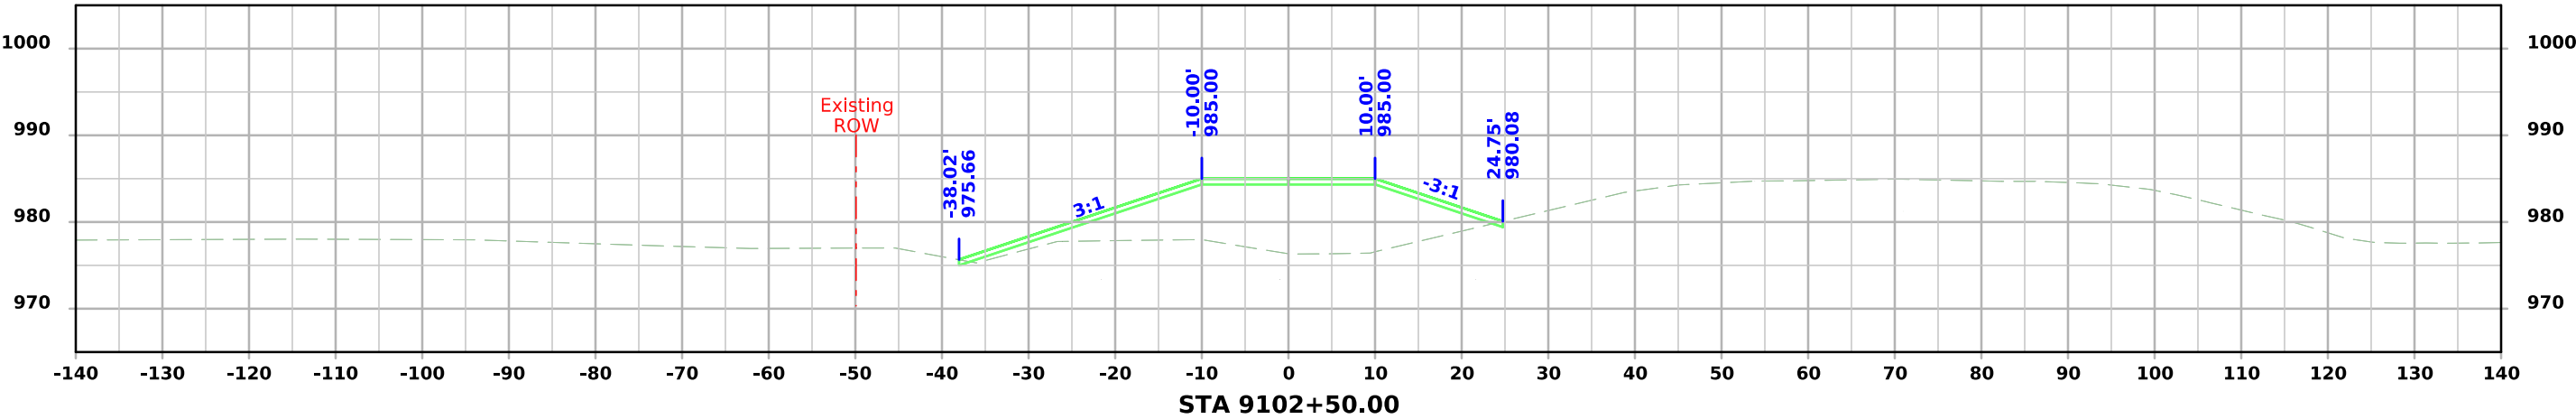




RCB DIKE

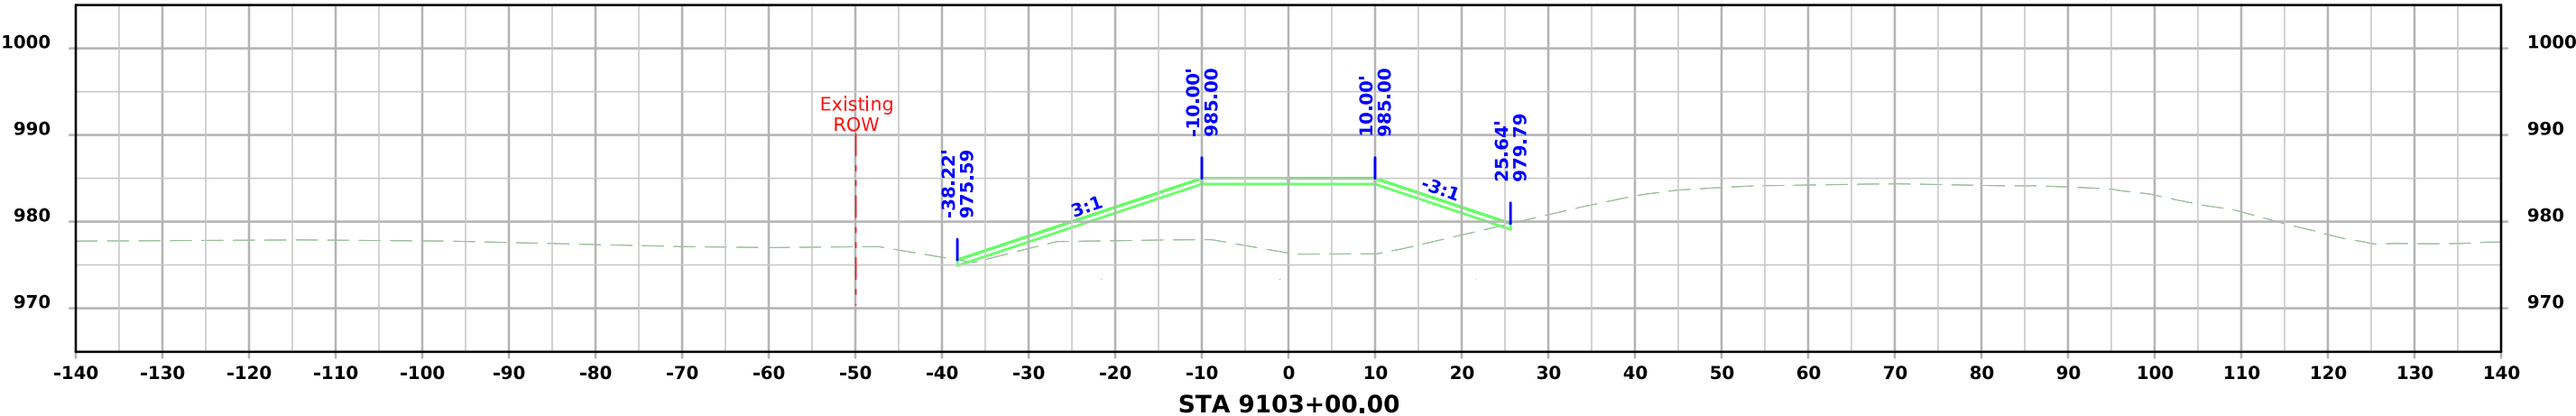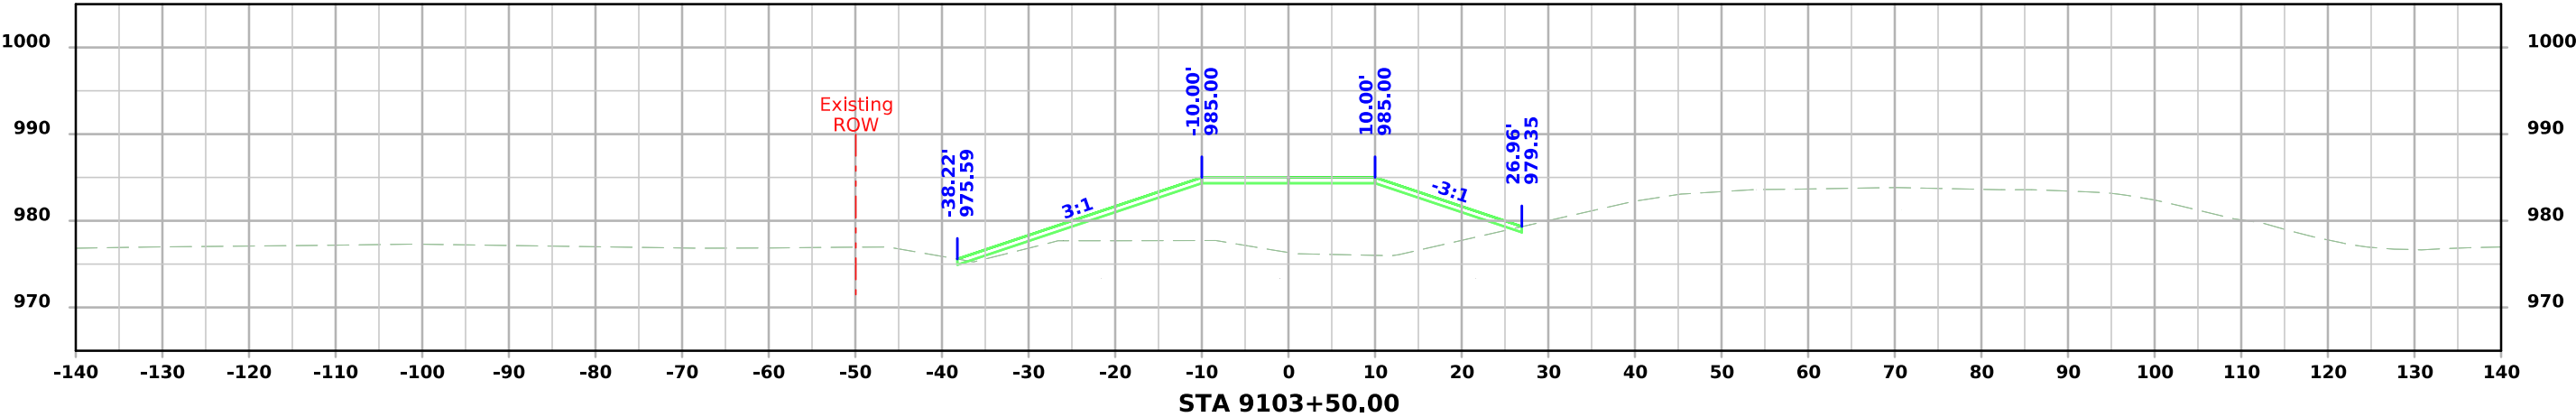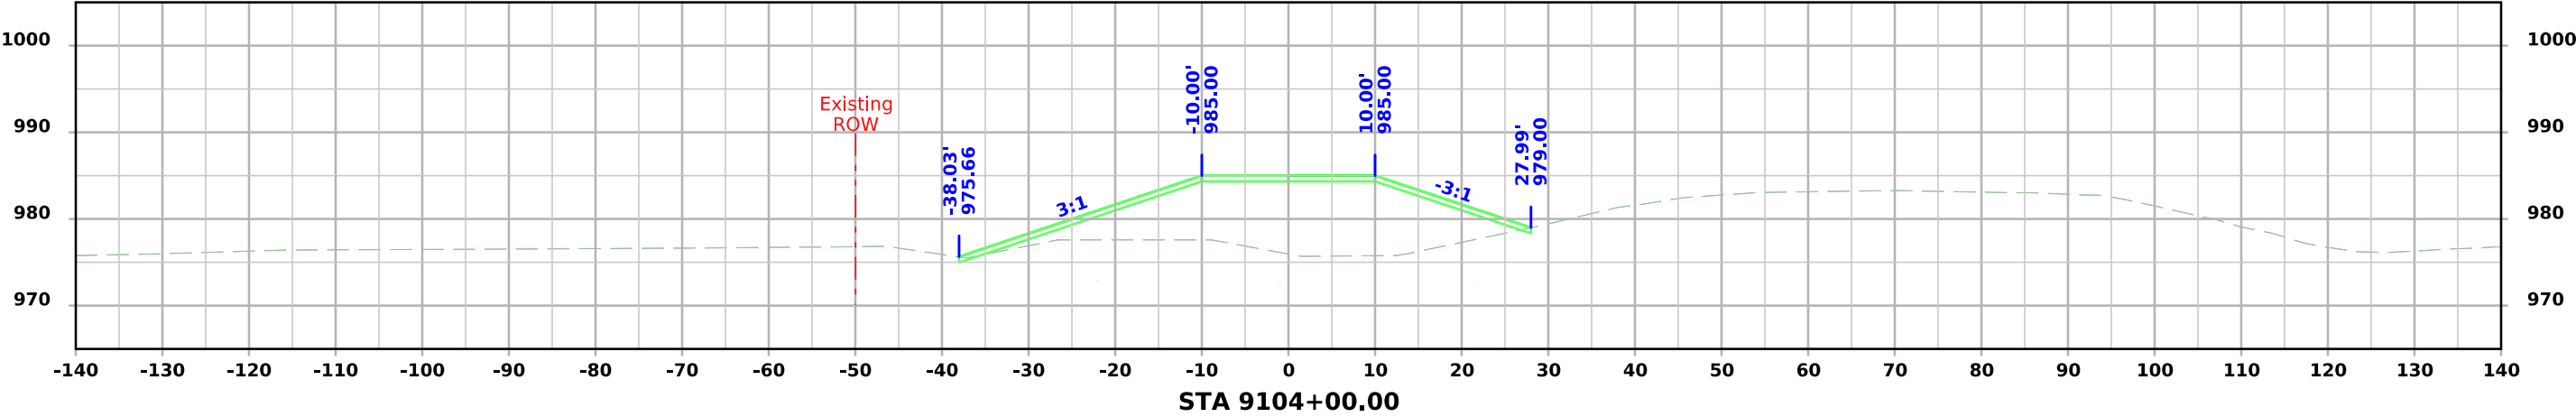




RCB DIKE

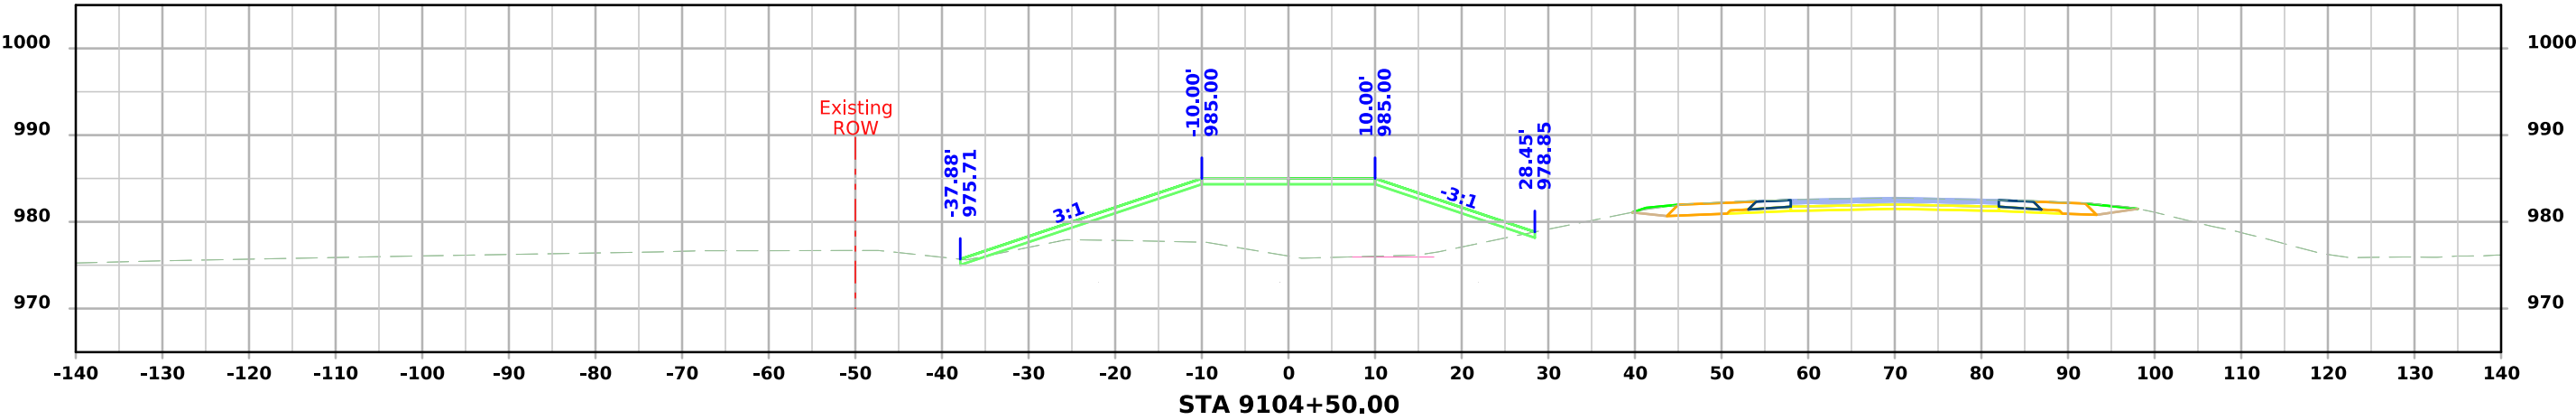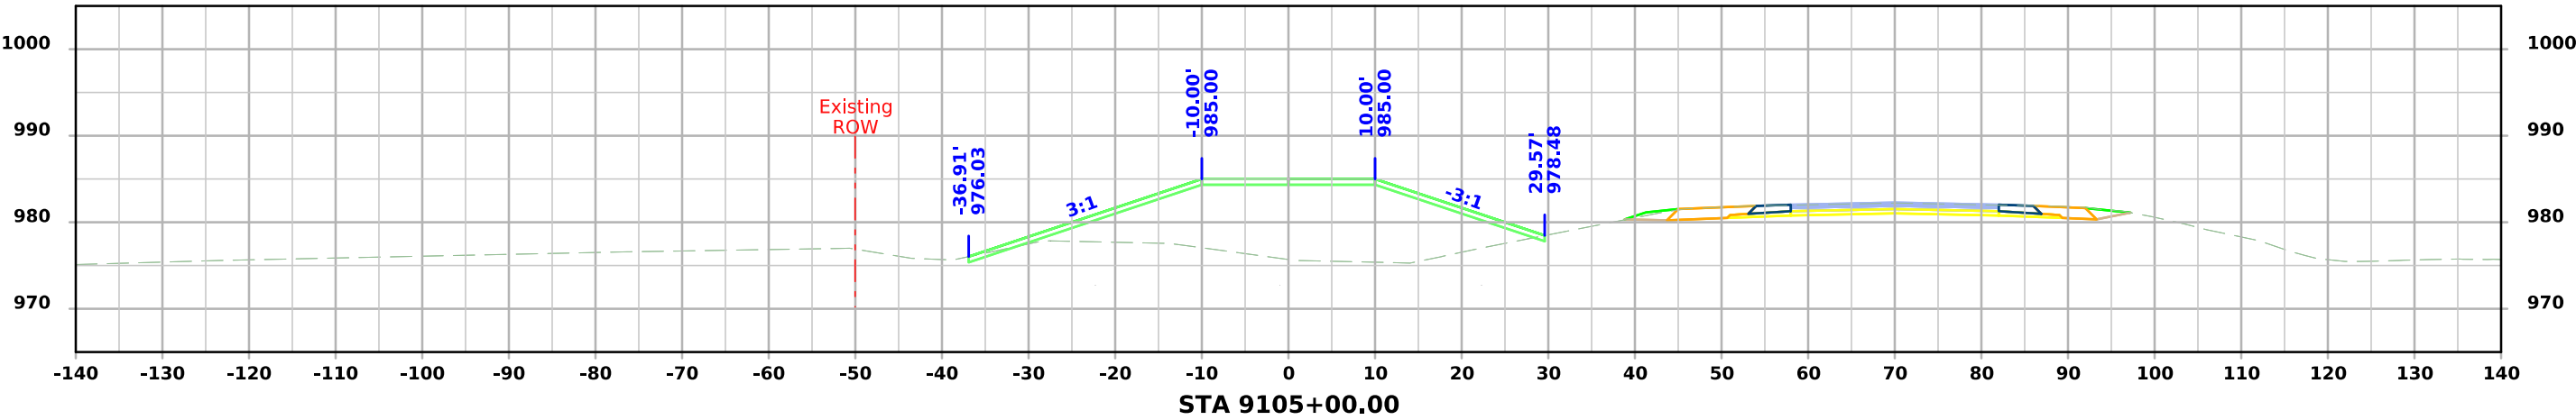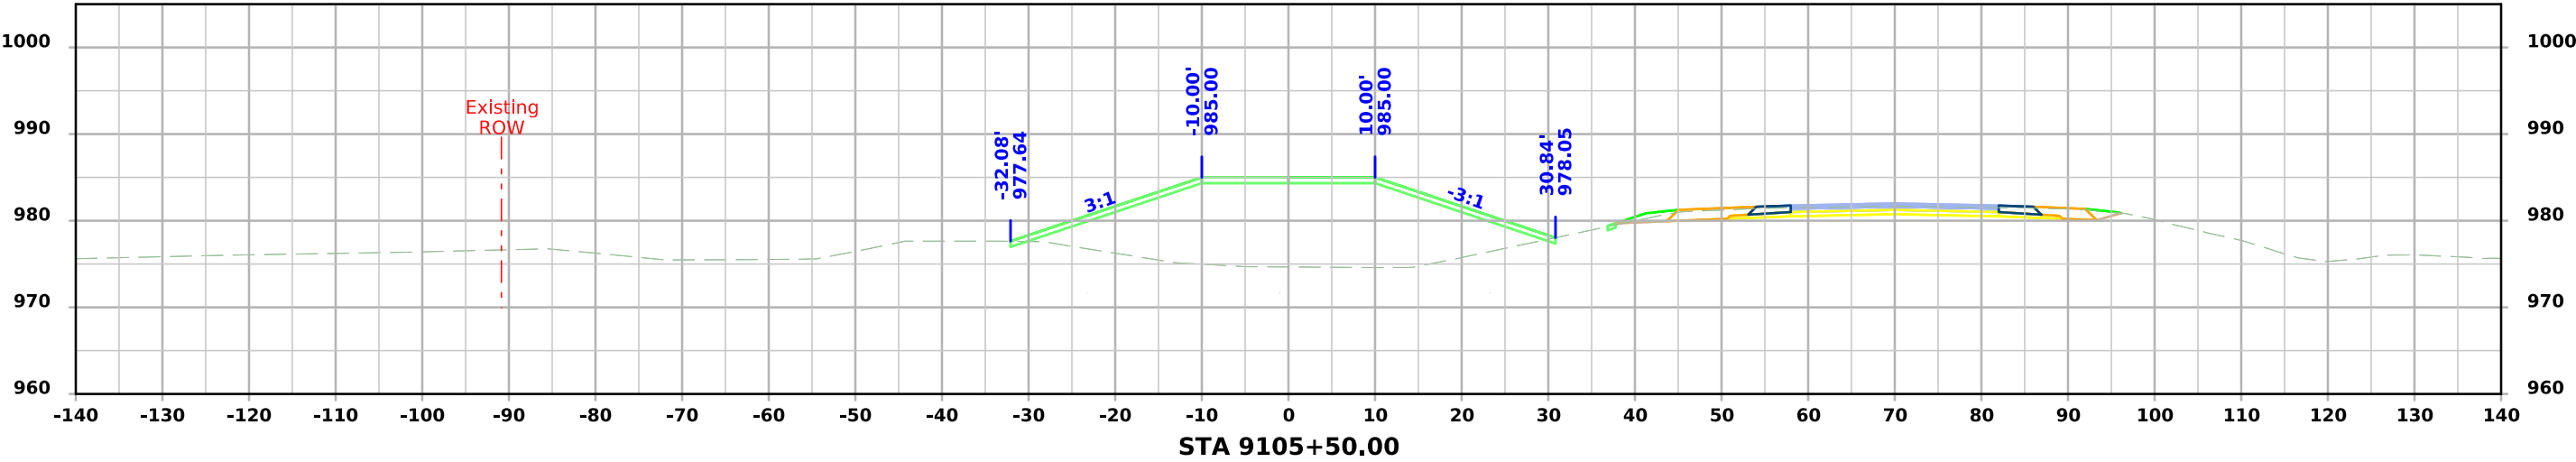




RCB DIKE

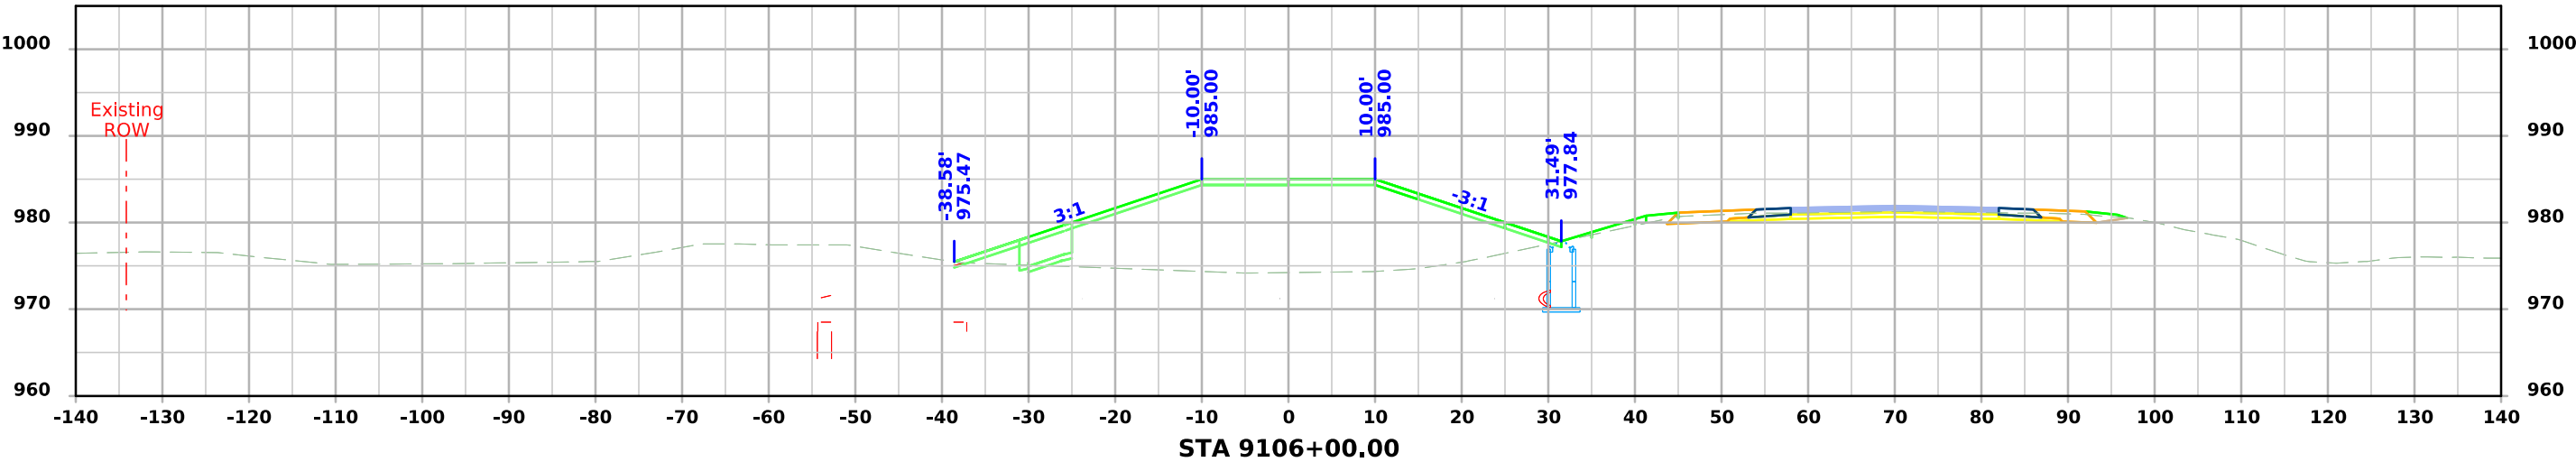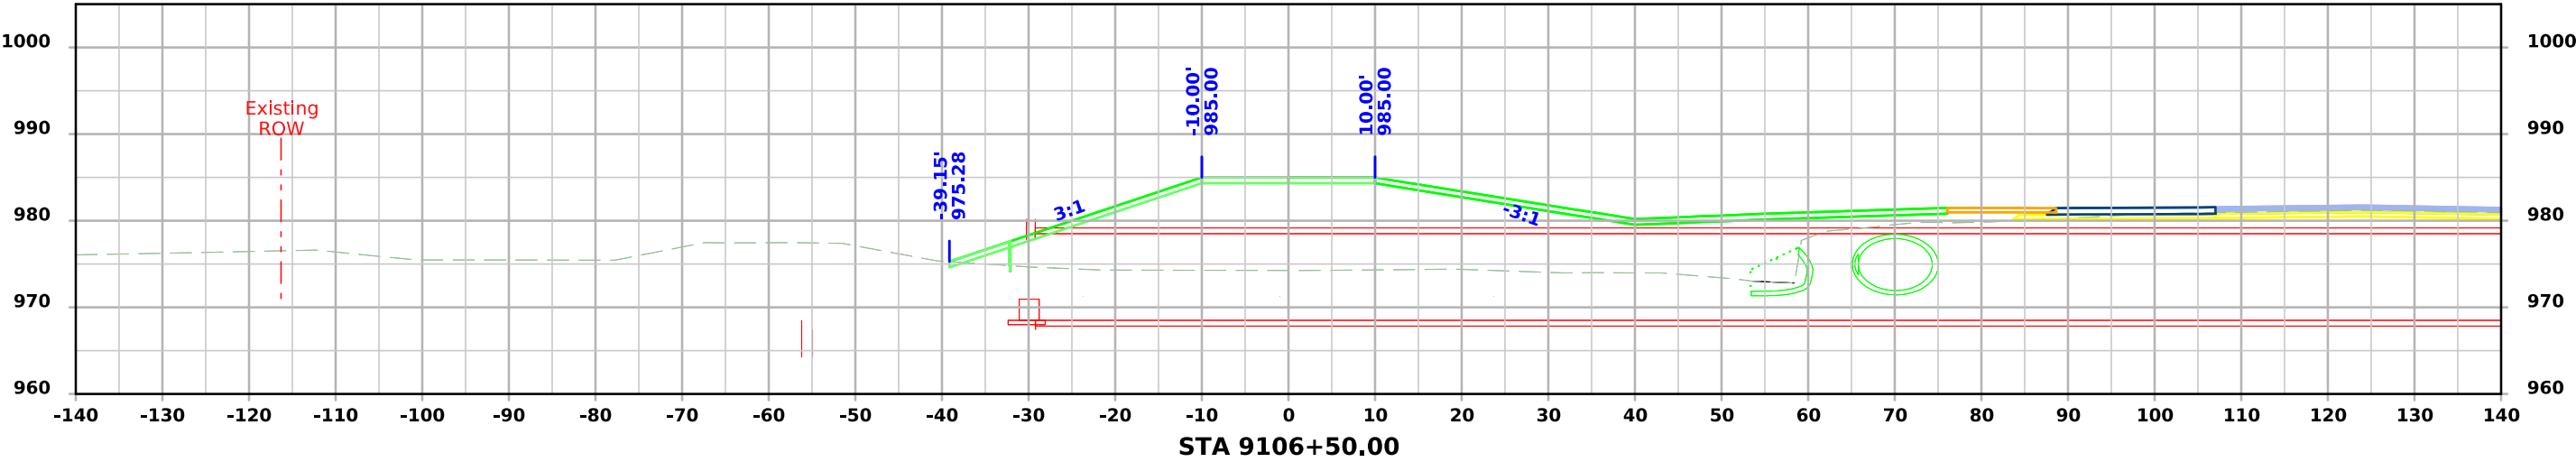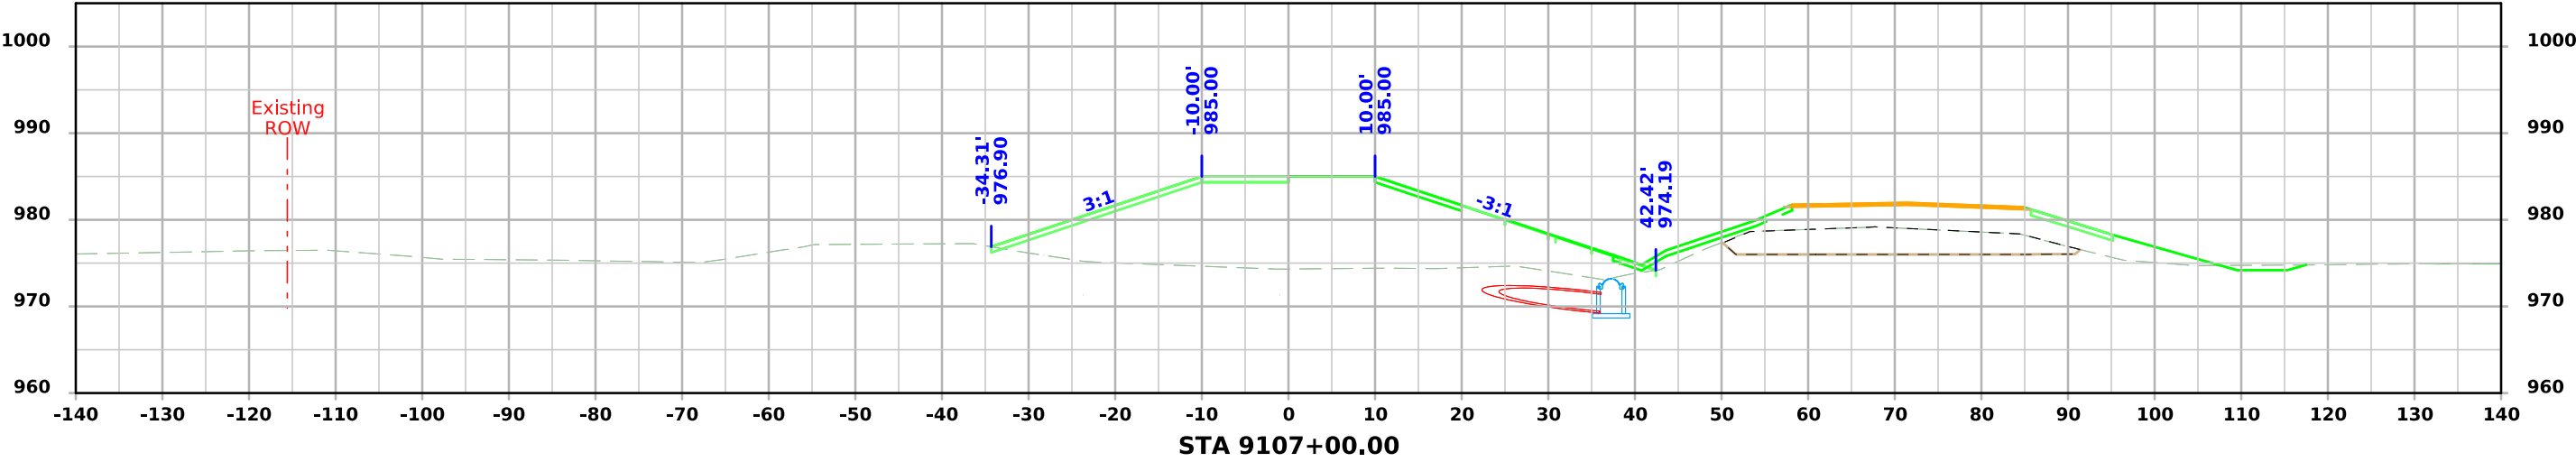




RCB DIKE

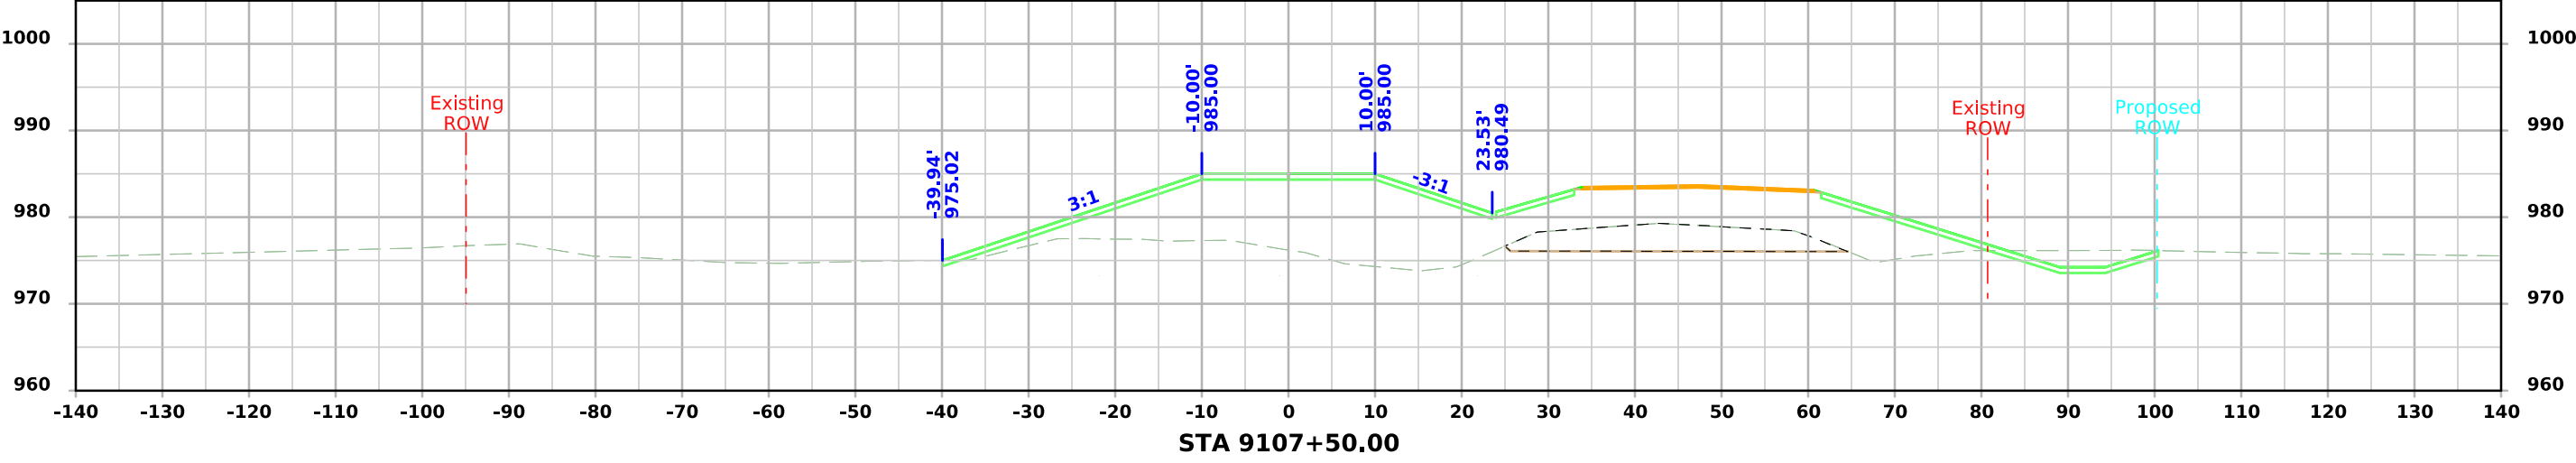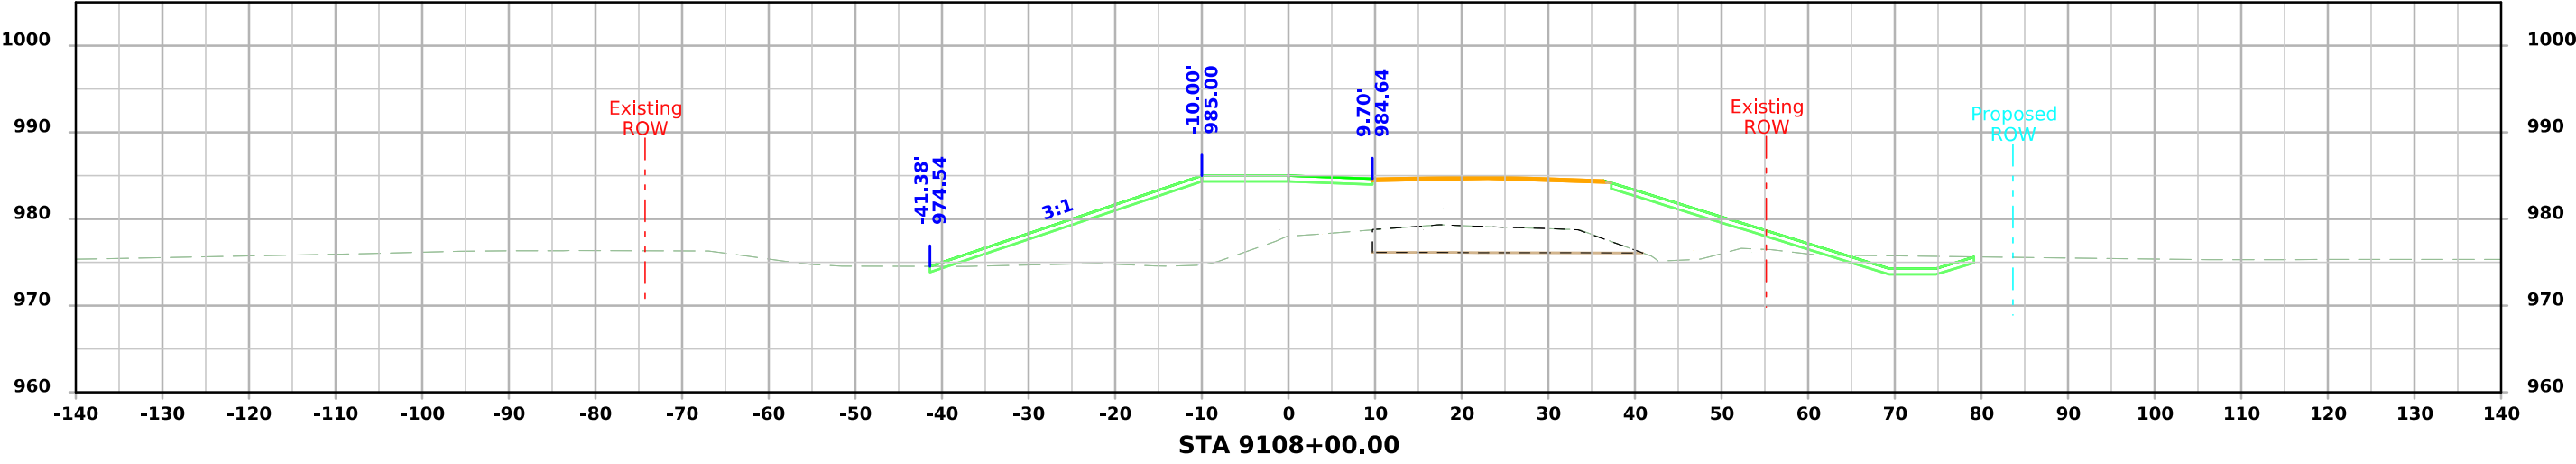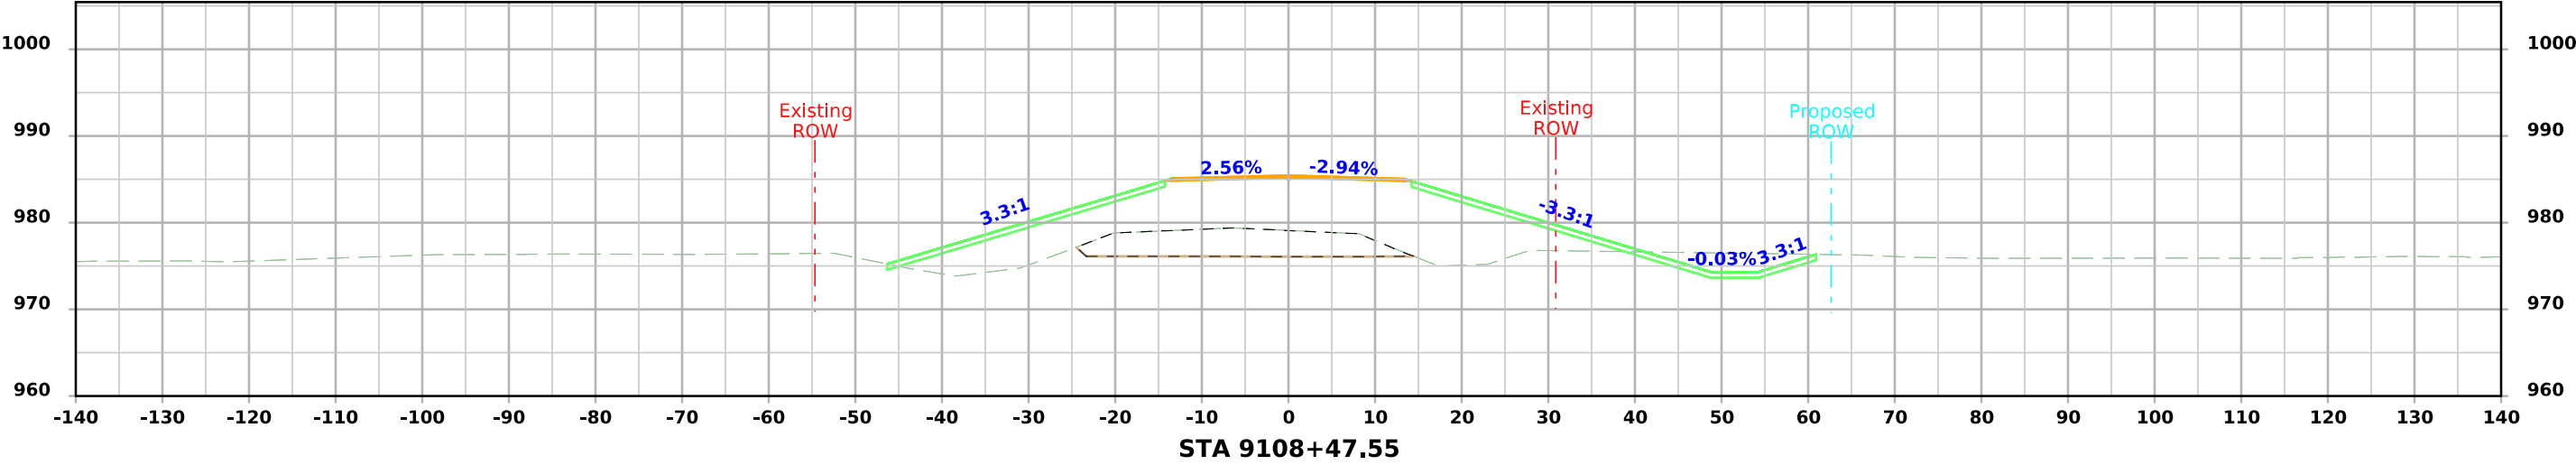




IA HWY 3 LOW-FLOW DITCH

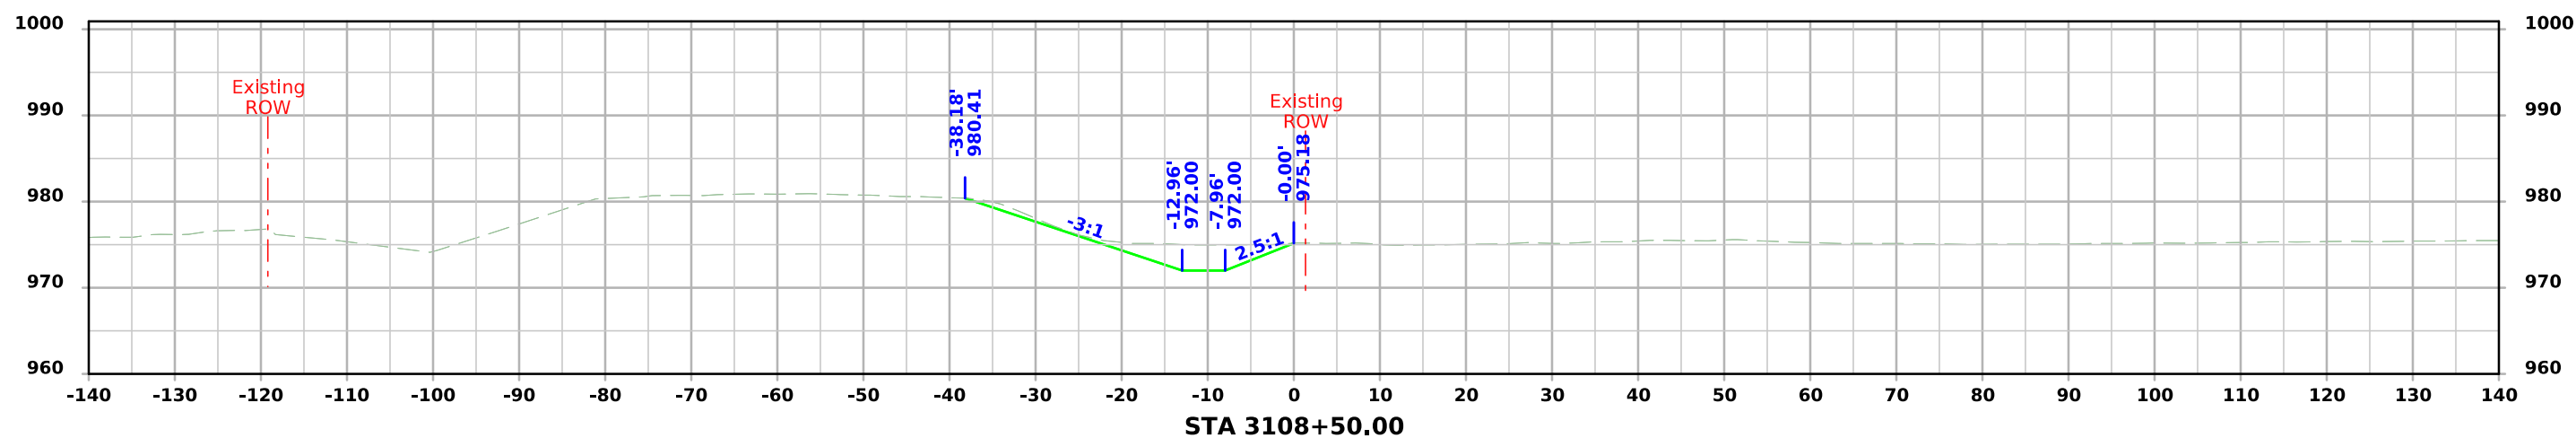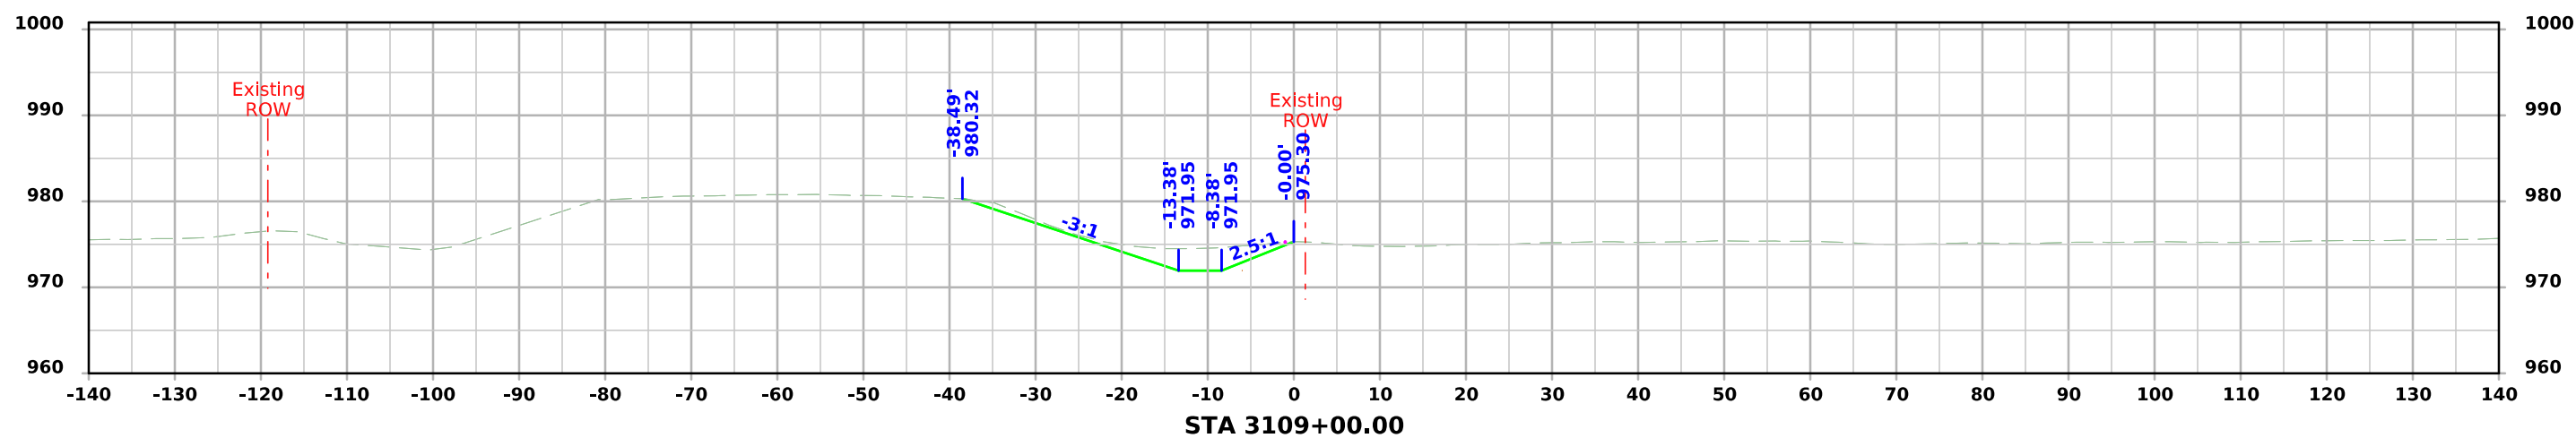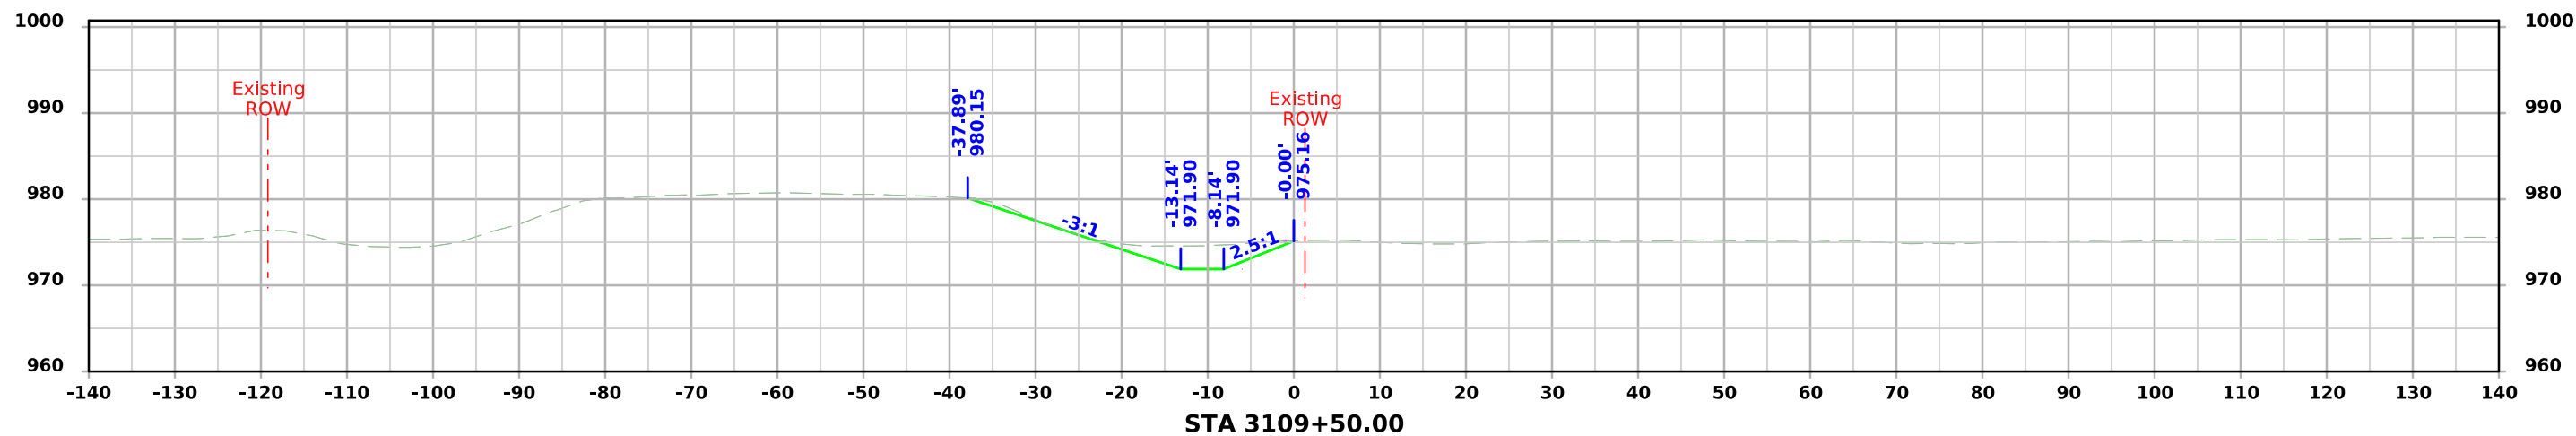




IA HWY 3 LOW-FLOW DITCH

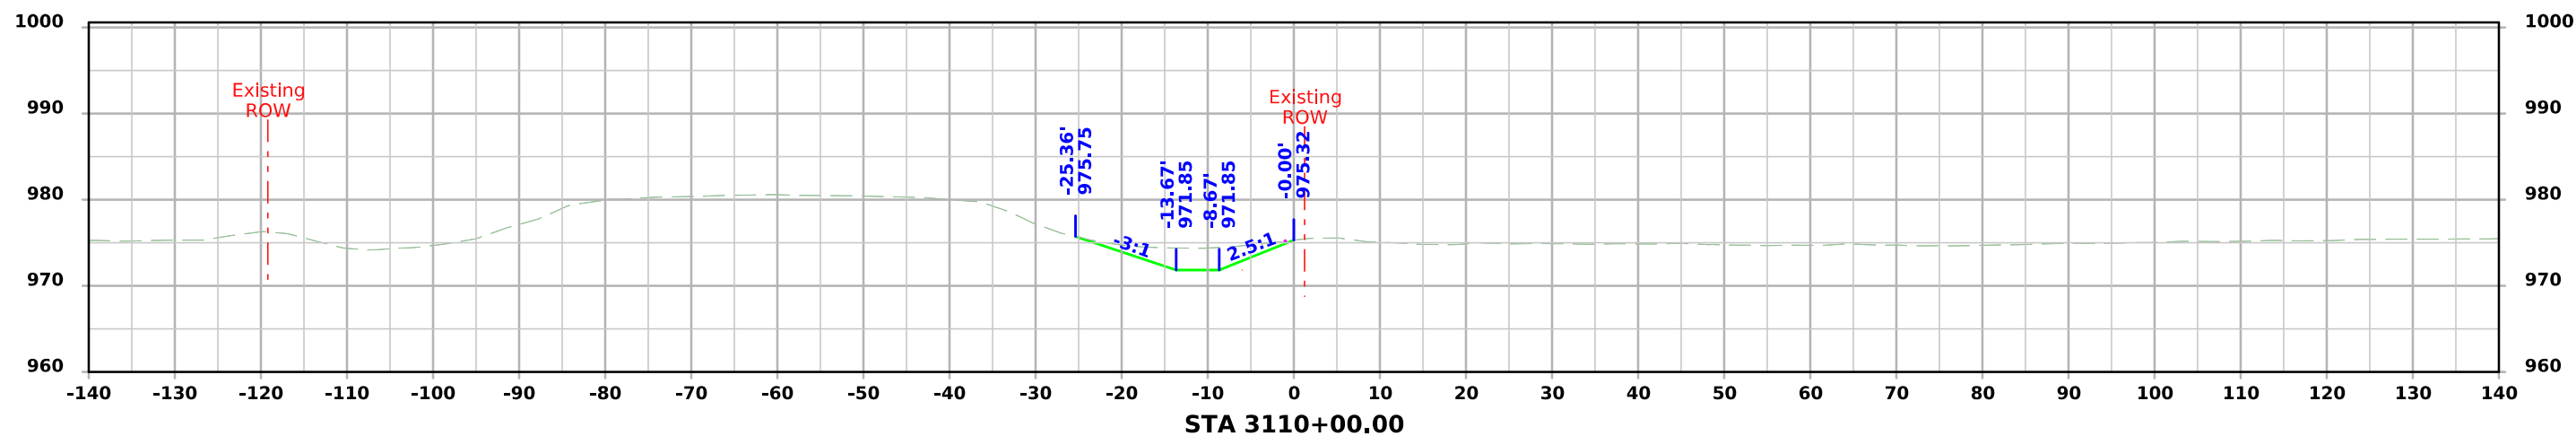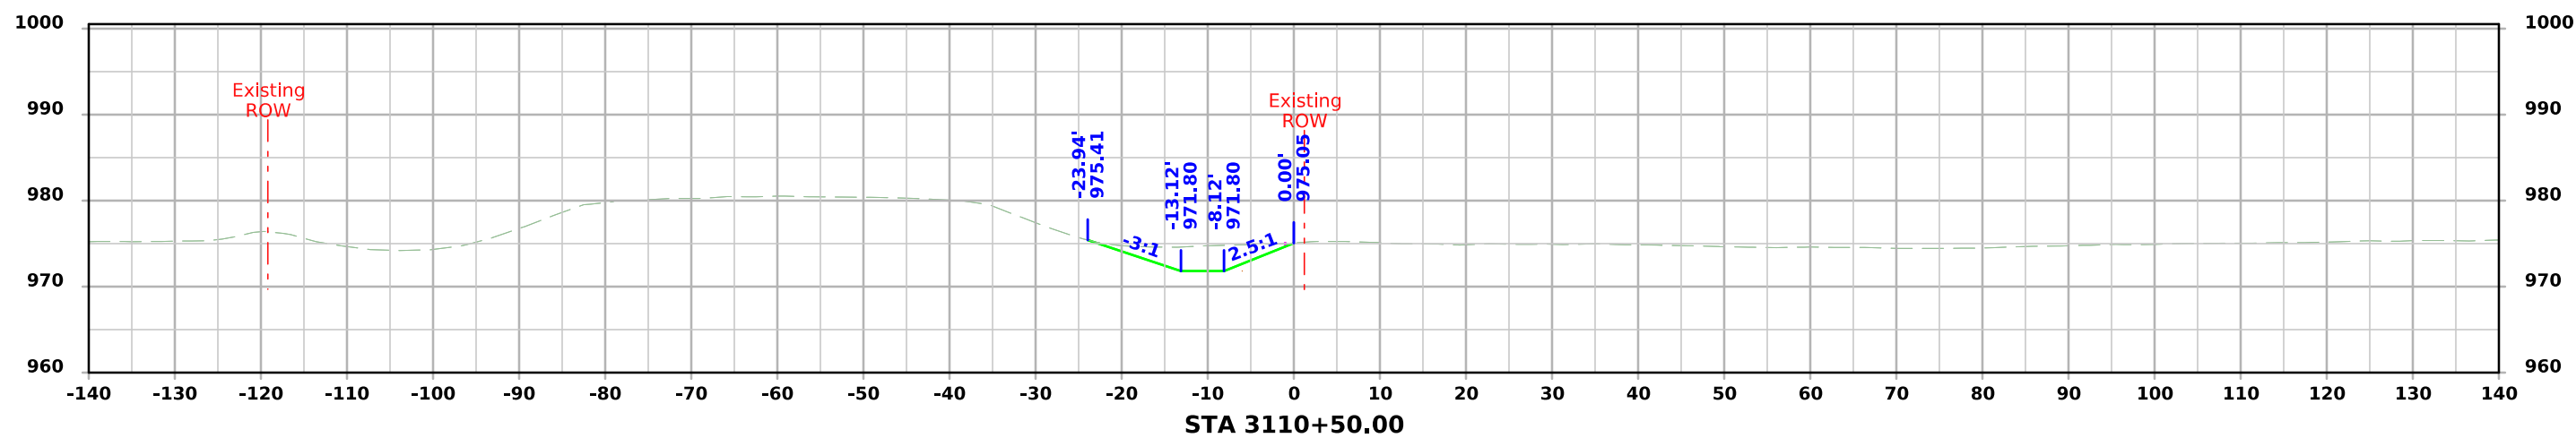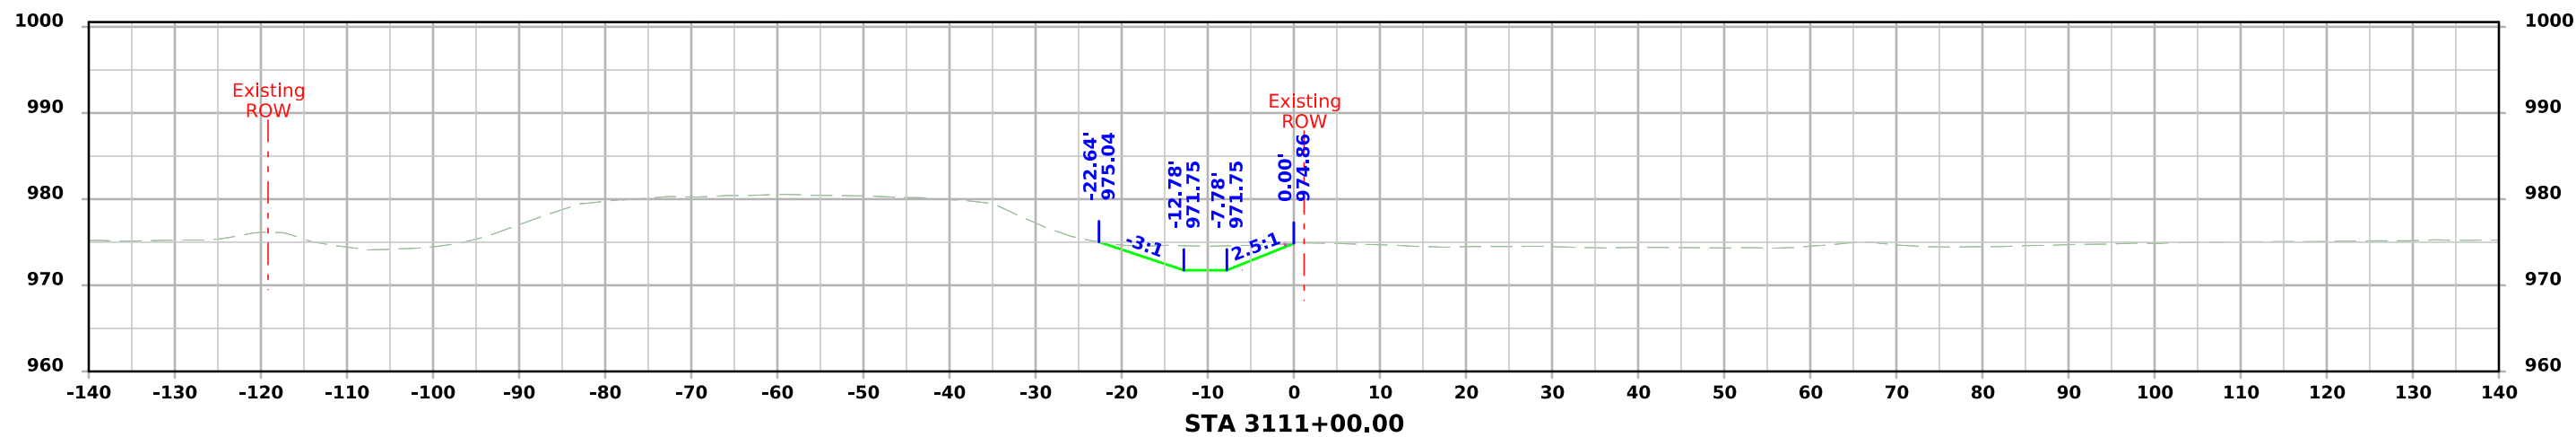




IA HWY 3 LOW-FLOW DITCH

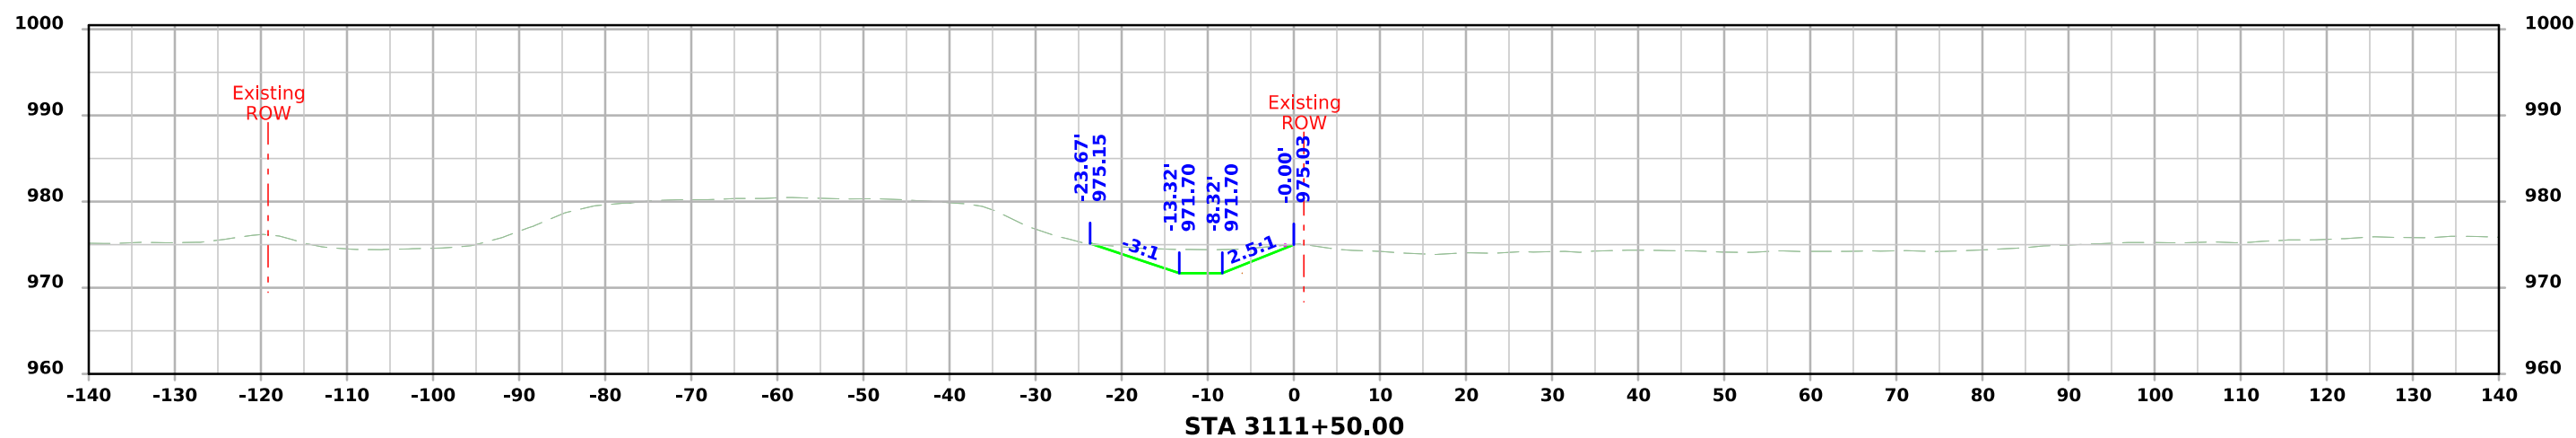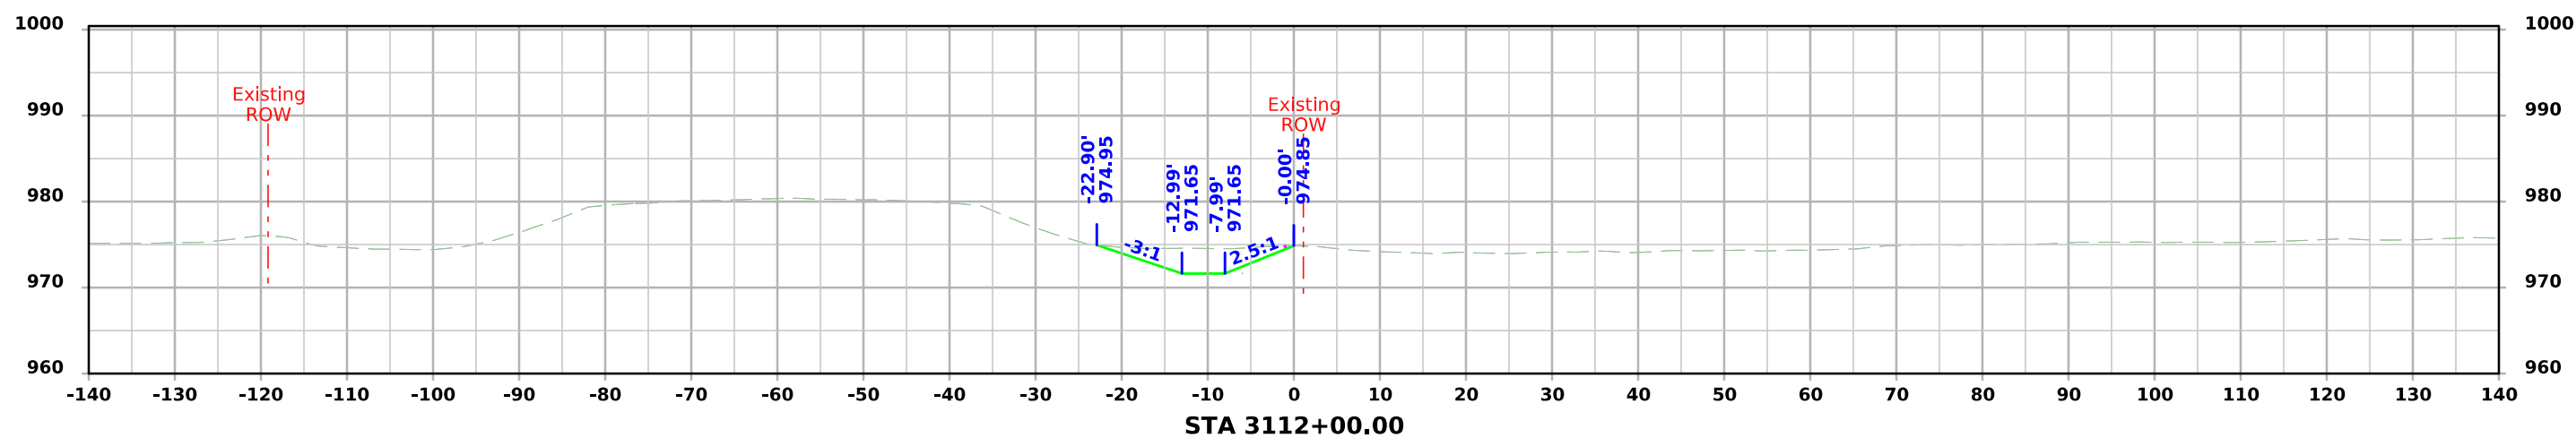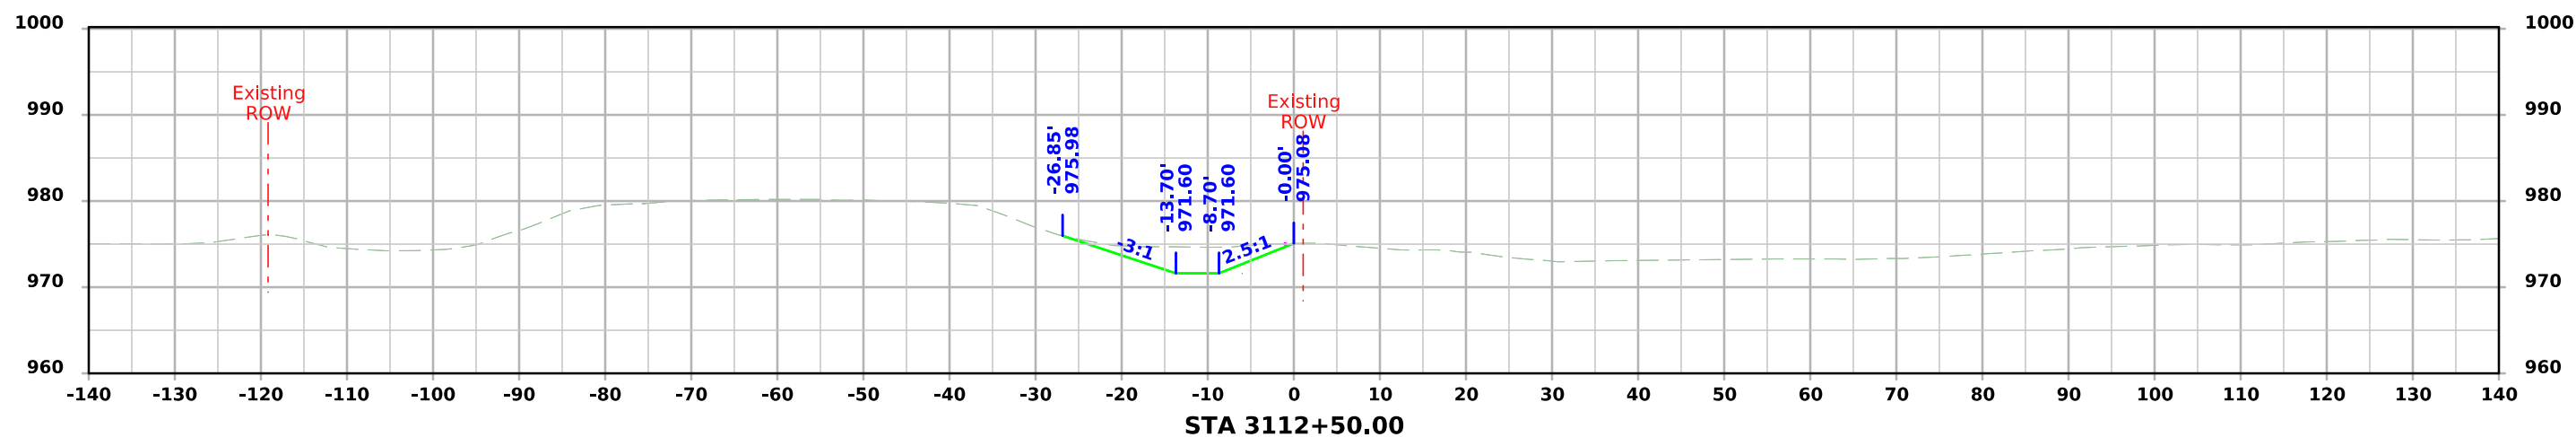




IA HWY 3 LOW-FLOW DITCH

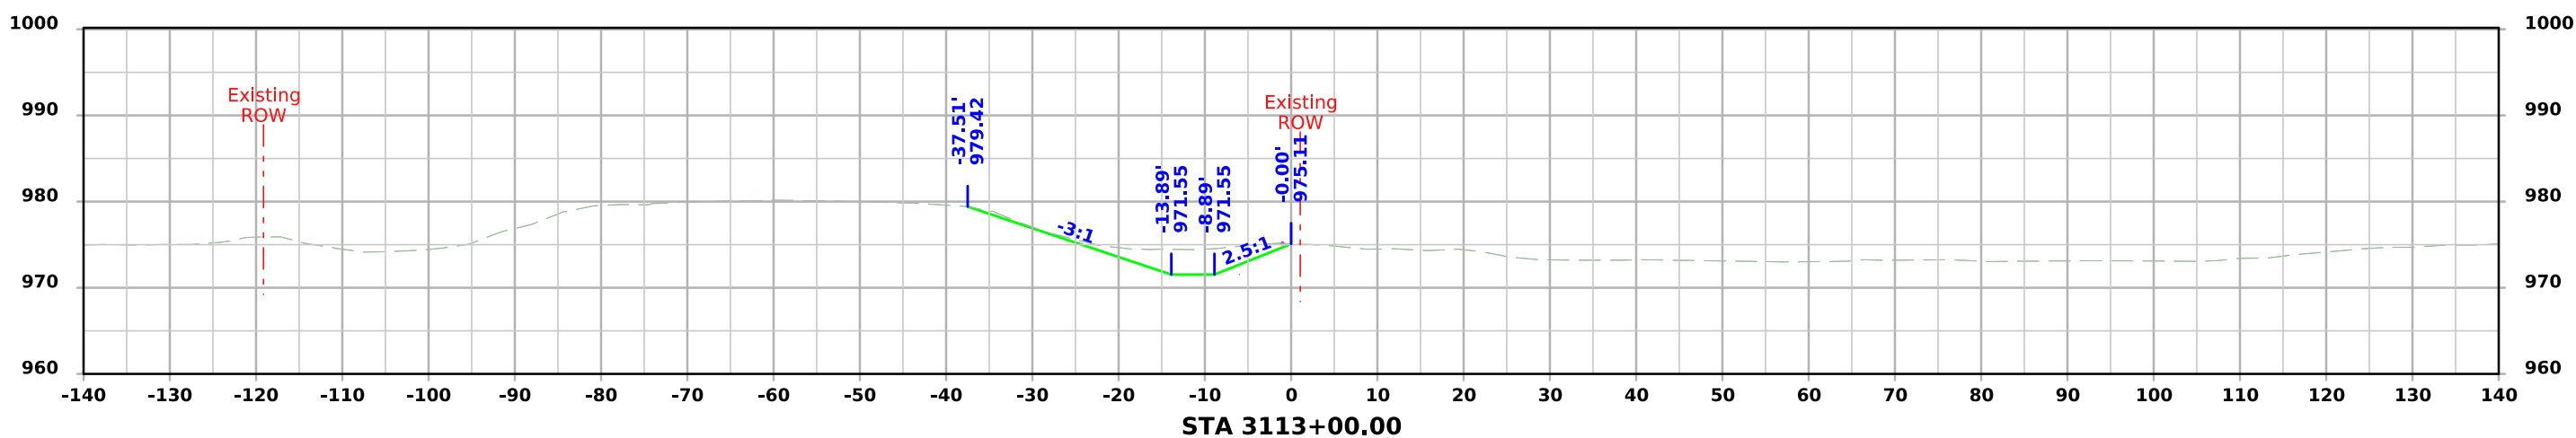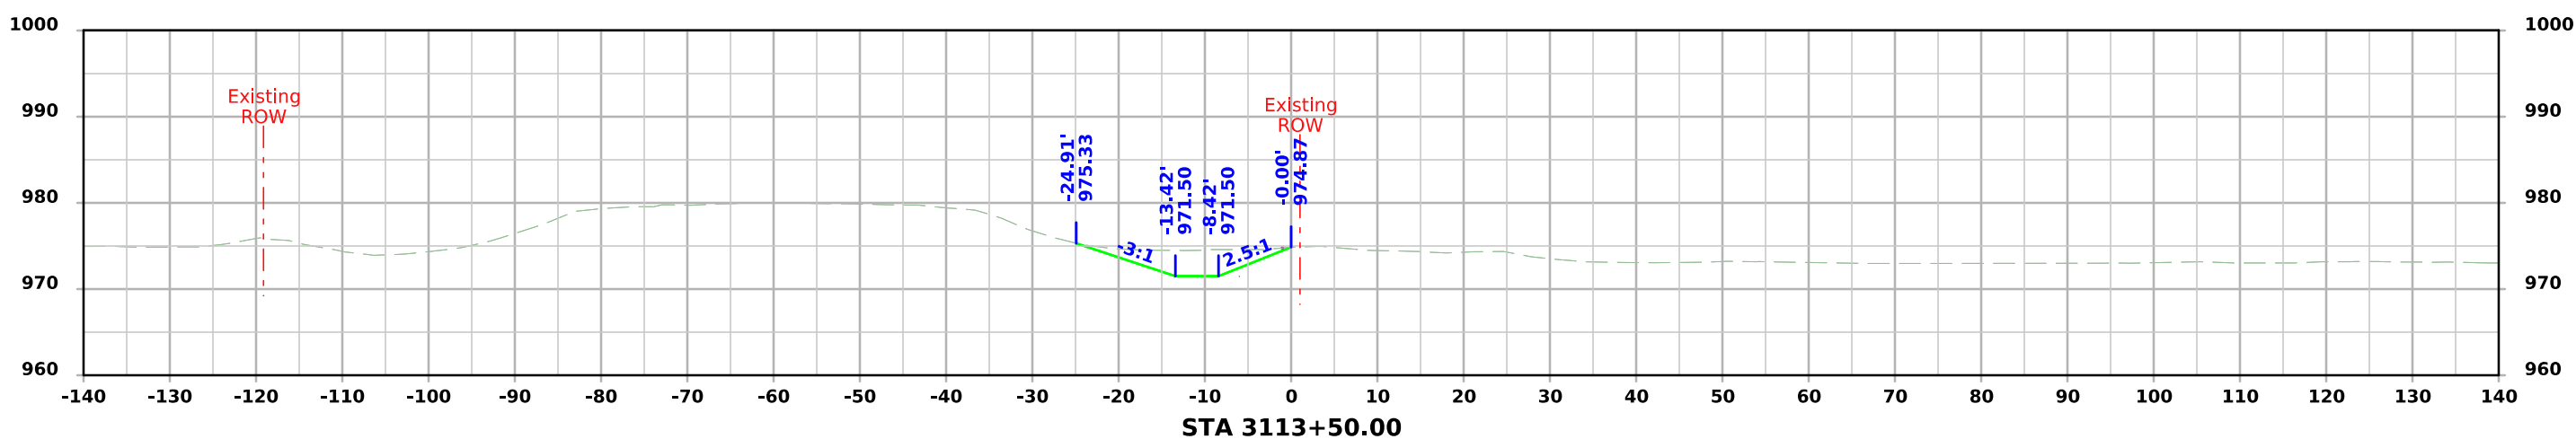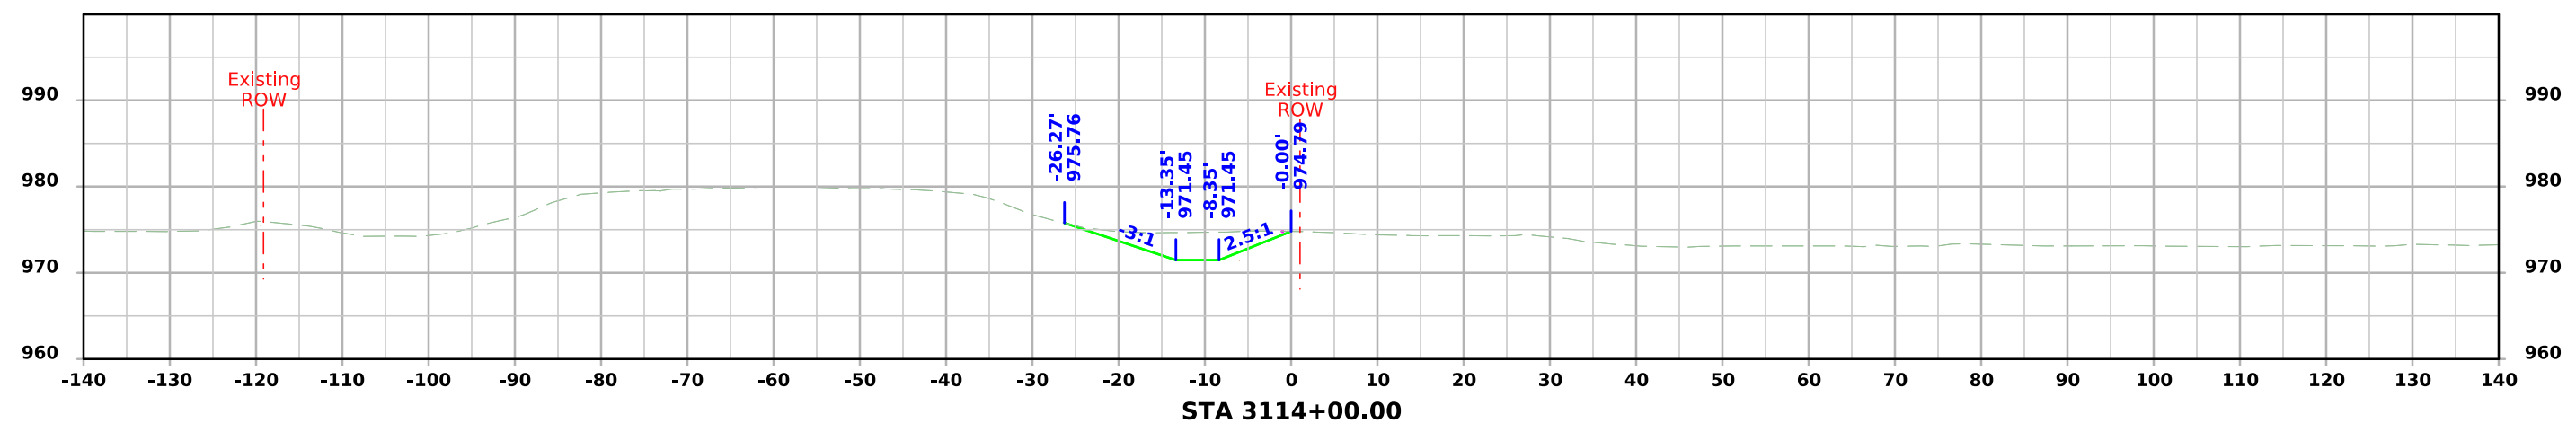




IA HWY 3 LOW-FLOW DITCH

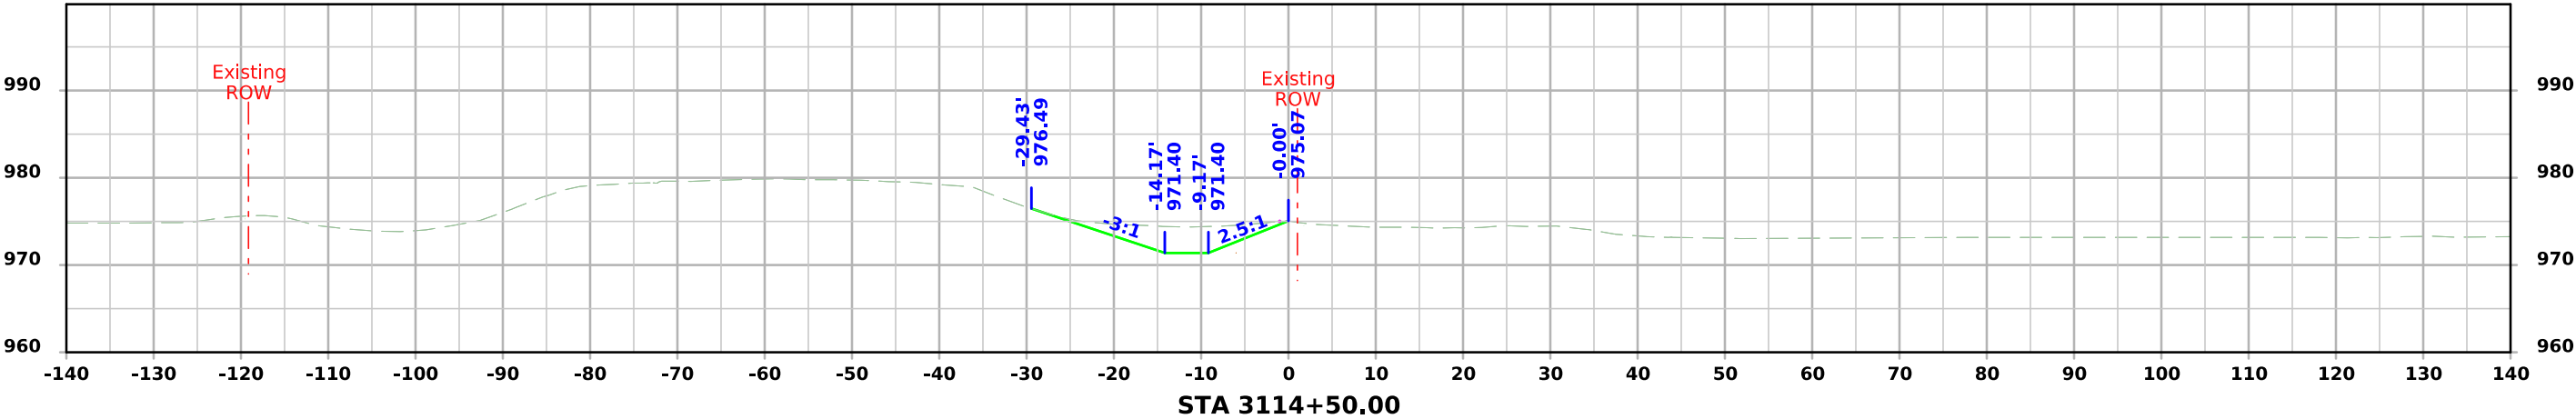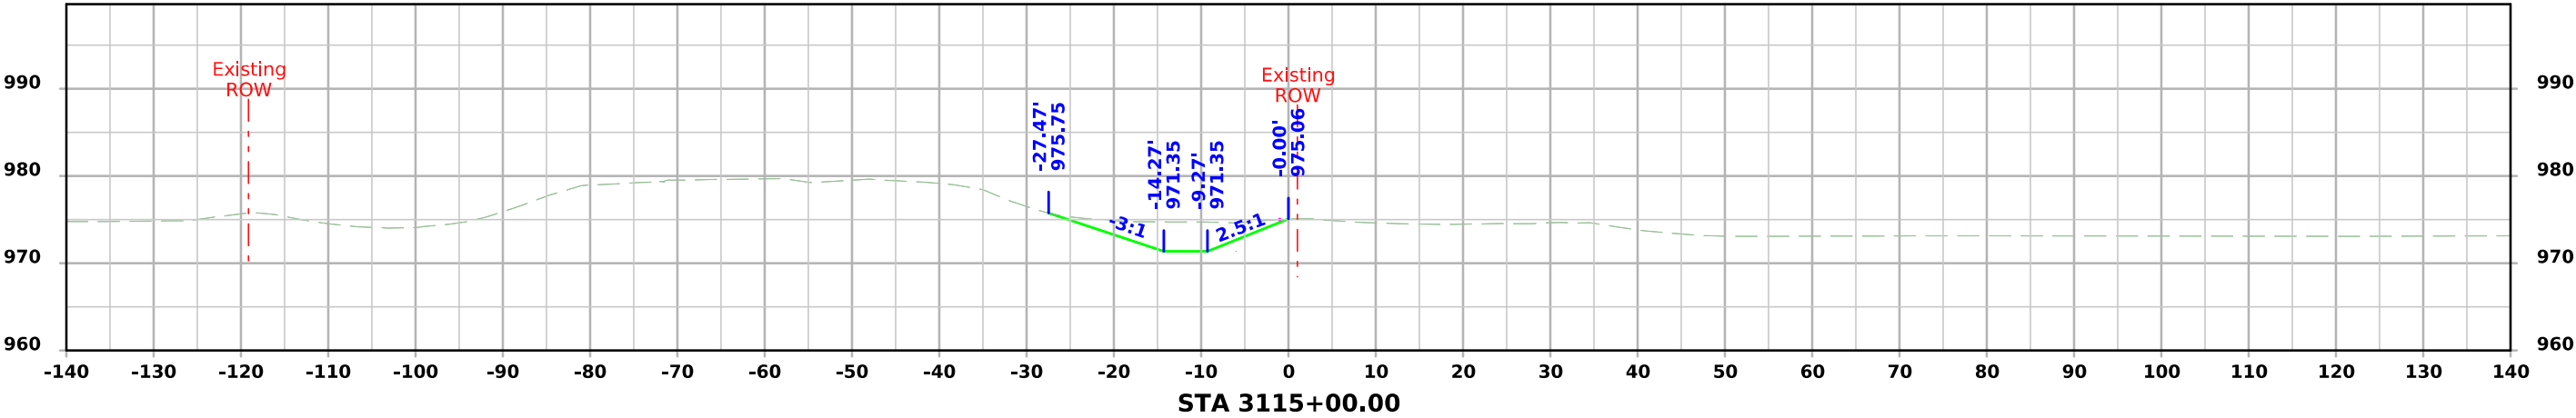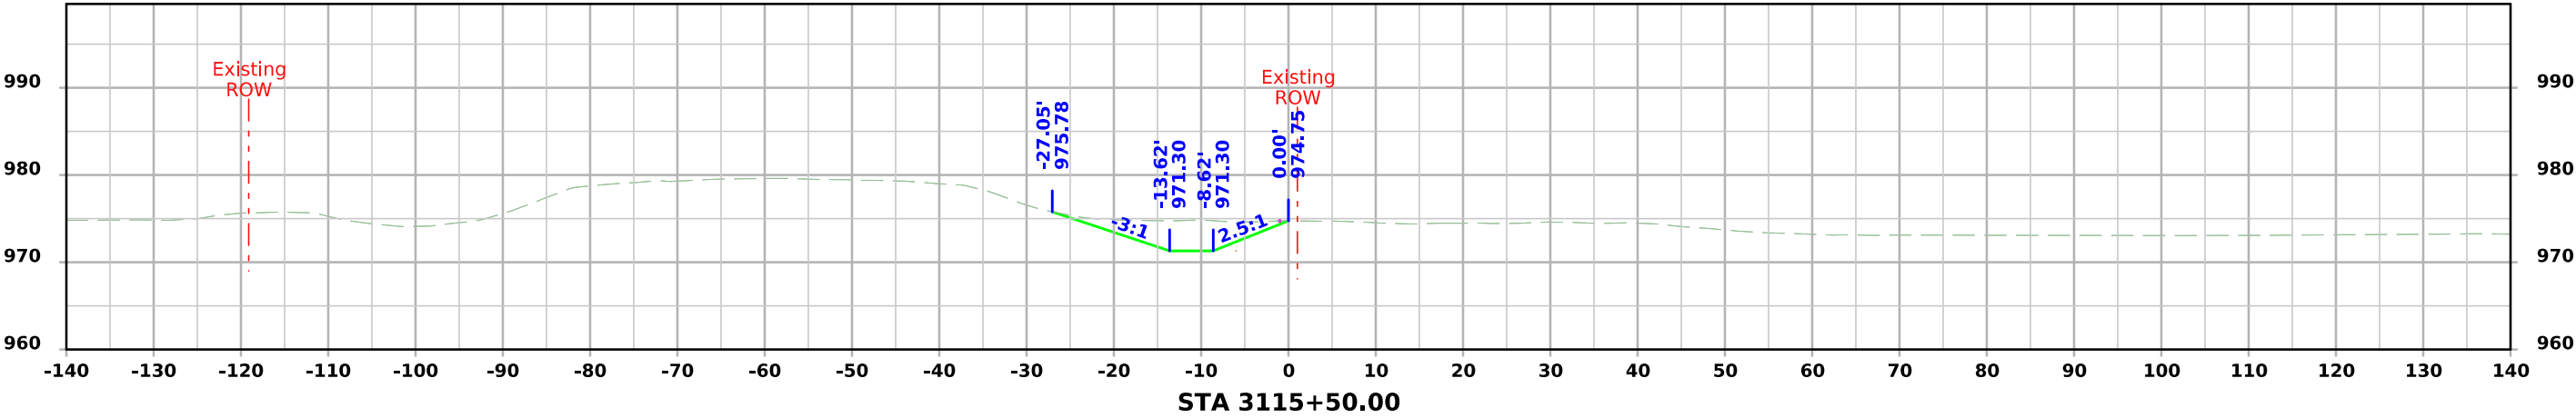




IA HWY 3 LOW-FLOW DITCH

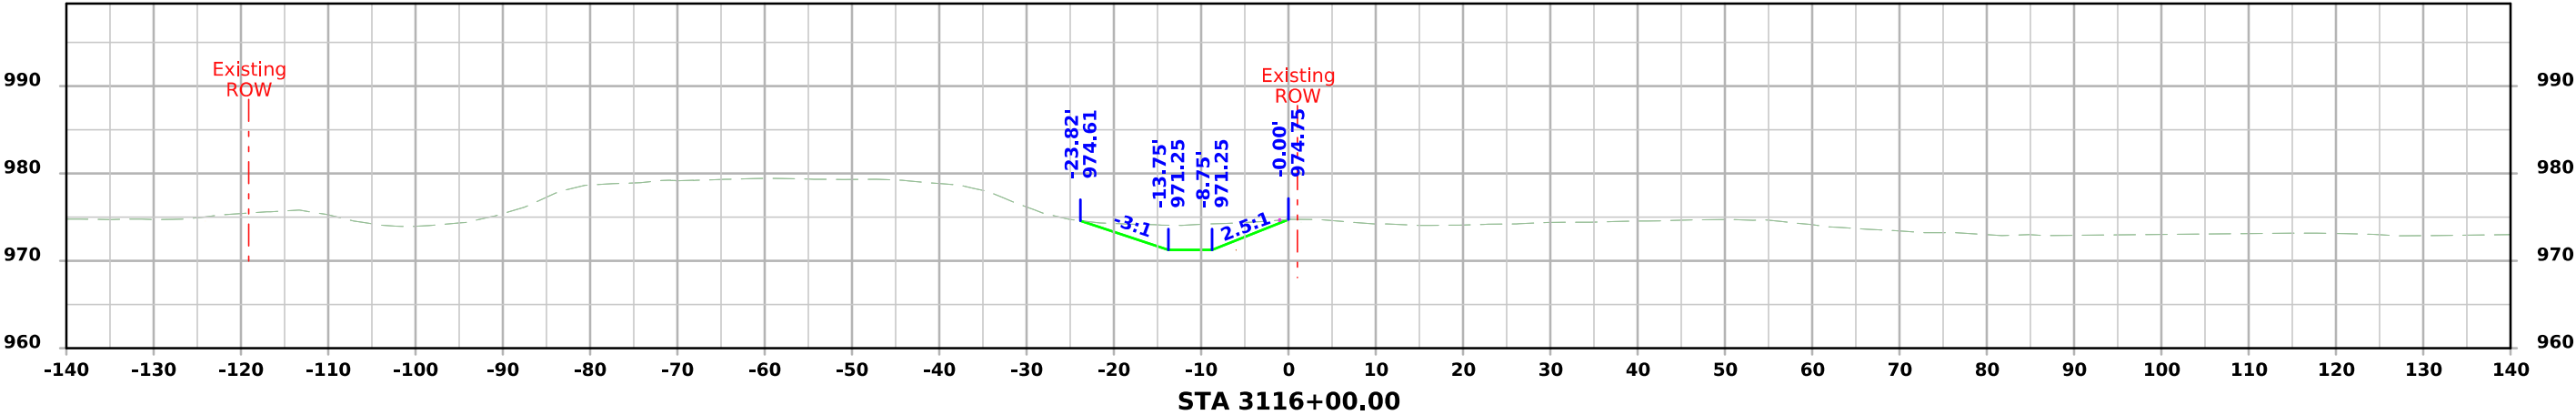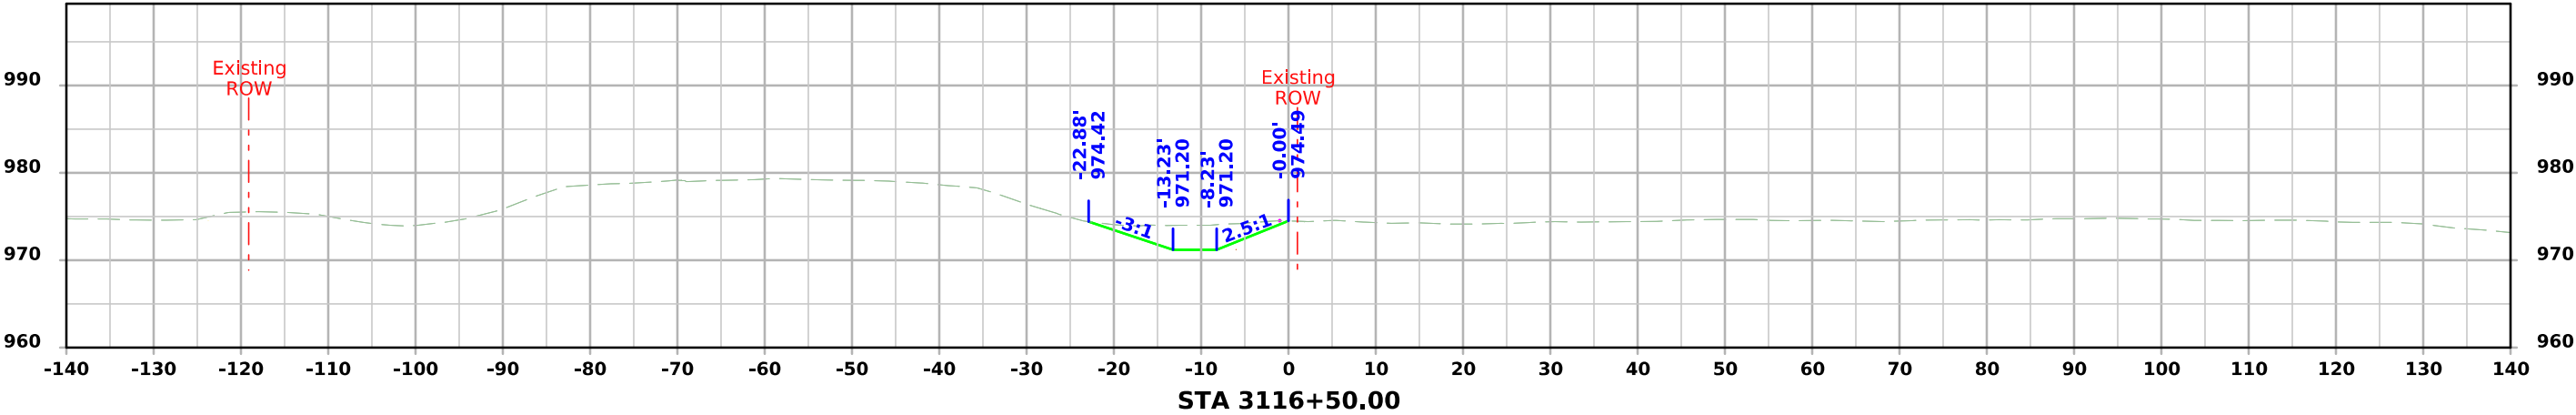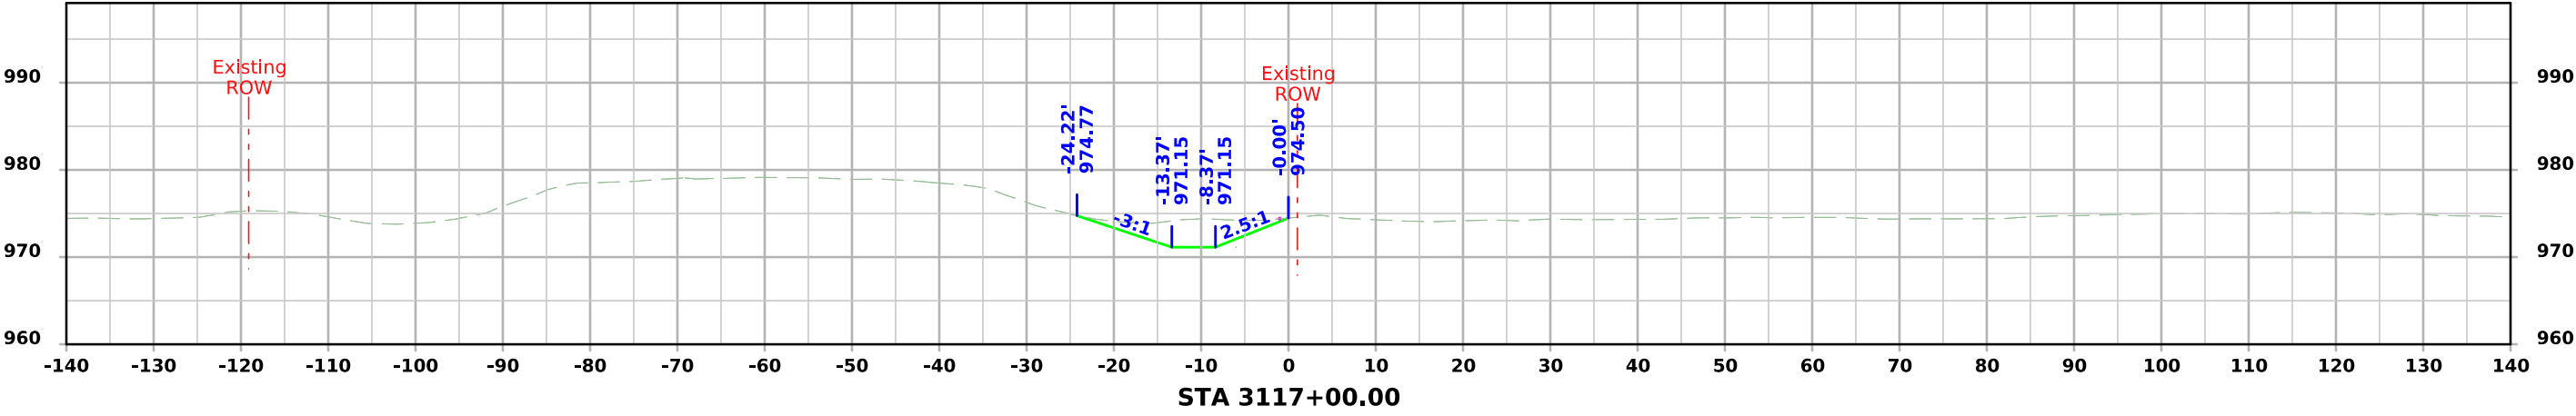

IA HWY 3 LOW-FLOW DITCH

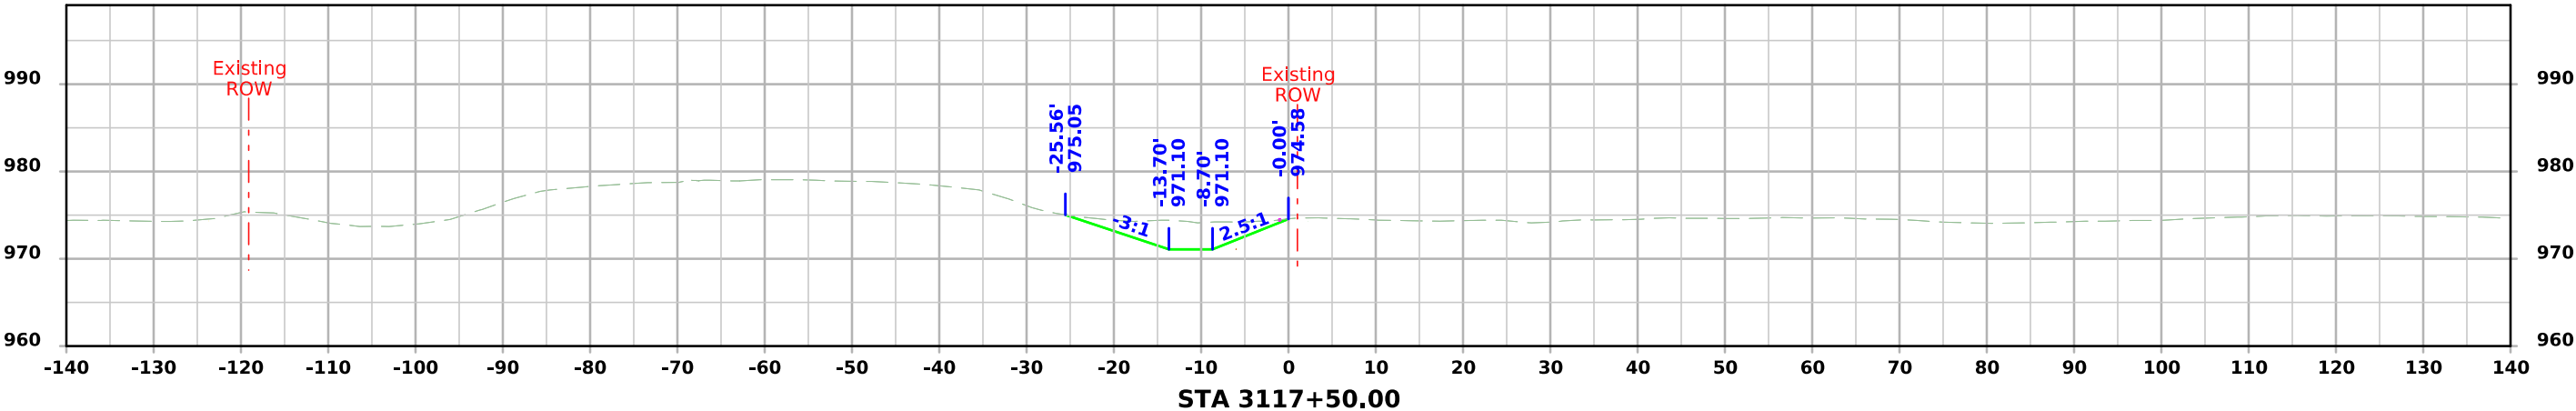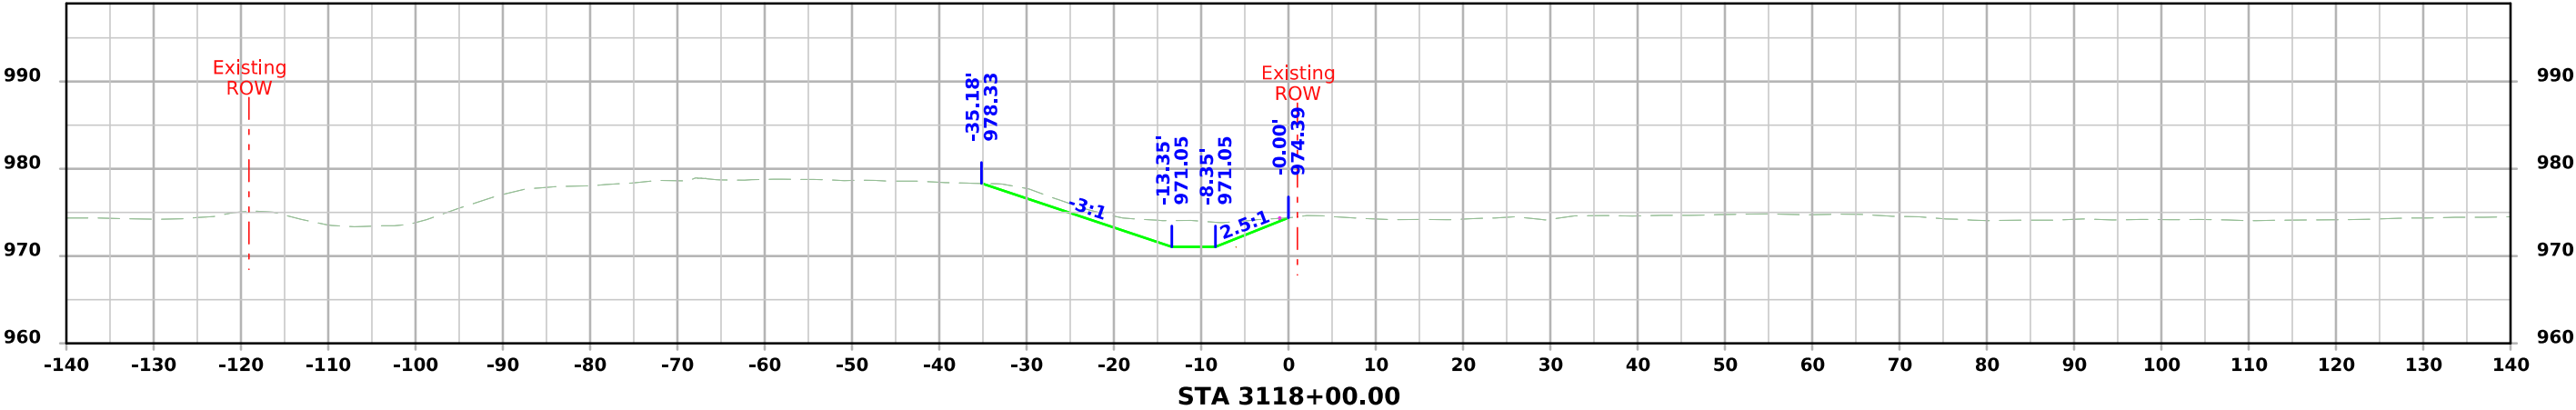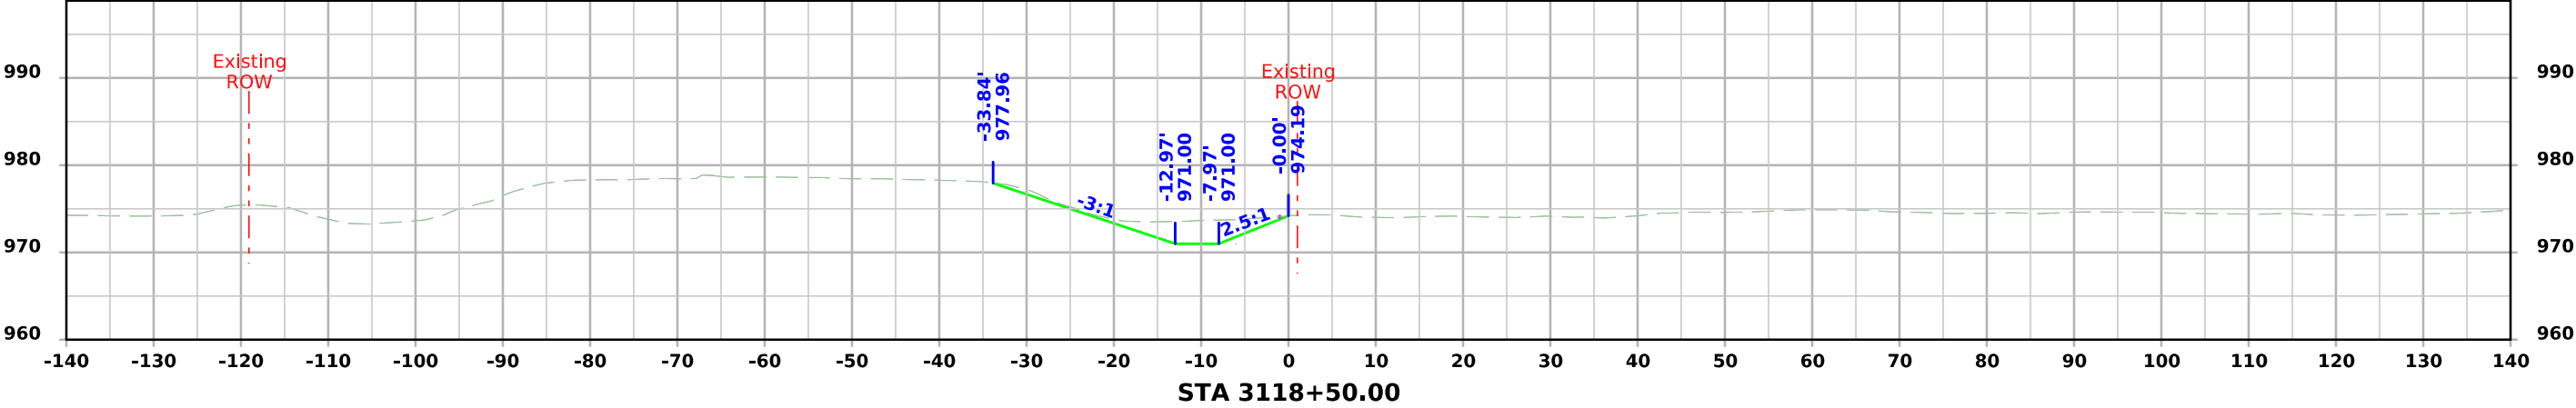

IA HWY 3 LOW-FLOW DITCH

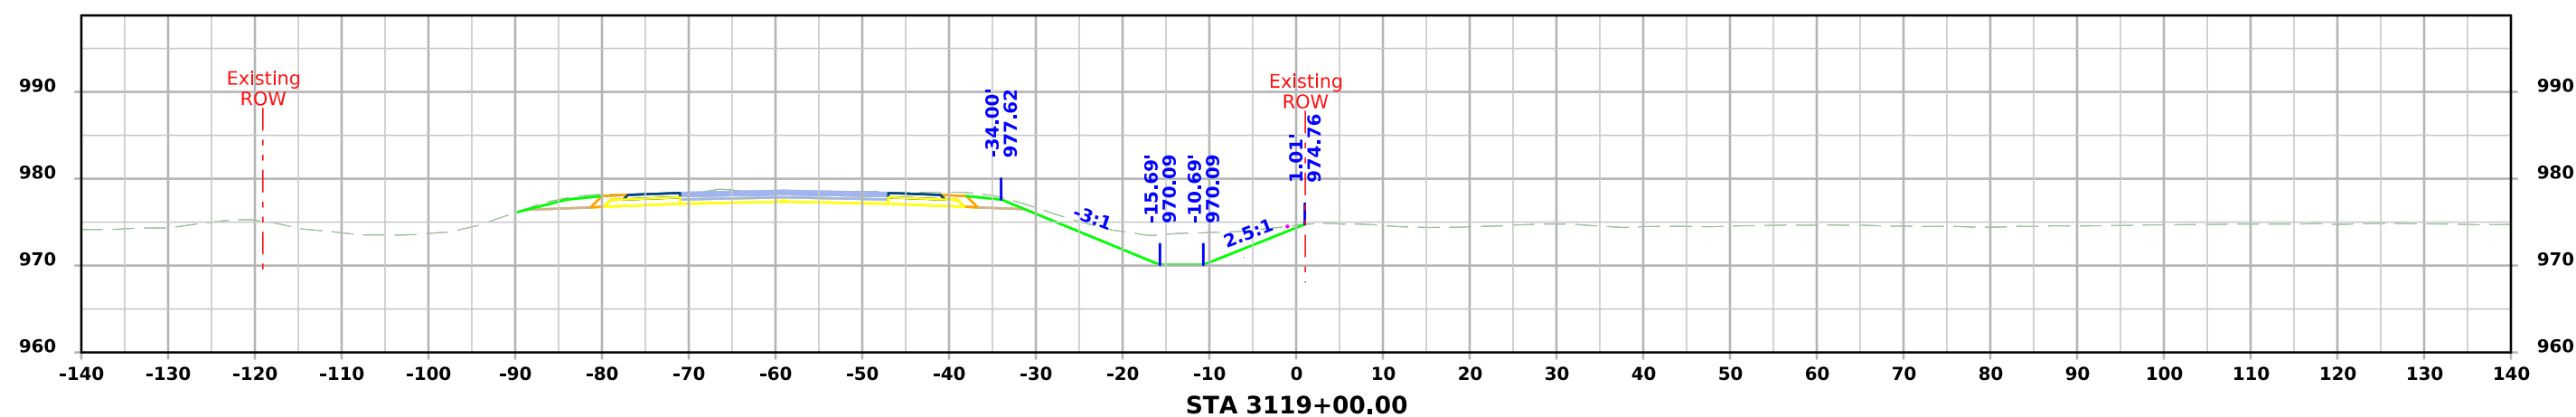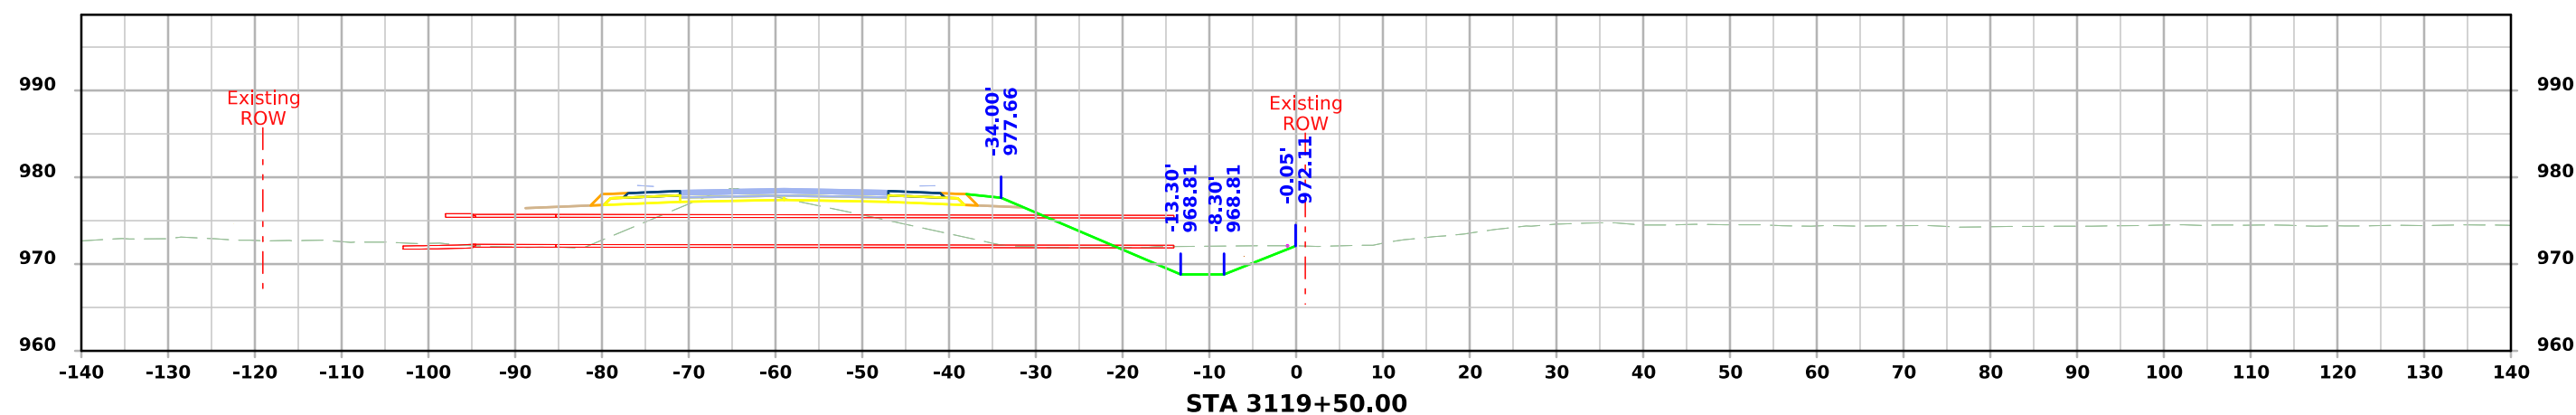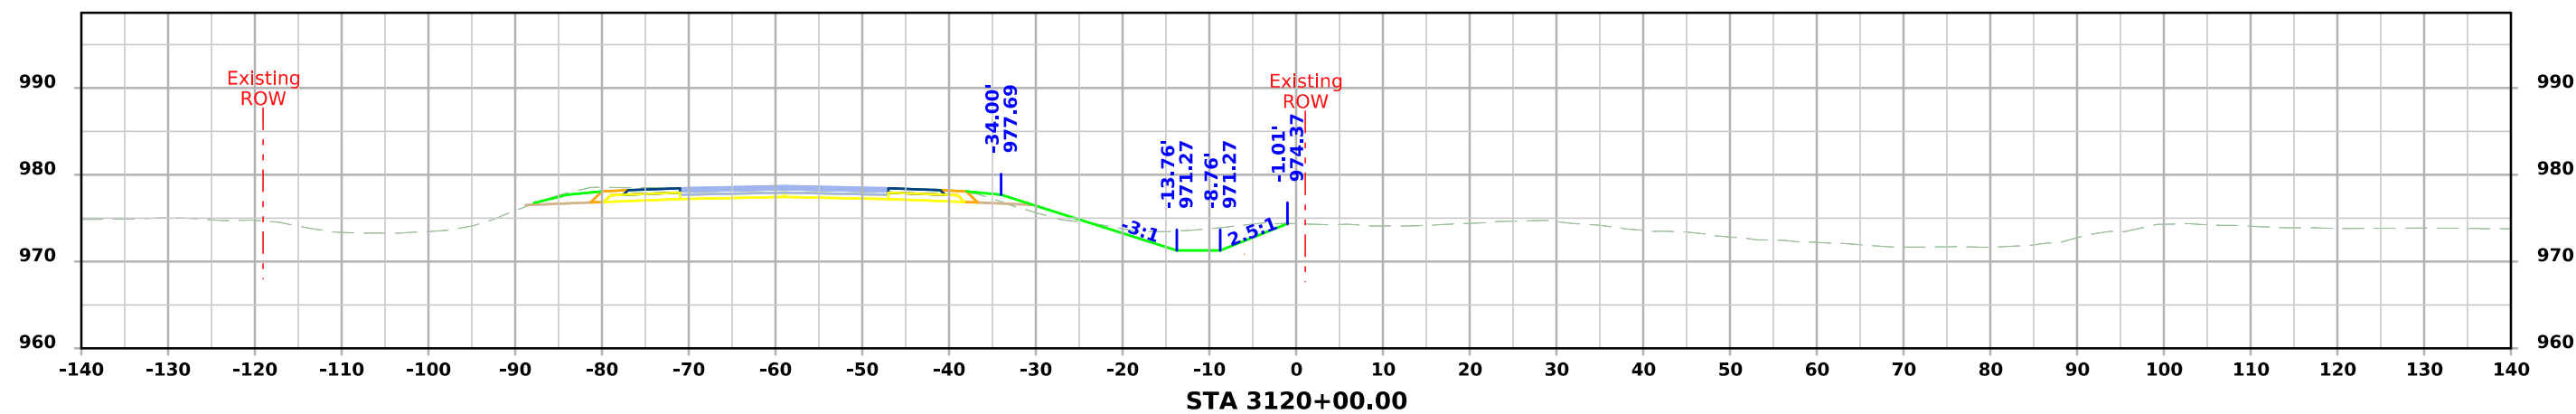

IA HWY 3 LOW-FLOW DITCH

