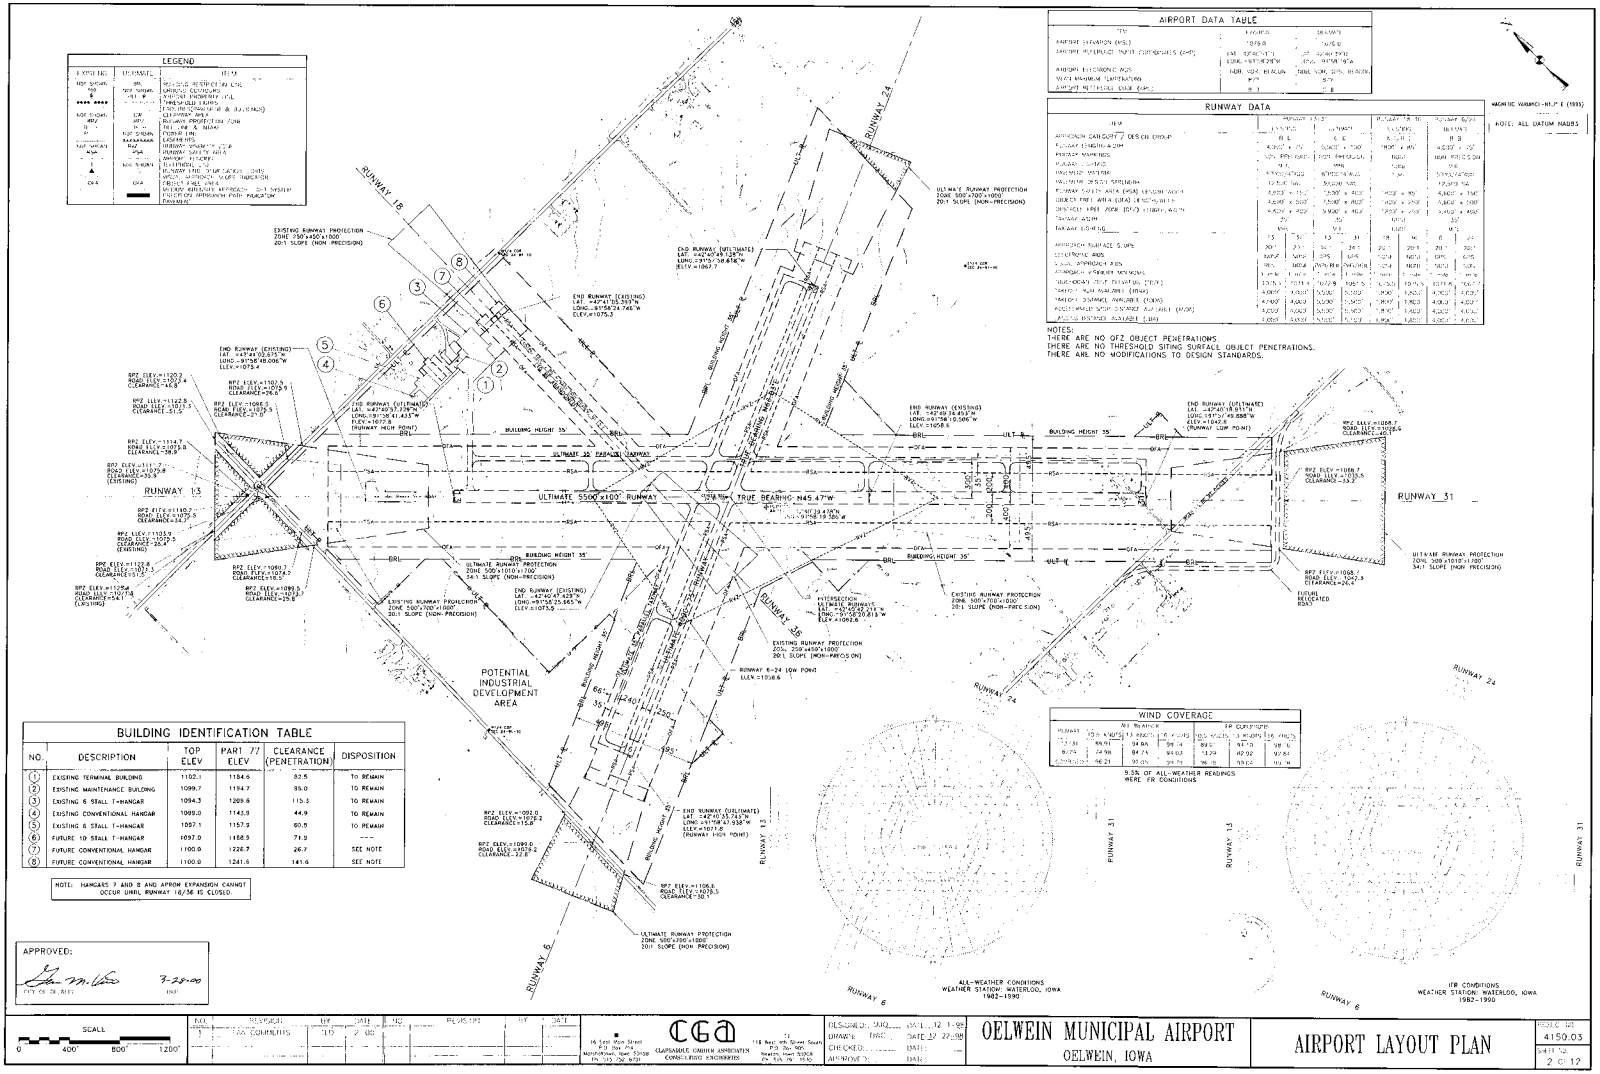

NO.	DESCRIPTION	TOP ELEV	PART 77 ELEV (PENETRATION)	CLEARANCE	DISPOSITION
1	EXISTING TERMINAL BUILDING	1102.1	1184.6	82.5	TO REMAIN
2	EXISTING MAINTENANCE BUILDING	1099.7	1184.7	85.0	TO REMAIN
3	EXISTING 6 STALL T-HANGAR	1094.3	1209.6	115.3	TO REMAIN
4	EXISTING CONVENTIONAL HANGAR	1099.0	1143.8	44.9	TO REMAIN
5	EXISTING 6 STALL T-HANGAR	1057.1	1137.9	80.8	TO REMAIN
6	FUTURE 10 STALL T-HANGAR	1097.0	1168.5	71.5	---
7	FUTURE CONVENTIONAL HANGAR	1100.0	1226.7	26.7	SEE NOTE
8	FUTURE CONVENTIONAL HANGAR	1100.0	1241.6	141.6	SEE NOTE

APPROVED: 7-28-00

SCALE 0 400' 800' 1200'

CGA CLAPSADDLE GABLER ASSOCIATES CONSULTING ENGINEERS

OELWEIN MUNICIPAL AIRPORT
OELWEIN, IOWA

AIRPORT LAYOUT PLAN

PROJ. NO. 4150.03
SHEET NO. 2 OF 12