
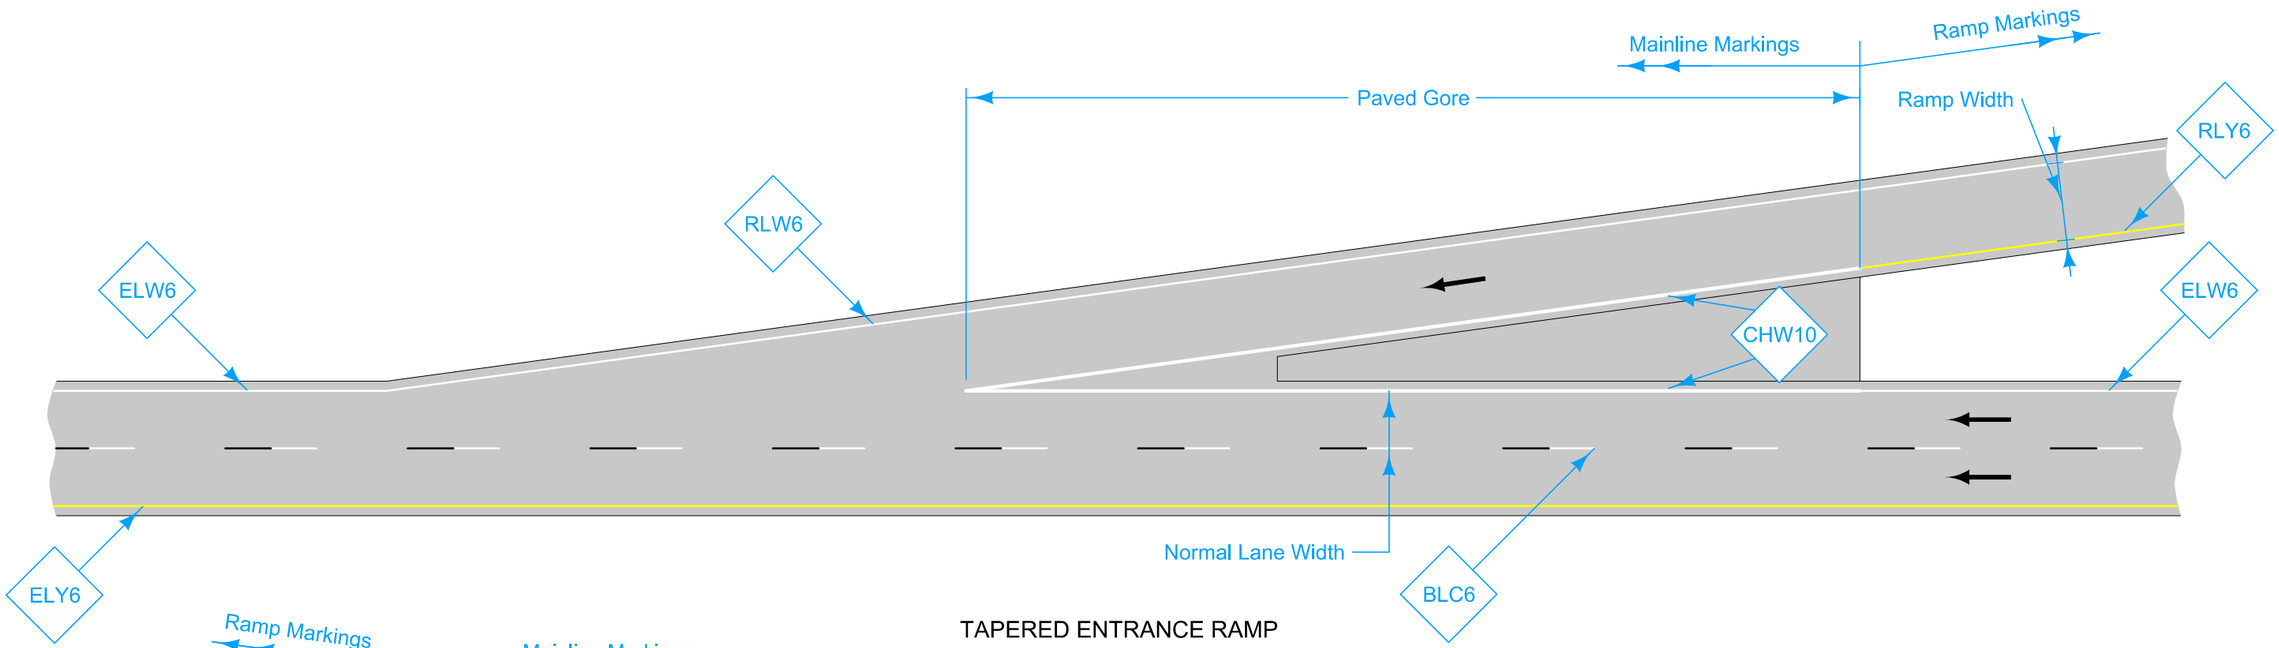


TAPERED ENTRANCE RAMP

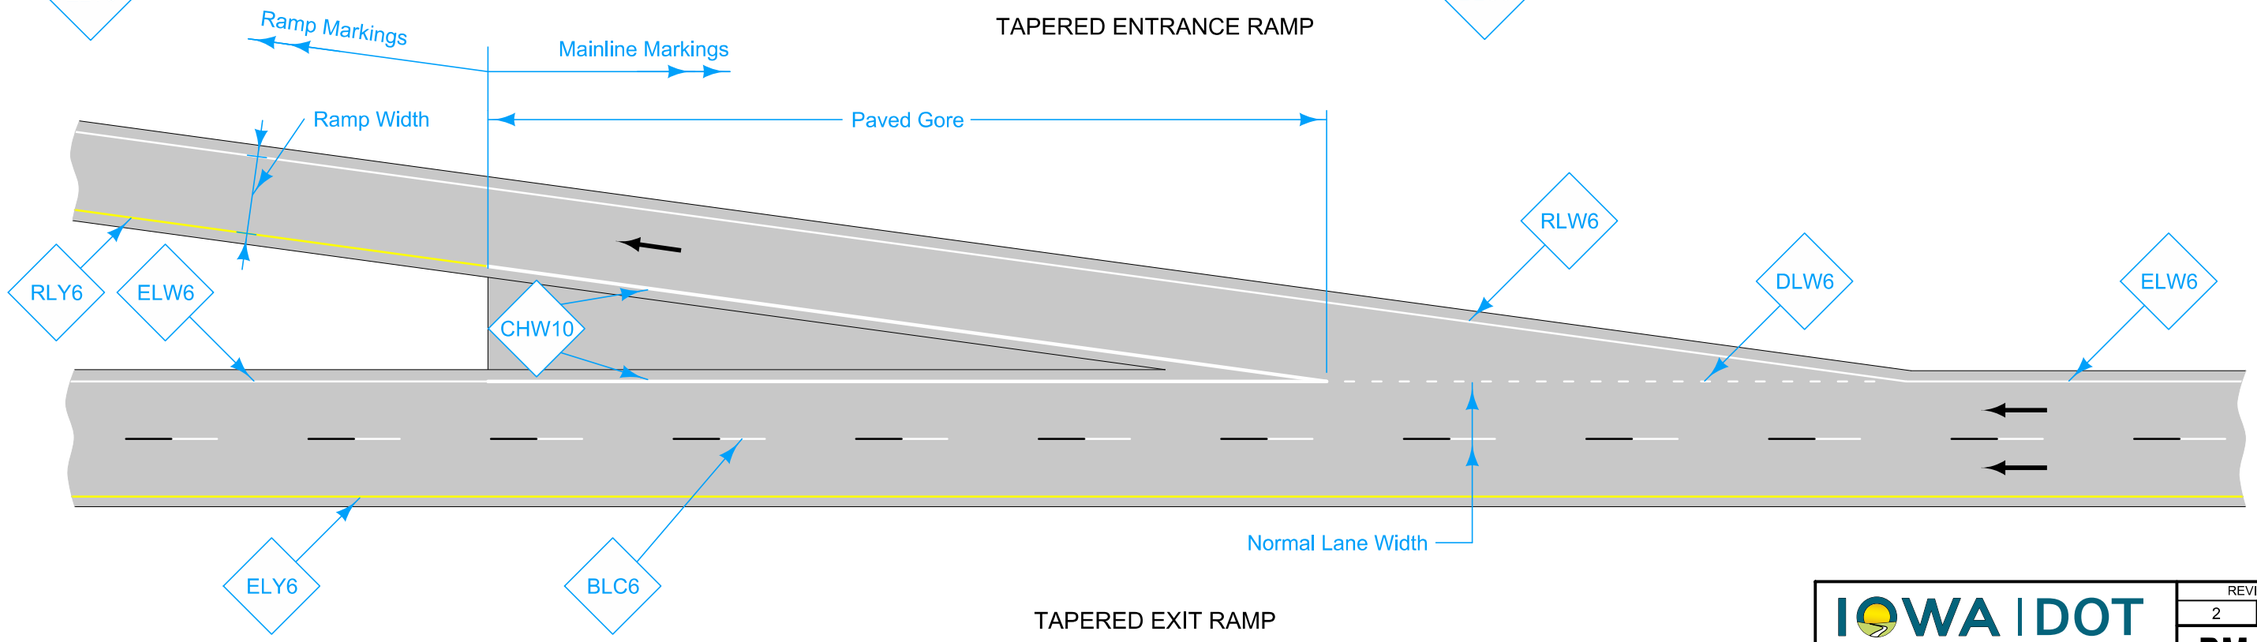

TAPERED EXIT RAMP

LEGEND

←	Direction of Traffic	DLW6	Dotted Line (White)	RLW6	Ramp Edge Line Right (White)
BLC6	Broken Lane Line (White/Black)	ELW6	Edge Line Right (White)	RLY6	Ramp Edge Line Left (Yellow)
CHW10	Channelizing Line (White)	ELY6	Edge Line Left (Yellow)	LDW10	Lane Drop (White)

For line information, see PM-110.

Possible Contract Item:
Pavement Marking Line Items

Possible Tabulation:
108-22

IOWA DOT
STANDARD ROAD PLAN


REVISION	
2	04-15-25

PM-320
SHEET 1 of 7


REVISIONS: Modified title.

APPROVED BY DESIGN METHODS ENGINEER

ENTRANCE AND EXIT RAMPS
(Multicomponent Pavement Markings)

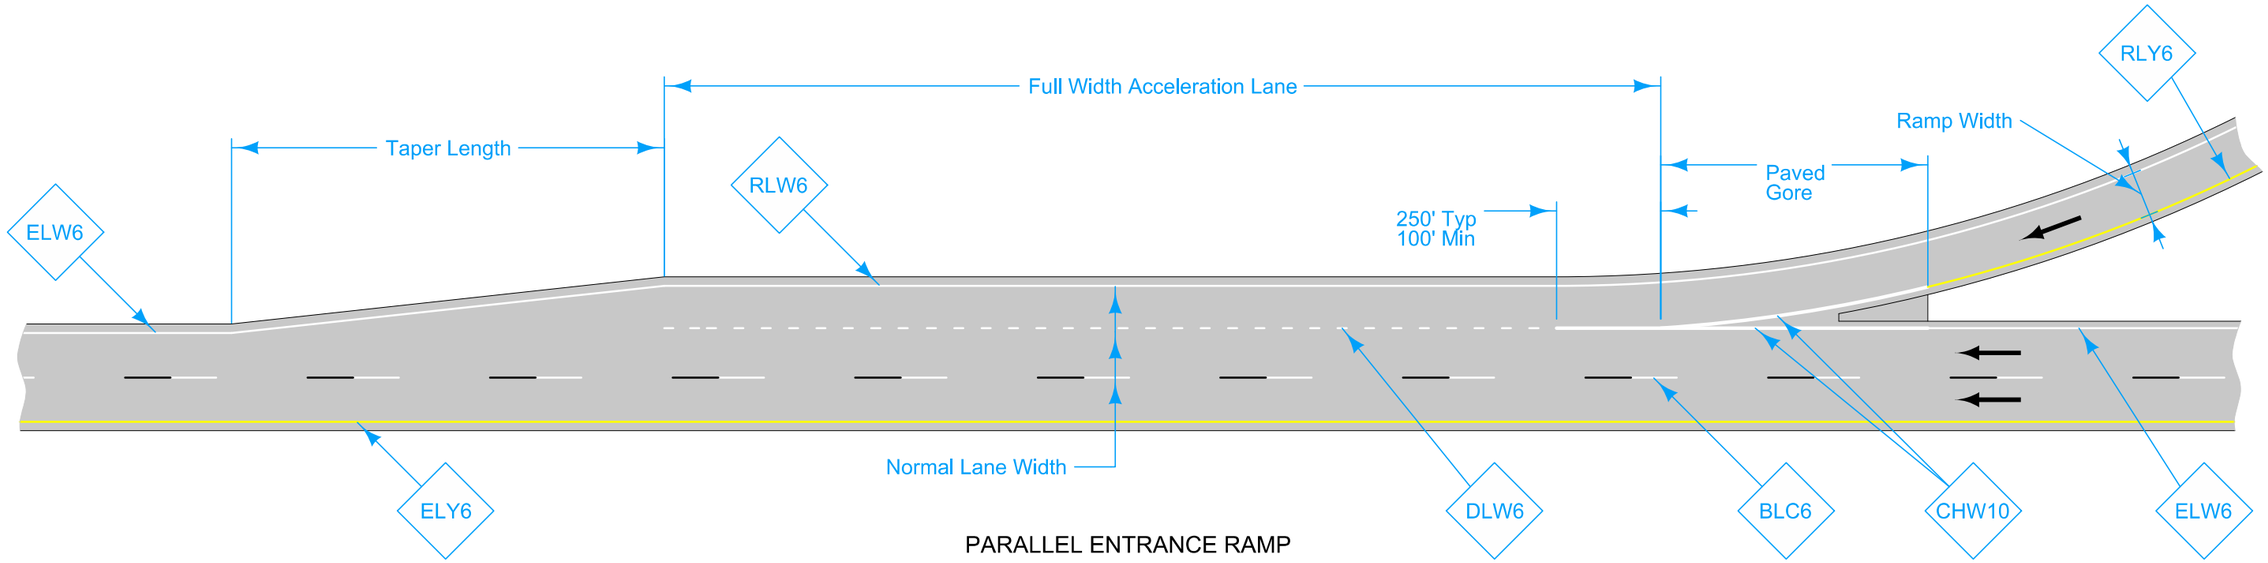

PARALLEL ENTRANCE RAMP

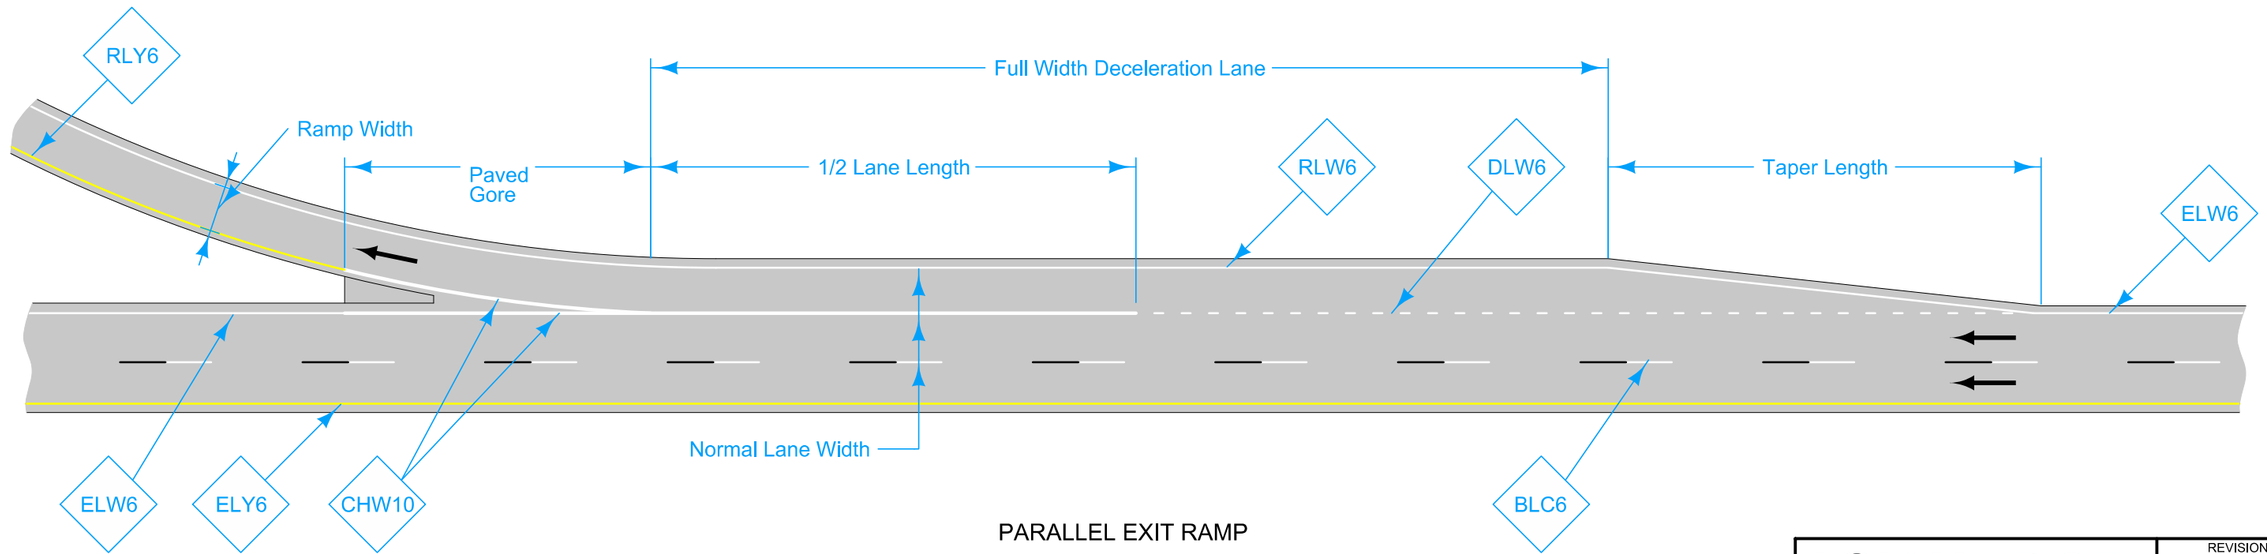

PARALLEL EXIT RAMP

LEGEND

←	Direction of Traffic	DLW6	Dotted Line (White)	RLW6	Ramp Edge Line Right (White)
BLC6	Broken Lane Line (White/Black)	ELW6	Edge Line Right (White)	RLY6	Ramp Edge Line Left (Yellow)
CHW10	Channelizing Line (White)	ELY6	Edge Line Left (Yellow)	LDW10	Lane Drop (White)

IOWA DOT

STANDARD ROAD PLAN

REVISION 2 04-15-25


PM-320

SHEET 2 of 7

REVISIONS: Modified title.

APPROVED BY DESIGN METHODS ENGINEER

ENTRANCE AND EXIT RAMPS
(Multicomponent Pavement Markings)

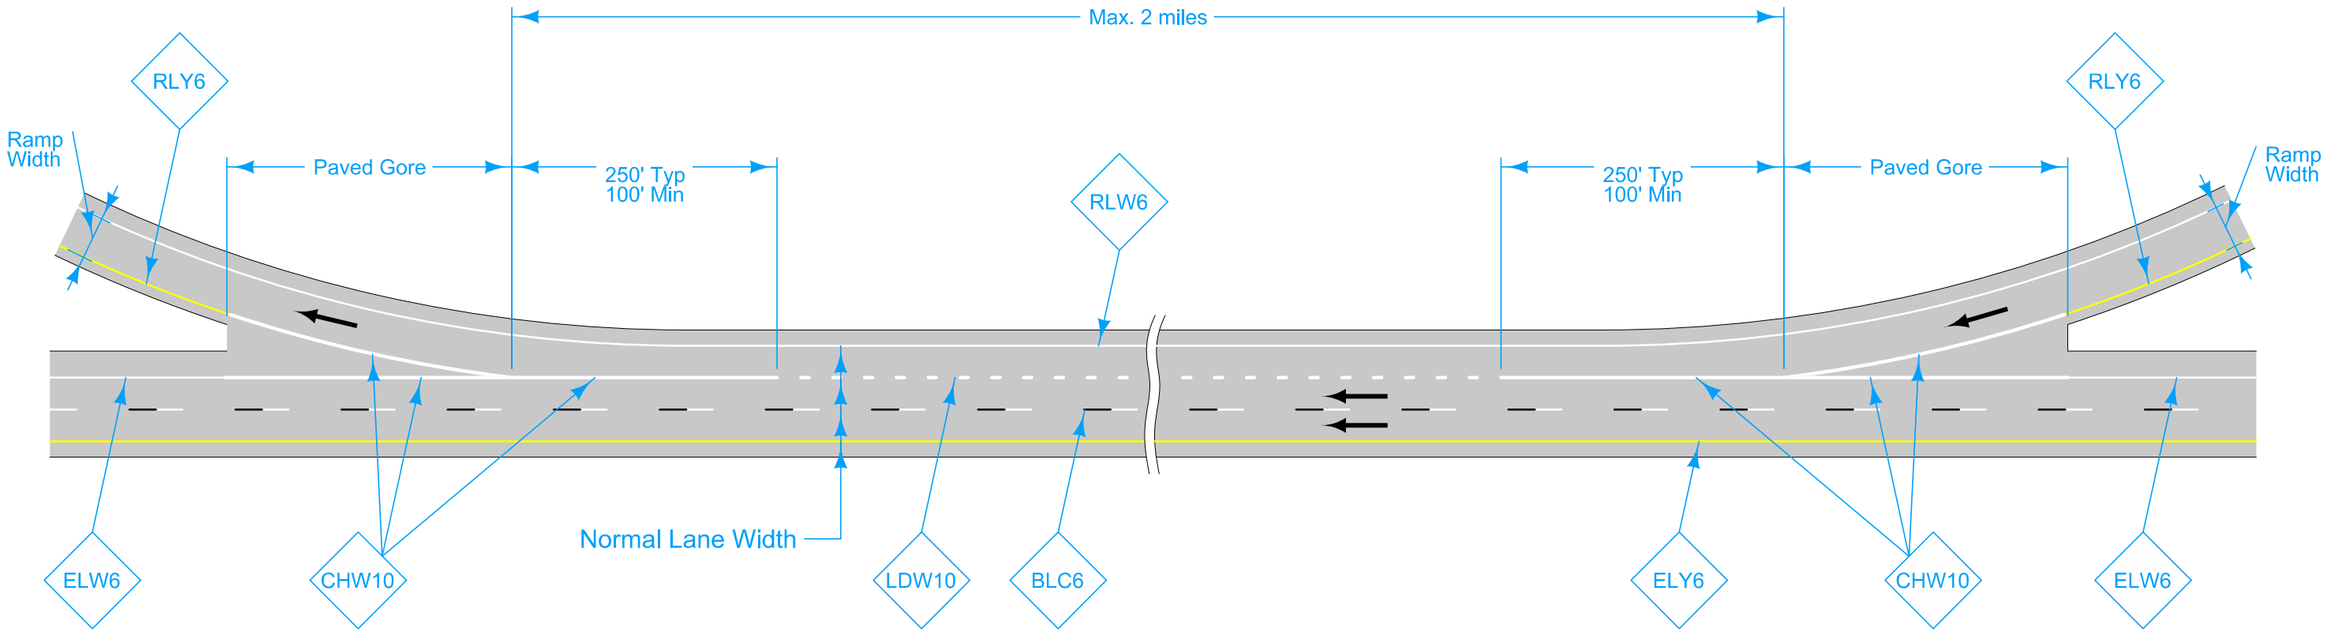

AUXILIARY LANE BETWEEN RAMPS

LEGEND

←	Direction of Traffic	DLW6	Dotted Line (White)	RLW6	Ramp Edge Line Right (White)
BLC6	Broken Lane Line (White/Black)	ELW6	Edge Line Right (White)	RLY6	Ramp Edge Line Left (Yellow)
CHW10	Channelizing Line (White)	ELY6	Edge Line Left (Yellow)	LDW10	Lane Drop (White)

IOWA DOT

STANDARD ROAD PLAN

REVISION 2 04-15-25


PM-320

SHEET 3 of 7


REVISIONS: Modified title.

APPROVED BY DESIGN METHODS ENGINEER

ENTRANCE AND EXIT RAMPS
(Multicomponent Pavement Markings)

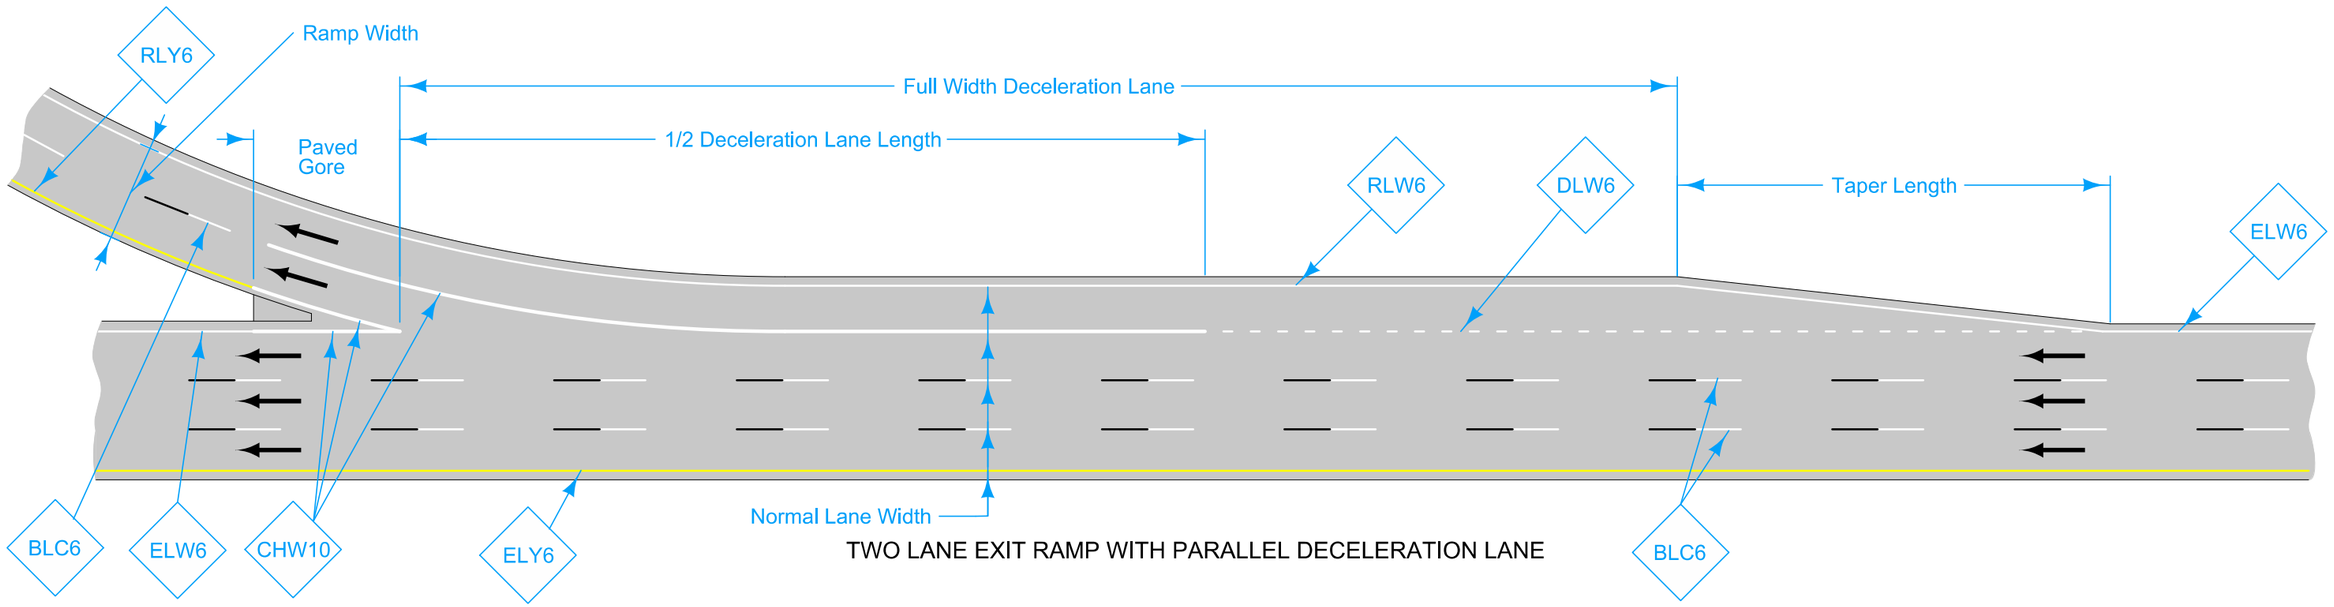

TWO LANE EXIT RAMP WITH PARALLEL DECELERATION LANE

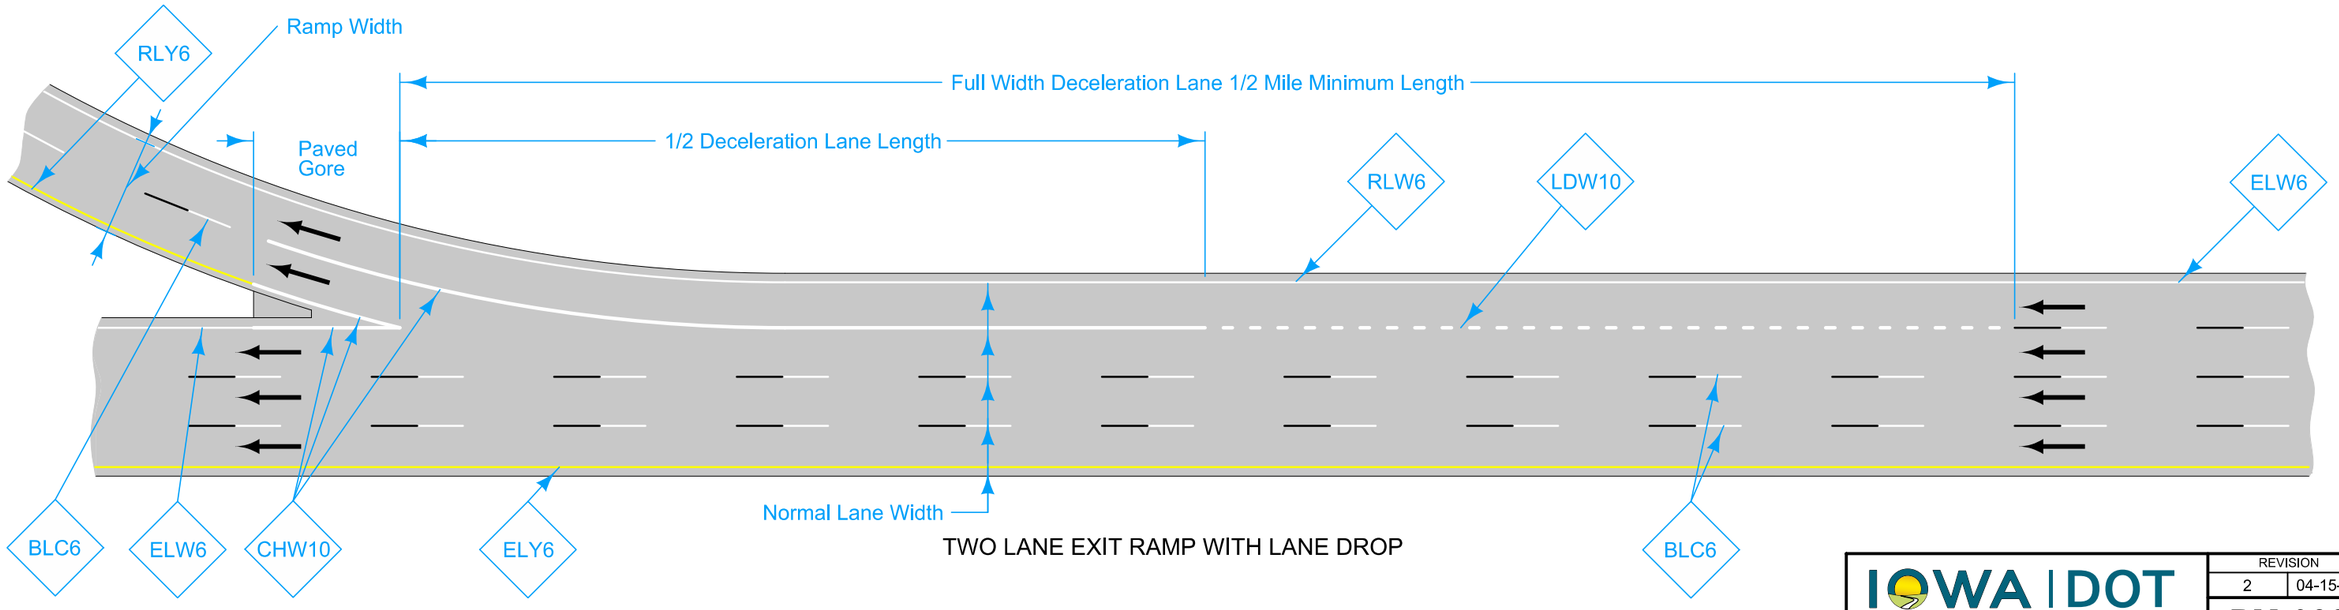

TWO LANE EXIT RAMP WITH LANE DROP

LEGEND

←	Direction of Traffic	DLW6	Dotted Line (White)	RLW6	Ramp Edge Line Right (White)
BLC6	Broken Lane Line (White/Black)	ELW6	Edge Line Right (White)	RLY6	Ramp Edge Line Left (Yellow)
CHW10	Channelizing Line (White)	ELY6	Edge Line Left (Yellow)	LDW10	Lane Drop (White)

IOWA DOT

STANDARD ROAD PLAN

REVISION	
2	04-15-25


PM-320

SHEET 4 of 7

REVISIONS: Modified title.

APPROVED BY DESIGN METHODS ENGINEER

ENTRANCE AND EXIT RAMPS
(Multicomponent Pavement Markings)

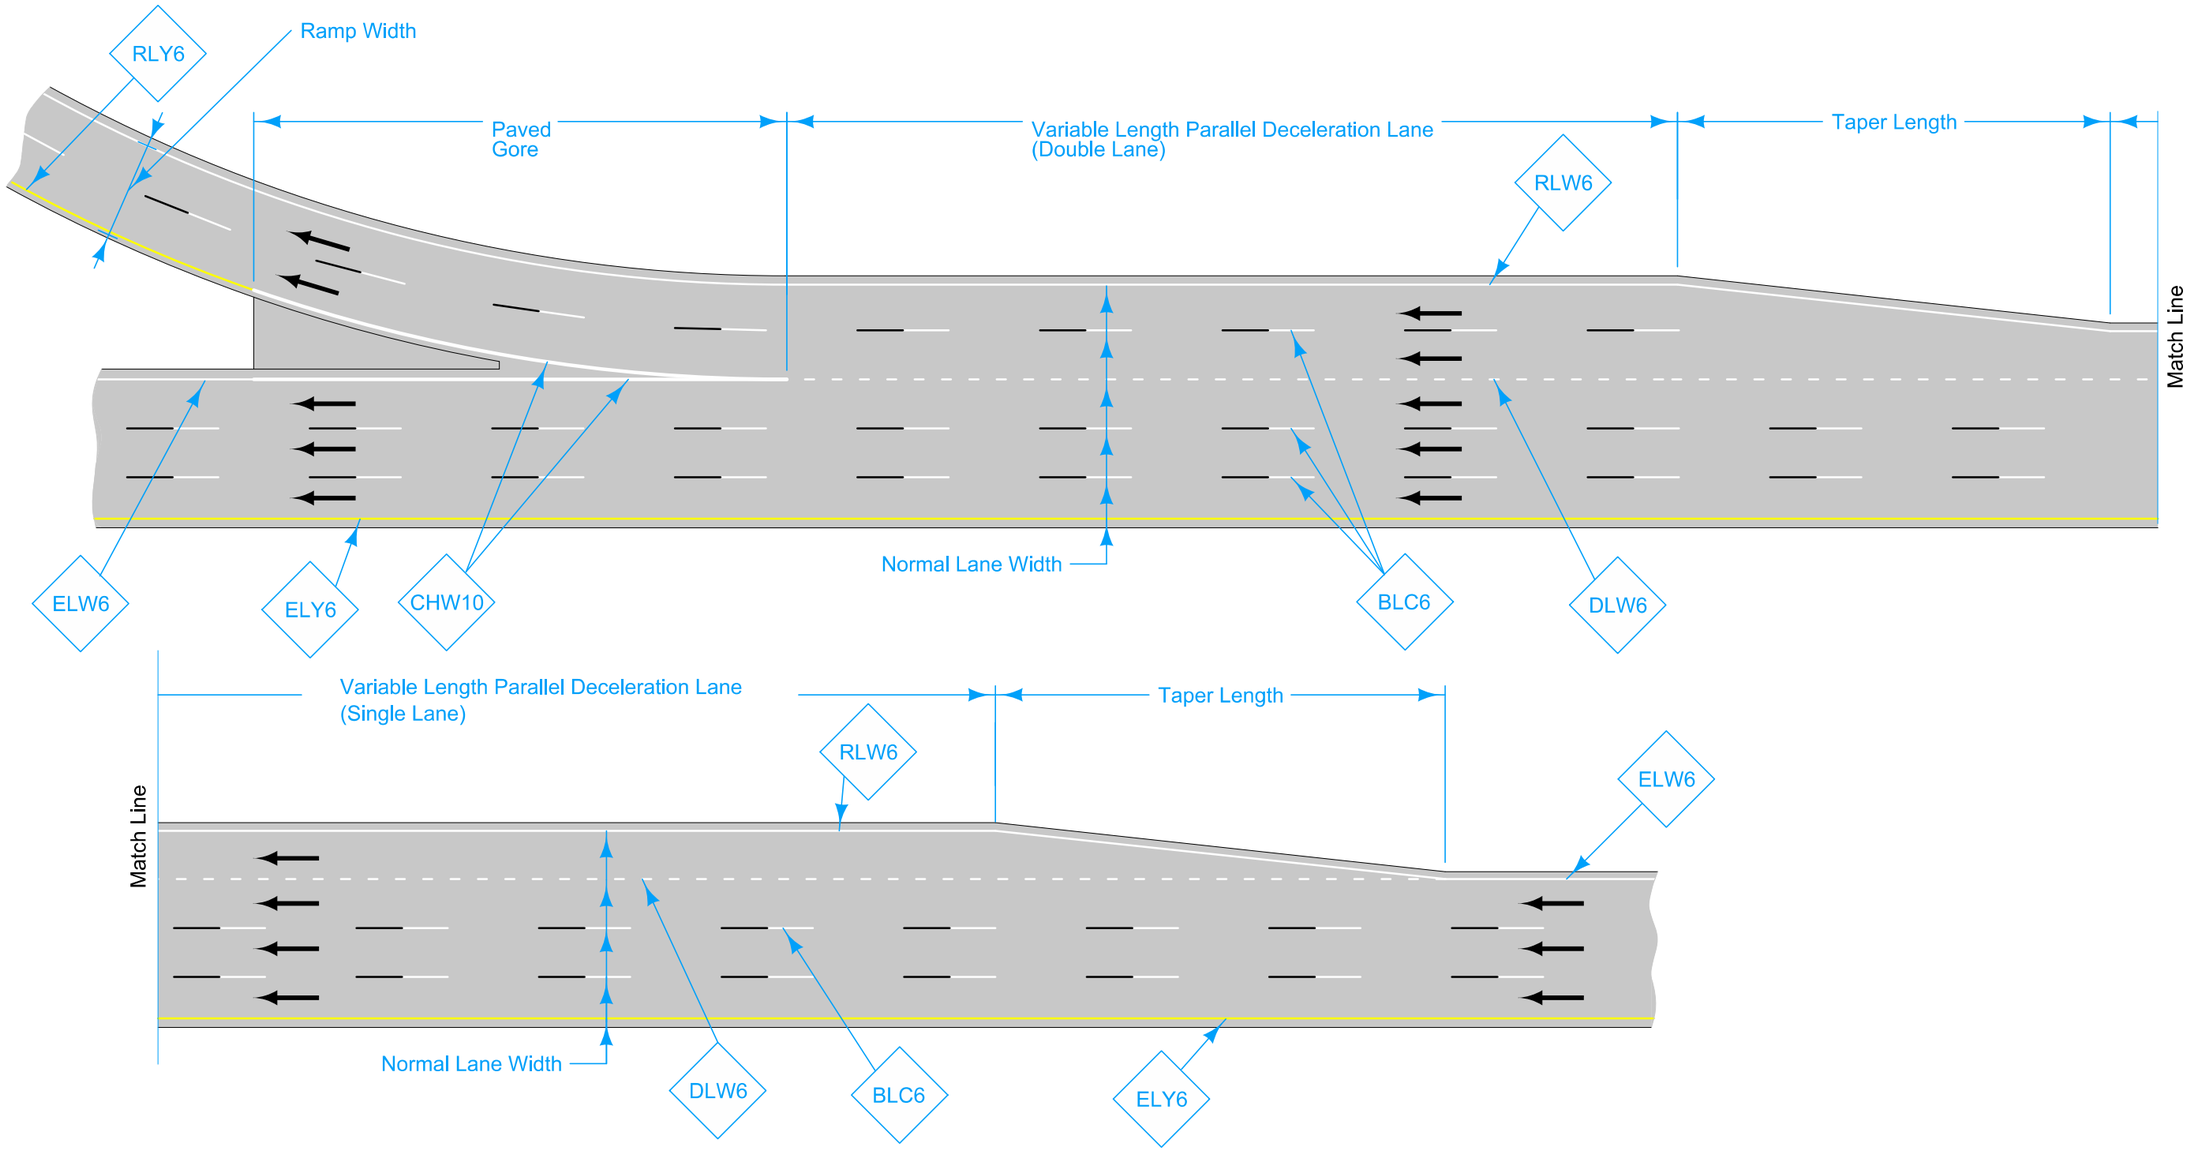

TWO LANE EXIT RAMP WITH DOUBLE PARALLEL DECELERATION LANE

LEGEND

←	Direction of Traffic	DLW6	Dotted Line (White)	RLW6	Ramp Edge Line Right (White)
BLC6	Broken Lane Line (White/Black)	ELW6	Edge Line Right (White)	RLY6	Ramp Edge Line Left (Yellow)
CHW10	Channelizing Line (White)	ELY6	Edge Line Left (Yellow)	LDW10	Lane Drop (White)

IOWA DOT

STANDARD ROAD PLAN

REVISION 2 04-15-25


PM-320

SHEET 5 of 7

REVISIONS: Modified title.

APPROVED BY DESIGN METHODS ENGINEER

ENTRANCE AND EXIT RAMPS
(Multicomponent Pavement Markings)

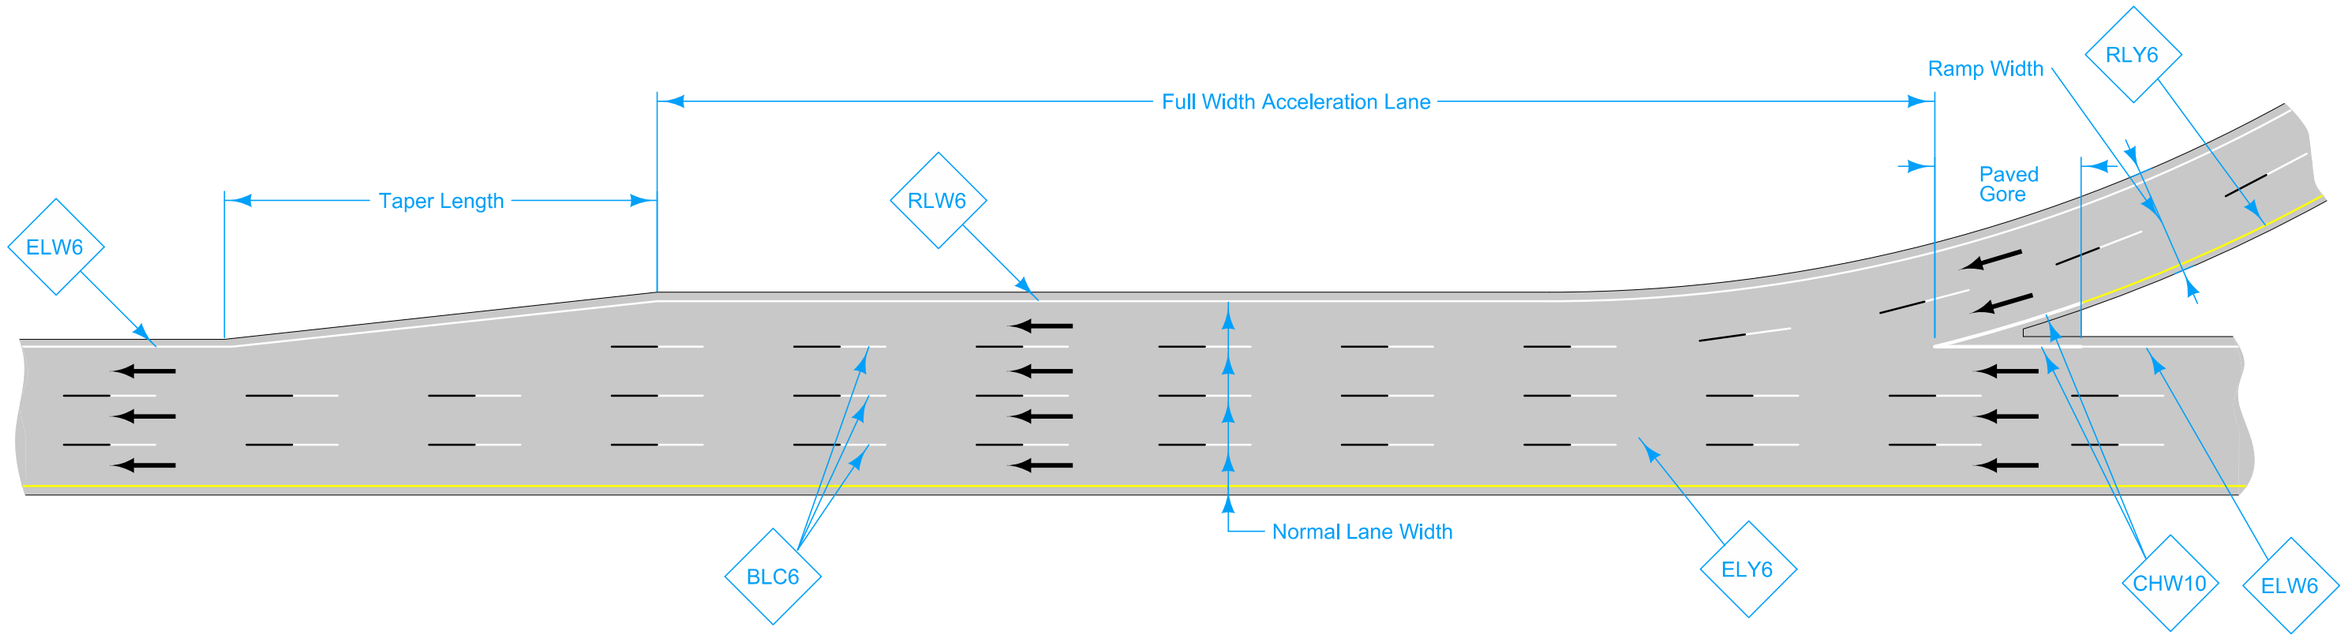

TWO LANE ENTRANCE RAMP WITH SINGLE PARALLEL ACCELERATION LANE

LEGEND

←	Direction of Traffic	DLW6	Dotted Line (White)	RLW6	Ramp Edge Line Right (White)
BLC6	Broken Lane Line (White/Black)	ELW6	Edge Line Right (White)	RLY6	Ramp Edge Line Left (Yellow)
CHW10	Channelizing Line (White)	ELY6	Edge Line Left (Yellow)	LDW10	Lane Drop (White)

IOWA DOT

STANDARD ROAD PLAN

REVISION	
2	04-15-25


PM-320

SHEET 6 of 7

REVISIONS: Modified title.

APPROVED BY DESIGN METHODS ENGINEER

ENTRANCE AND EXIT RAMPS
(Multicomponent Pavement Markings)

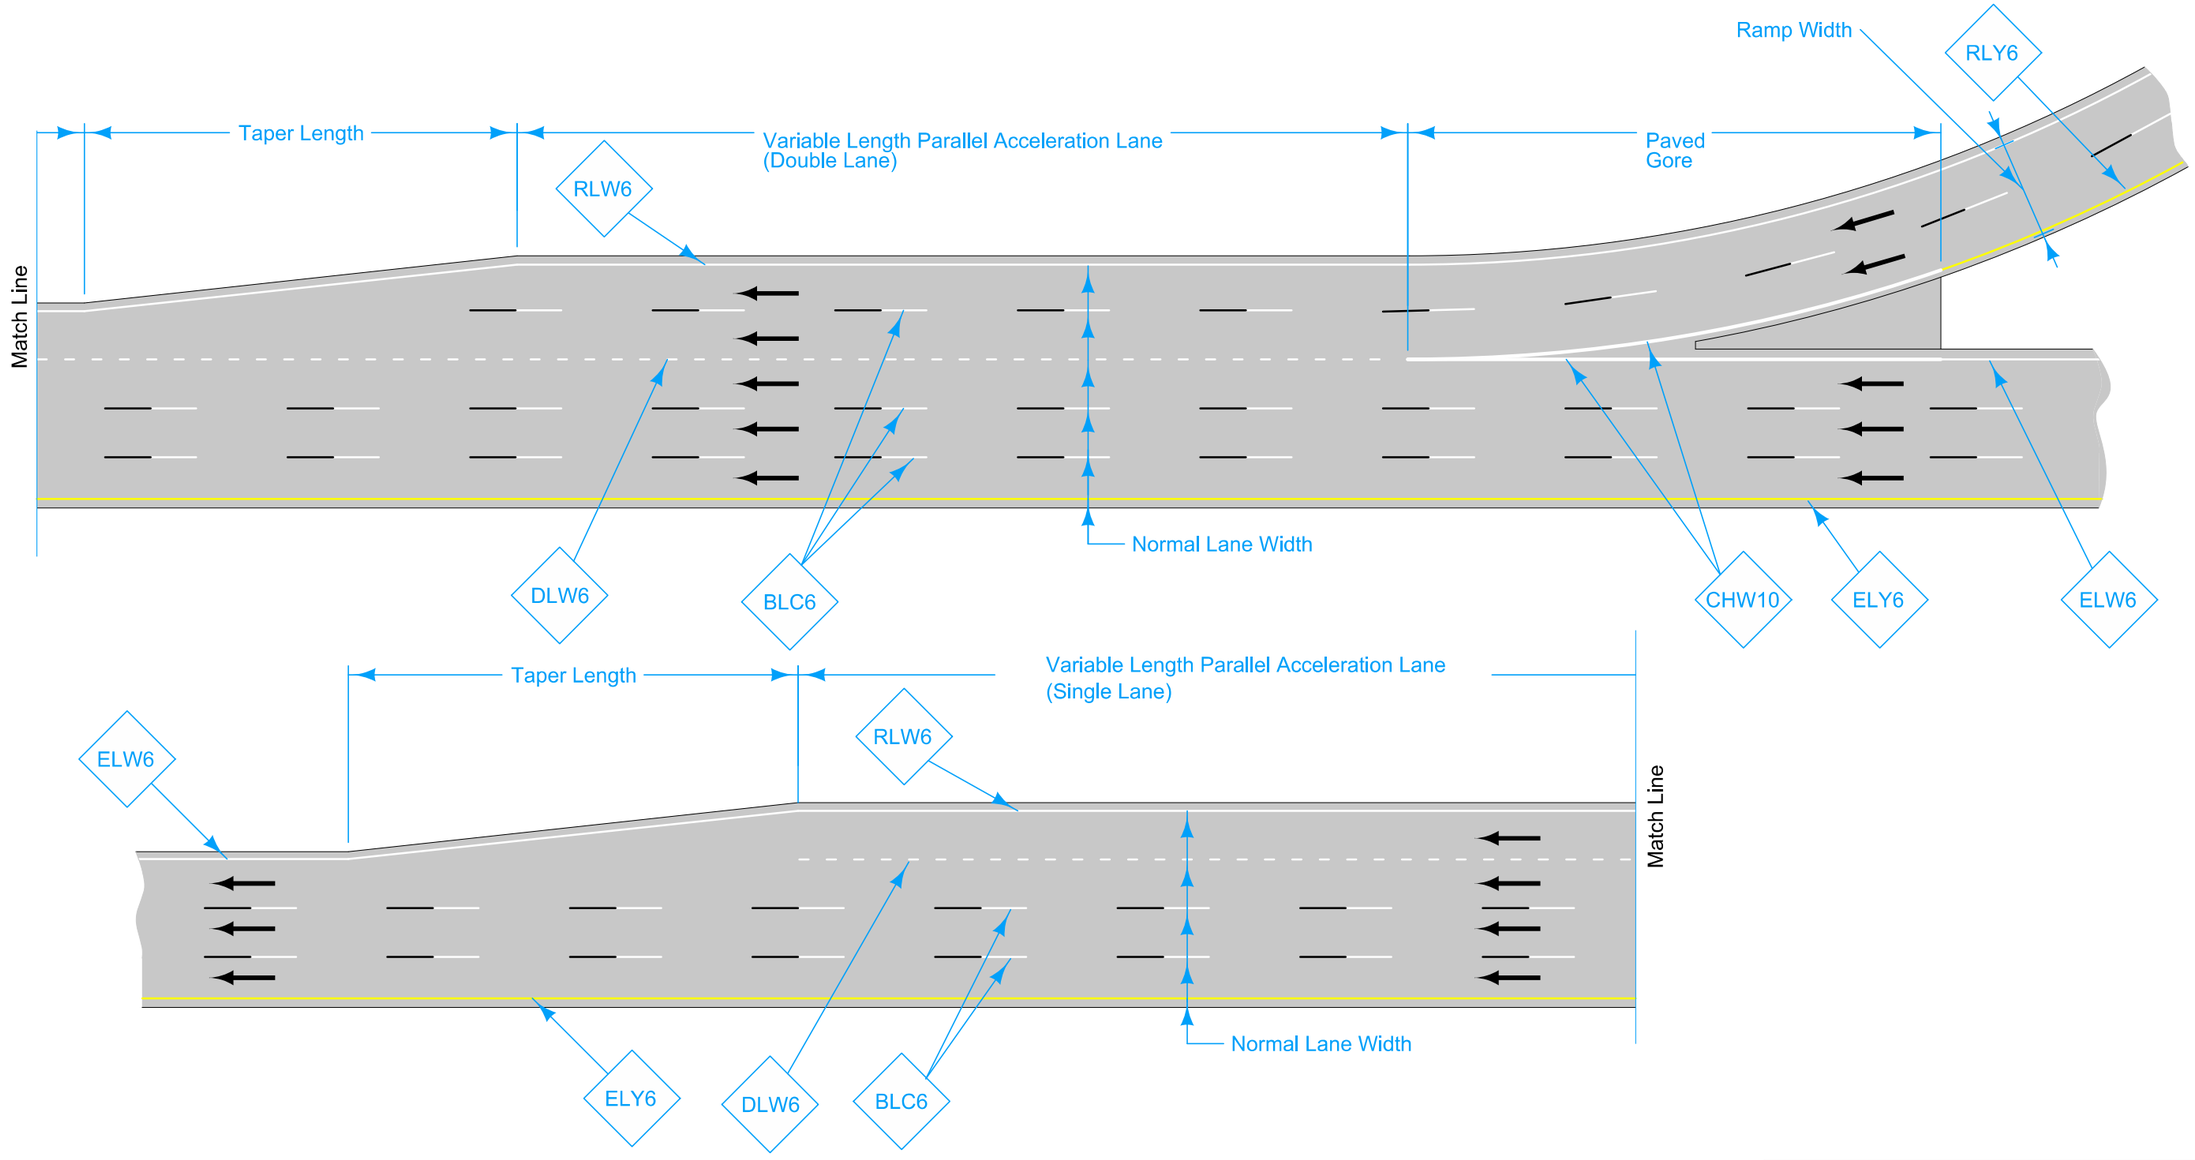

TWO LANE ENTRANCE RAMP WITH DOUBLE PARALLEL ACCELERATION LANE

LEGEND

←	Direction of Traffic	DLW6	Dotted Line (White)	RLW6	Ramp Edge Line Right (White)
BLC6	Broken Lane Line (White/Black)	ELW6	Edge Line Right (White)	RLY6	Ramp Edge Line Left (Yellow)
CHW10	Channelizing Line (White)	ELY6	Edge Line Left (Yellow)	LDW10	Lane Drop (White)

IOWA DOT

STANDARD ROAD PLAN

REVISION	
2	04-15-25

PM-320

SHEET 7 of 7

REVISIONS: Modified title.

APPROVED BY DESIGN METHODS ENGINEER

ENTRANCE AND EXIT RAMPS
(Multicomponent Pavement Markings)