
For joint details, see PV-101.

1. Build 4 inch Curb, unless noted otherwise in the plans. Refer to PV-102 for runout details.

2. See BR-201, BR-202, BR-203, or BR-204.

3. Longitudinal Joint (PV-101):
   Single Pour - Saw cut joint per Detail B .
   Two Pours - Use 'BT-2' joint.

4. Polymer Grid and excavation limits of Modified Subbase 2 feet outside of pavement edge. See BR-201, BR-202, BR-203, or BR-204.

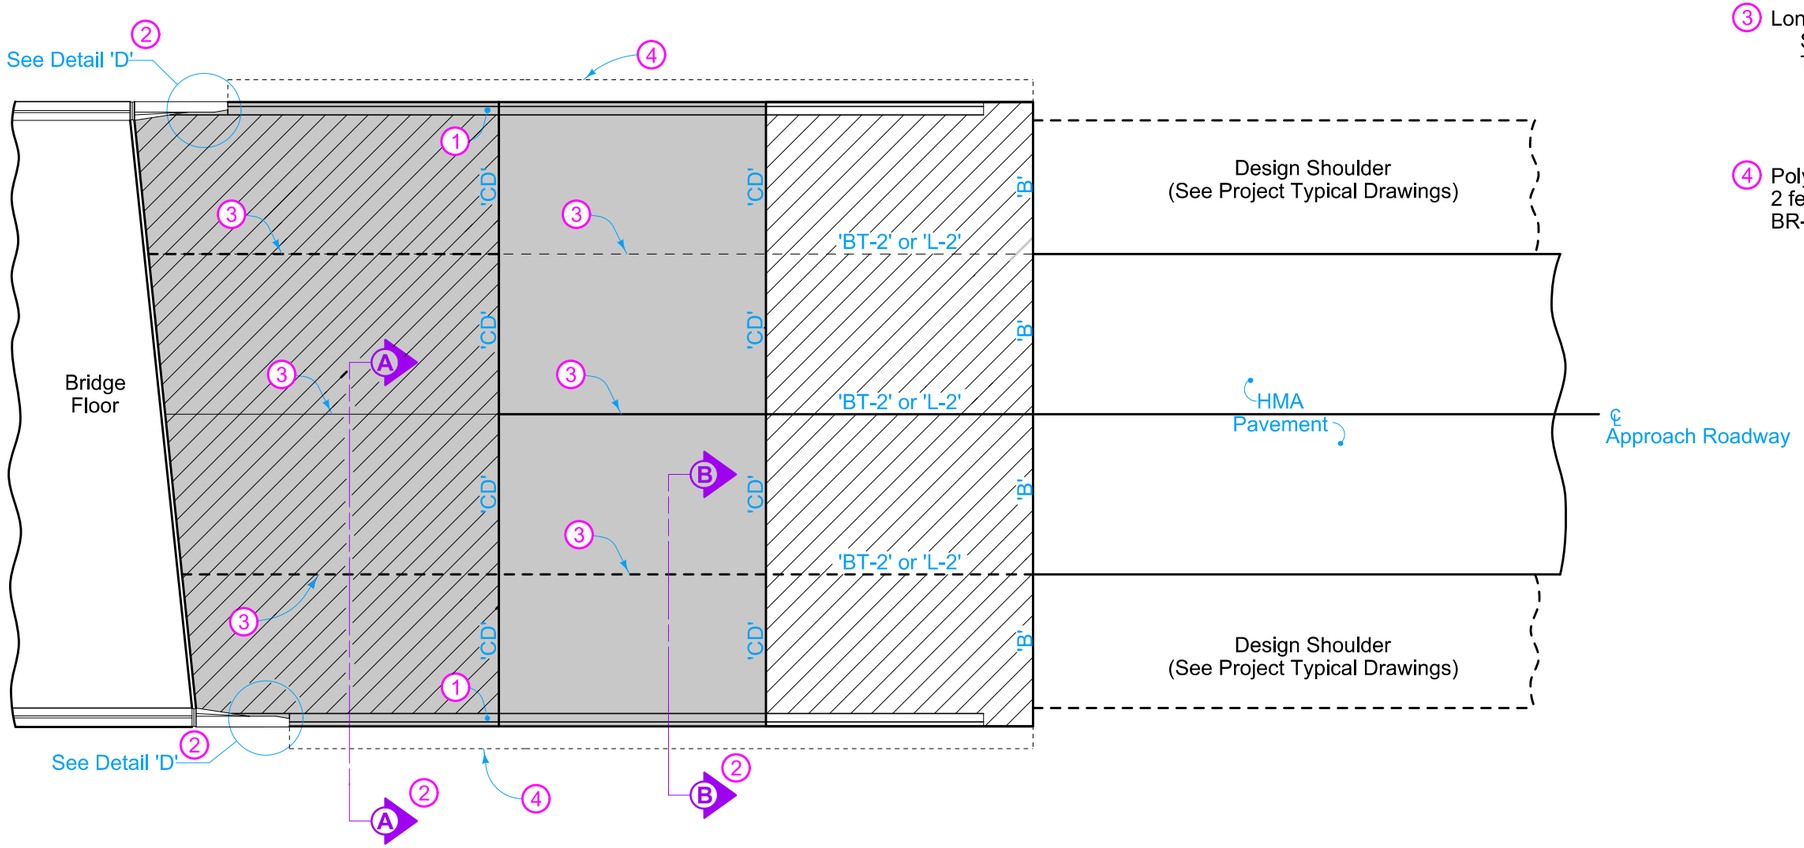

PLAN VIEW

Pay limits for contract item include the following areas:

- Double Reinforced Section
- Single Reinforced Section
- Non-Reinforced Section

IOWA DOT

STANDARD ROAD PLAN

REVISION	
5	04-21-26

BR-212

SHEET 1 of 1

REVISIONS: Modified note 1.

APPROVED BY DESIGN METHODS ENGINEER

BRIDGE APPROACH
(ABUTTING HMA PAVEMENT)