
Construction traffic shall yield the right-of-way to mainline traffic.

(1) Refer to SI-881 for details.

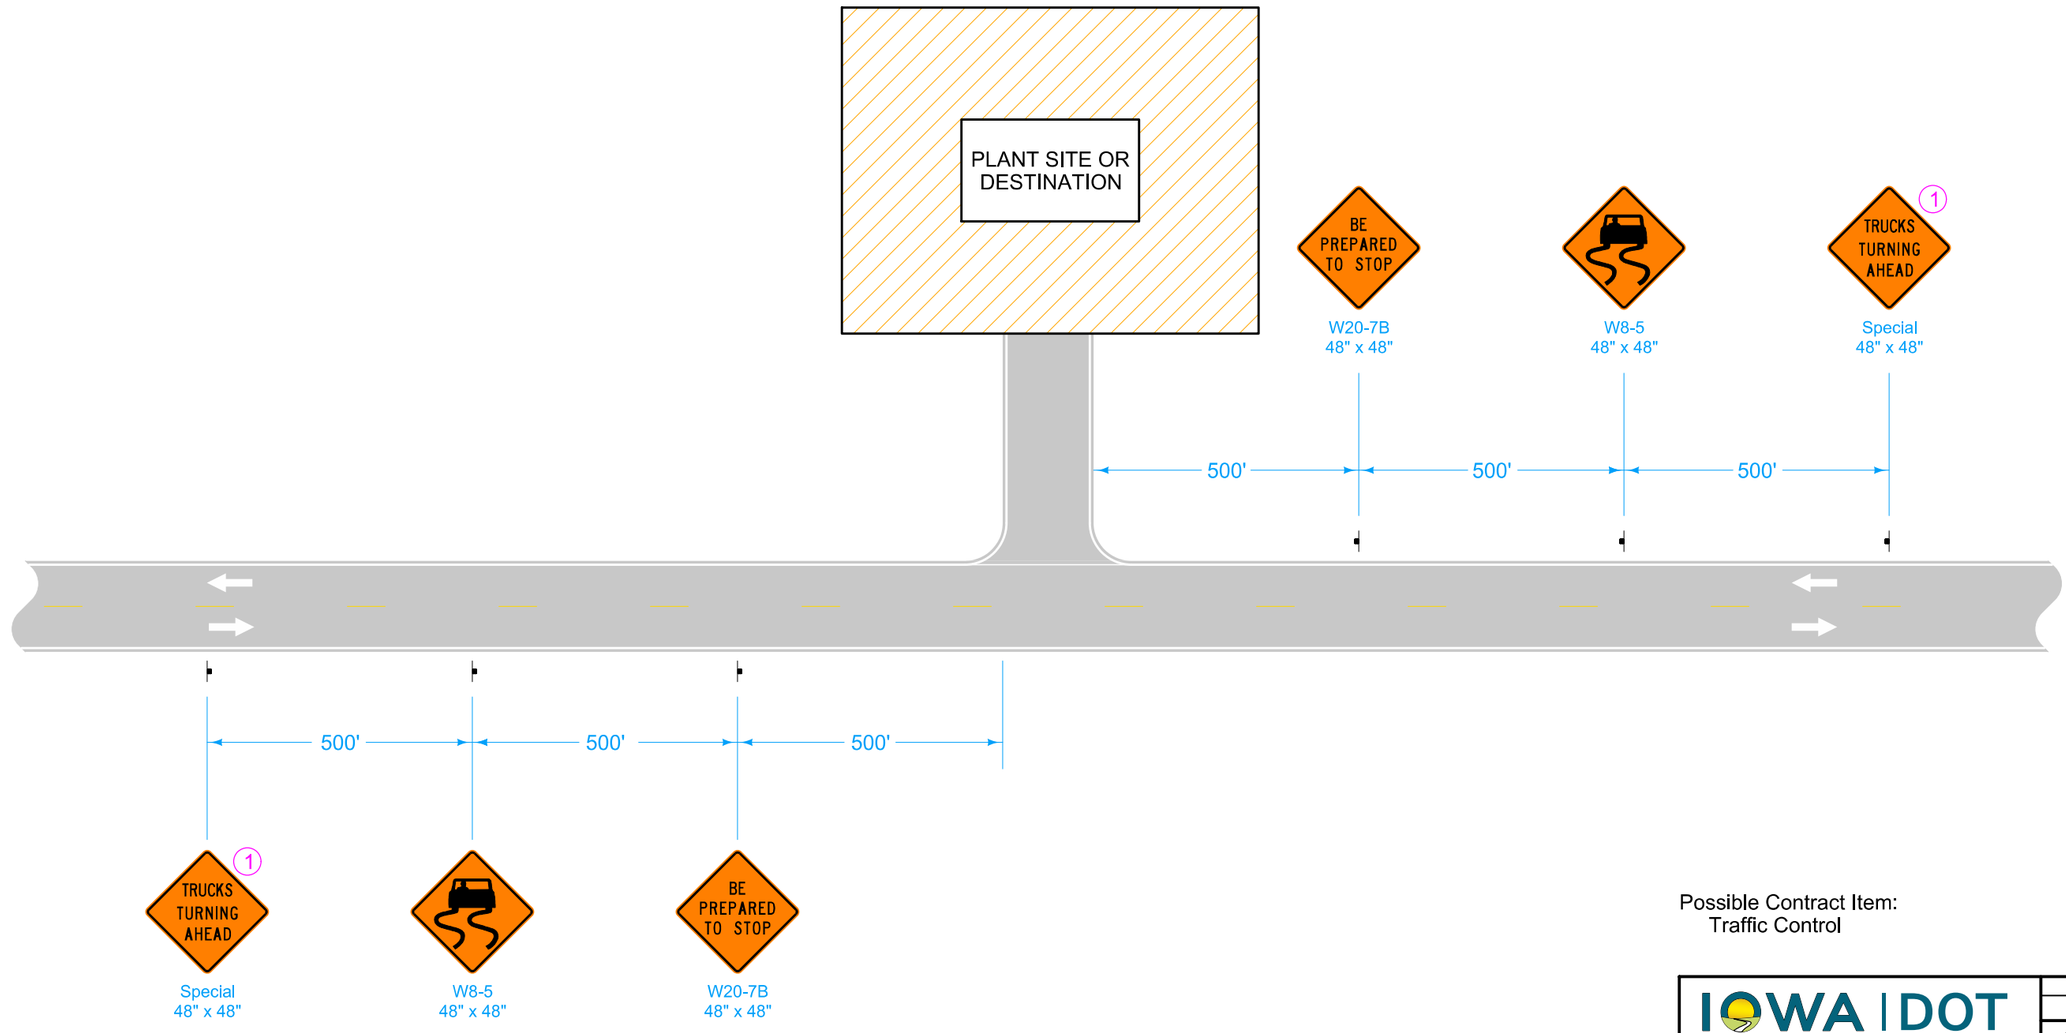

LEGEND

- Traffic Sign
- Direction of Traffic

Possible Contract Item:
Traffic Control

IOWA DOT

STANDARD ROAD PLAN

REVISION	
2	10-15-19

TC-273

SHEET 1 of 1

REVISIONS: New logo.

APPROVED BY DESIGN METHODS ENGINEER

CONSTRUCTION SITE ENTRANCE