
Do not allow work to interfere with the flow of traffic.


When parked, locate vehicles as far from the open traffic lane as possible. Entrances and driveways should be used whenever appropriate.

Equip all vehicles with an amber revolving light or amber strobe light.

(1) For work lasting longer than one hour, refer to TC-202 or TC-402.

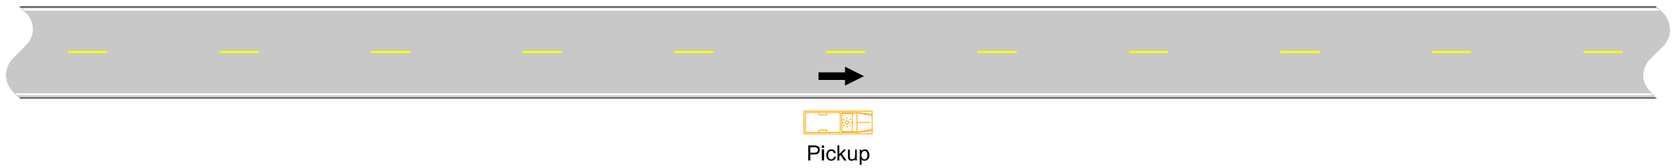

VEHICLE STOPPED ON SHOULDER FOR LESS THAN ONE HOUR (1)

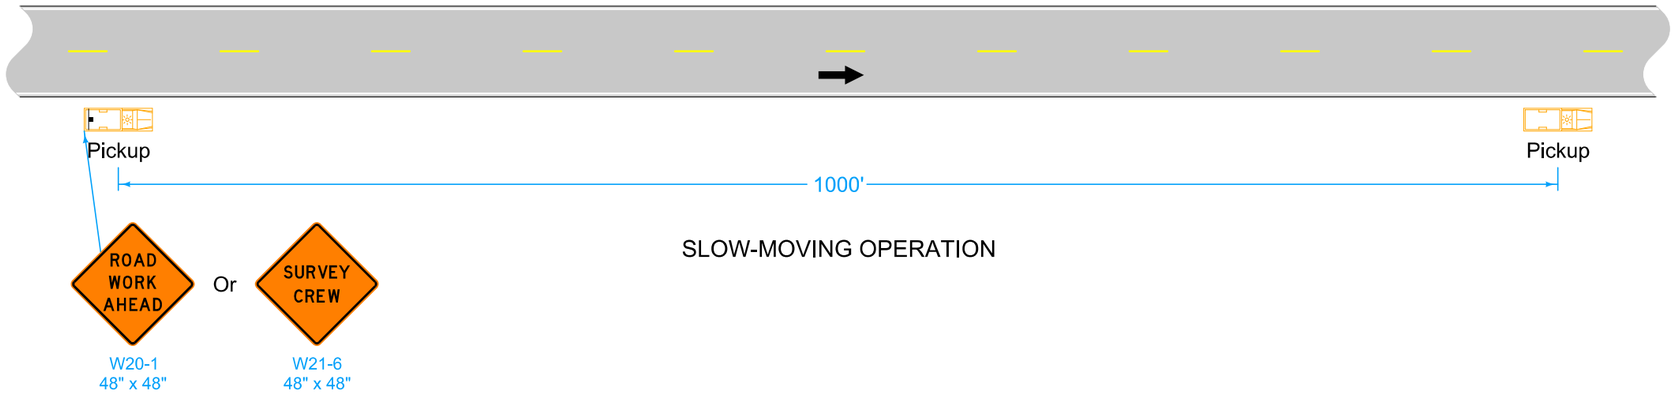

SLOW-MOVING OPERATION

LEGEND
- Traffic Sign
- Direction of Traffic

Possible Contract Item:
Traffic Control

IOWA DOT

REVISION	
3	10-15-19

STANDARD ROAD PLAN

TC-1

SHEET 1 of 1

REVISIONS: New logo.

APPROVED BY DESIGN METHODS ENGINEER

WORK NOT AFFECTING TRAFFIC (TWO-LANE OR MULTI-LANE)