
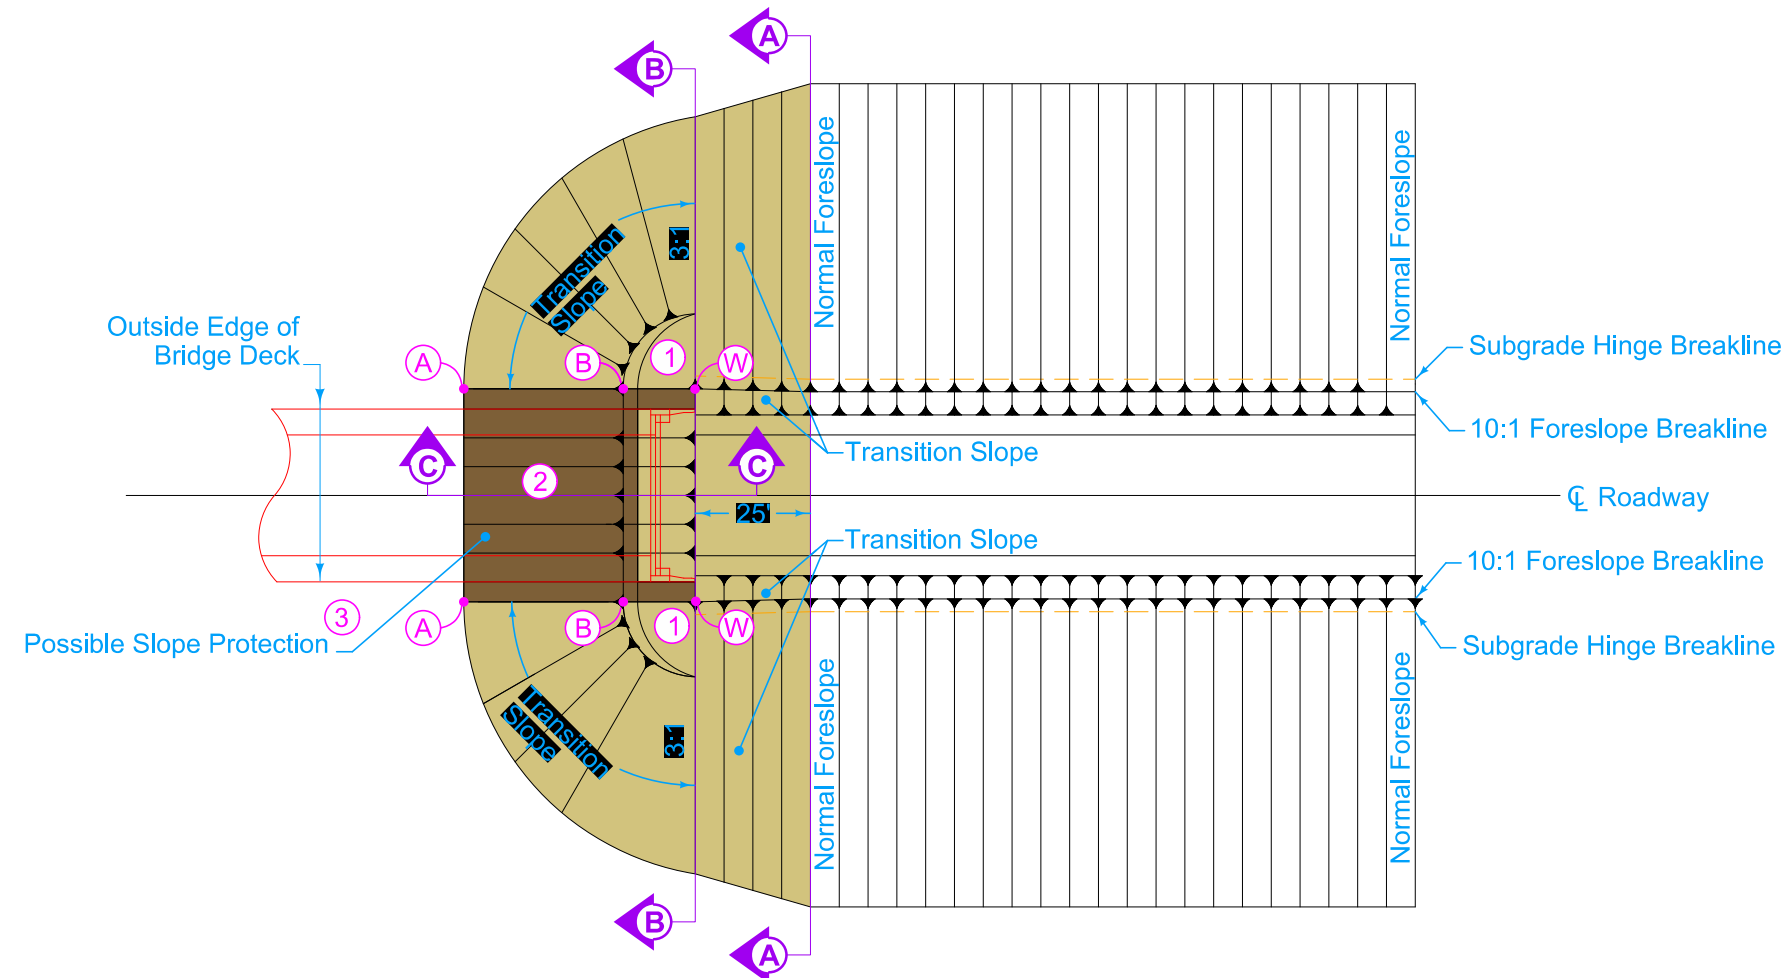


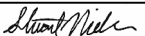


PLAN VIEW OF BRIDGE BERM
(NON-BARNROOF FORESLOPE)


Grading Surface:
Refer to berm slope location table in project plans
for locations of A, B, W and possible other points.

- ① Variable slope.
- ② Bridge Berm slope may vary and is determined by the A and B points. Slope is normally 2.5:1 or flatter.
- ③ Refer to contract documents for limits of the slope protection.


 IOWA DOT	REVISION	
	4	04-19-16
	EW-202	
	SHEET 1 of 3	
REVISIONS: Changed reference from RK series to BR series in circle note 4.		
		
APPROVED BY DESIGN METHODS ENGINEER		
BRIDGE BERM GRADING WITHOUT RECOVERABLE SLOPE (NON-BARNROOF SECTION)		

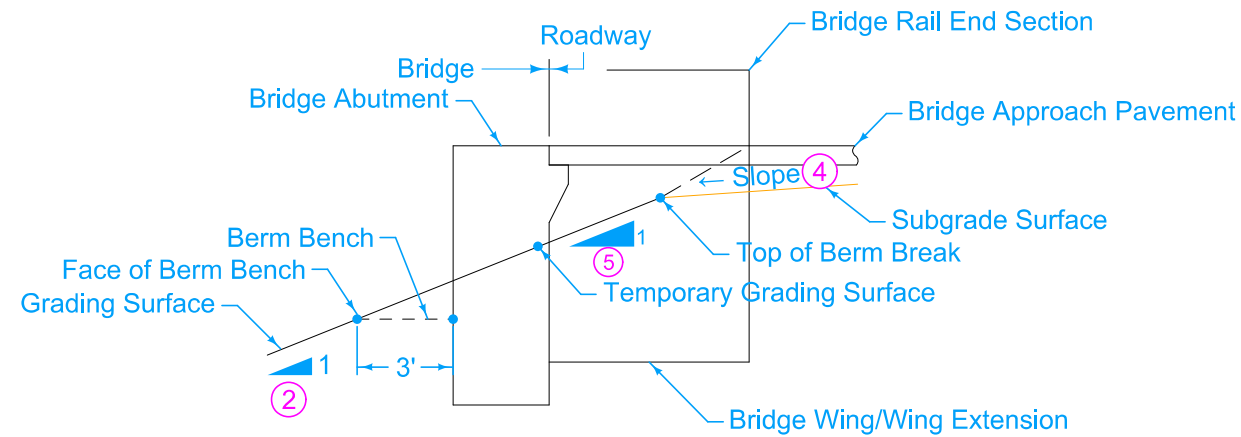

SECTION C-C

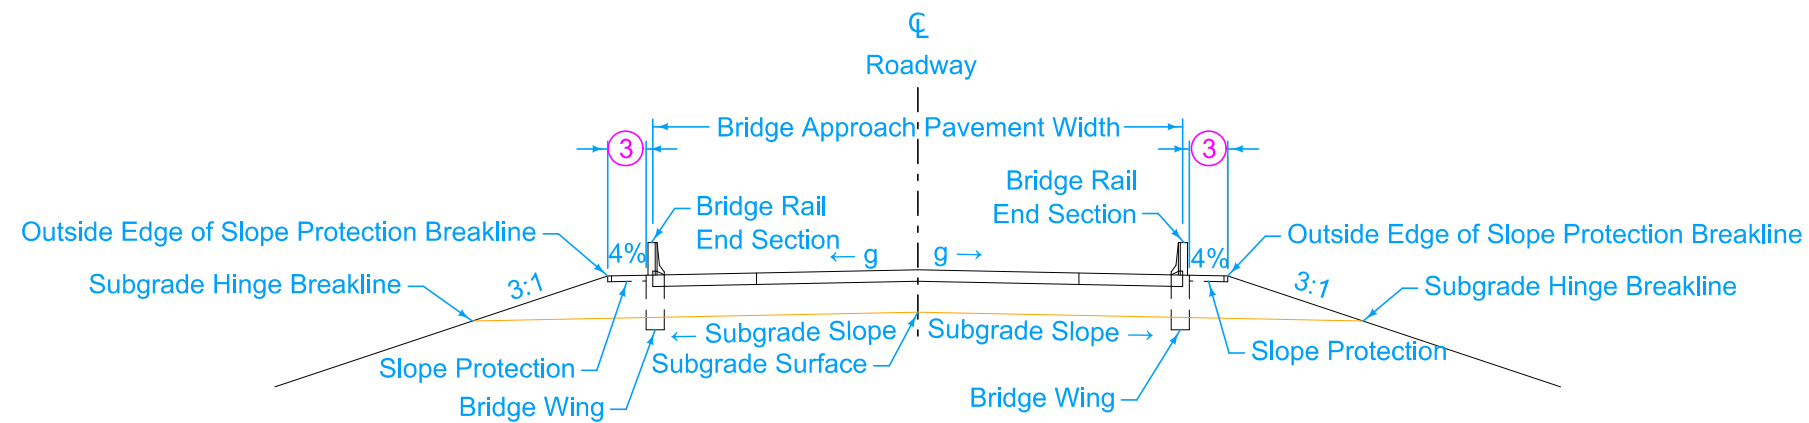

SECTION B-B

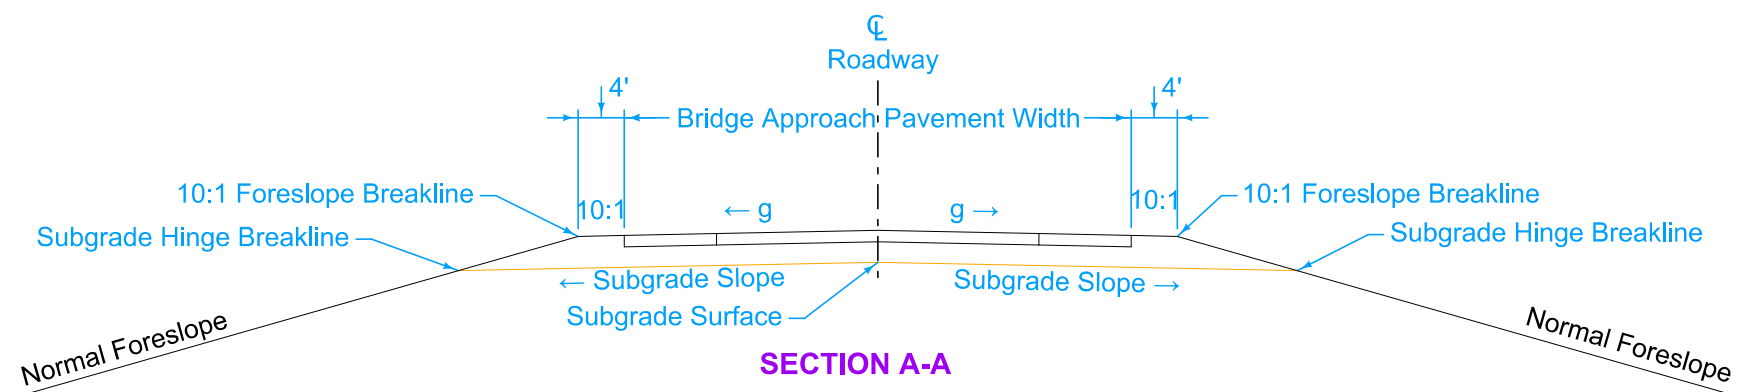


SECTION A-A

- ② Bridge Berm slope may vary and is determined by the A and B points.
- ③ Refer to contract documents for limits of the slopeprotection.
- ④ Refer to BR series for longitudinal subgrade slope.
- ⑤ Temporary grading slope.
- g = Pavement cross slope.

 IOWA DOT STANDARD ROAD PLAN	REVISION	
	4	04-19-16
	EW-202	
	SHEET 2 of 3	
REVISIONS: Changed reference from RK series to BR series in circle note 4.		
		
APPROVED BY DESIGN METHODS ENGINEER		
BRIDGE BERM GRADING WITHOUT RECOVERABLE SLOPE (NON-BARNROOF SECTION)		

This image can be viewed in 3D on the the ERL or at our website <http://www.iowadot.gov/design/stdrdpln.htm>

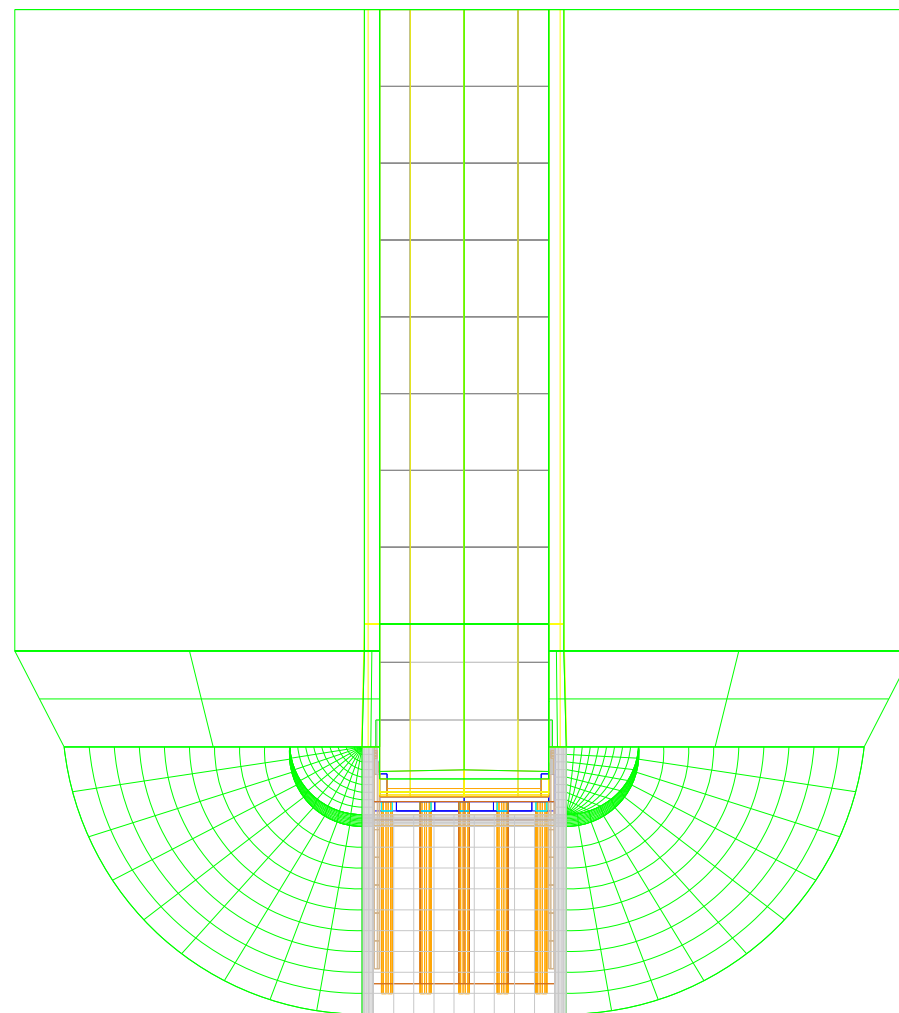

This image can be viewed in 3D on the the ERL or at our website <http://www.iowadot.gov/design/stdrdpln.htm>

 IOWA DOT	REVISION	
	4	04-19-16
	EW-202	
STANDARD ROAD PLAN	SHEET 3 of 3	
REVISIONS: Changed reference from RK series to BR series in circle note 4.		
		
APPROVED BY DESIGN METHODS ENGINEER		
BRIDGE BERM GRADING WITHOUT RECOVERABLE SLOPE (NON-BARNROOF SECTION)		