



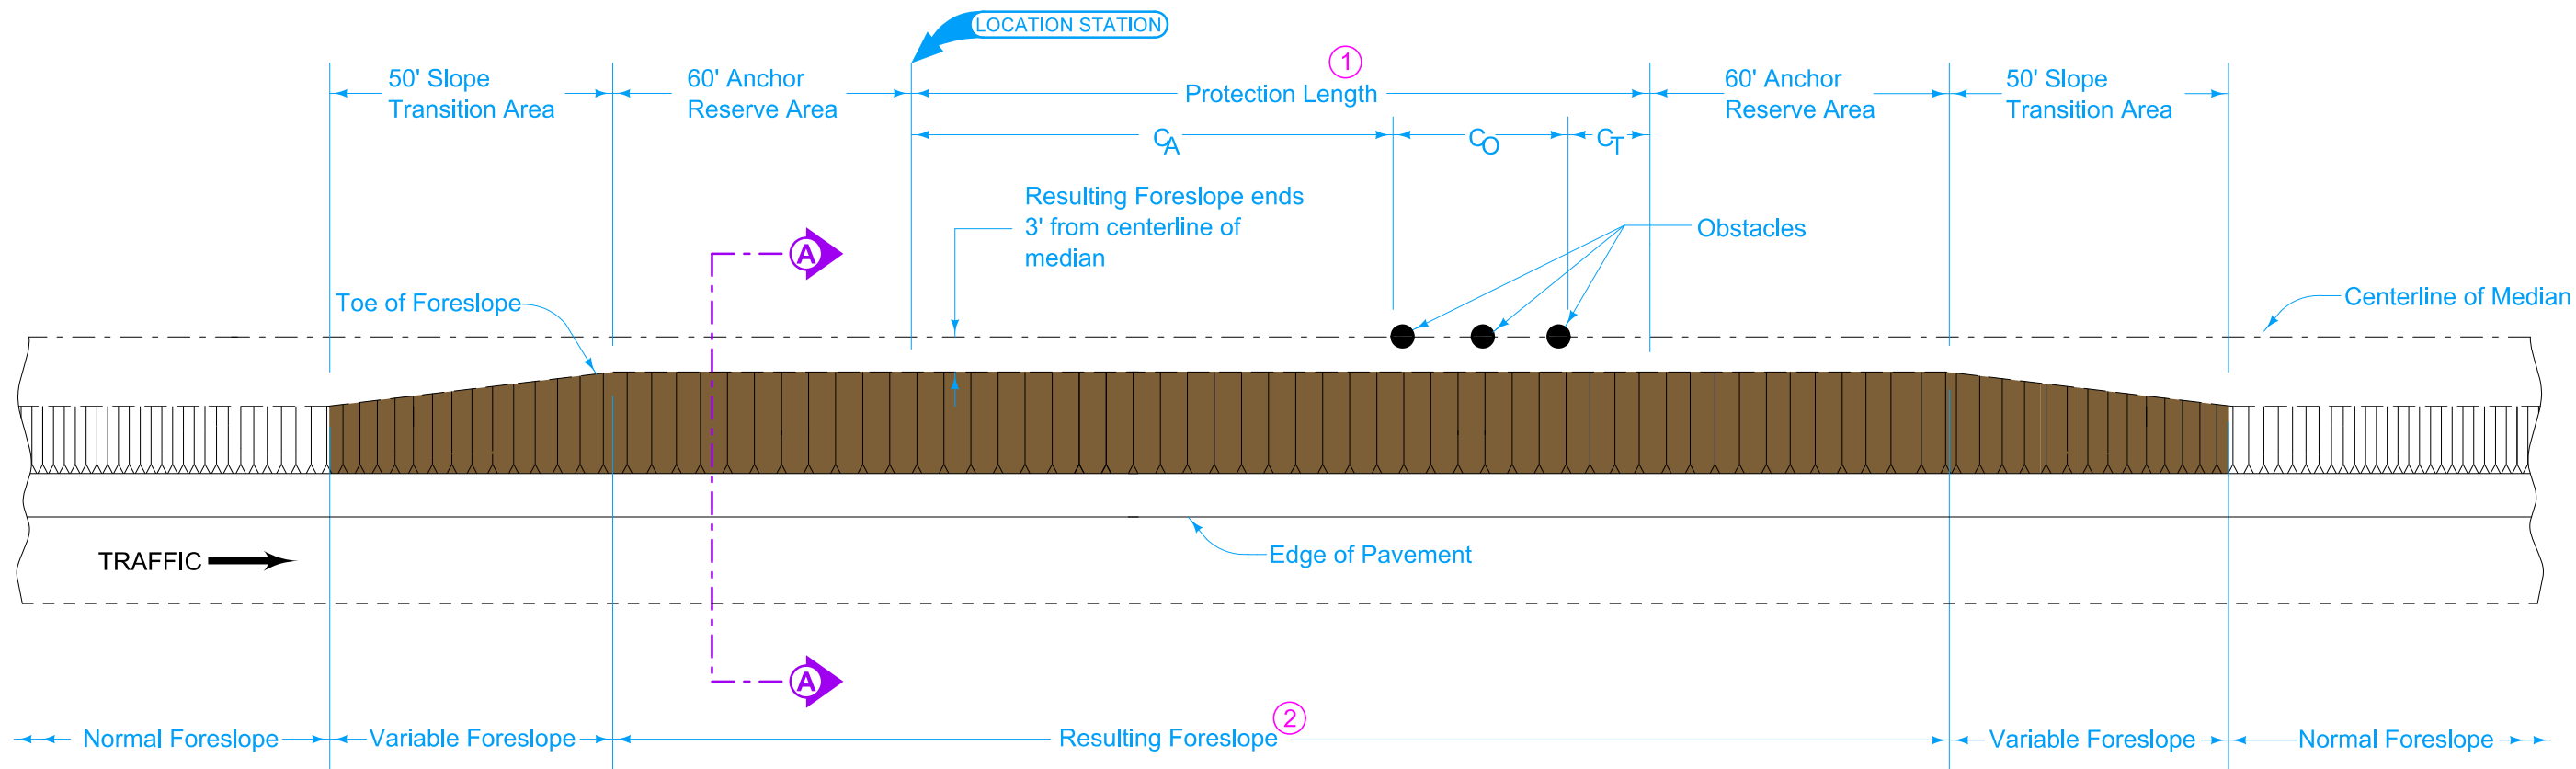

PLAN

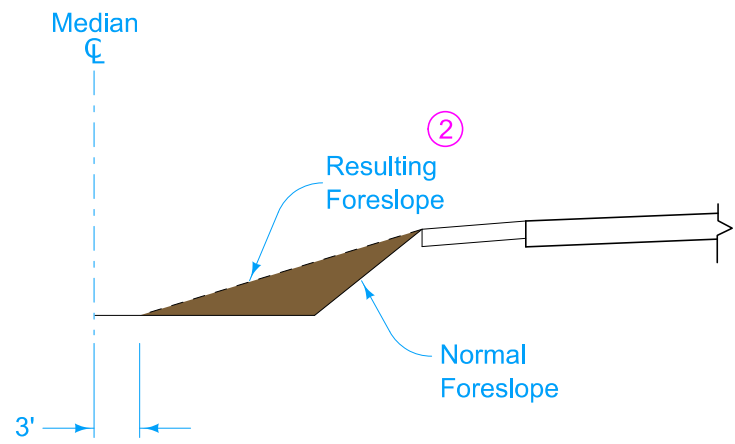

SECTION A-A

Possible Contract Items:

- Topsoil
- Embankment in Place
- Excavation, Class 10

Possible Tabulations:

- 107-24
- 108-9A

Provide positive drainage through the median obstacle area.

- (1) Refer to Tabulation 108-9A and BA-351.
- (2) No steeper than 6:1. See plans for detailed drawings.

IOWA DOT STANDARD ROAD PLAN	REVISION	
	1	10-20-15
	EW-302	
SHEET 1 of 1		
REVISIONS: Modified note 2. Added Designer Info button.		
<i>Shawn Miller</i> APPROVED BY DESIGN METHODS ENGINEER		
SPECIAL SHAPING FOR HIGH TENSION CABLE GUARDRAIL AT MEDIAN OBSTACLES		