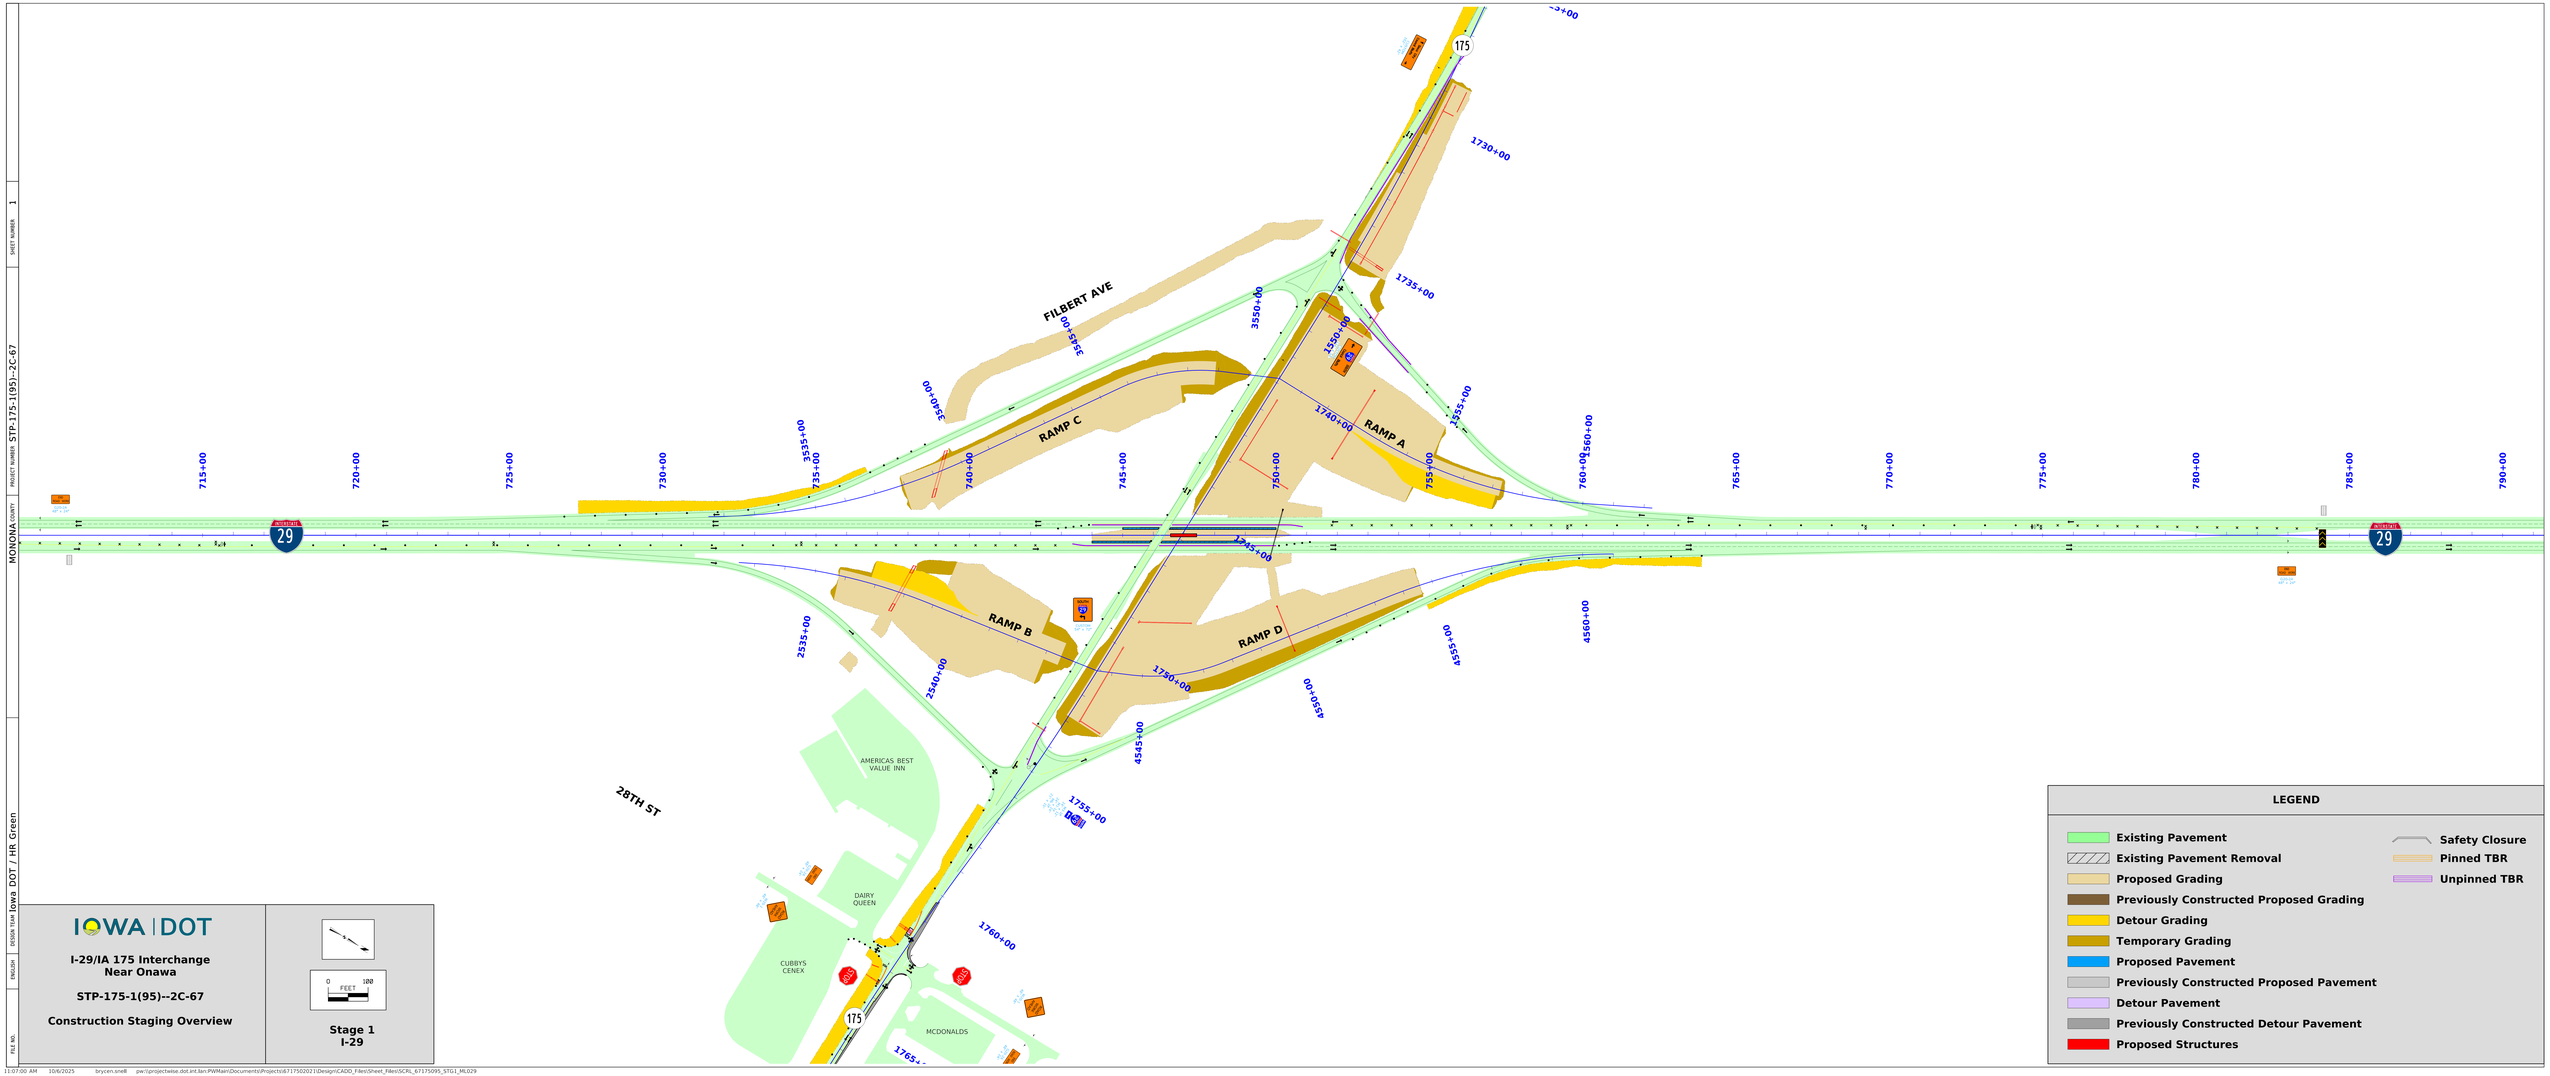

LEGEND

- Existing Pavement
- Existing Pavement Removal
- Proposed Grading
- Previously Constructed Proposed Grading
- Detour Grading
- Temporary Grading
- Proposed Pavement
- Previously Constructed Proposed Pavement
- Detour Pavement
- Previously Constructed Detour Pavement
- Proposed Structures
- Safety Closure
- Pinned TBR
- Unpinned TBR

IOWA DOT

I-29/IA 175 Interchange
Near Onawa

STP-175-1(95)--2C-67

Construction Staging Overview

0 100 FEET

Stage 1
I-29

FILE NO. | ENGLISH | DESIGN TEAM Iowa DOT / HR Green | PROJECT NUMBER STP-175-1(95)--2C-67 | COUNTY MONONA | SHEET NUMBER 1

LEGEND
Existing Pavement
Existing Pavement Removal
Proposed Grading
Previously Constructed Proposed Grading
Detour Grading
Temporary Grading
Proposed Pavement
Previously Constructed Proposed Pavement
Detour Pavement
Previously Constructed Detour Pavement
Proposed Structures
Safety Closure
Pinned TBR
Unpinned TBR
ELDER AVE
FILBERT AVE
RAMP A
RAMP B
RAMP C
RAMP D
PEARL ST
26TH ST
28TH ST
MCDONALDS
PHILLIPS 66 PETRO MART
AMERICAS BEST VALUE INN
DAIRY QUEEN
CUBBYS CENEX
STRUBLE AGRONOMY
175
29
SPEED LIMIT 40
STOP
IOWA DOT
I-29/IA 175 Interchange
Near Onawa
STP-175-1(95)--2C-67
Construction Staging Overview
Stage 1
IA 175

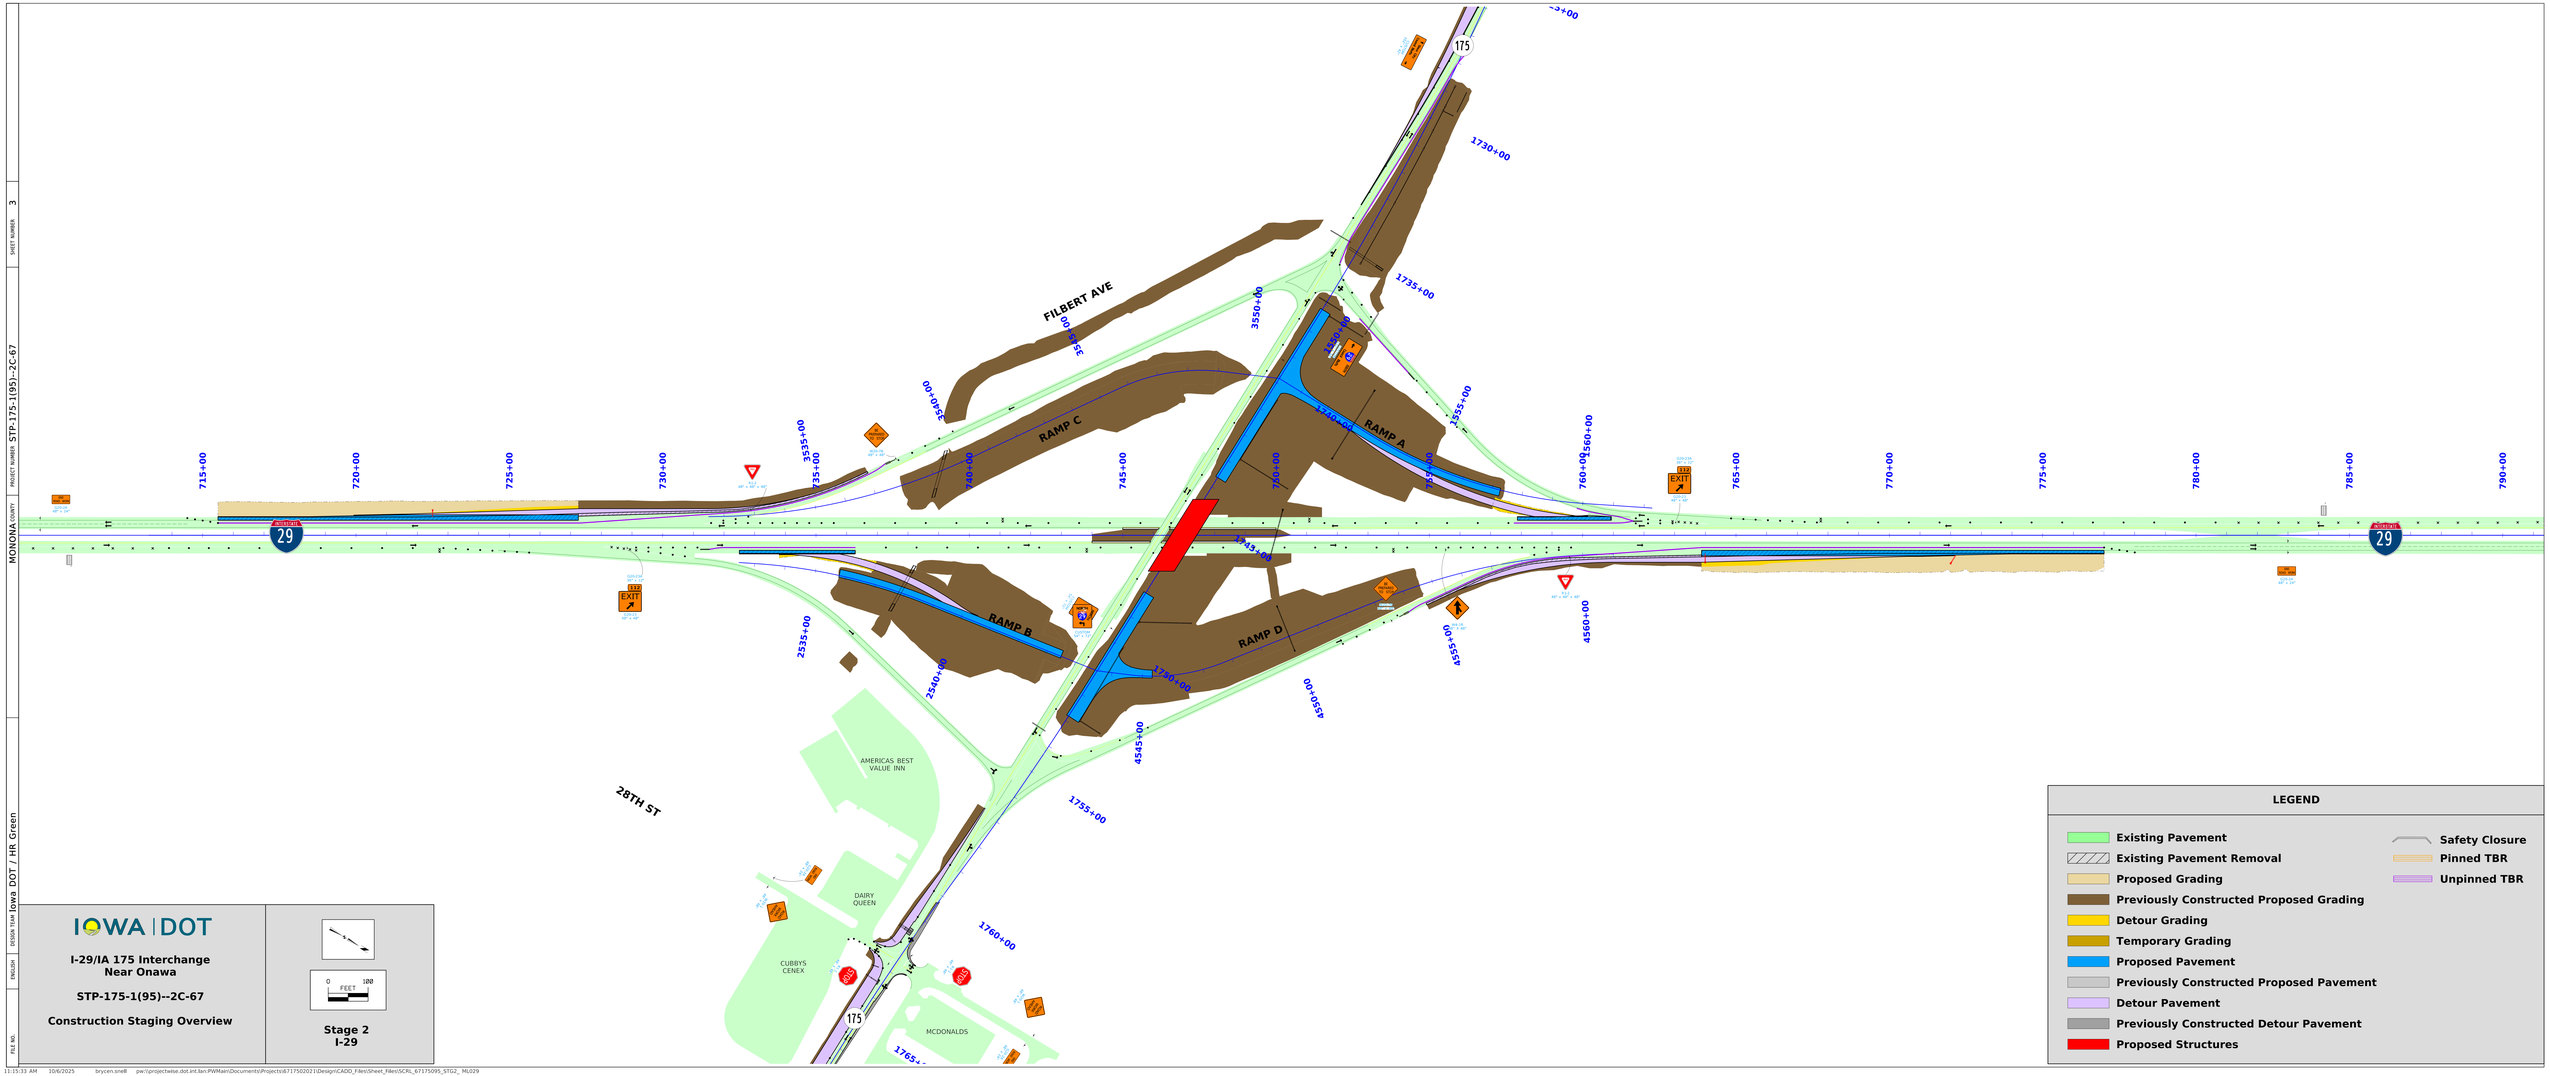

LEGEND

- Existing Pavement
- Existing Pavement Removal
- Proposed Grading
- Previously Constructed Proposed Grading
- Detour Grading
- Temporary Grading
- Proposed Pavement
- Previously Constructed Proposed Pavement
- Detour Pavement
- Previously Constructed Detour Pavement
- Proposed Structures
- Safety Closure
- Pinned TBR
- Unpinned TBR

IOWA DOT

I-29/IA 175 Interchange Near Onawa

STP-175-1(95)--2C-67

Construction Staging Overview

0 100 FEET

Stage 2
I-29

FILE NO. | ENGLISH | DESIGN TEAM Iowa DOT / HR Green | PROJECT NUMBER STP-175-1(95)--2C-67 | COUNTY MONONA | SHEET NUMBER 3

11:15:33 AM 10/6/2025 brycen.snell pw:\\prosjectwise.dot.int.lan:PWMain\Documents\Projects\6717502021\Design\CADD_Files\Sheet_Files\SCRL_67175095_STG2_ ML029

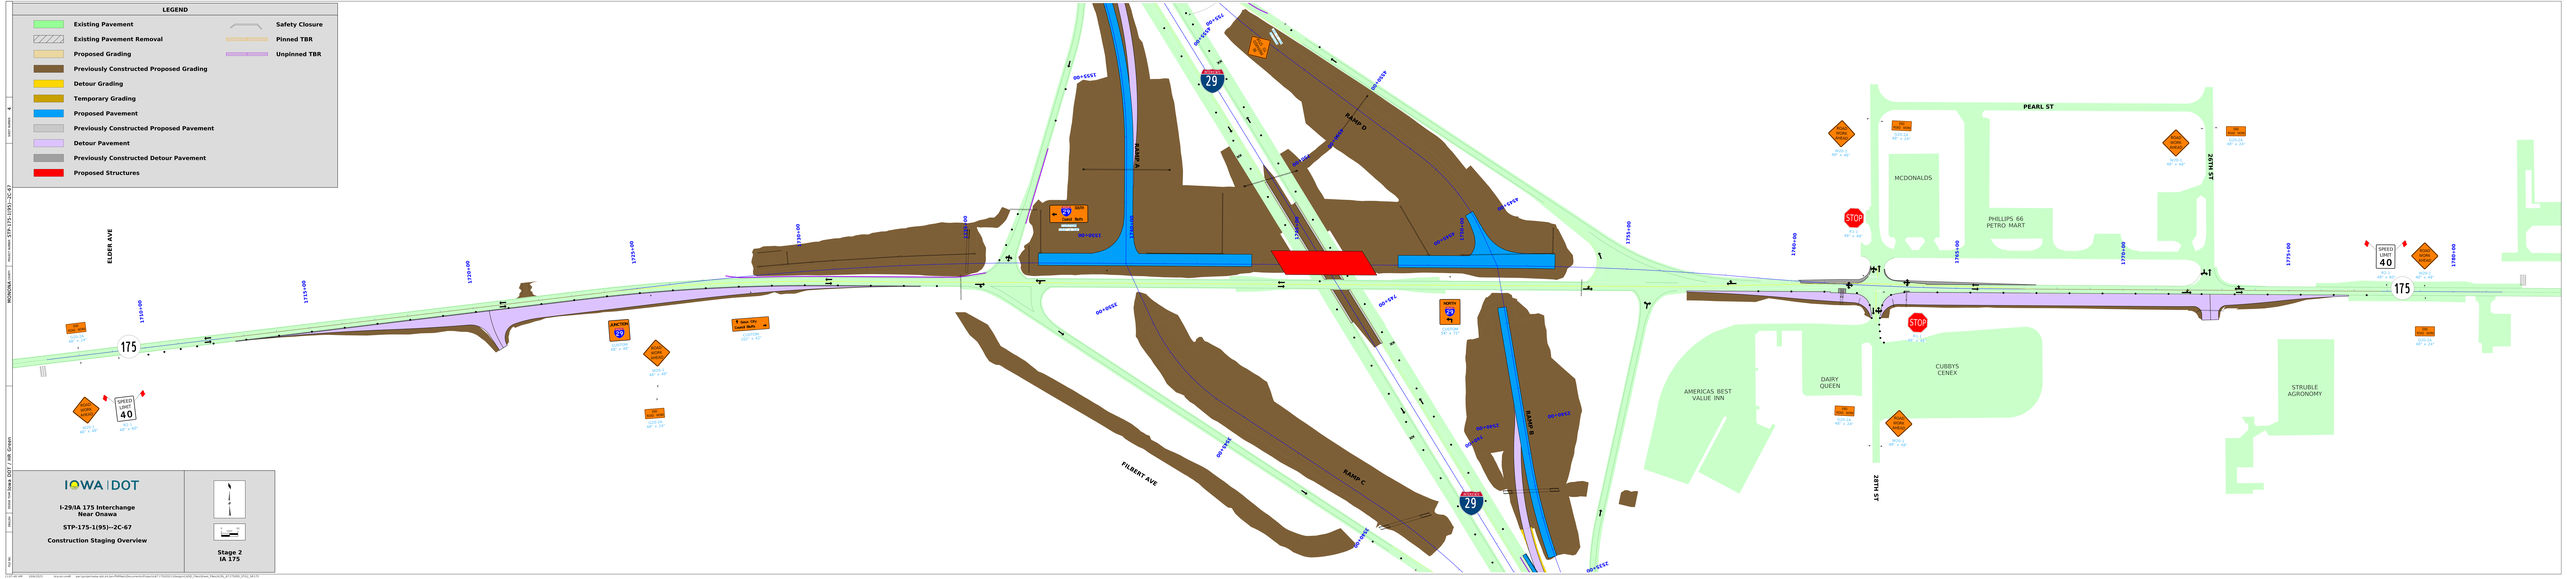
LEGEND
Existing Pavement
Existing Pavement Removal
Proposed Grading
Previously Constructed Proposed Grading
Detour Grading
Temporary Grading
Proposed Pavement
Previously Constructed Proposed Pavement
Detour Pavement
Previously Constructed Detour Pavement
Proposed Structures
Safety Closure
Pinned TBR
Unpinned TBR
ELDER AVE
FILBERT AVE
RAMP A
RAMP B
RAMP C
RAMP D
PEARL ST
MCDONALDS
PHILLIPS 66 PETRO MART
DAIRY QUEEN
CUBBYS CENEX
AMERICAS BEST VALUE INN
STRUBLE AGRONOMY
175
29
STOP
SPEED LIMIT 40
IOWA | DOT
I-29/IA 175 Interchange
Near Onawa
STP-175-1(95)--2C-67
Construction Staging Overview
Stage 2
IA 175

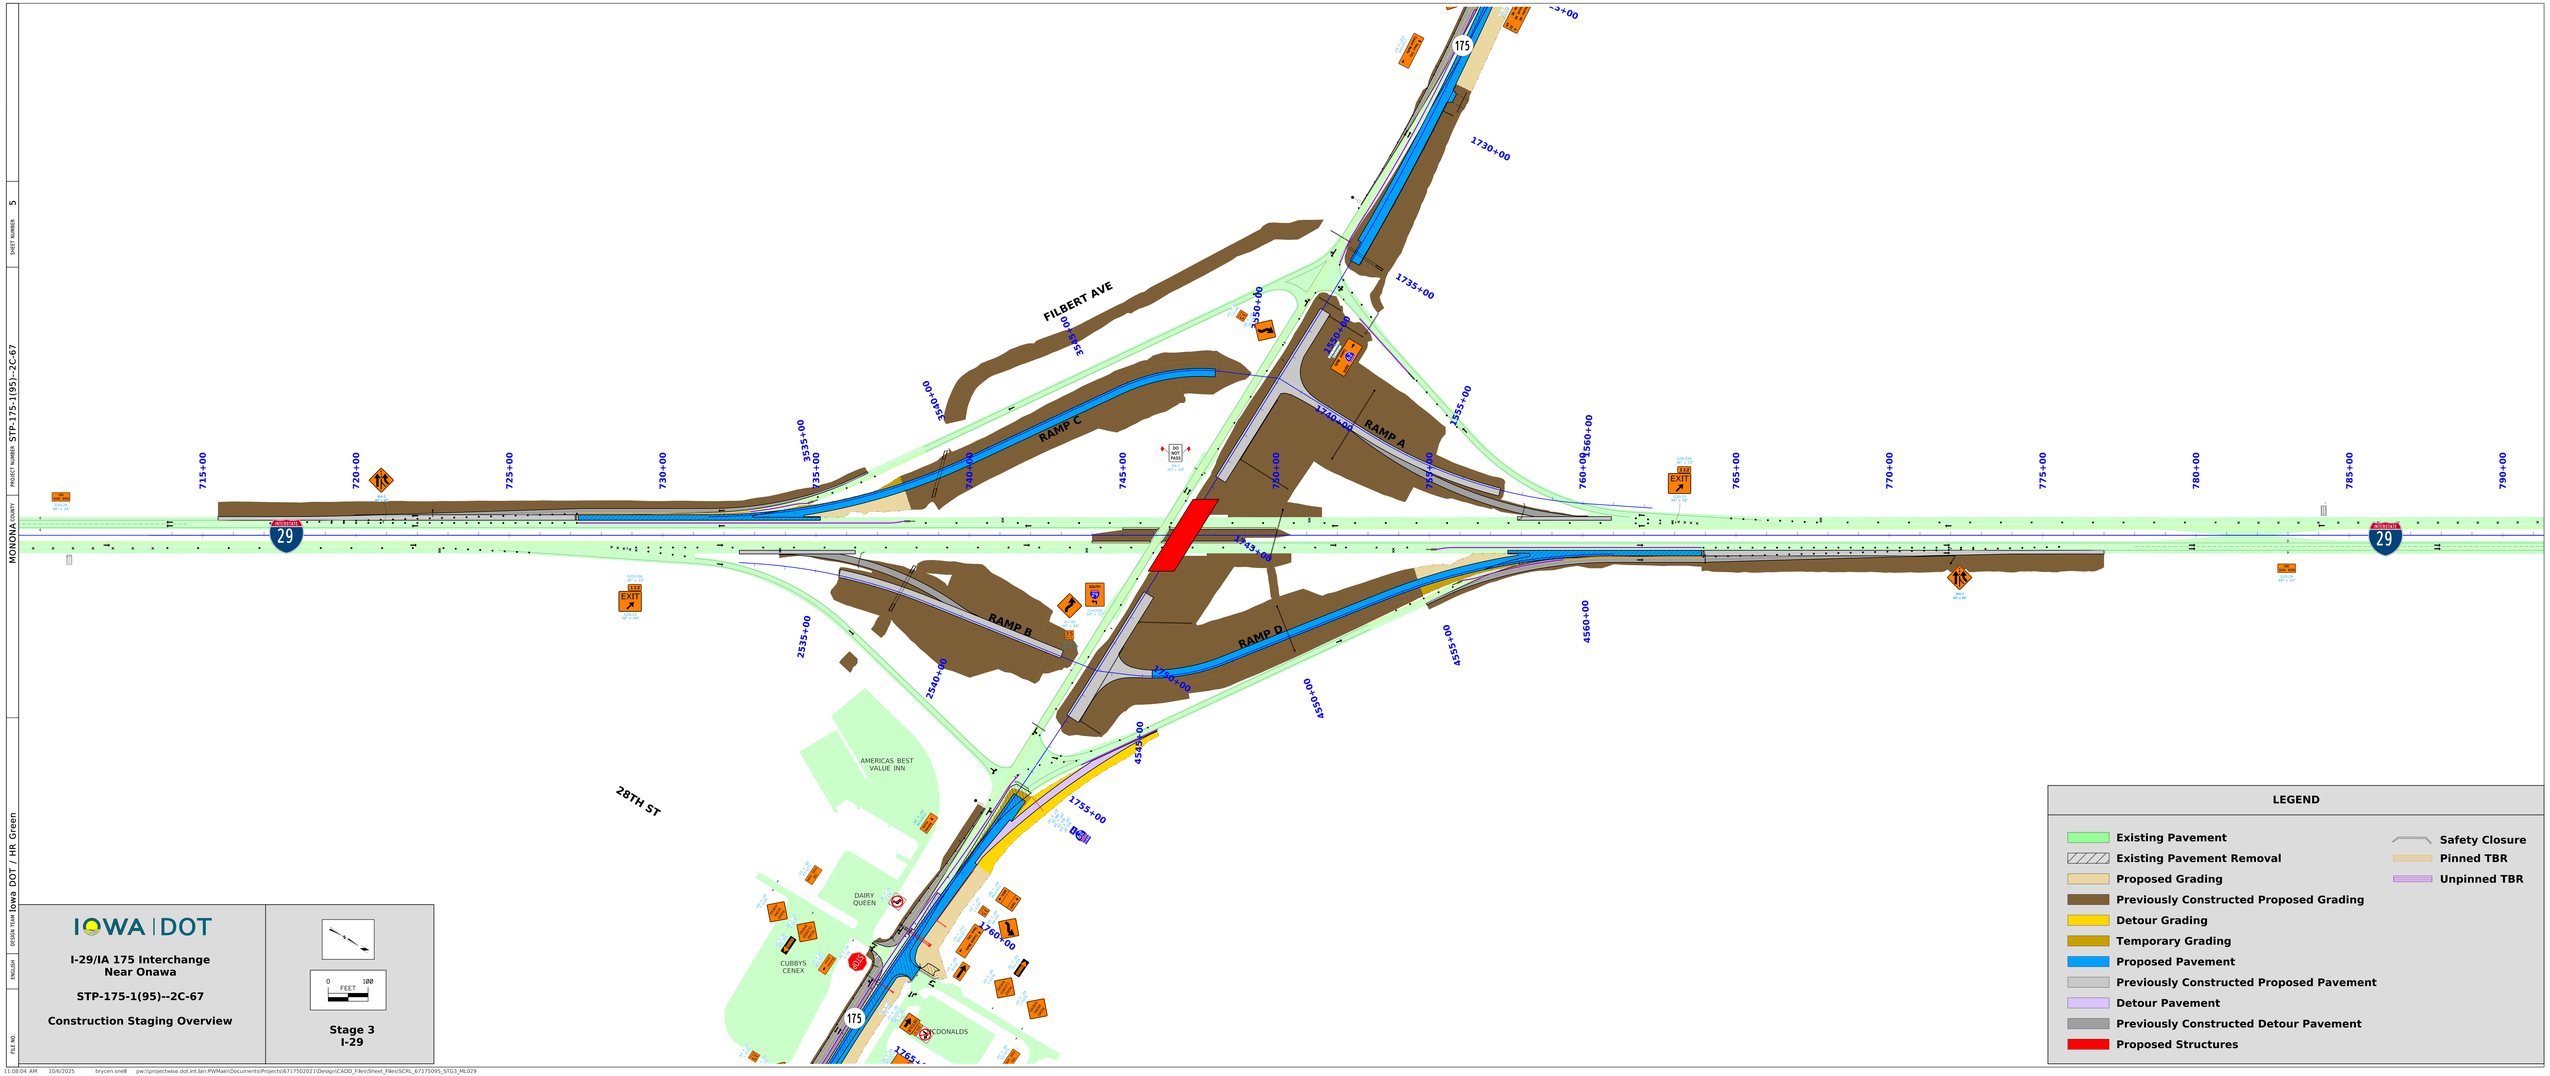

LEGEND

- Existing Pavement
- Existing Pavement Removal
- Proposed Grading
- Previously Constructed Proposed Grading
- Detour Grading
- Temporary Grading
- Proposed Pavement
- Previously Constructed Proposed Pavement
- Detour Pavement
- Previously Constructed Detour Pavement
- Proposed Structures
- Safety Closure
- Pinned TBR
- Unpinned TBR

IOWA DOT

I-29/IA 175 Interchange Near Onawa

STP-175-1(95)--2C-67

Construction Staging Overview

0 100 FEET

Stage 3
I-29

FILE NO. | ENGLISH | DESIGN TEAM Iowa DOT / HR Green | COUNTY MONONA | PROJECT NUMBER STP-175-1(95)--2C-67 | SHEET NUMBER 5

11:08:04 AM 10/6/2025 brycen.snell pw:\\prosjectwise.dot.int.lan:PWMain\Documents\Projects\6717502021\Design\CADD_Files\Sheet_Files\SCRL_67175095_STG3_ML029

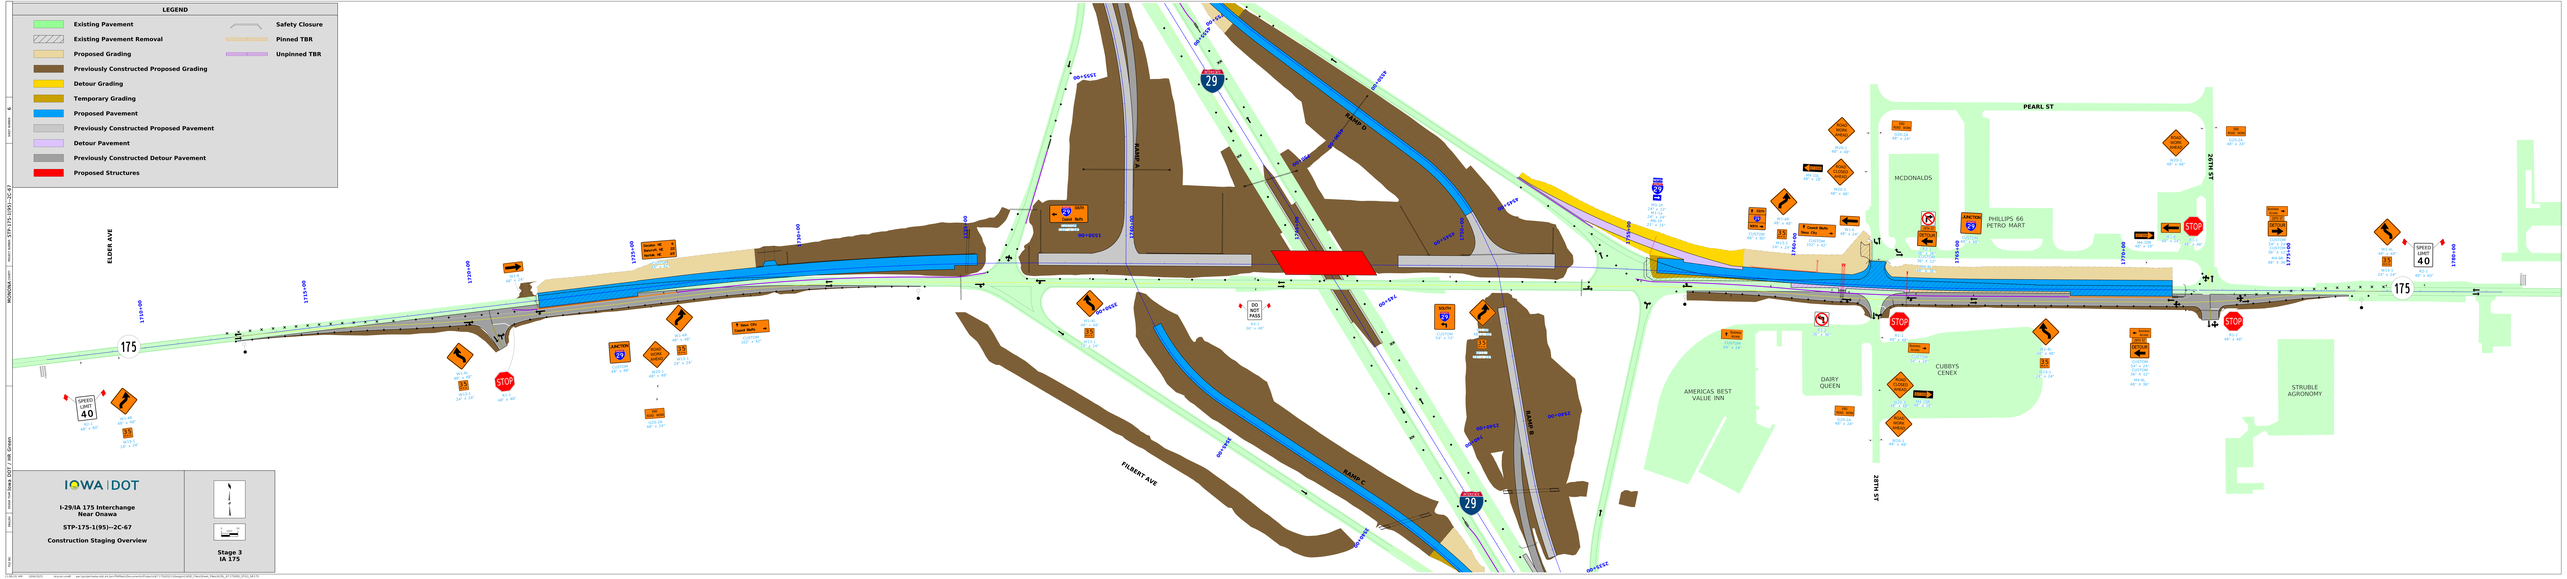
LEGEND
Existing Pavement
Existing Pavement Removal
Proposed Grading
Previously Constructed Proposed Grading
Detour Grading
Temporary Grading
Proposed Pavement
Previously Constructed Proposed Pavement
Detour Pavement
Previously Constructed Detour Pavement
Proposed Structures
Safety Closure
Pinned TBR
Unpinned TBR
ELDER AVE
FILBERT AVE
RAMP A
RAMP B
RAMP C
RAMP D
PEARL ST
26TH ST
28TH ST
MCDONALDS
PHILLIPS 66 PETRO MART
DAIRY QUEEN
CUBBYS CENEX
AMERICAS BEST VALUE INN
STRUBLE AGRONOMY
SPEED LIMIT 40
STOP
DO NOT PASS
I-29/IA 175 Interchange
Near Onawa
STP-175-1(95)--2C-67
Construction Staging Overview
Stage 3
IA 175

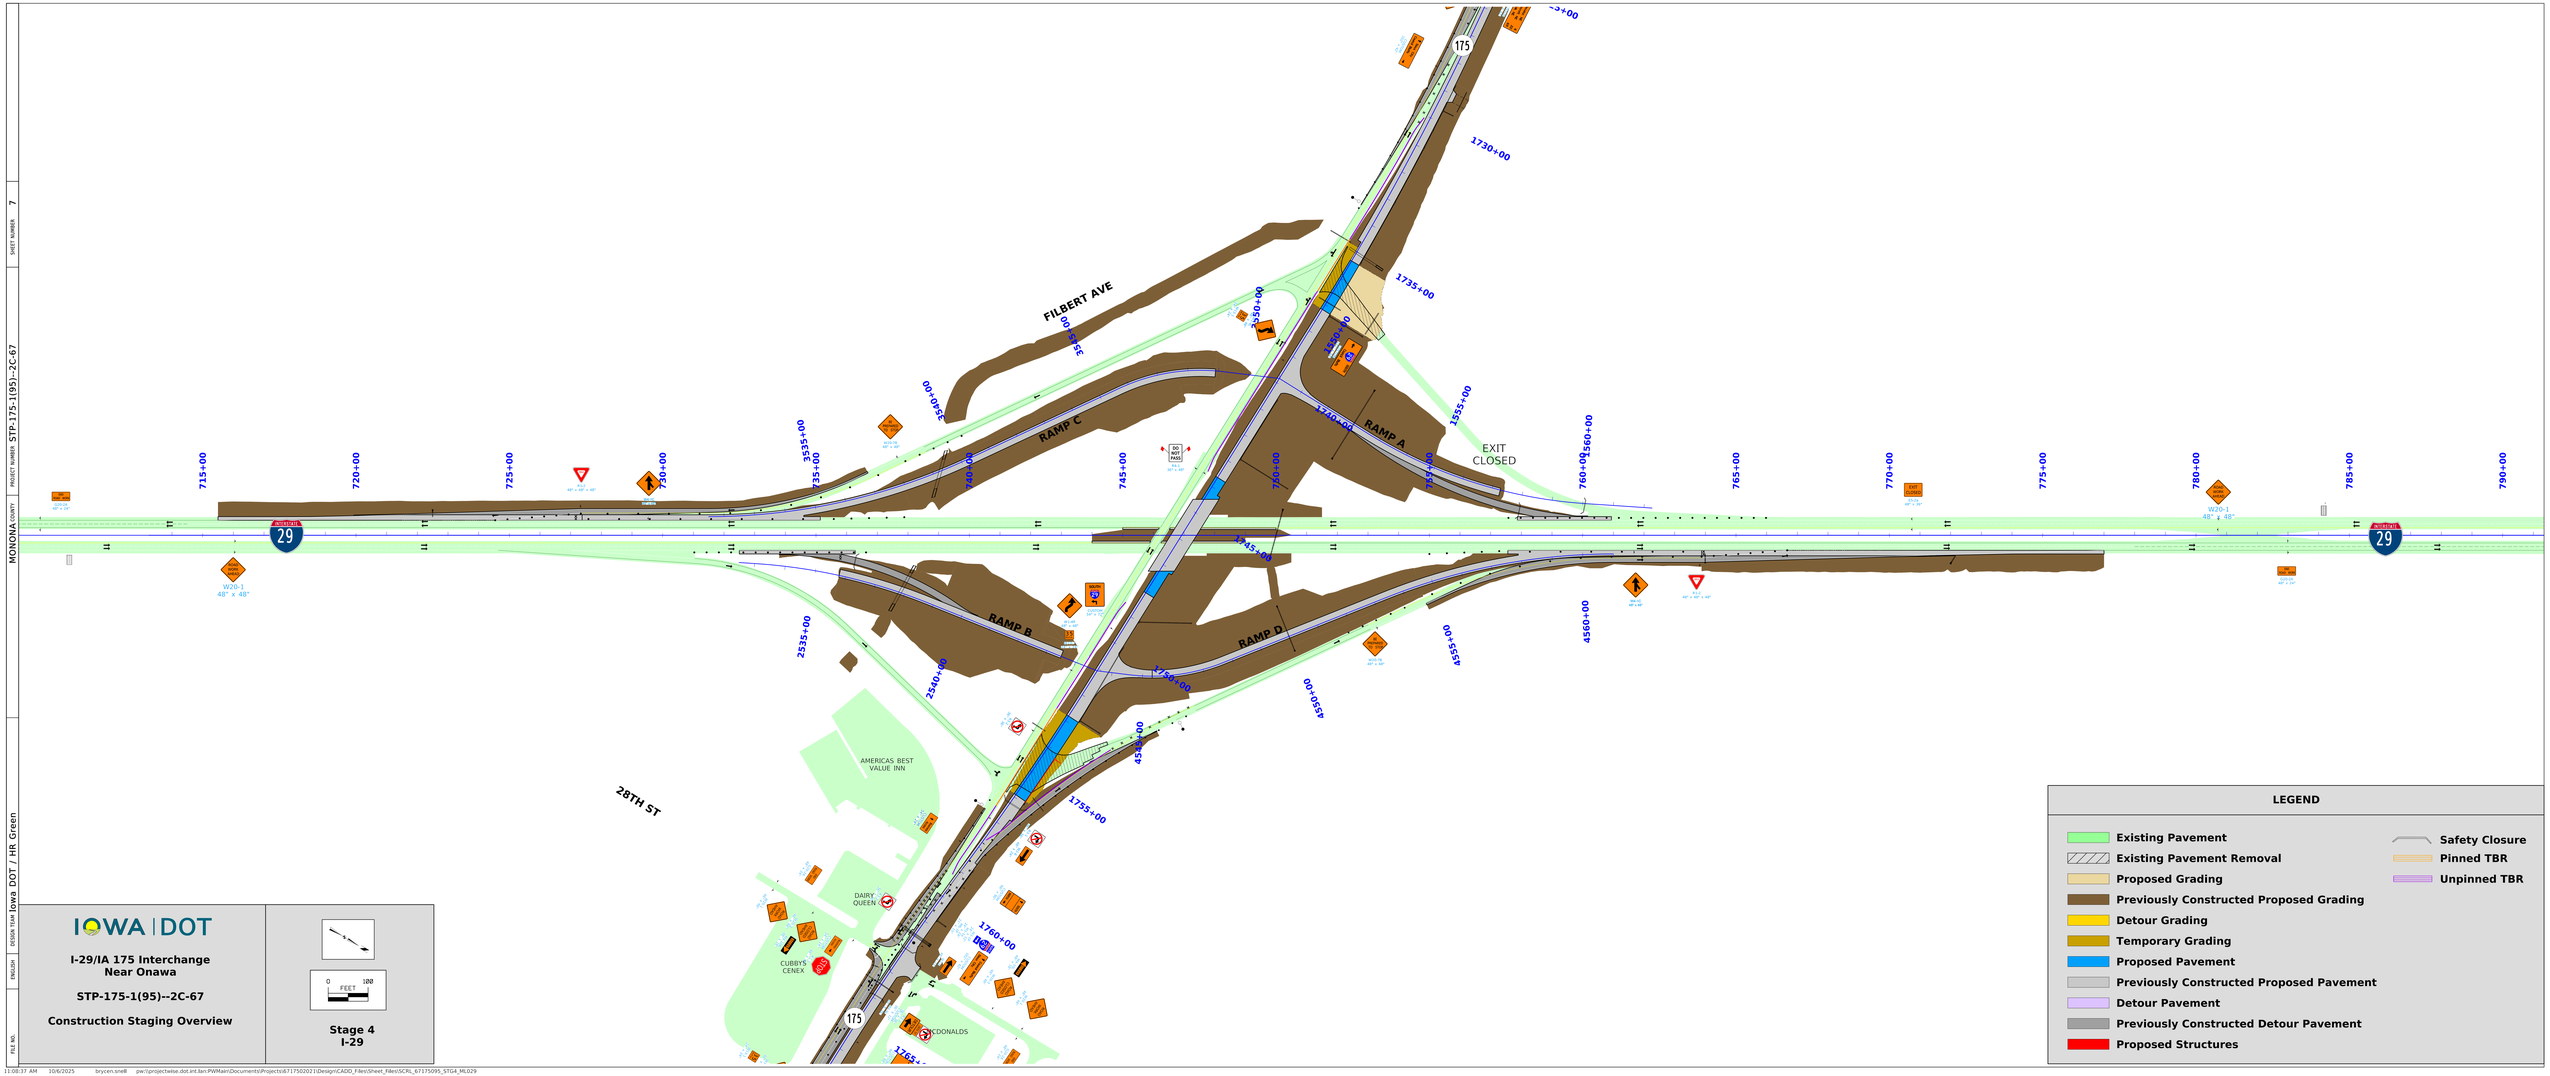

LEGEND

- Existing Pavement
- Existing Pavement Removal
- Proposed Grading
- Previously Constructed Proposed Grading
- Detour Grading
- Temporary Grading
- Proposed Pavement
- Previously Constructed Proposed Pavement
- Detour Pavement
- Previously Constructed Detour Pavement
- Proposed Structures
- Safety Closure
- Pinned TBR
- Unpinned TBR

IOWA DOT

I-29/IA 175 Interchange Near Onawa

STP-175-1(95)--2C-67

Construction Staging Overview

0 100 FEET

Stage 4
I-29

FILE NO. | ENGLISH | DESIGN TEAM Iowa DOT / HR Green | COUNTY MONONA | PROJECT NUMBER STP-175-1(95)--2C-67 | SHEET NUMBER 7

11:08:37 AM 10/6/2025 brycen.snell pw:\\prosjectwise.dot.int.lan:PWMain\Documents\Projects\6717502021\Design\CADD_Files\Sheet_Files\SCRL_67175095_STG4_ML029

LEGEND
Existing Pavement
Existing Pavement Removal
Proposed Grading
Previously Constructed Proposed Grading
Detour Grading
Temporary Grading
Proposed Pavement
Previously Constructed Proposed Pavement
Detour Pavement
Previously Constructed Detour Pavement
Proposed Structures
Safety Closure
Pinned TBR
Unpinned TBR
ELDER AVE
FILBERT AVE
PEARL ST
26TH ST
28TH ST
RAMP A
RAMP B
RAMP C
RAMP D
EXIT CLOSED
MCDONALDS
PHILLIPS 66 PETRO MART
AMERICAS BEST VALUE INN
DAIRY QUEEN
CUBBYS CENEX
STRUBLE AGRONOMY
175
29
STOP
SPEED LIMIT 40
IOWA DOT
I-29/IA 175 Interchange
Near Onawa
STP-175-1(95)--2C-67
Construction Staging Overview
Stage 4
IA 175

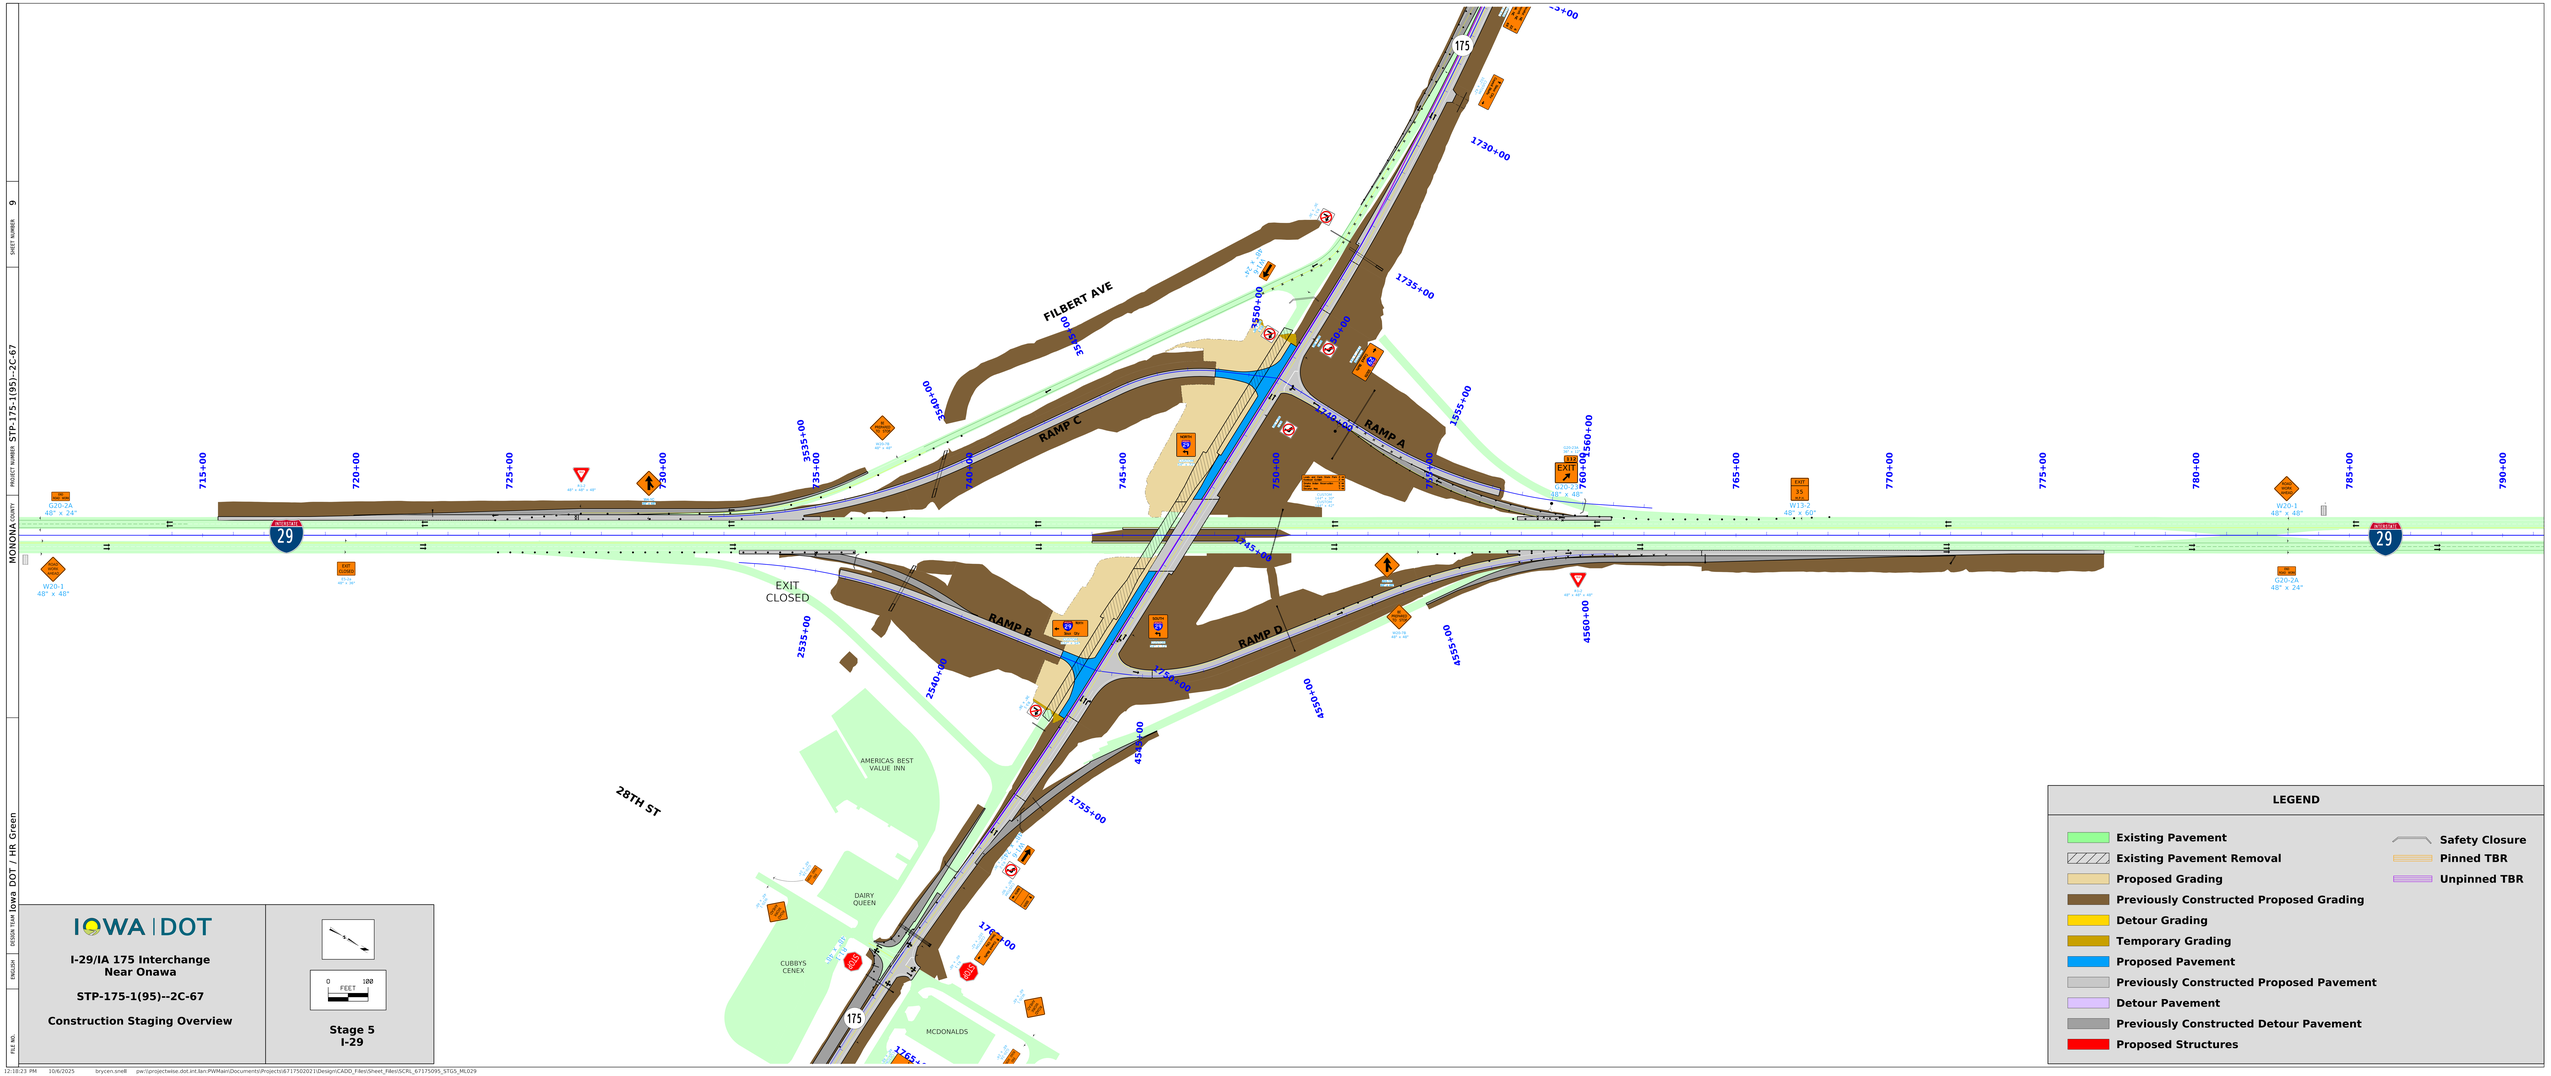

LEGEND

- Existing Pavement
- Existing Pavement Removal
- Proposed Grading
- Previously Constructed Proposed Grading
- Detour Grading
- Temporary Grading
- Proposed Pavement
- Previously Constructed Proposed Pavement
- Detour Pavement
- Previously Constructed Detour Pavement
- Proposed Structures
- Safety Closure
- Pinned TBR
- Unpinned TBR

IOWA DOT

I-29/IA 175 Interchange Near Onawa

STP-175-1(95)--2C-67

Construction Staging Overview

0 100 FEET

Stage 5
I-29

FILE NO. | ENGLISH | DESIGN TEAM Iowa DOT / HR Green | PROJECT NUMBER STP-175-1(95)--2C-67 | COUNTY MONONA | SHEET NUMBER 9

12:18:23 PM 10/6/2025 bryce.snell pw:\\prosjectwise.dot.int.lan:PWMain\Documents\Projects\6717502021\Design\CADD_Files\Sheet_Files\SCRL_67175095_STG5_ML029

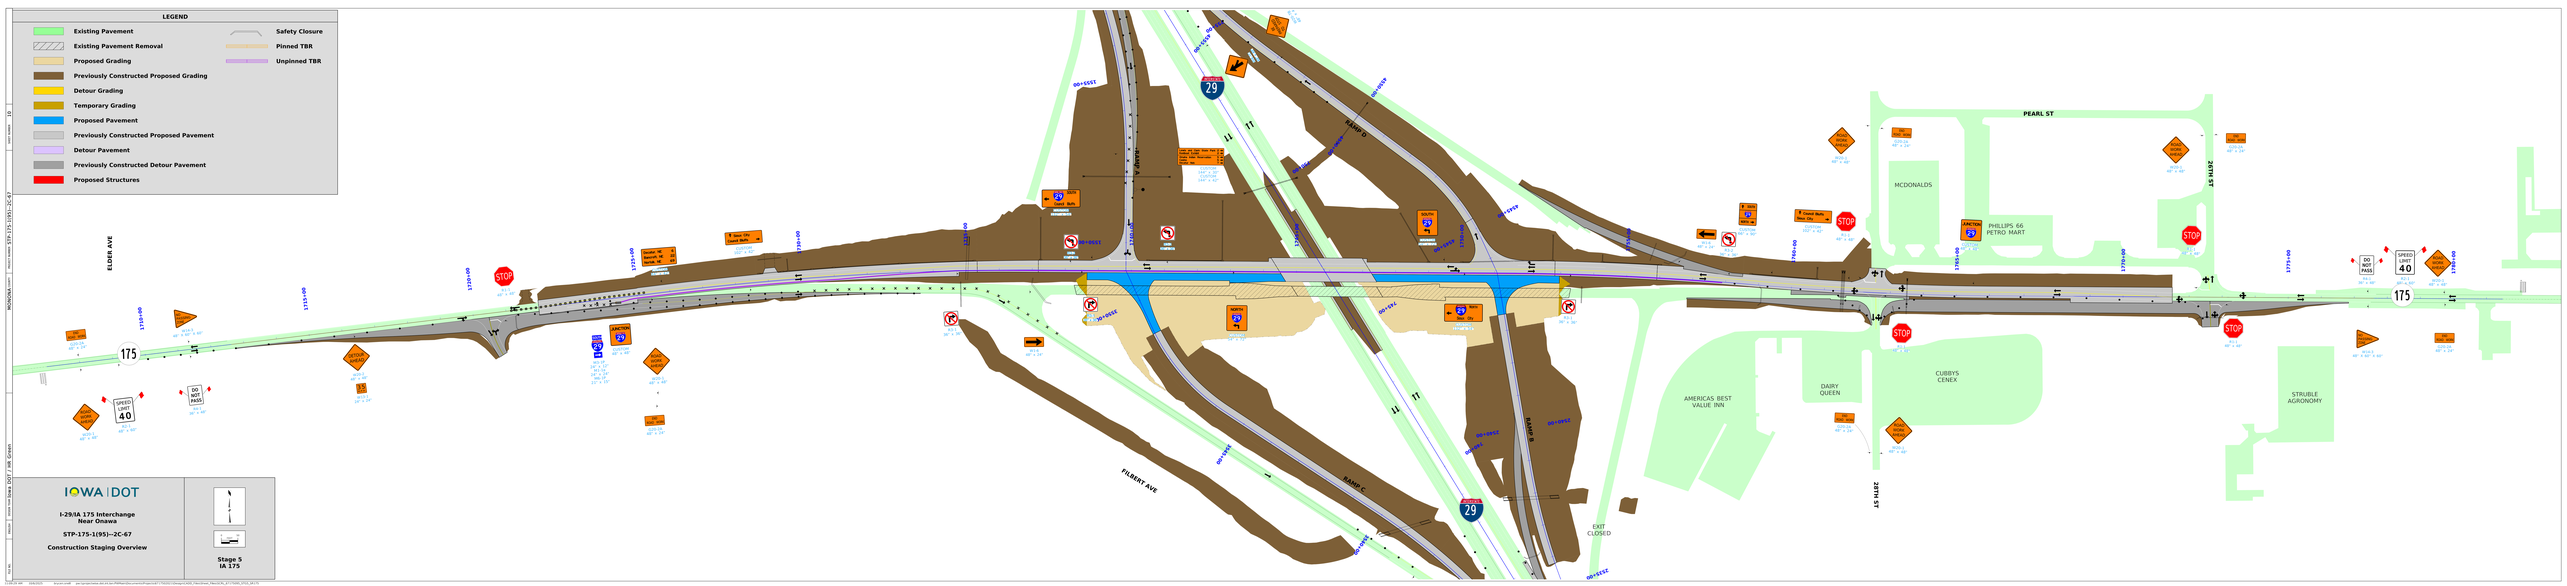
LEGEND
Existing Pavement
Existing Pavement Removal
Proposed Grading
Previously Constructed Proposed Grading
Detour Grading
Temporary Grading
Proposed Pavement
Previously Constructed Proposed Pavement
Detour Pavement
Previously Constructed Detour Pavement
Proposed Structures
Safety Closure
Pinned TBR
Unpinned TBR
FILBERT AVE
RAMP D
RAMP C
RAMP B
PEARL ST
28TH ST
MCDONALDS
PHILLIPS 66 PETRO MART
DAIRY QUEEN
CUBBYS CENEX
AMERICAS BEST VALUE INN
STRUBLE AGRONOMY
EXIT CLOSED
IOWA DOT
I-29/IA 175 Interchange
Near Onawa
STP-175-1(95)--2C-67
Construction Staging Overview
Stage 5
IA 175

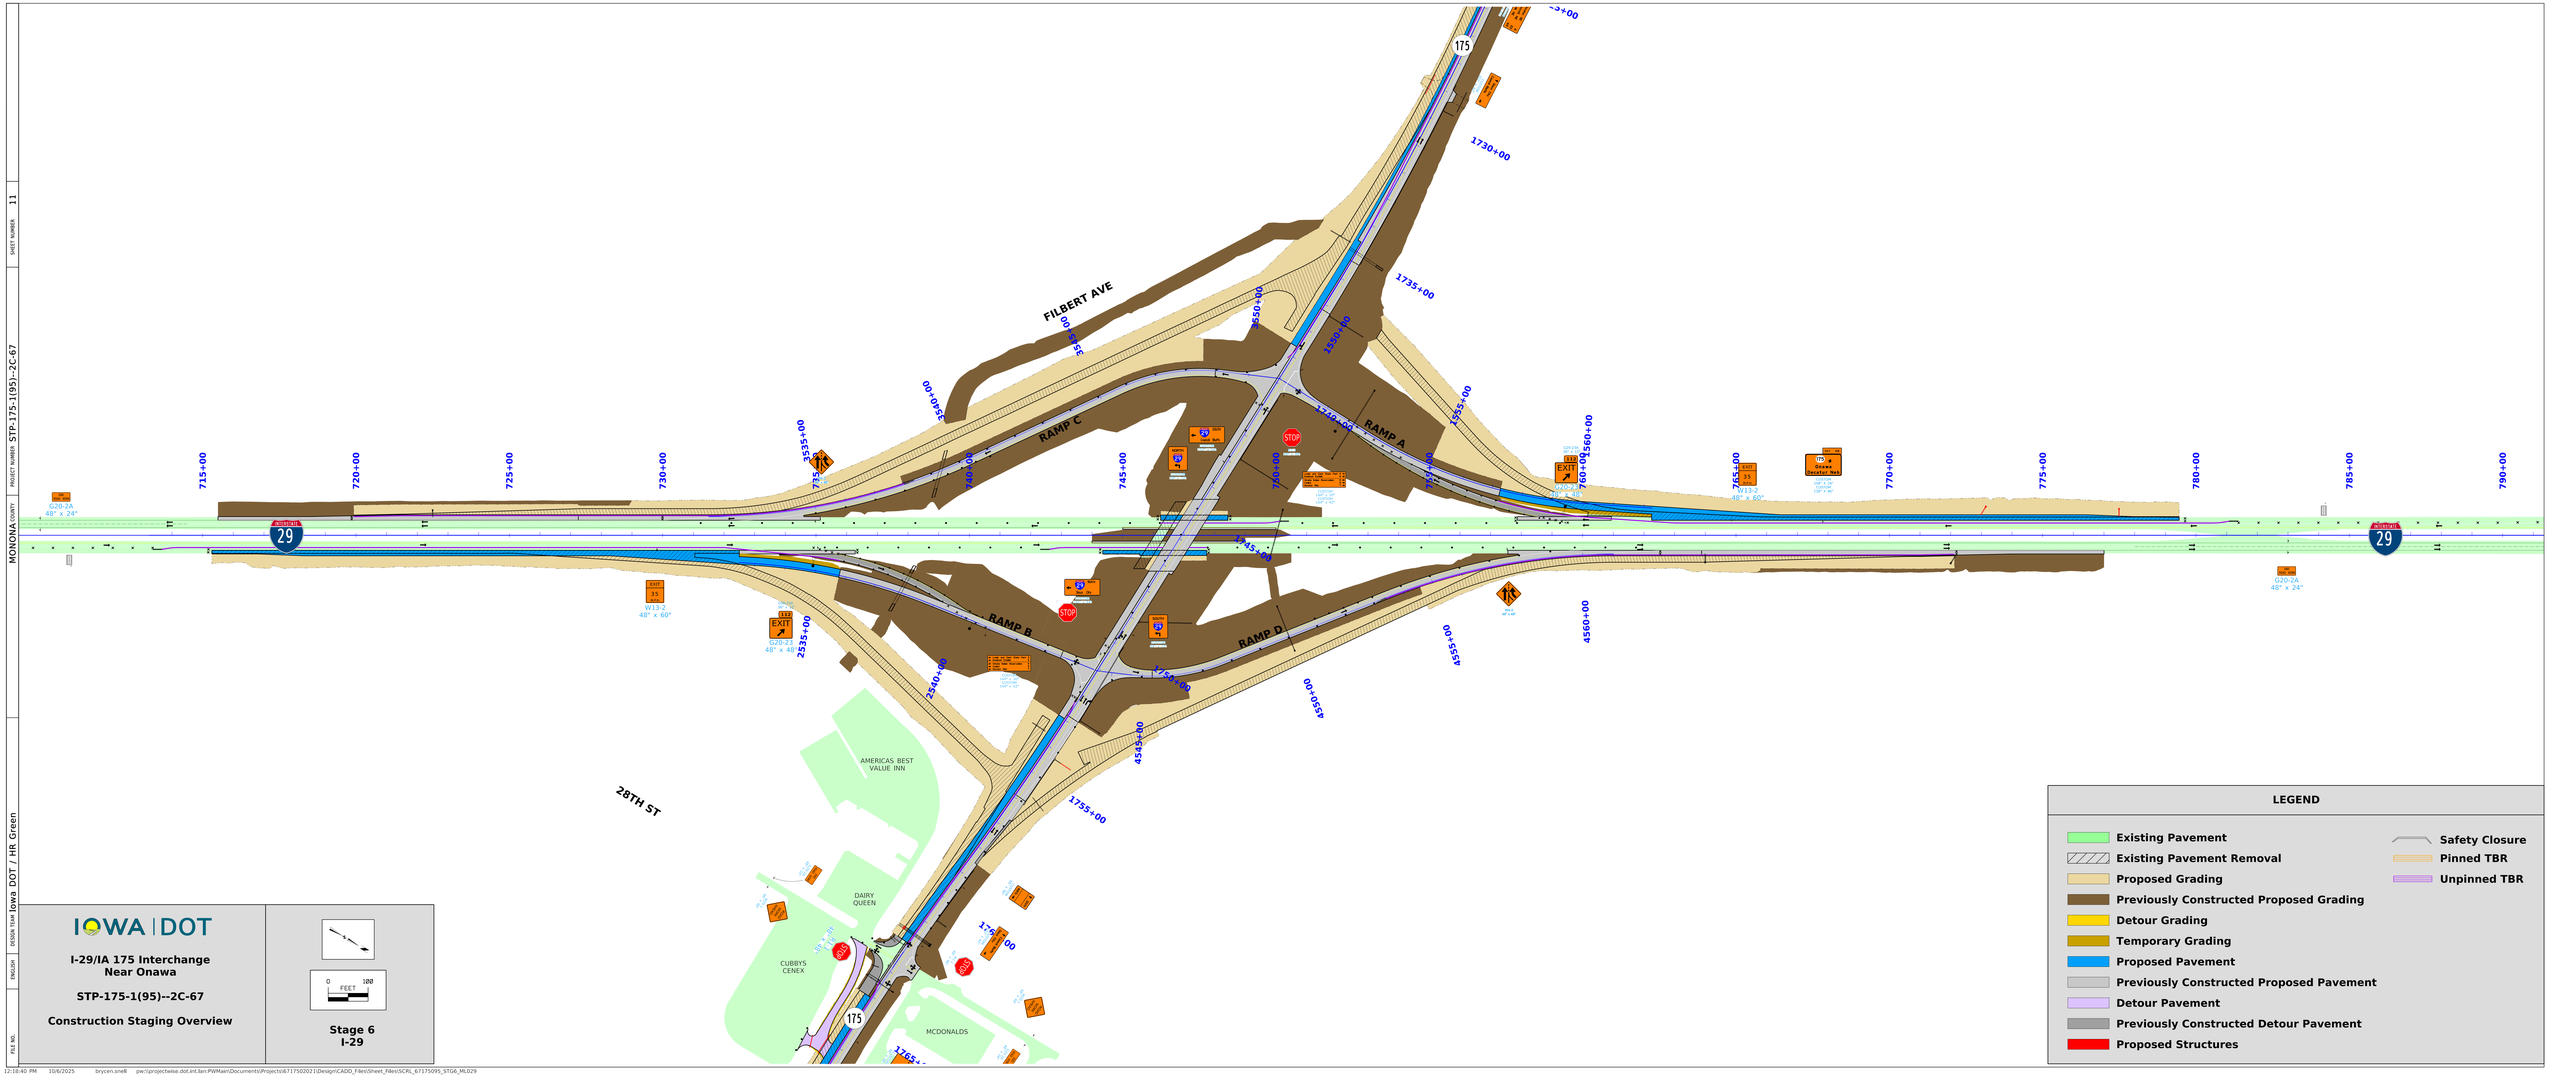
FILBERT AVE
28TH ST
RAMP A
RAMP B
RAMP C
RAMP D
AMERICAS BEST VALUE INN
DAIRY QUEEN
CUBBYS CENEX
MCDONALDS
29
175
715+00
720+00
725+00
730+00
735+00
740+00
745+00
750+00
755+00
760+00
765+00
770+00
775+00
780+00
785+00
790+00
1730+00
1735+00
1740+00
1745+00
1750+00
1755+00
1760+00
1765+00
2535+00
2540+00
2545+00
2550+00
4535+00
4540+00
4545+00
4550+00
4555+00
4560+00
EXIT 35
W13-2
48" x 60"
EXIT 110
G20-2A
48" x 24"
G20-2
48" x 24"
G20-2a
48" x 24"
G20-2d
48" x 48"
STOP
R1-1
30" x 30"
R3-5R
30" x 36"
R3-5L
30" x 36"
R2-1
30" x 30"
W3-1
36" x 36"
W3-3
36" x 36"
W3-5
36" x 36"
W1-2L
30" x 30"
W1-2R
30" x 30"
W1-4
30" x 30"
W1-6
30" x 30"
W1-8
30" x 30"
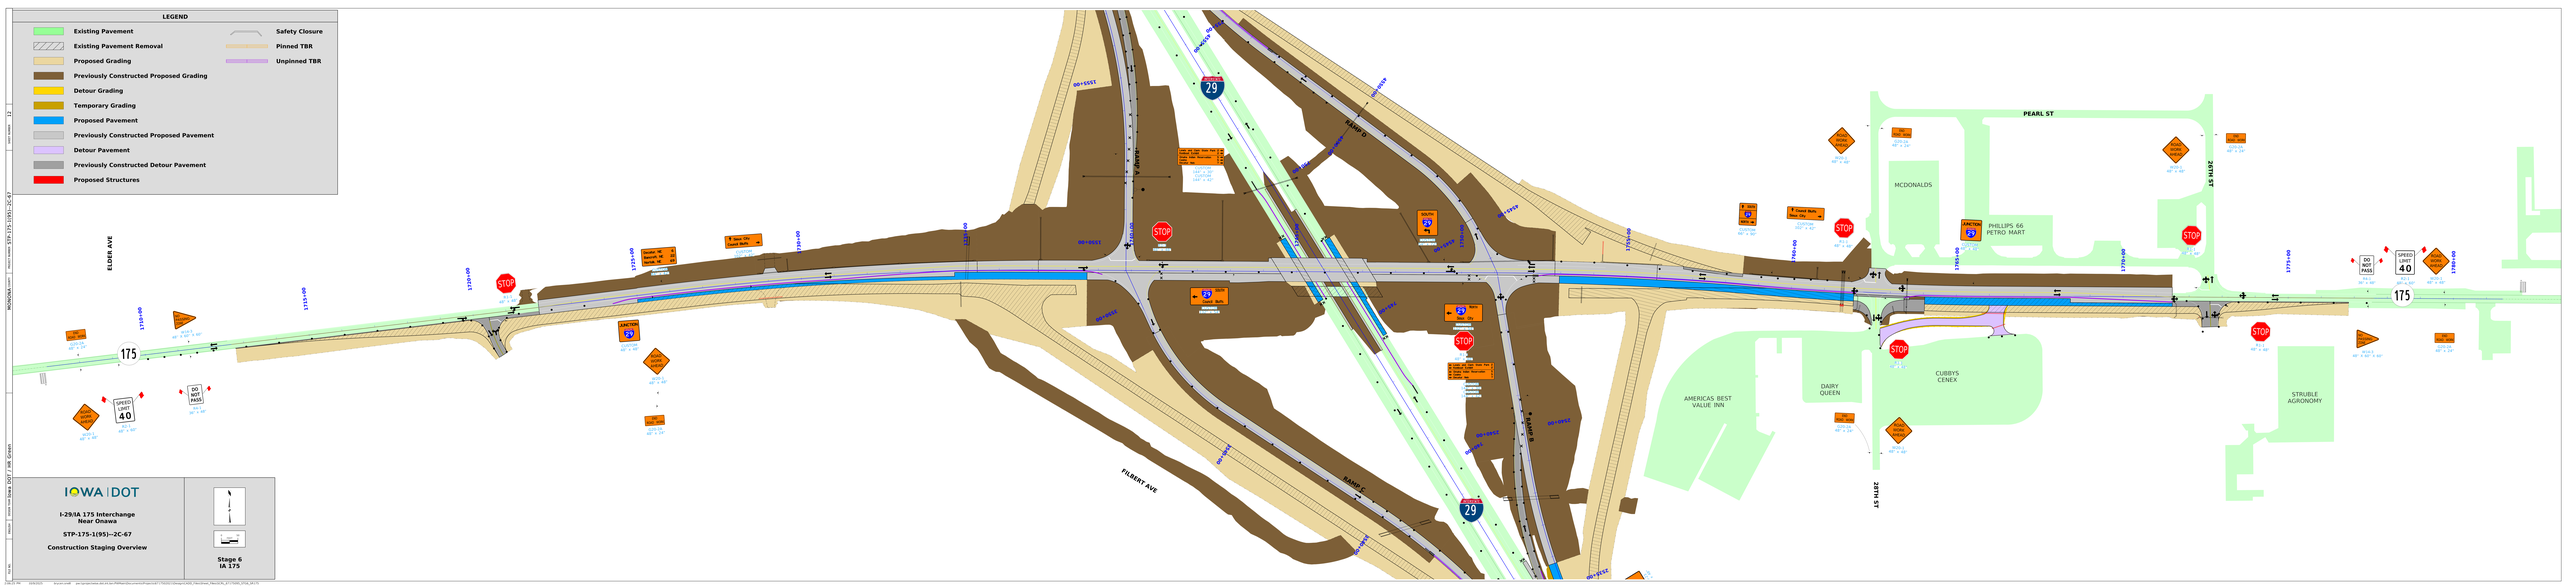
LEGEND
Existing Pavement
Existing Pavement Removal
Proposed Grading
Previously Constructed Proposed Grading
Detour Grading
Temporary Grading
Proposed Pavement
Previously Constructed Proposed Pavement
Detour Pavement
Previously Constructed Detour Pavement
Proposed Structures
Safety Closure
Pinned TBR
Unpinned TBR
FILBERT AVE
RAMP A
RAMP B
RAMP C
RAMP D
PEARL ST
26TH ST
28TH ST
MCDONALDS
PHILLIPS 66 PETRO MART
DAIRY QUEEN
CUBBYS CENEX
AMERICAS BEST VALUE INN
STRUBLE AGRONOMY
I-29/IA 175 Interchange Near Onawa
STP-175-1(95)--2C-67
Construction Staging Overview
Stage 6 IA 175

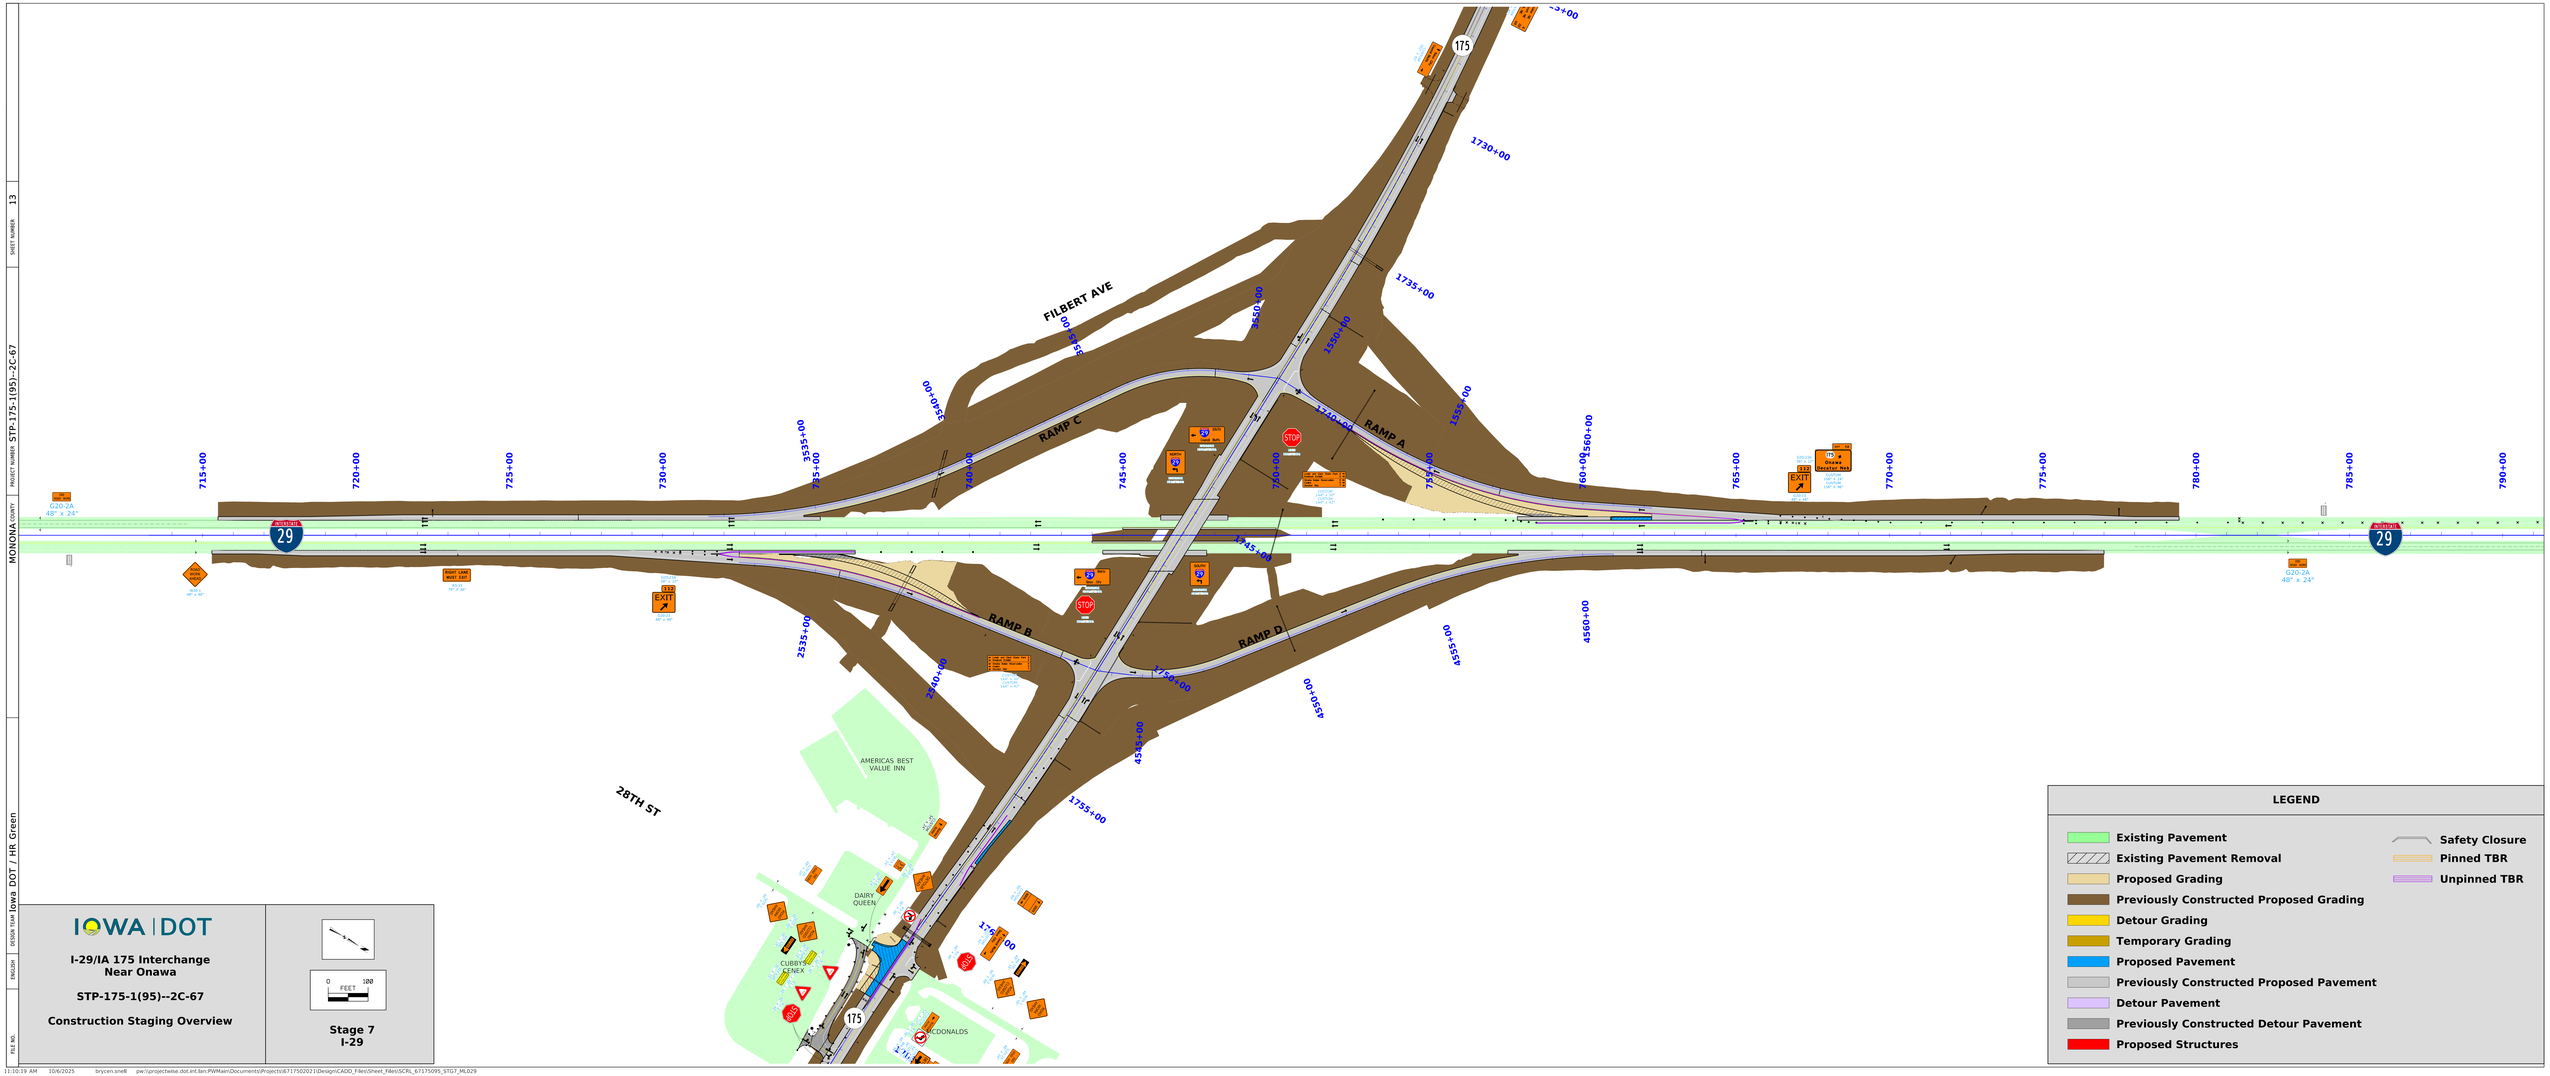

IOWA DOT

I-29/IA 175 Interchange Near Onawa

STP-175-1(95)--2C-67

Construction Staging Overview

0 100 FEET

Stage 7
I-29

FILE NO. | ENGLISH | DESIGN TEAM Iowa DOT / HR Green | MONONA COUNTY | PROJECT NUMBER STP-175-1(95)--2C-67 | SHEET NUMBER 13

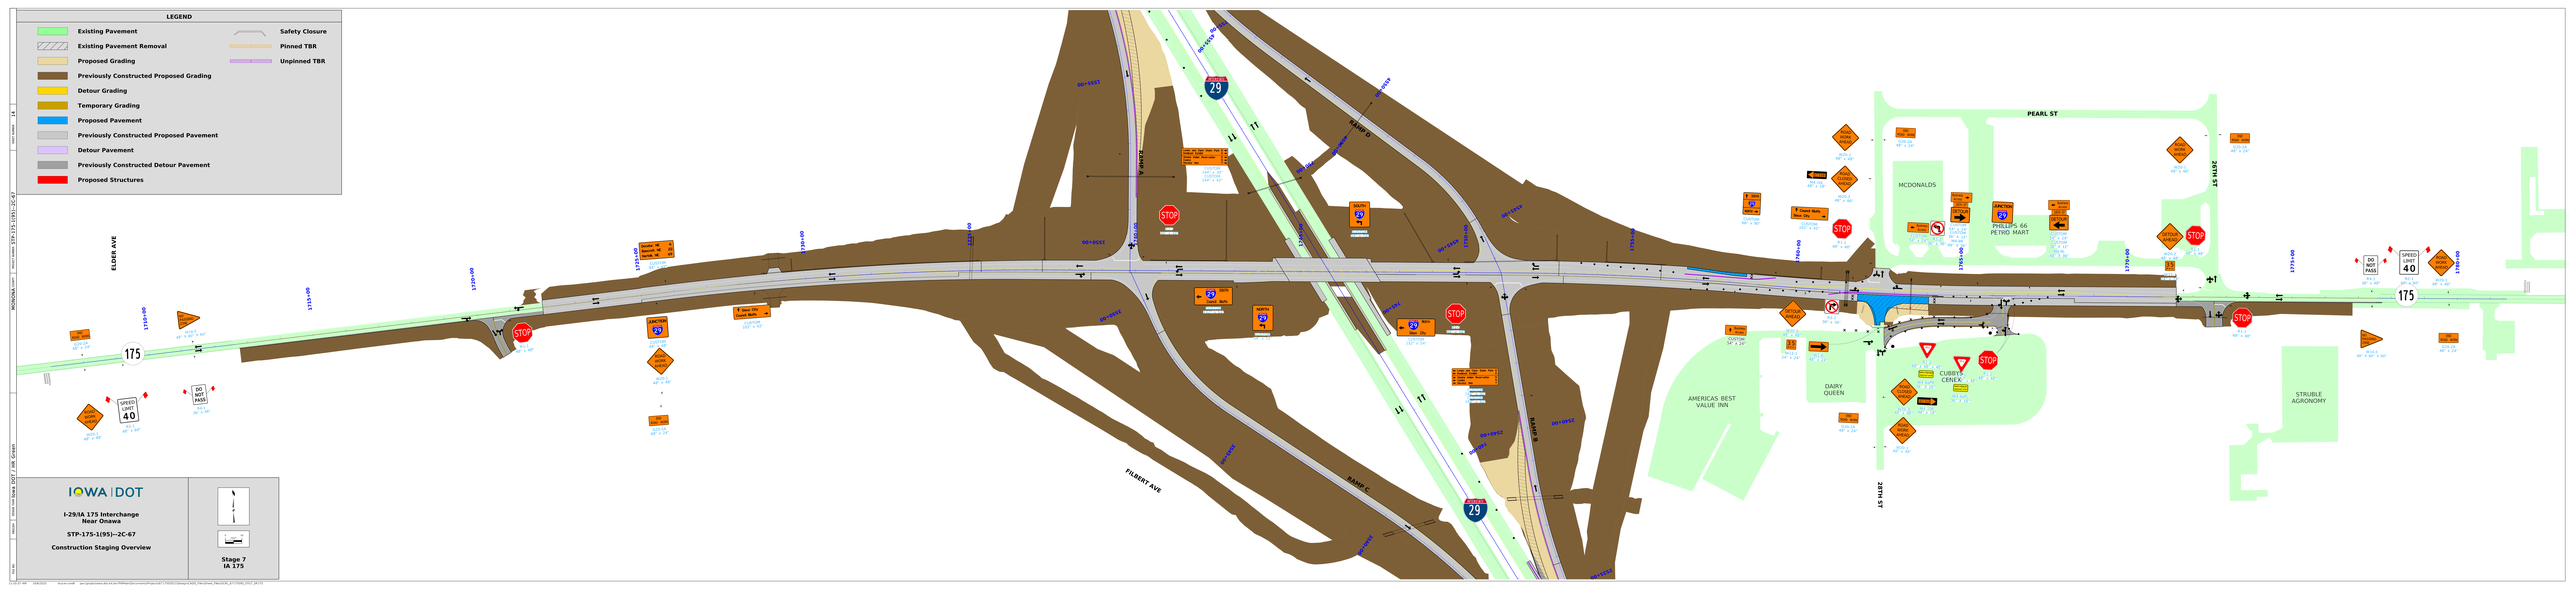
LEGEND
Existing Pavement
Existing Pavement Removal
Proposed Grading
Previously Constructed Proposed Grading
Detour Grading
Temporary Grading
Proposed Pavement
Previously Constructed Proposed Pavement
Detour Pavement
Previously Constructed Detour Pavement
Proposed Structures
Safety Closure
Pinned TBR
Unpinned TBR
FILBERT AVE
RAMP A
RAMP B
RAMP C
RAMP D
PEARL ST
26TH ST
MCDONALDS
PHILLIPS 66 PETRO MART
DAIRY QUEEN
AMERICAS BEST VALUE INN
CUBBY'S CENEX
STRUBLE AGRONOMY
STOP
SPEED LIMIT 40
DO NOT PASS
I-29/IA 175 Interchange Near Onawa
STP-175-1(95)--2C-67
Construction Staging Overview
Stage 7
IA 175