




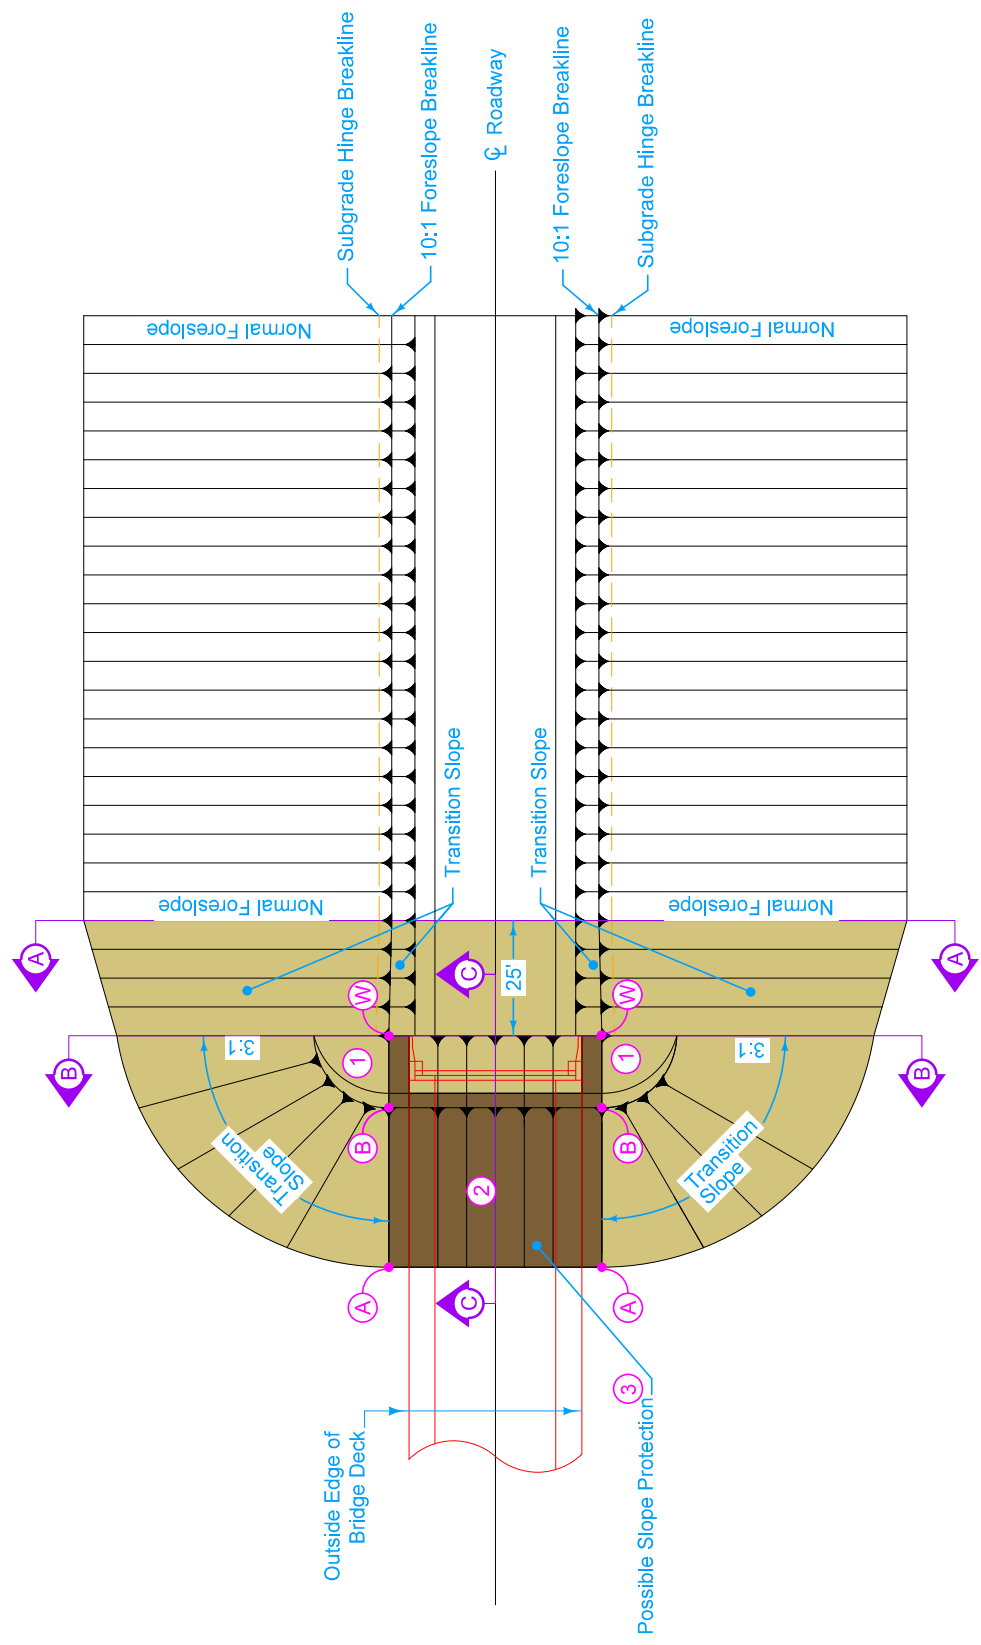


**PLAN VIEW OF BRIDGE BERM
(NON-BARNROOF FORESLOPE)**

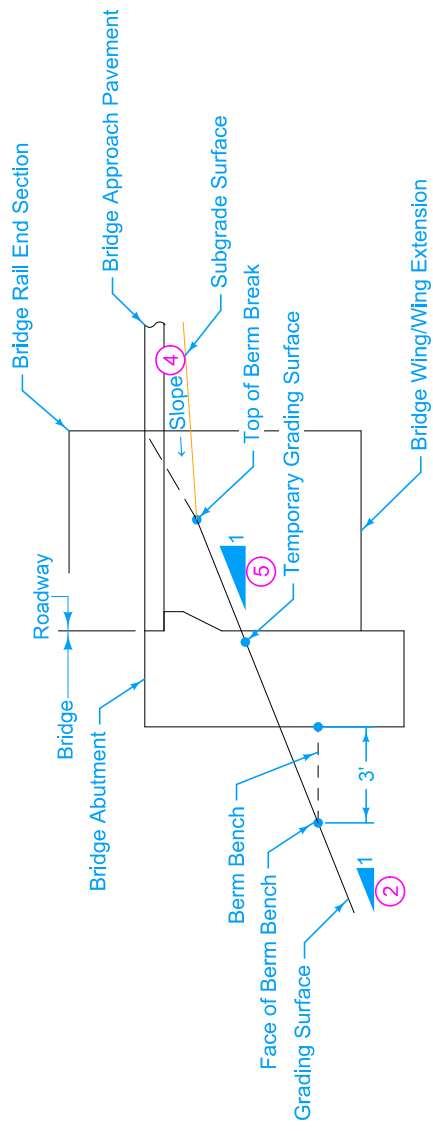

SECTION C-C

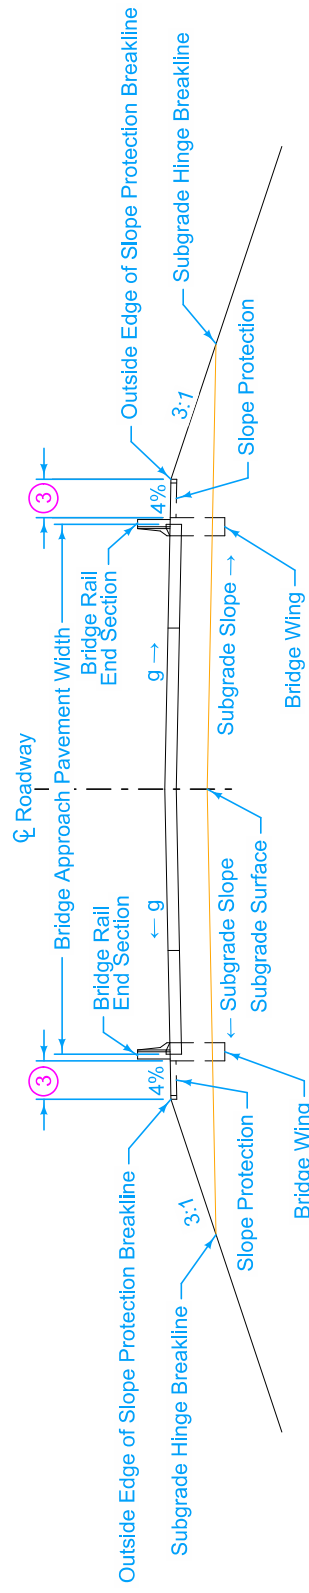

SECTION B-B

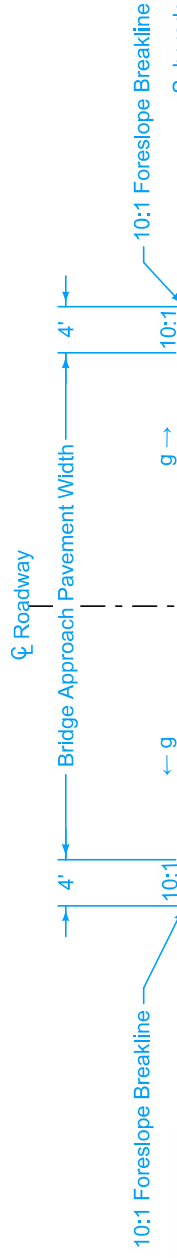

This image can be viewed in 3D on the the ERL or at our website <http://www.iowadot.gov/design/stdrdpln.htm>

